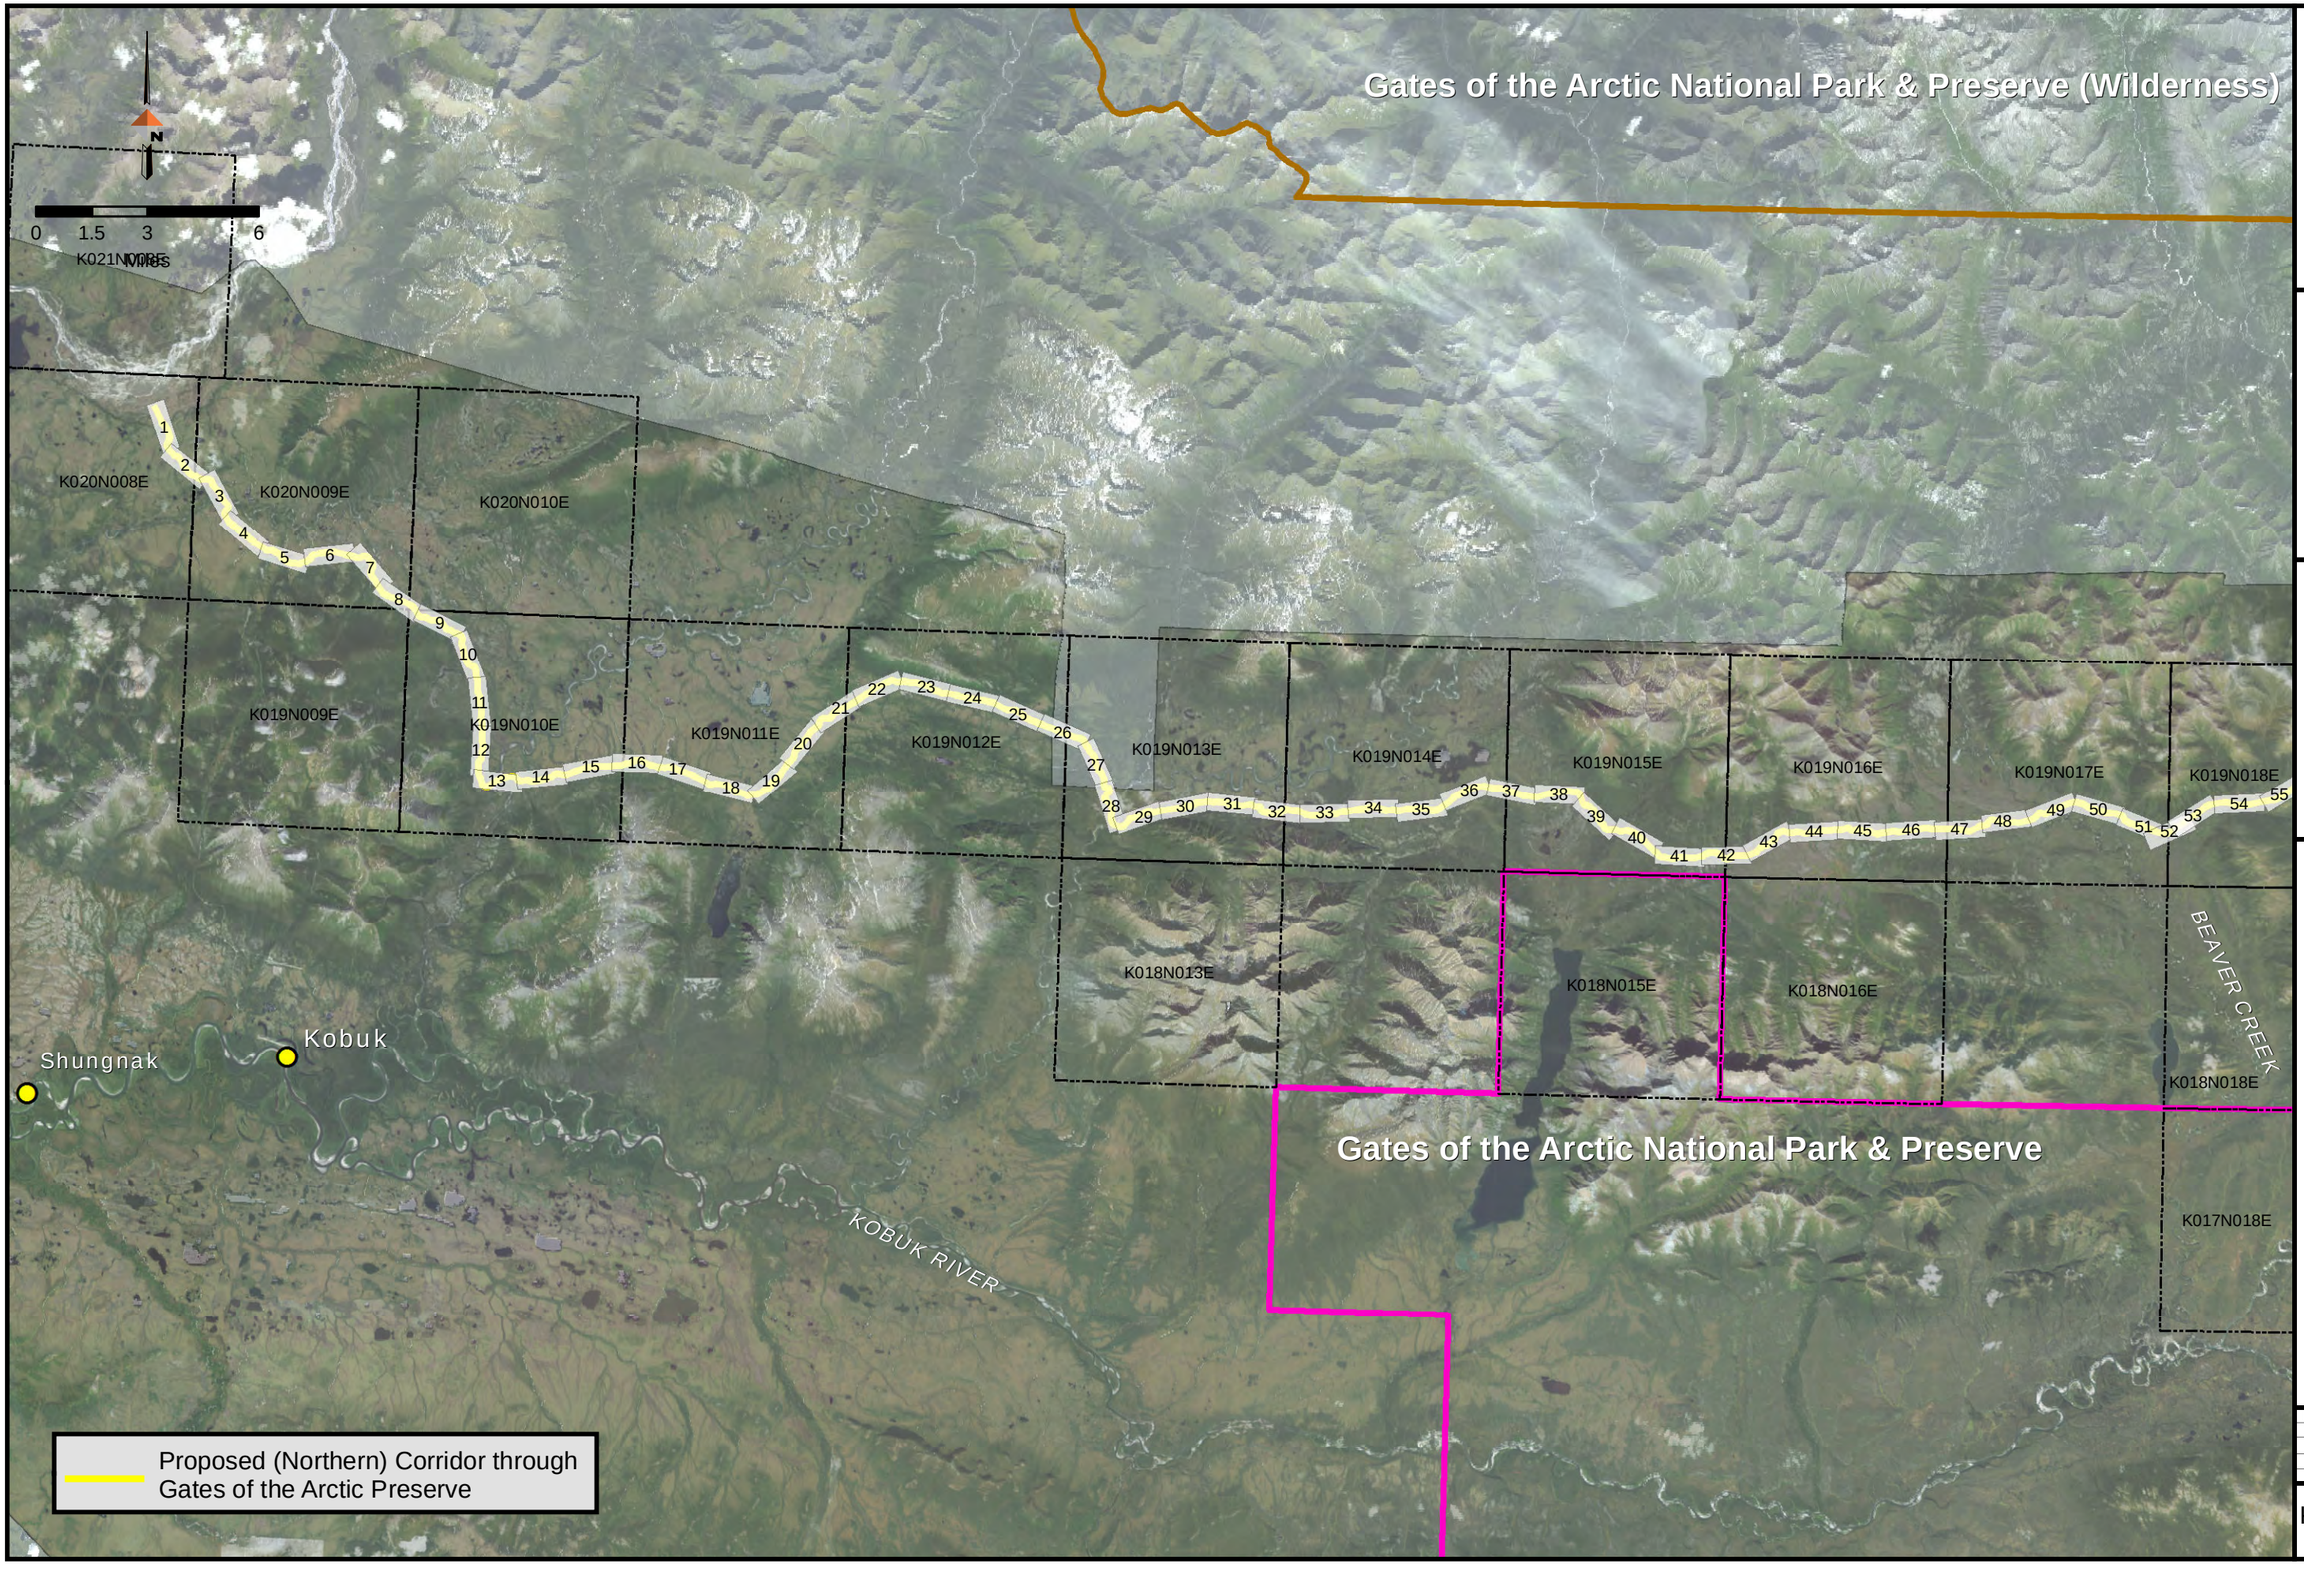


AIDEA
Alaska Industrial Development and Export Authority

AMBLER MINING DISTRICT
INDUSTRIAL ACCESS ROAD


DOWL HKM
4041 B Street
Anchorage, Alaska 99503
907-562-2000
www.dowlhkm.com

AMBLER MINING DISTRICT INDUSTRIAL ACCESS ROAD PREFERRED (NORTHERN) ALIGNMENT PLAN AND PROFILE SHEETS

PROJECT 1124.60693.04
DATE 6/3/2016

©DOWLHKM 2014

SHEET
KEY SHEET
1

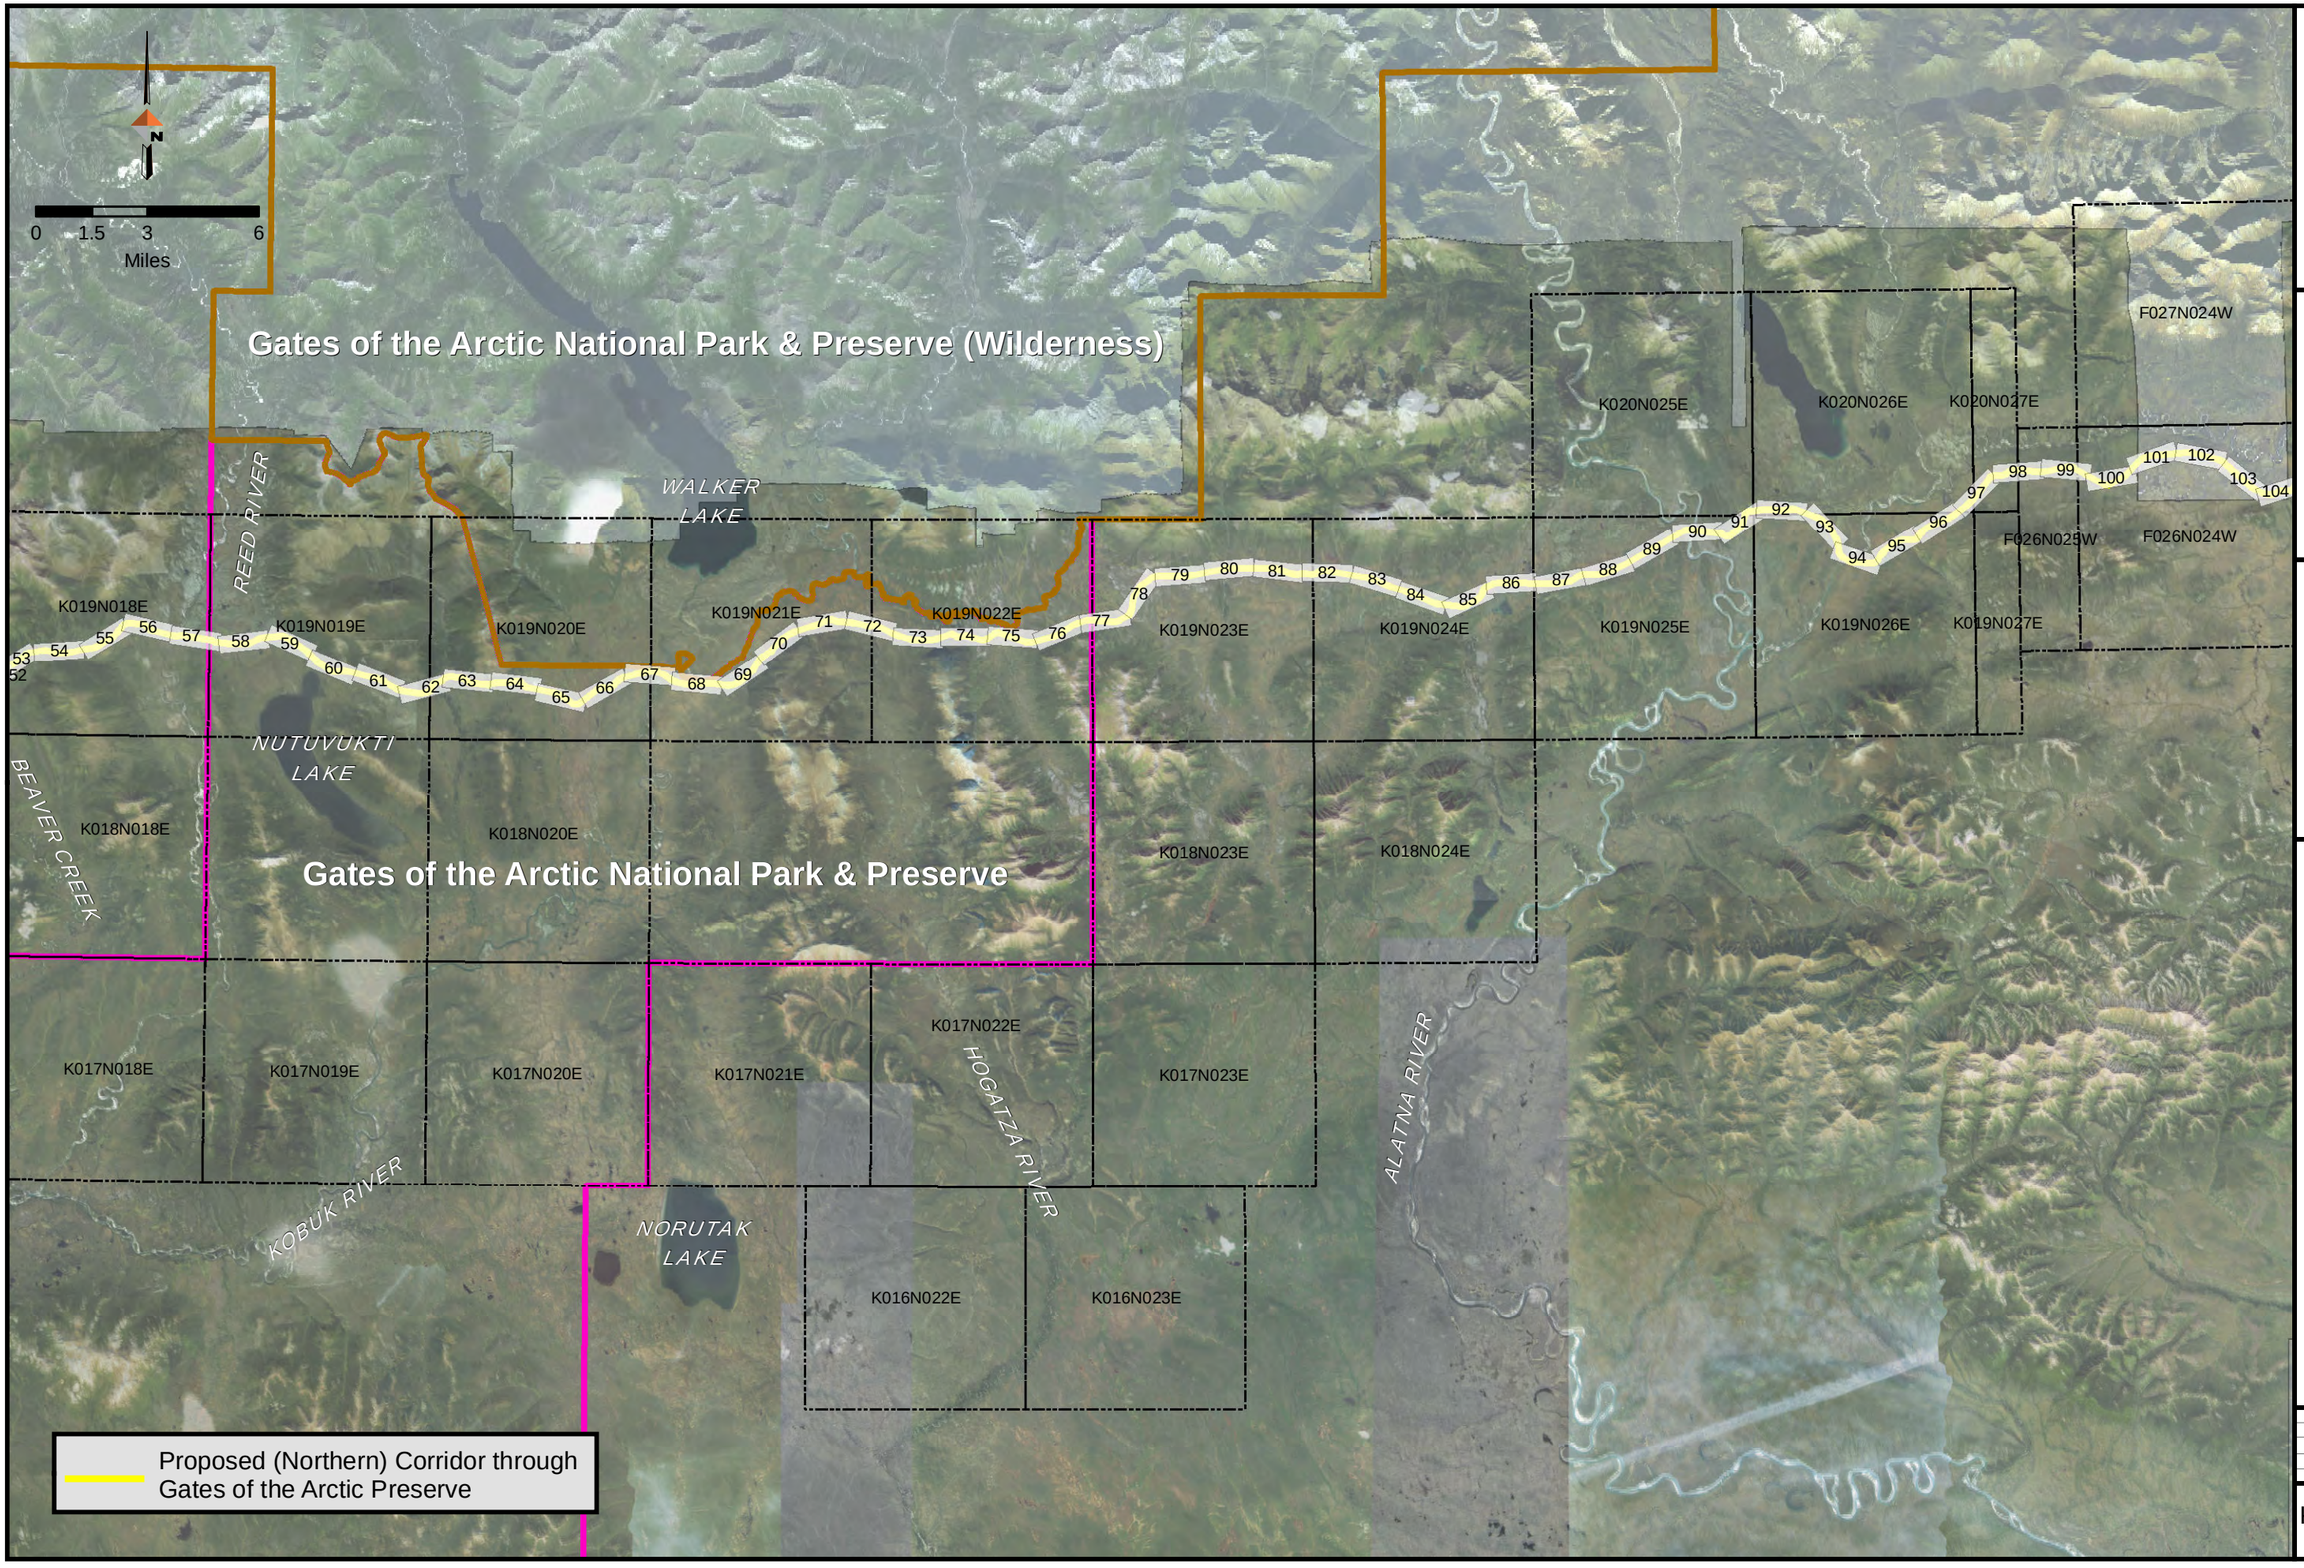

AIDEA
Alaska Industrial Development and Export Authority

AMBLER MINING DISTRICT
INDUSTRIAL ACCESS ROAD


DOWL HKM
4041 B Street
Anchorage, Alaska 99503
907-562-300
www.dowlhkm.com

AMBLER MINING DISTRICT INDUSTRIAL ACCESS ROAD PREFERRED (NORTHERN) ALIGNMENT PLAN AND PROFILE SHEETS

PROJECT 1124.60693.04
DATE 6/3/2016

©DOWLHKM 2014

SHEET
KEY SHEET
2

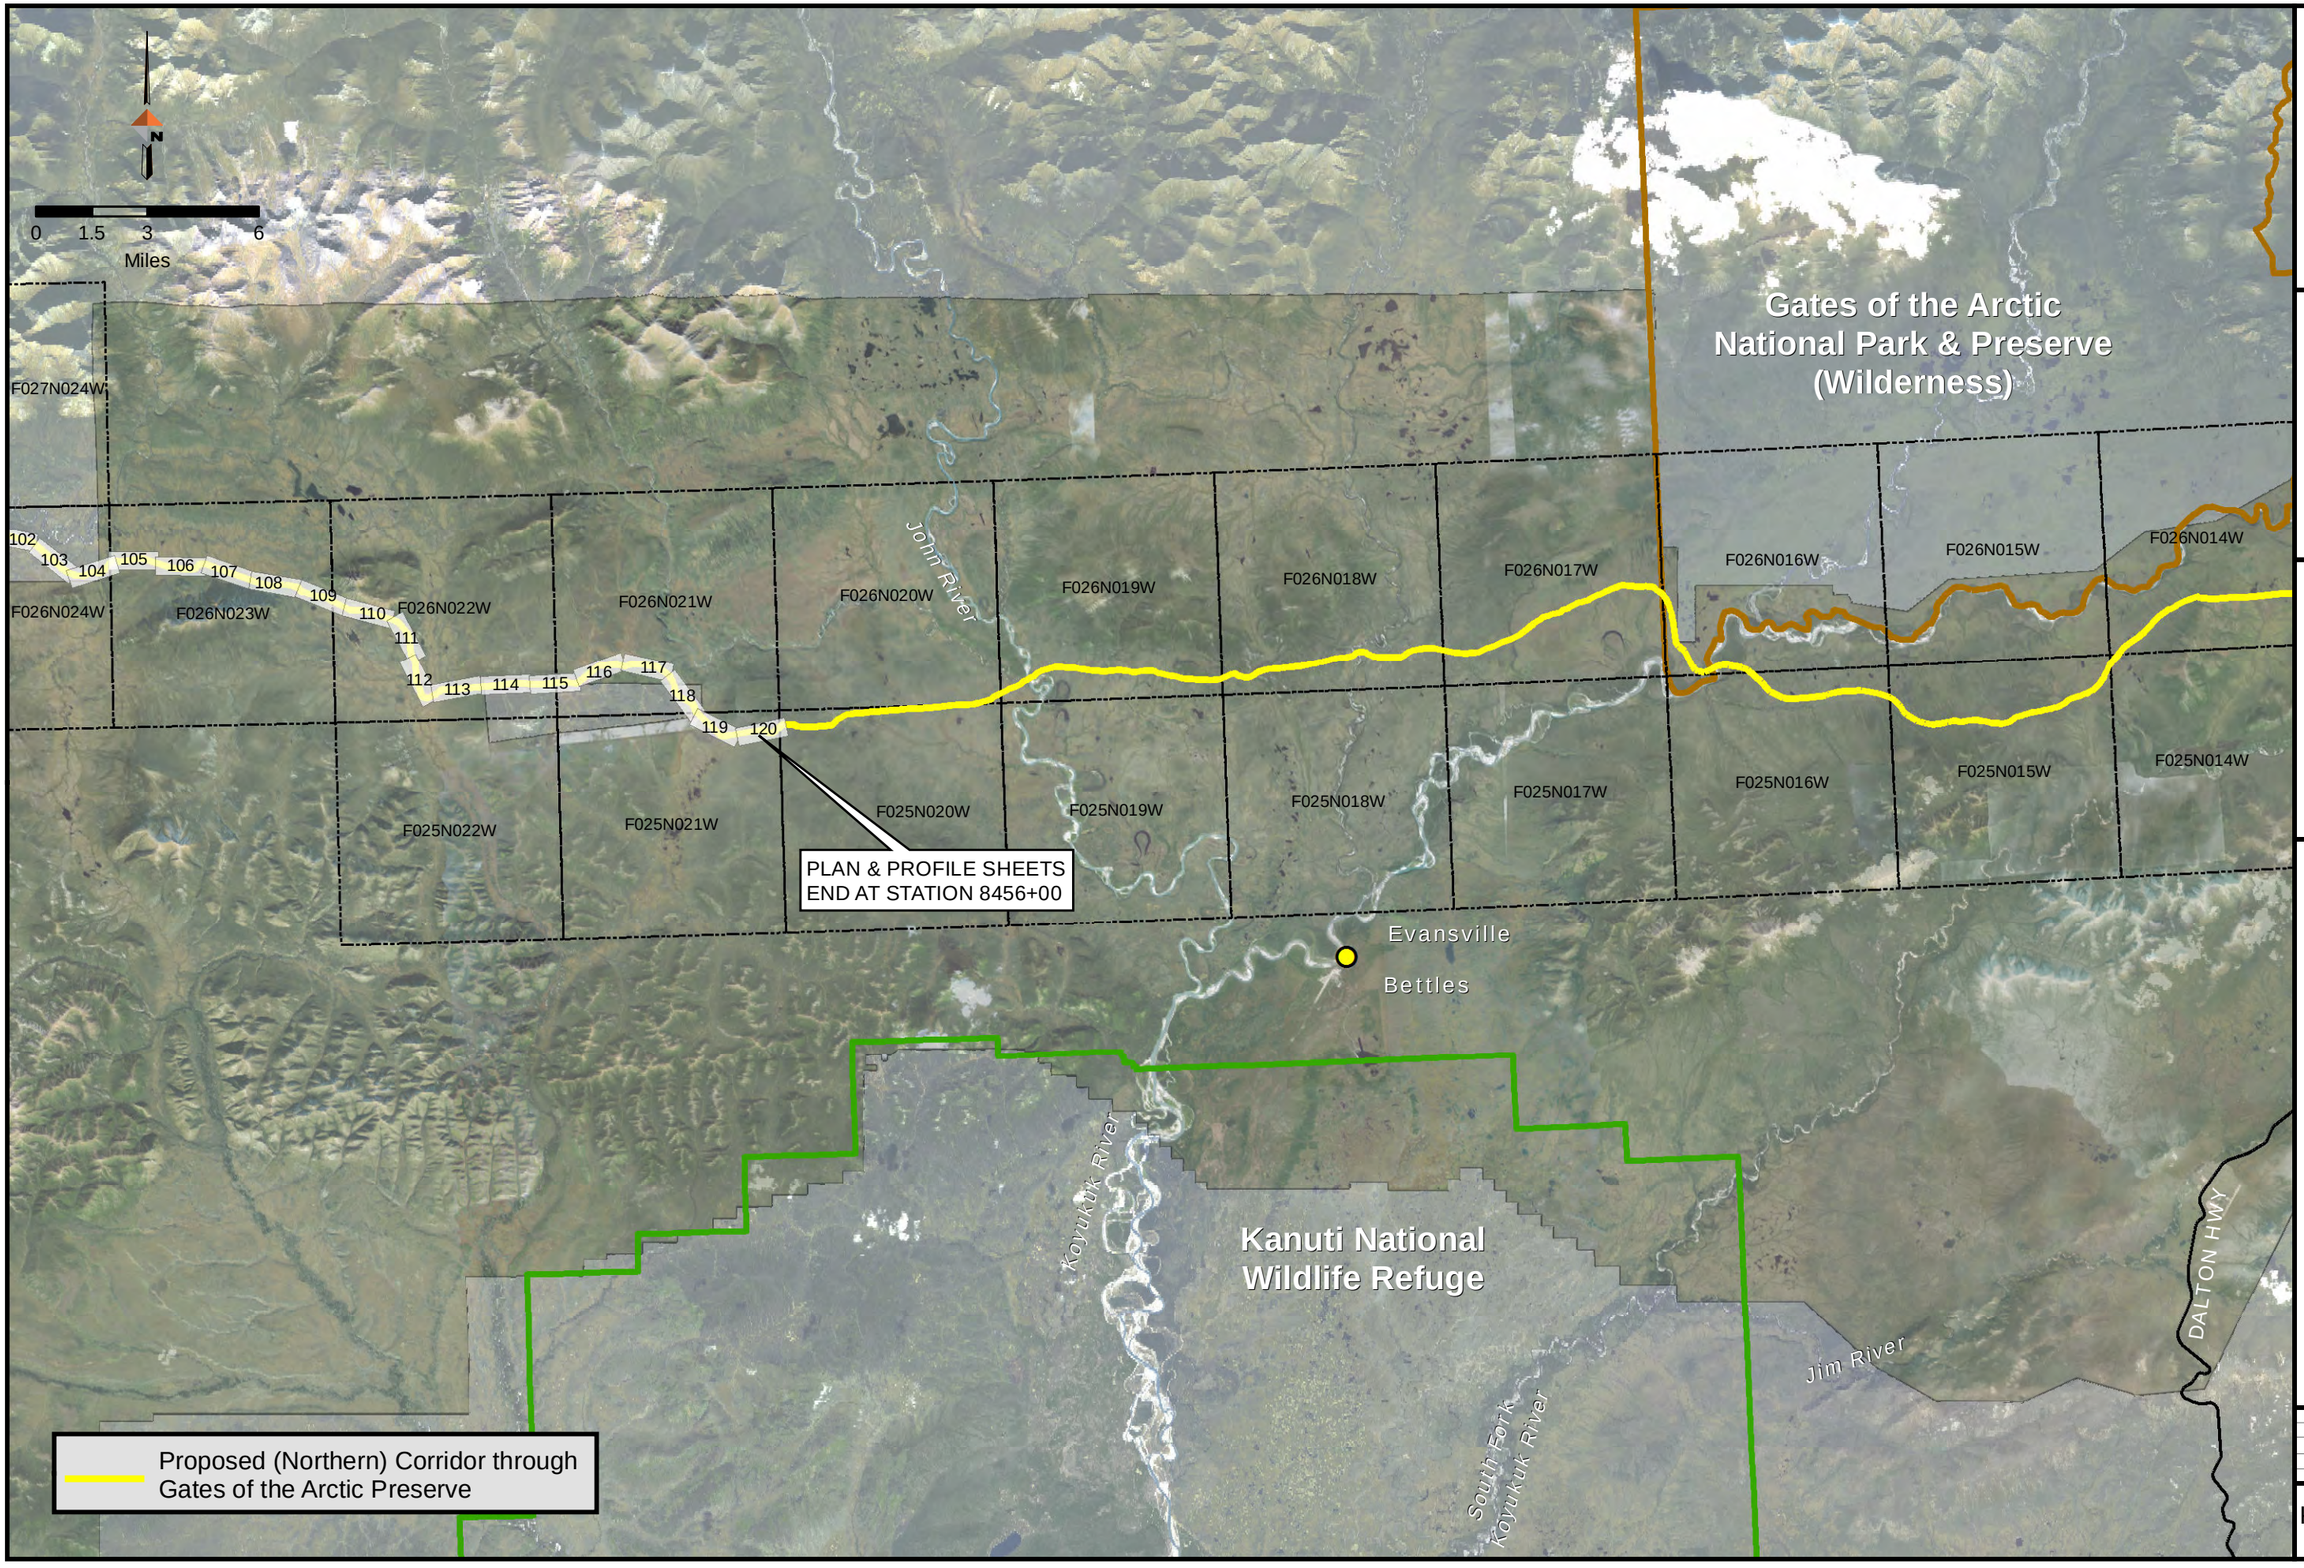

AIDEA
Alaska Industrial Development and Export Authority

AMBLER MINING DISTRICT
INDUSTRIAL ACCESS ROAD


DOWL HKM
4041 B Street
Anchorage, Alaska 99503
907-562-2000
www.dowlhkm.com


AMBLER MINING DISTRICT INDUSTRIAL ACCESS ROAD
PREFERRED (NORTHERN) ALIGNMENT
PLAN AND PROFILE SHEETS

PROJECT 1124.60693.04
DATE 6/3/2016

©DOWLHKM 2014

SHEET
KEY SHEET
3

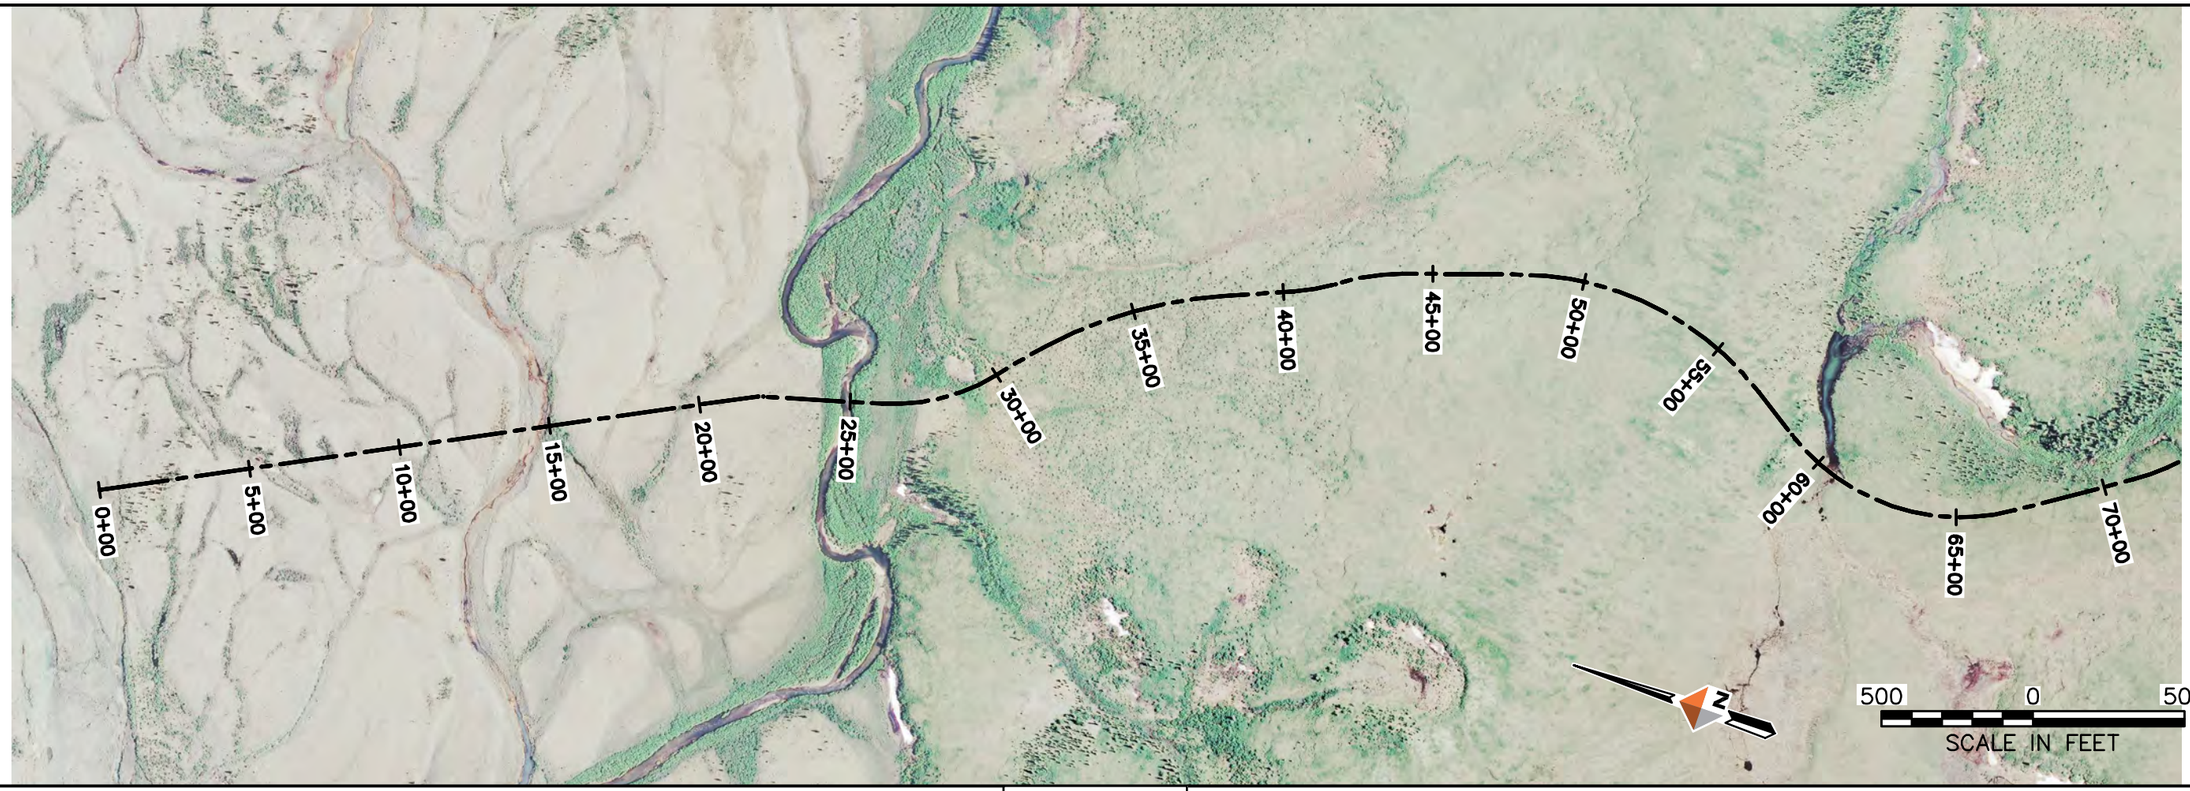

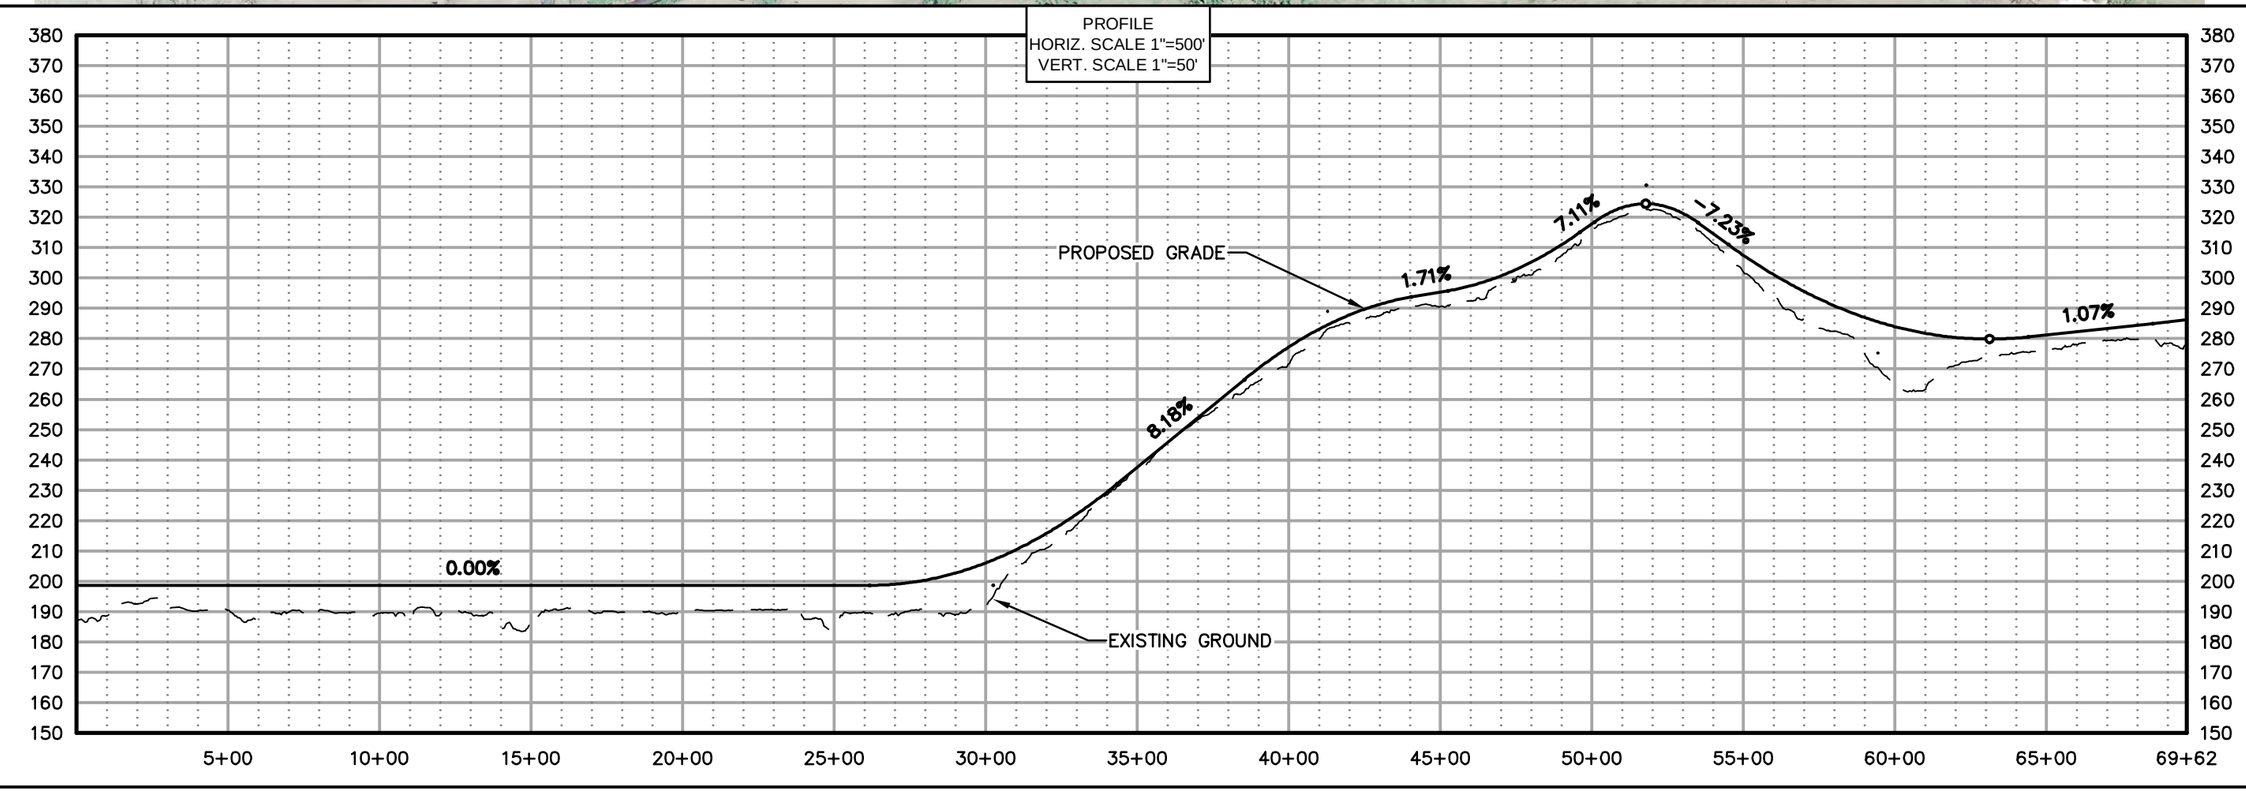

AIDEA
Alaska Industrial Development and Export Authority

AMBLER MINING DISTRICT
INDUSTRIAL ACCESS ROAD

DOWL HKM
Anchorage, Alaska 99503
www.dowlhkm.com
4041 B Street
907.562.2000


AMBLER MINING DISTRICT INDUSTRIAL ACCESS ROAD
PREFERRED (NORTHERN) ALIGNMENT
PLAN AND PROFILE SHEETS

PROJECT 1124.60693.04
DATE 10/07/2014


© DOWLHKM 2014

SHEET
N-1

DOWLHKM FILE No:XXX-XX
09:21 USER: jwagner
Q:\24\60693 Ambler WY\Shungnak\Sheets\SHUNGNAK – (1).dwg PLOT DATE 2014-11-19 09:42 SAVED DATE 2014-11-19

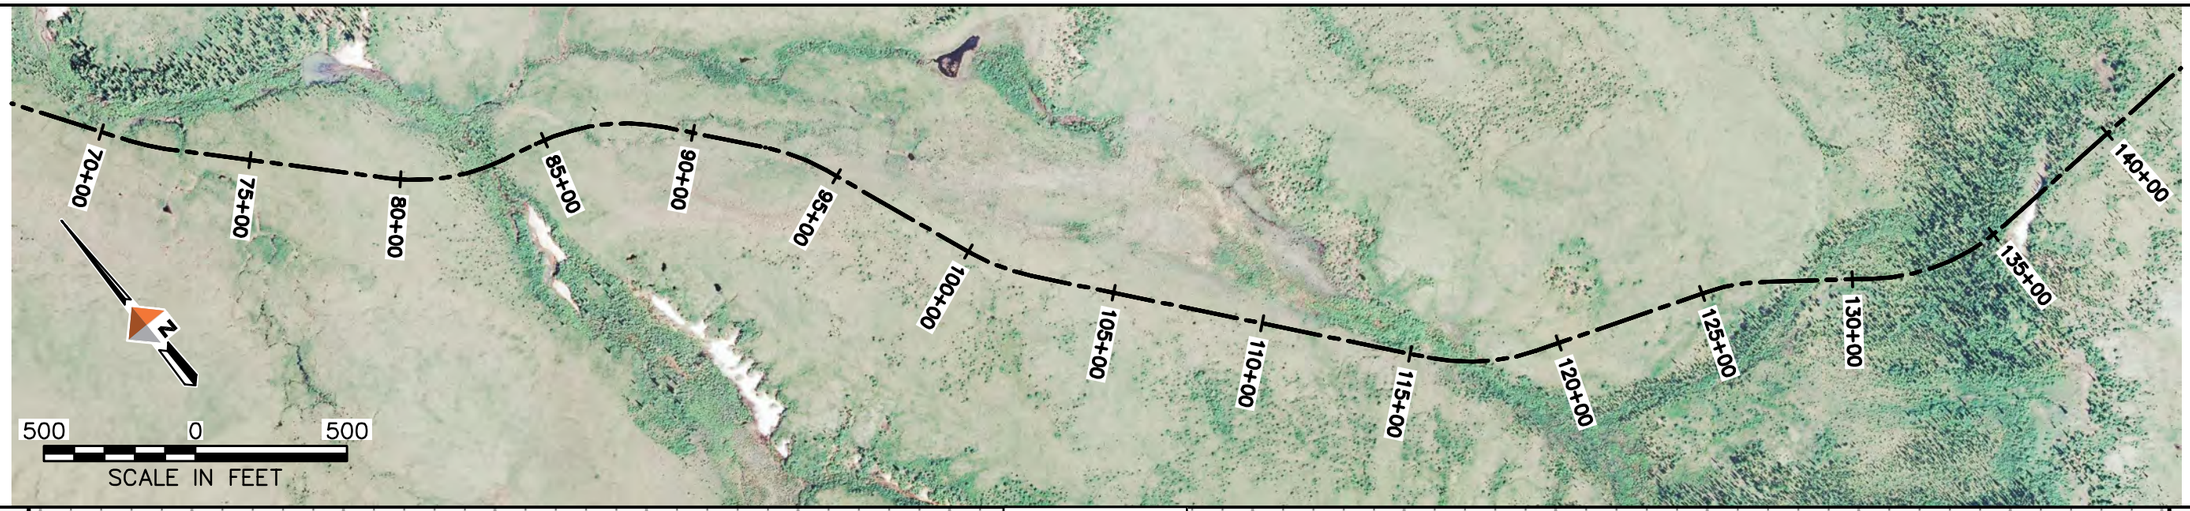

PROFILE
HORIZ. SCALE 1"=500'
VERT. SCALE 1"=50'

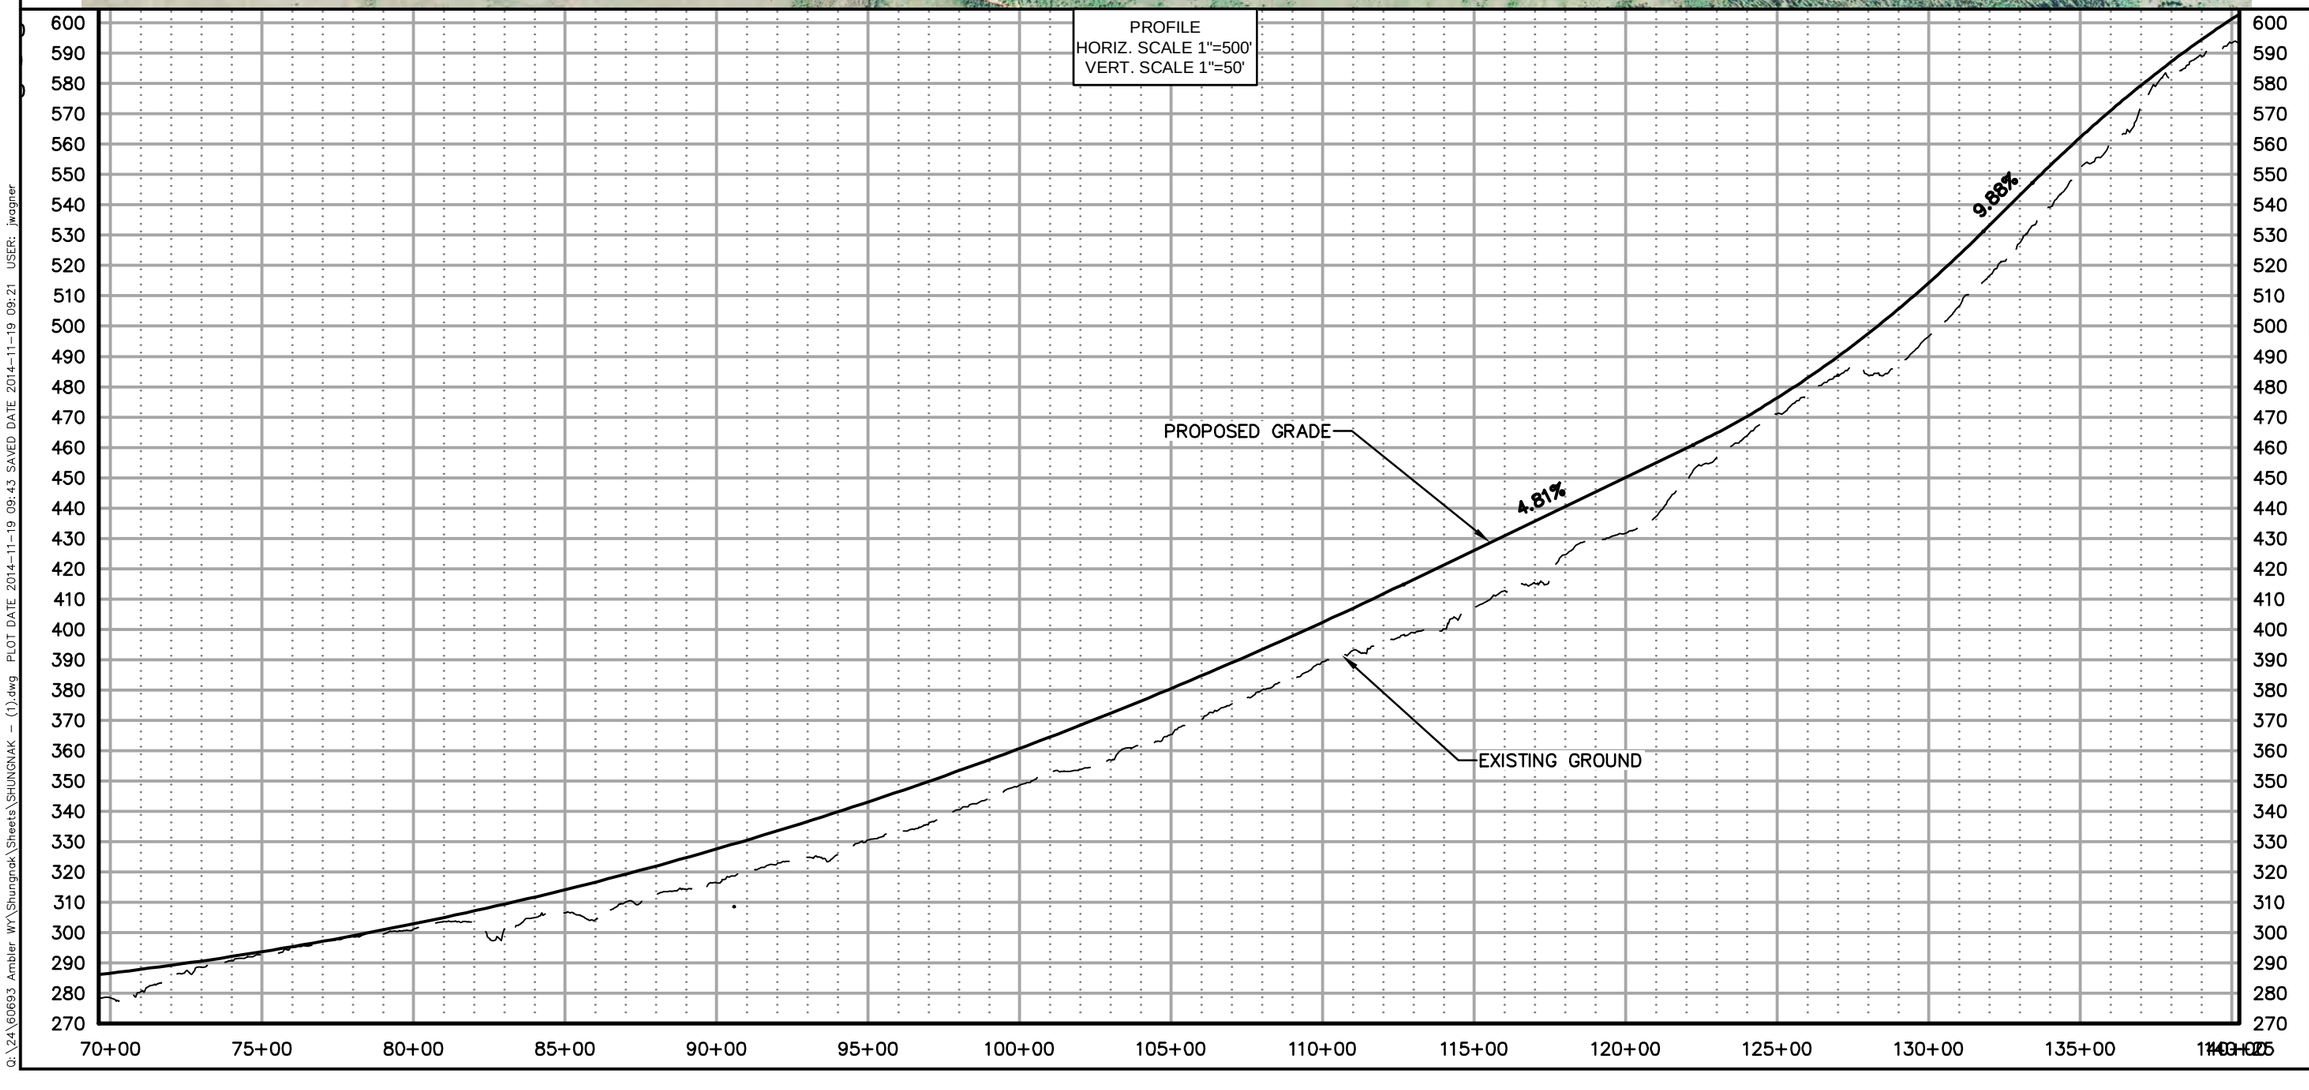

DOWLHKM FILE No: XXX-XX

Q:\24\60693 Ambler WY\Shungnak\Sheets\SHUNGNAK – (1).dwg PLOT DATE 2014-11-19 09:43 SAVED DATE 2014-11-19 09:21 USER: jwagner

AIDEA
Alaska Industrial Development and Export Authority

AMBLER MINING DISTRICT
INDUSTRIAL ACCESS ROAD

DOWL HKM
4041 B Street
907.562.2000
Anchorage, Alaska 99503
www.dowlhkm.com

AMBLER MINING DISTRICT INDUSTRIAL ACCESS ROAD
PREFERRED (NORTHERN) ALIGNMENT
PLAN AND PROFILE SHEETS


PROJECT 1124.60693.04
DATE 10/07/2014

© DOWLHKM 2014

SHEET
N-2



PROFILE
HORIZ. SCALE 1"=500'
VERT. SCALE 1"=50'

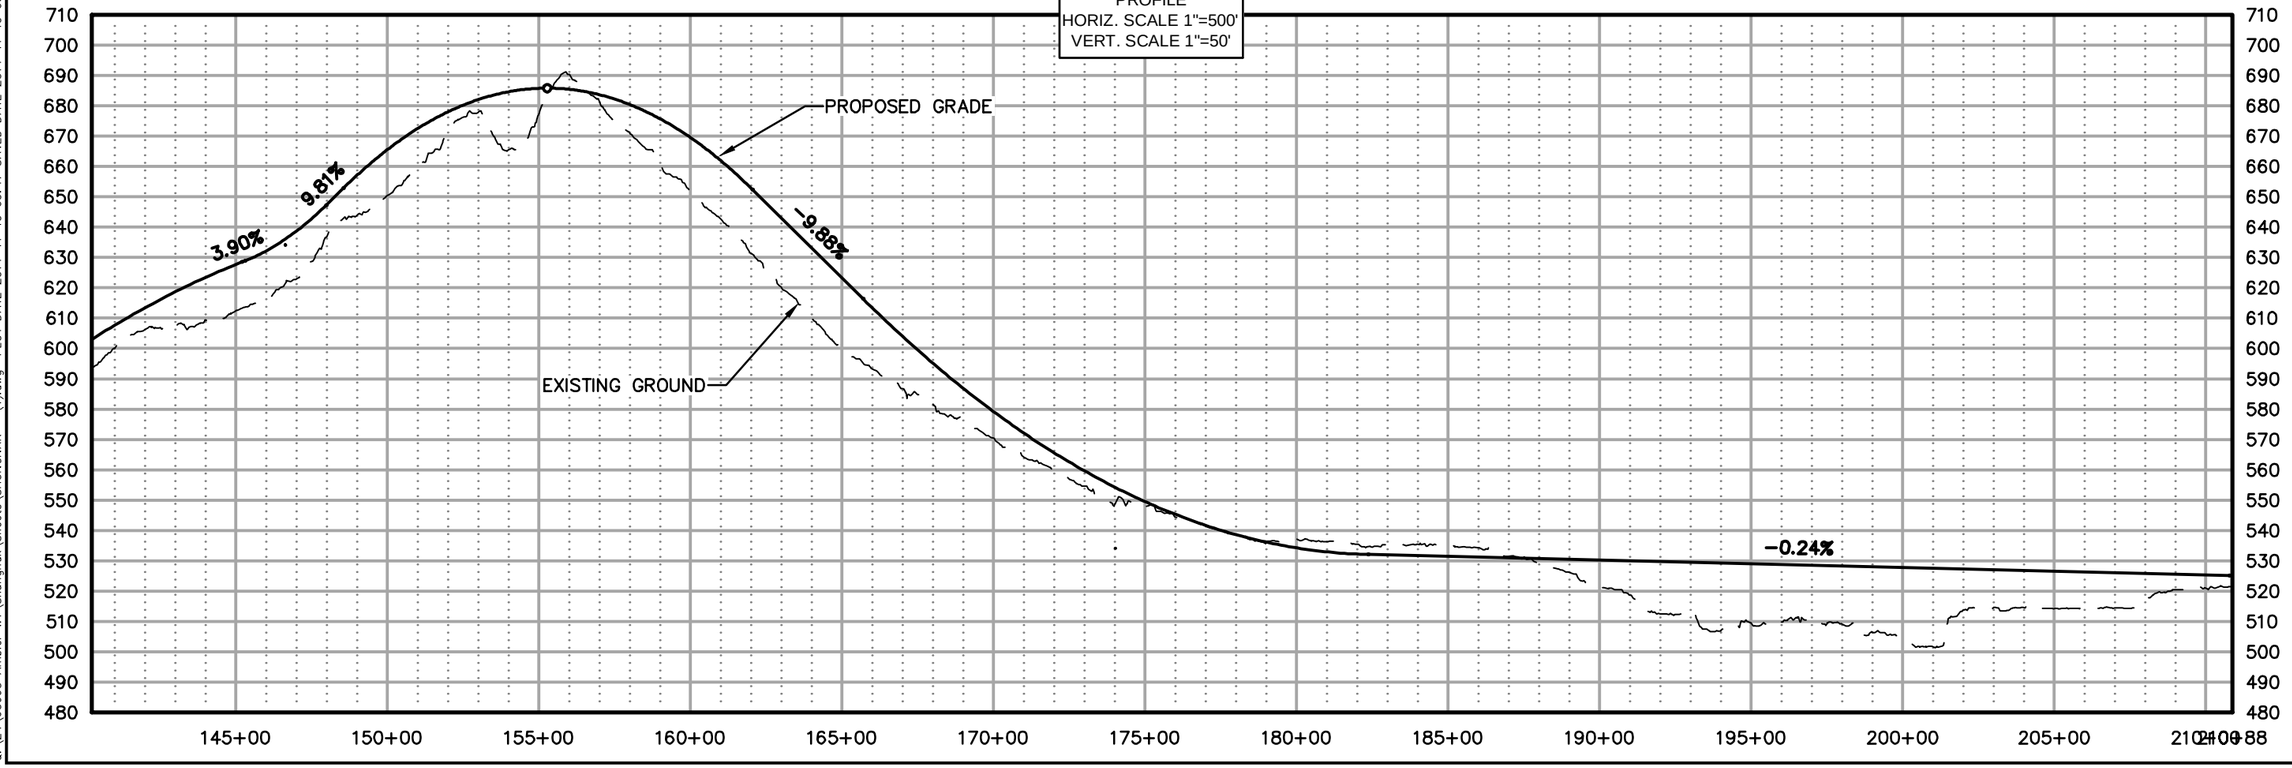

AIDEA
Alaska Industrial Development and Export Authority

AMBLER MINING DISTRICT
INDUSTRIAL ACCESS ROAD

DOWL HKM
Anchorage, Alaska 99503
4041 B Street
907-562-2000
www.dowlhkm.com

AMBLER MINING DISTRICT INDUSTRIAL ACCESS ROAD
PREFERRED (NORTHERN) ALIGNMENT
PLAN AND PROFILE SHEETS


PROJECT 1124.60693.04
DATE 10/07/2014

© DOWLHKM 2014


SHEET
N-3

DOWLHKM FILE No:XXX-XX
Q:\24\60693 Ambler WY\Shungnak\Sheets\SHUNGNAK - (1).dwg PLOT DATE 2014-11-19 09:47 SAVED DATE 2014-11-19 09:21 USER: jwagner

DOWLHKM FILE No:XXX-XX
Q:\24\60693 Ambler WY\Shungnak\Sheets\SHUNGNAK – (1).dwg PLOT DATE 2014-11-19 09:44 SAVED DATE 2014-11-19 09:21 USER: jwagner

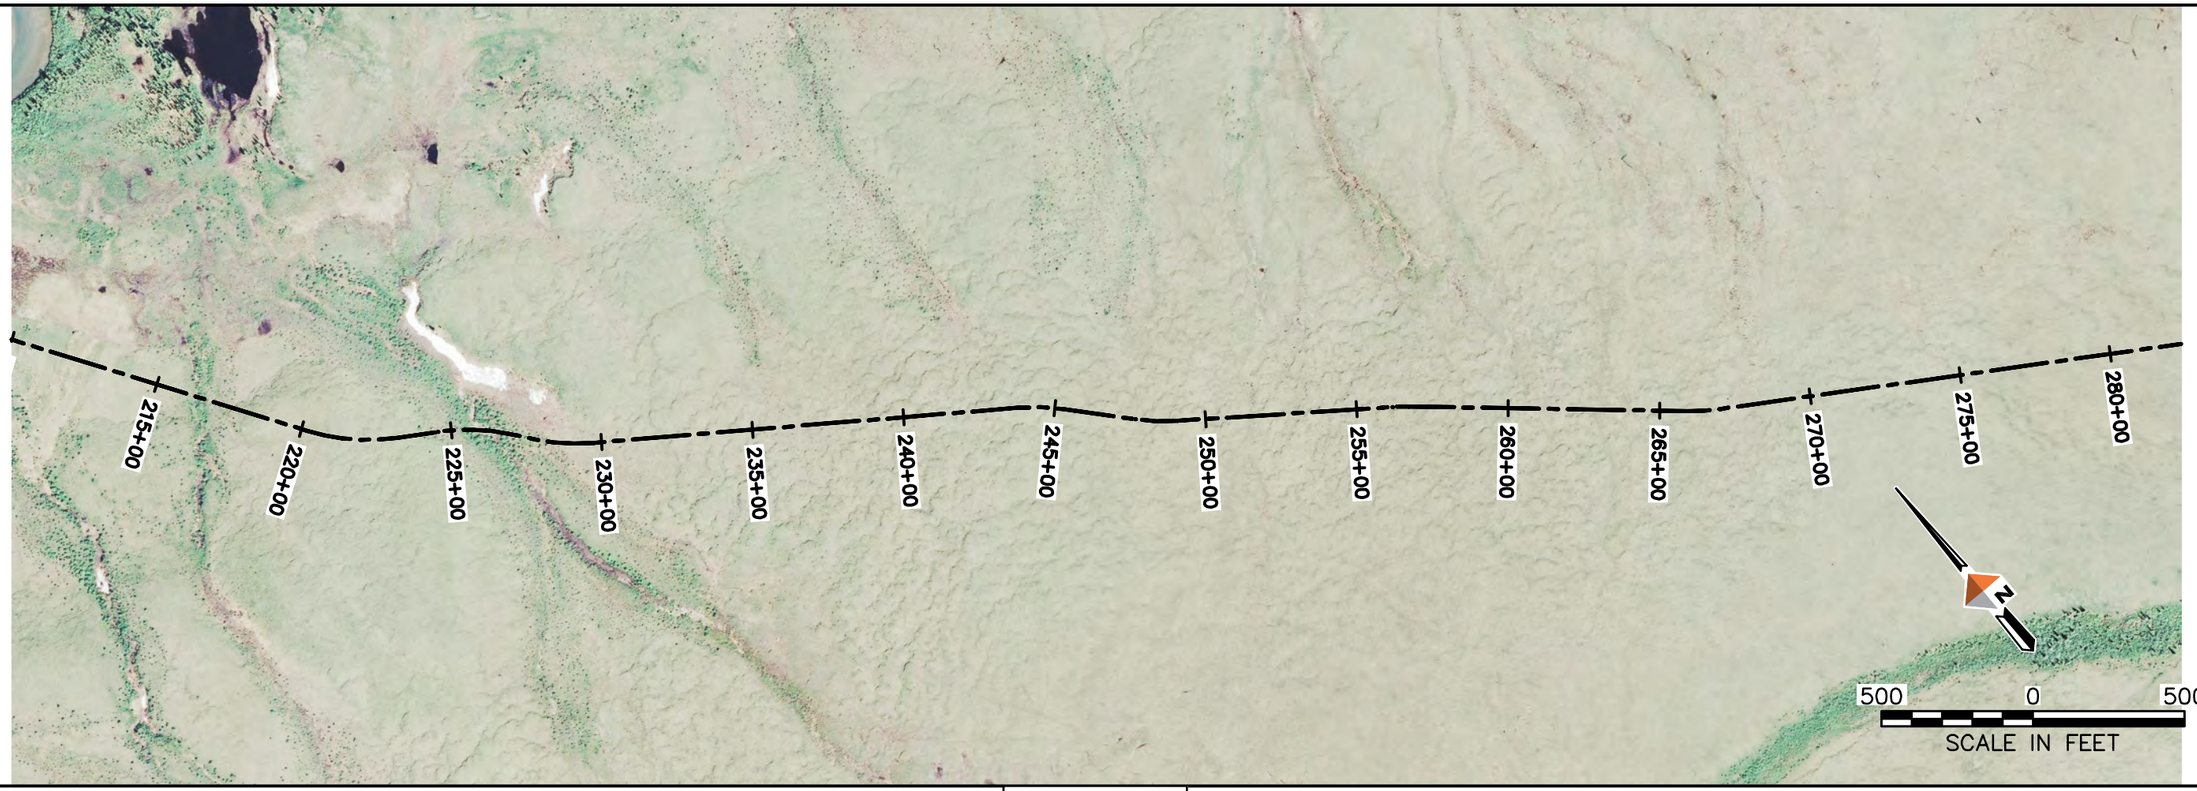

PROFILE
HORIZ. SCALE 1"=500'
VERT. SCALE 1"=50'

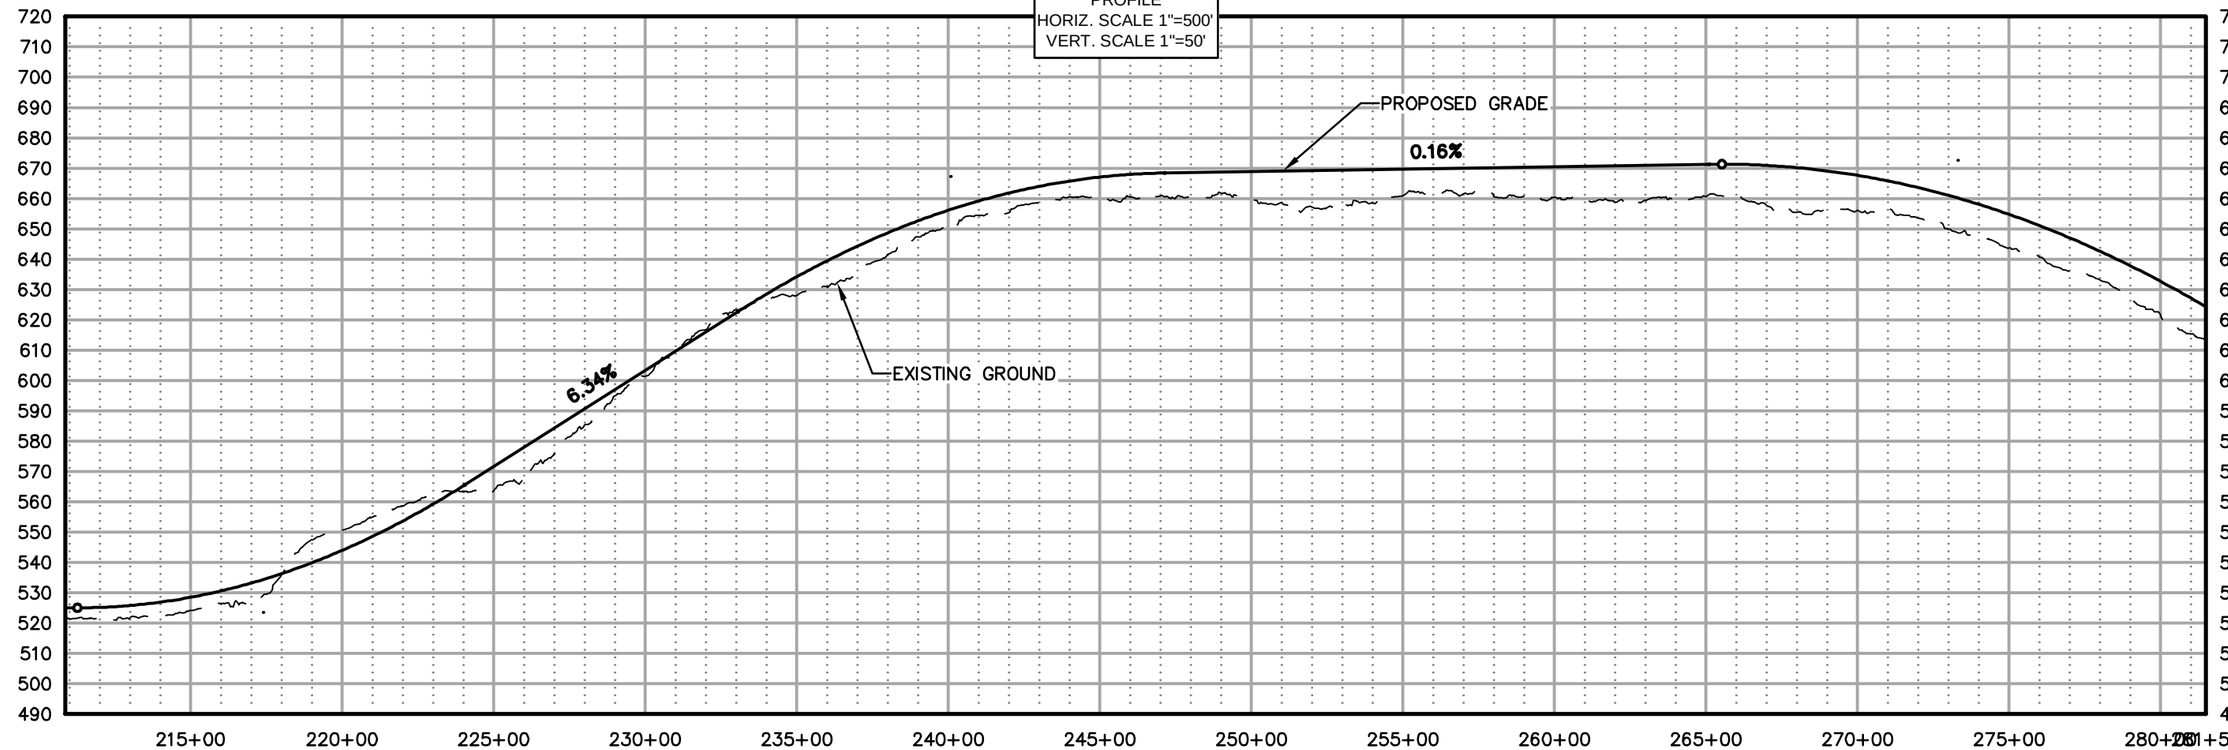

AIDEA
Alaska Industrial Development and Export Authority

AMBLER MINING DISTRICT
INDUSTRIAL ACCESS ROAD


DOWL HKM
4041 B Street
Anchorage, Alaska 99503
907.562.2000
www.dowlhkm.com


AMBLER MINING DISTRICT INDUSTRIAL ACCESS ROAD
PREFERRED (NORTHERN) ALIGNMENT
PLAN AND PROFILE SHEETS

PROJECT 1124.60693.04
DATE 10/07/2014

© DOWLHKM 2014

SHEET
N-4

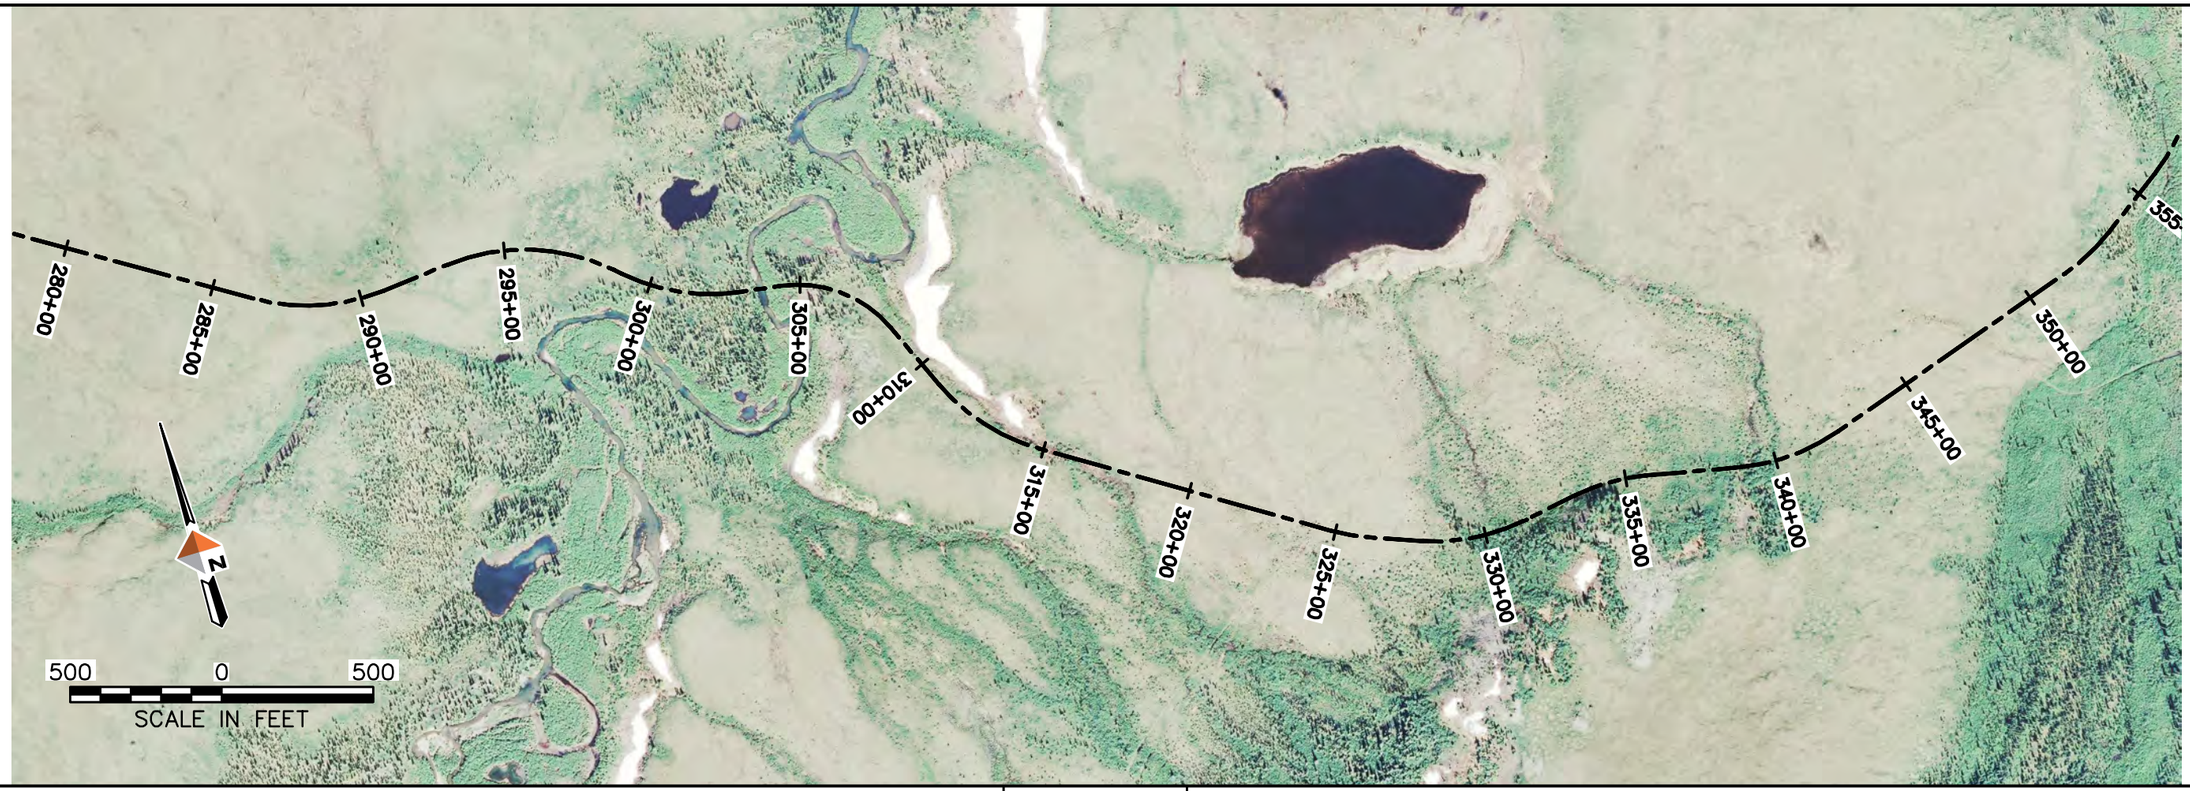

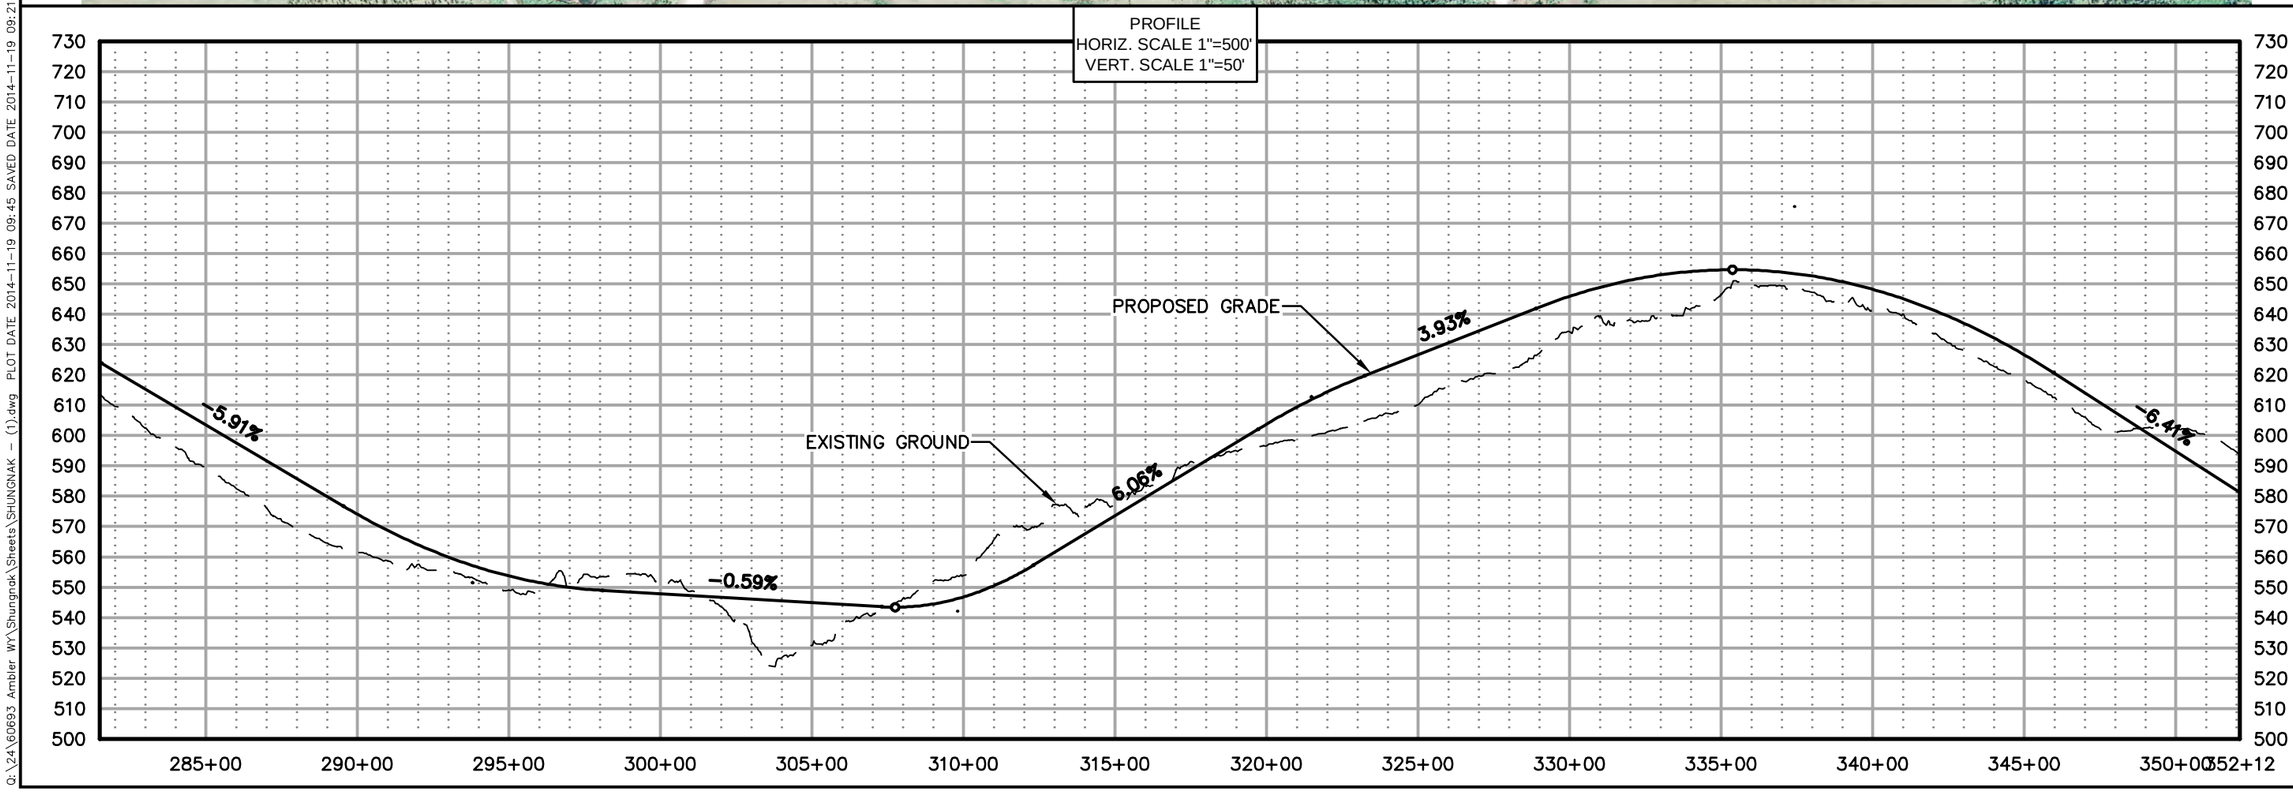

DOWLHKM FILE No:XXX-XX

Q:\24\60693 Ambler WY\Shungnak\Sheets\SHUNGNAK - (1).dwg PLOT DATE 2014-11-19 09:45 SAVED DATE 2014-11-19 09:21 USER: jwagner

AIDEA
Alaska Industrial Development and Export Authority

AMBLER MINING DISTRICT
INDUSTRIAL ACCESS ROAD


DOWL HKM
4041 B Street
Anchorage, Alaska 99503
907.562.2000
www.dowlhkm.com

AMBLER MINING DISTRICT INDUSTRIAL ACCESS ROAD
PREFERRED (NORTHERN) ALIGNMENT
PLAN AND PROFILE SHEETS


PROJECT 1124.60693.04
DATE 10/07/2014

© DOWLHKM 2014

SHEET
N-5

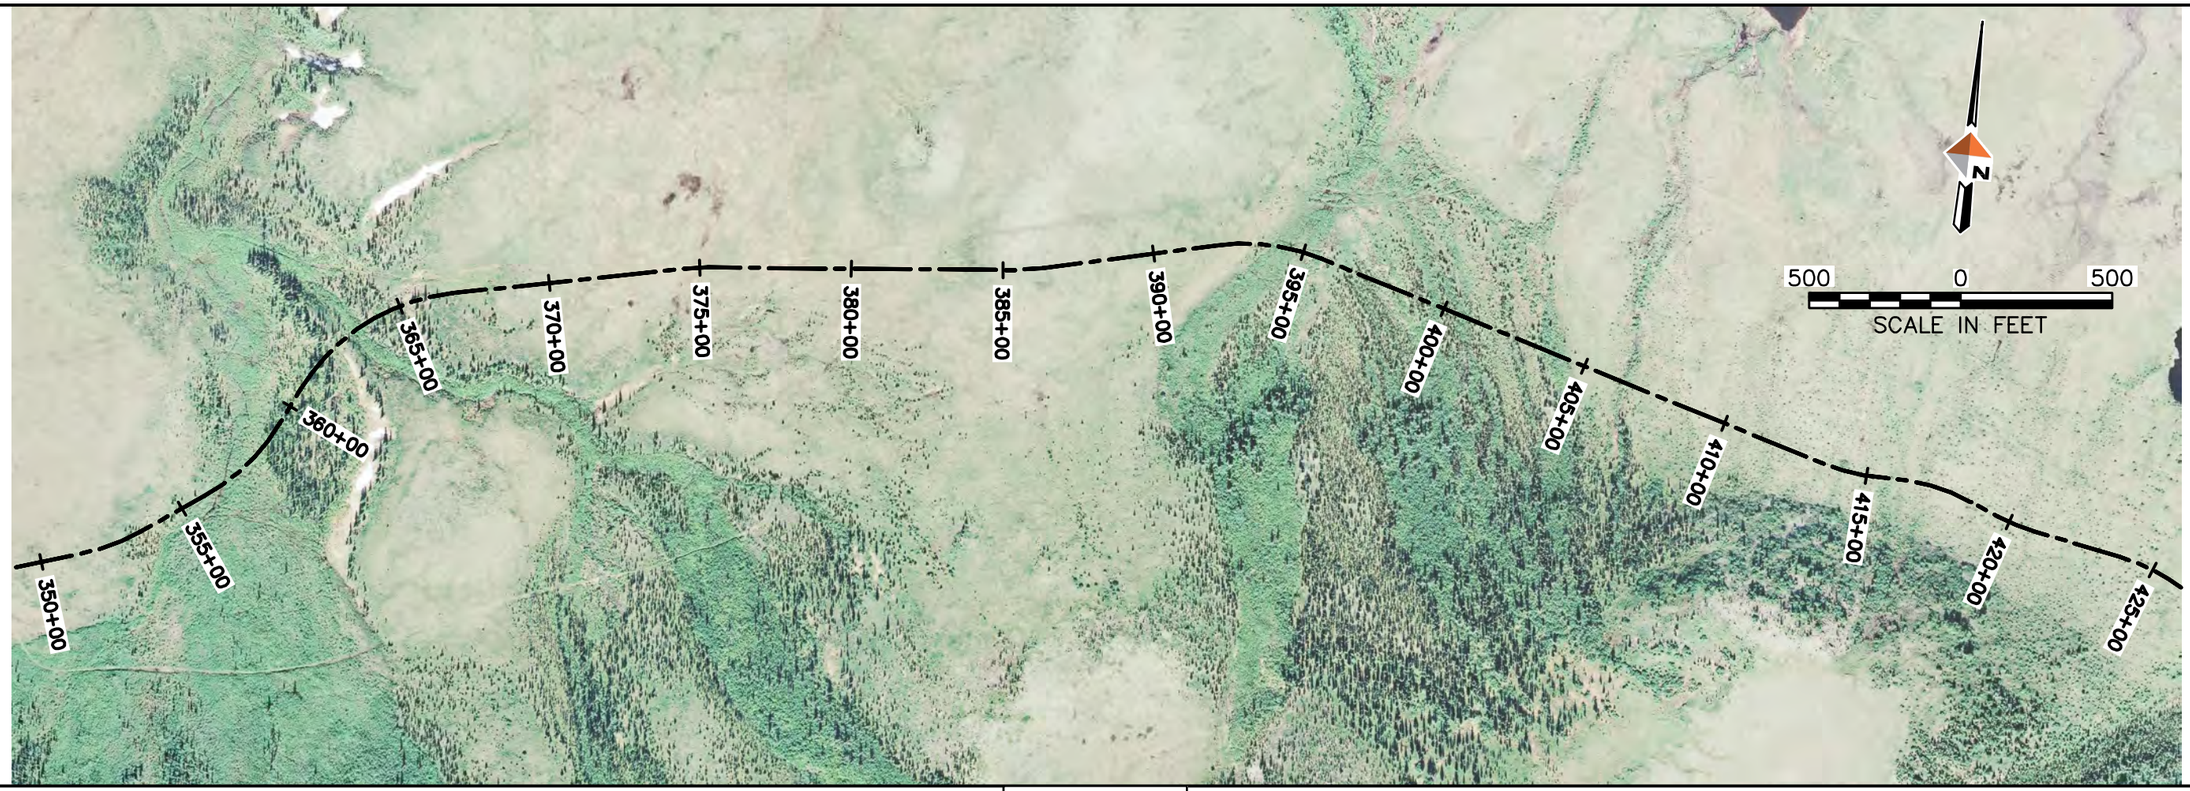

PROFILE
HORIZ. SCALE 1"=500'
VERT. SCALE 1"=50'

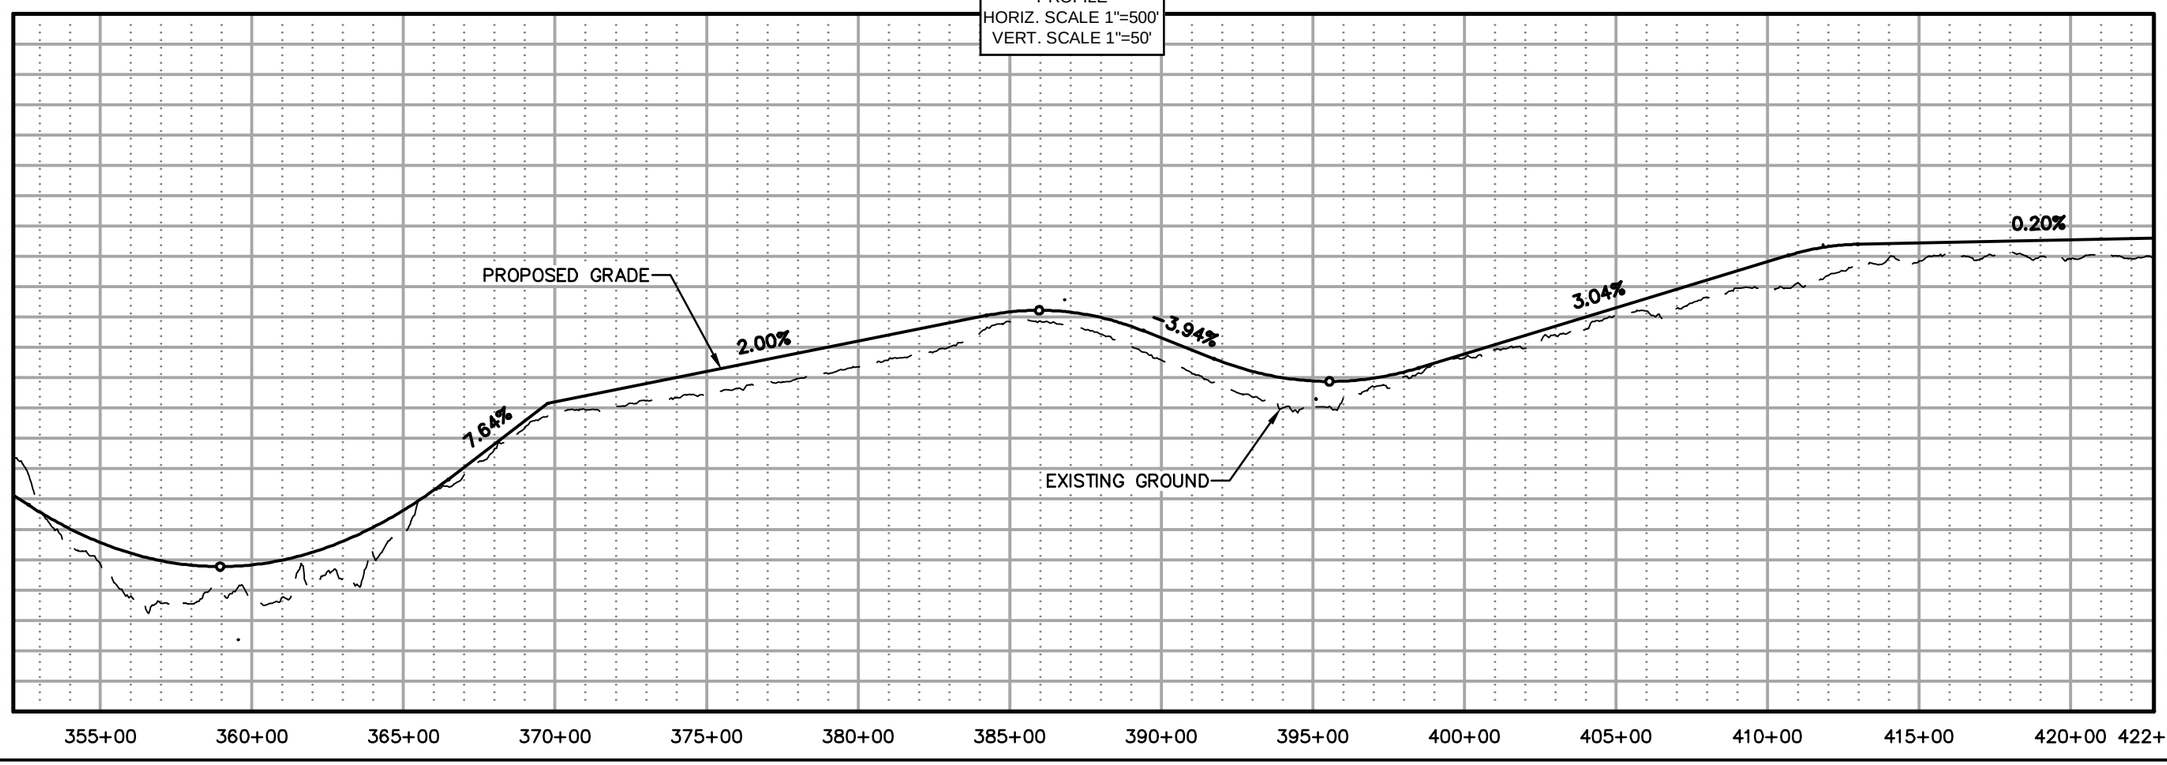

AIDEA
Alaska Industrial Development and Export Authority

AMBLER MINING DISTRICT
INDUSTRIAL ACCESS ROAD

DOWL HKM
4041 B Street
Anchorage, Alaska 99503
907.562.2000
www.dowlhkm.com


AMBLER MINING DISTRICT INDUSTRIAL ACCESS ROAD
PREFERRED (NORTHERN) ALIGNMENT
PLAN AND PROFILE SHEETS

PROJECT 1124.60693.04
DATE 10/07/2014


© DOWLHKM 2014

SHEET
N-6

DOWLHKM FILE No:XXX-XX
Q:\24\60693 Ambler WY\Shungnak\Sheets\SHUNGNAK - (2).dwg PLOT DATE 2014-11-19 10:02 SAVED DATE 2014-11-19 08:50 USER: jwagner

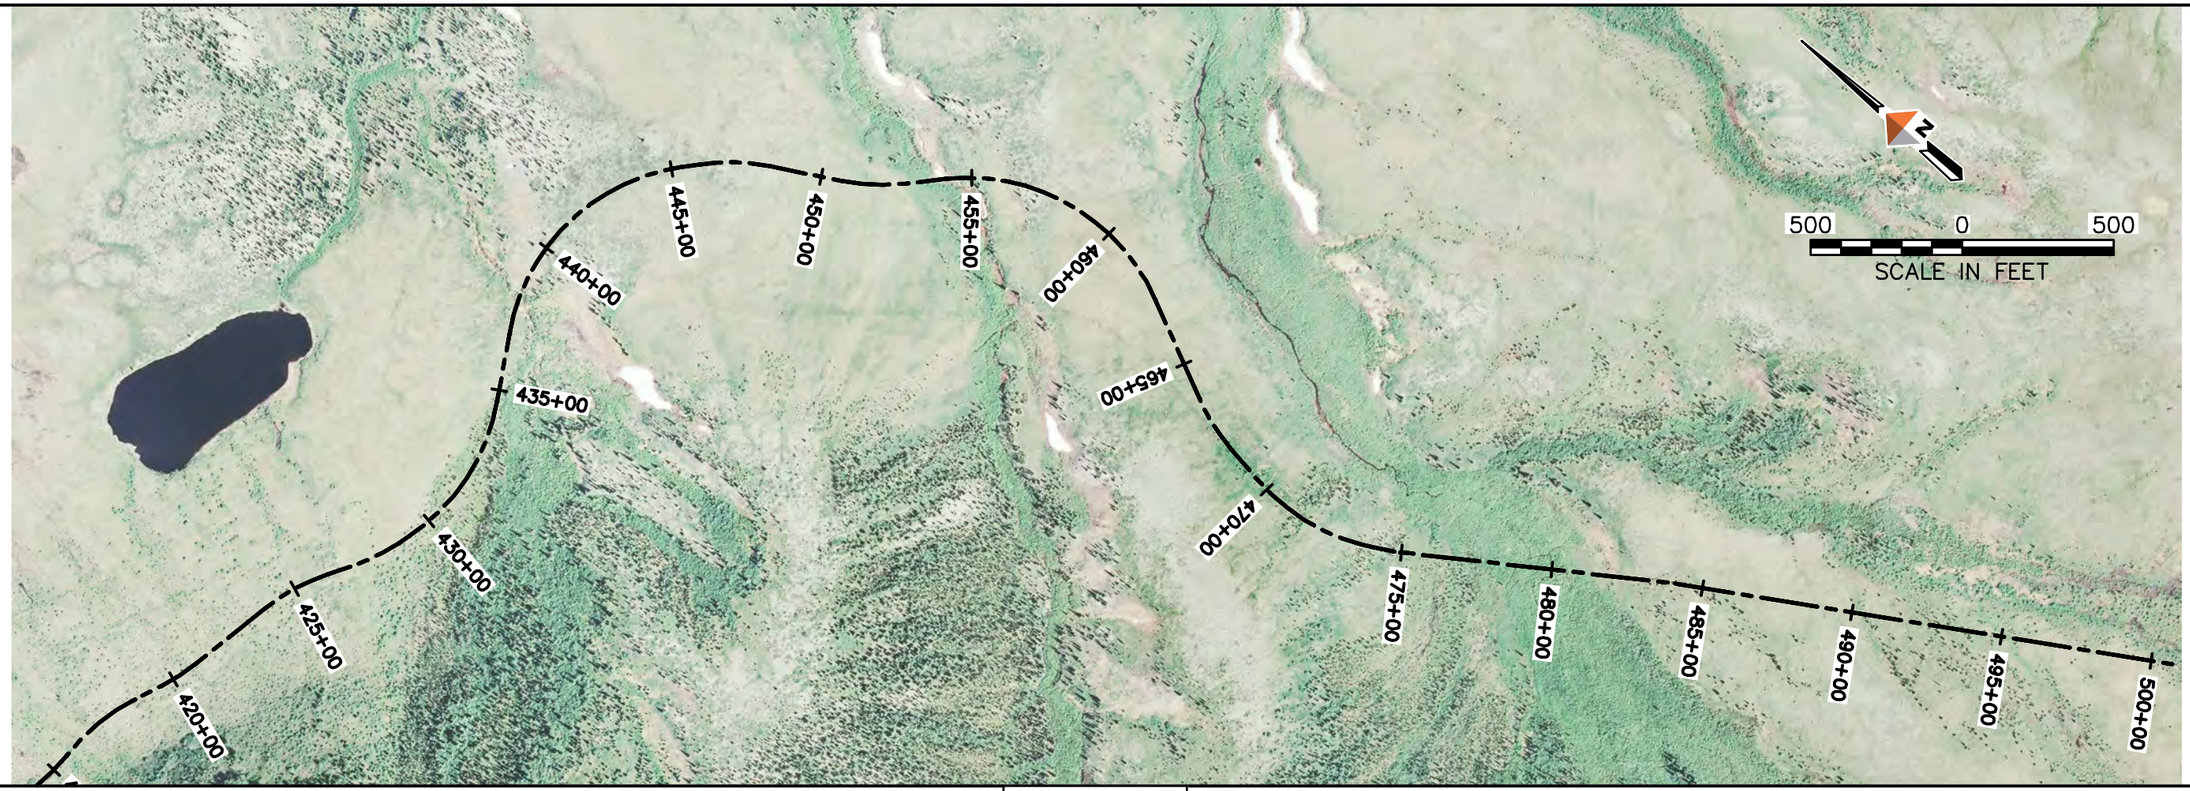

PROFILE
HORIZ. SCALE 1"=500'
VERT. SCALE 1"=50'

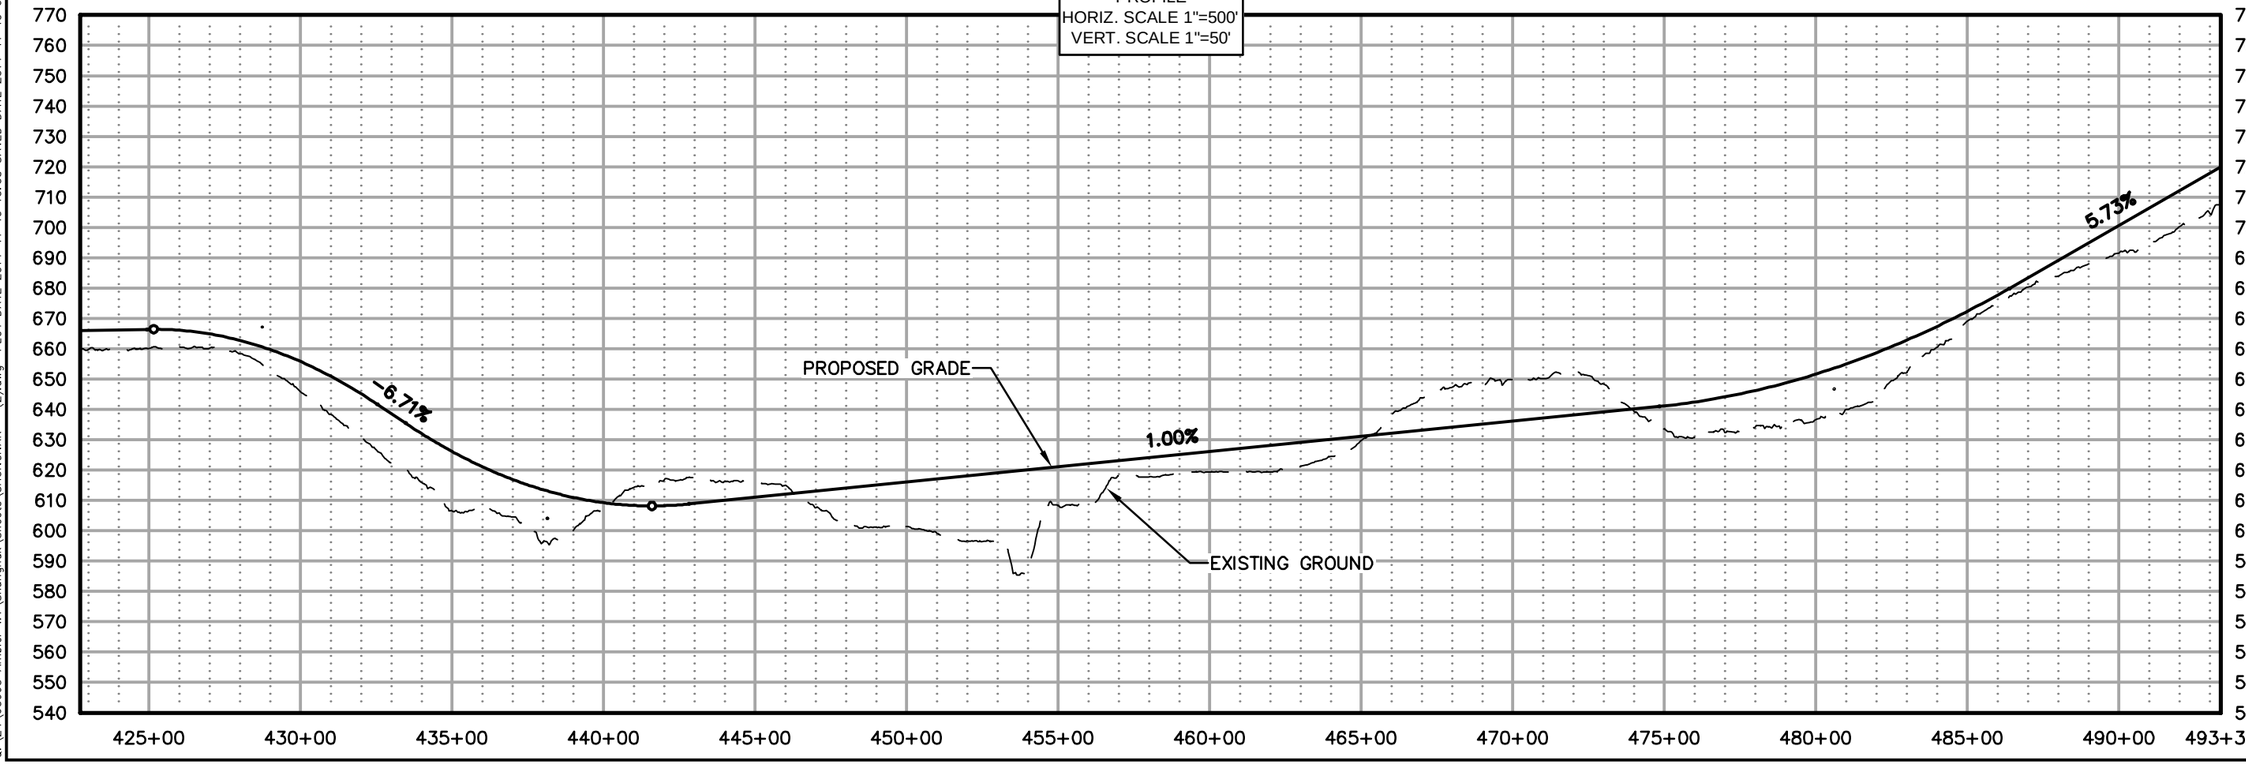

AIDEA
Alaska Industrial Development and Export Authority

AMBLER MINING DISTRICT
INDUSTRIAL ACCESS ROAD

DOWL HKM
Anchorage, Alaska 99503
www.dowlhkm.com
4041 B Street
907.562.2000


AMBLER MINING DISTRICT INDUSTRIAL ACCESS ROAD
PREFERRED (NORTHERN) ALIGNMENT
PLAN AND PROFILE SHEETS

PROJECT 1124.60693.04
DATE 10/07/2014

© DOWLHKM 2014

SHEET
N-7

DOWLHKM FILE No:XXX-XX
Q:\24\60693 Ambler WY\Shungnak\Sheets\SHUNGNAK – (2).dwg PLOT DATE 2014-11-19 08:50 USER: jwagner
PLOT DATE 2014-11-19 10:03 SAVED DATE 2014-11-19 08:50 USER: jwagner

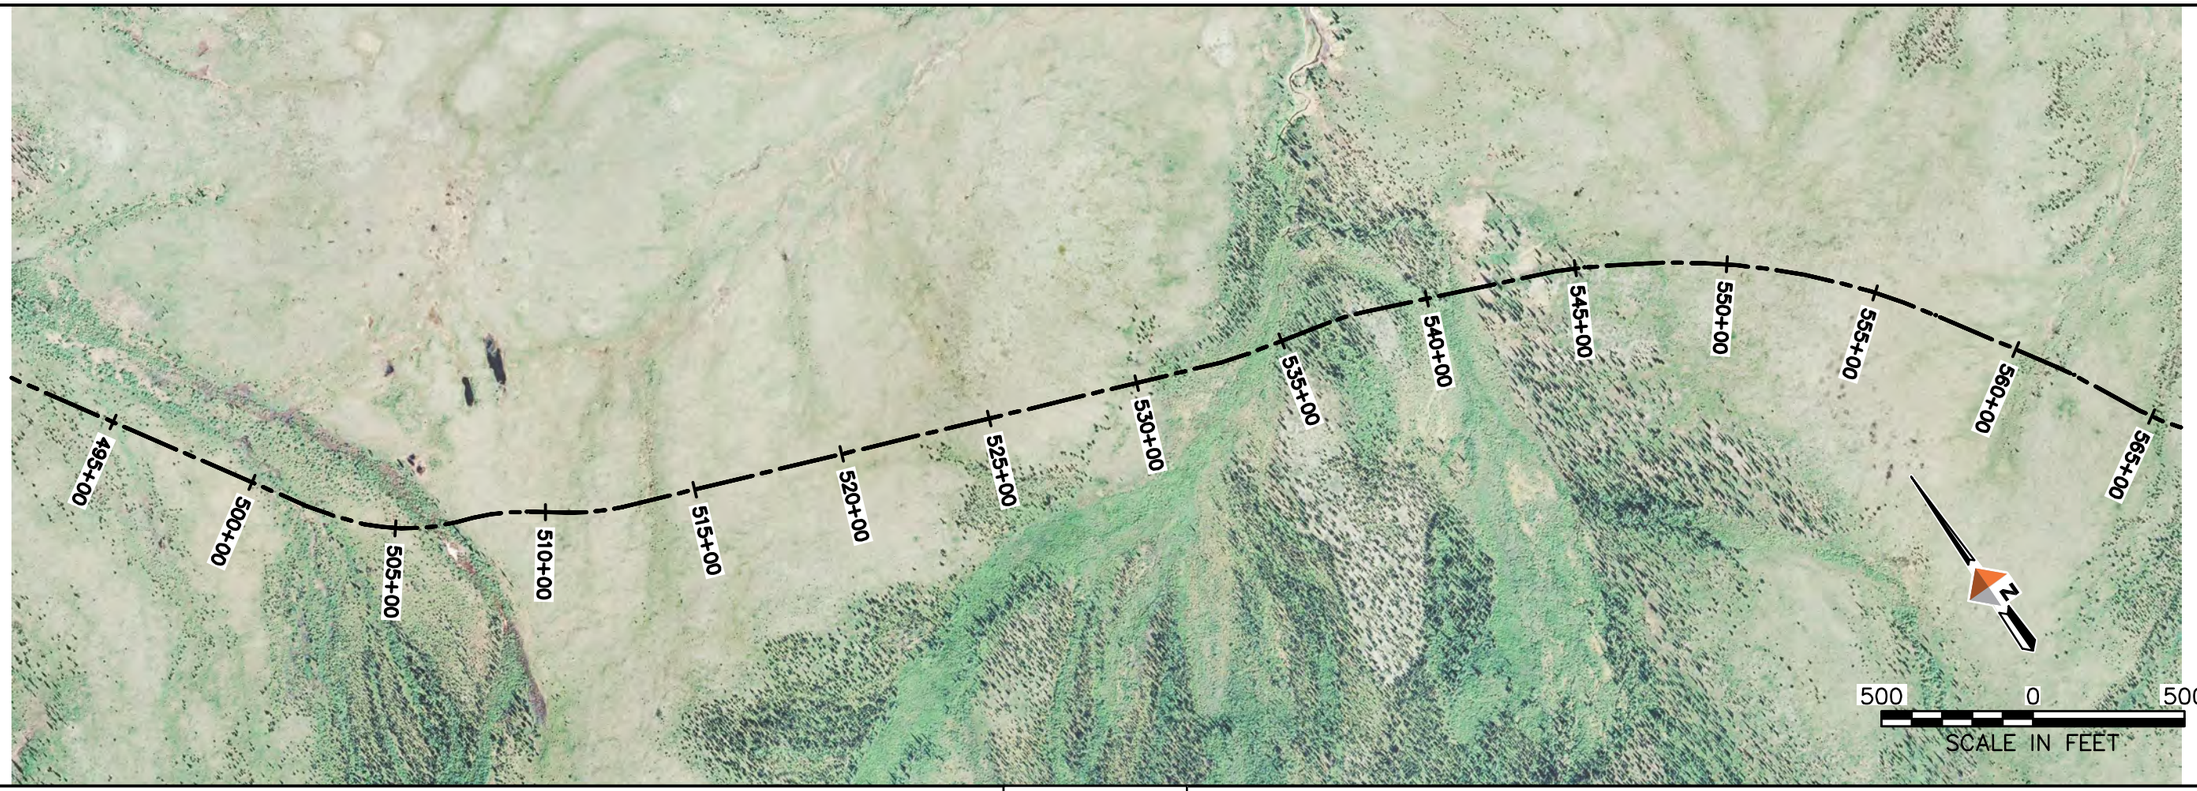

PROFILE
HORIZ. SCALE 1"=500'
VERT. SCALE 1"=50'

PROPOSED GRADE

EXISTING GROUND

-6.67%

7.92%

-6.16%

830 820 810 800 790 780 770 760 750 740 730 720 710 700 690 680 670 660 650 640 630 620 610 600

495+00 500+00 505+00 510+00 515+00 520+00 525+00 530+00 535+00 540+00 545+00 550+00 555+00 560+00 564+00

AIDEA
Alaska Industrial Development and Export Authority

AMBLER MINING DISTRICT
INDUSTRIAL ACCESS ROAD

DOWL HKM
Anchorage, Alaska 99503
www.dowlhkm.com
4041 B Street
907.562.2000

AMBLER MINING DISTRICT INDUSTRIAL ACCESS ROAD
PREFERRED (NORTHERN) ALIGNMENT
PLAN AND PROFILE SHEETS

PROJECT 1124.60693.04
DATE 10/07/2014


© DOWLHKM 2014

SHEET
N-8

DOWLHKM FILE No:XXX-XX
Q:\24\60693 Ambler WY\Shungnak\Sheets\SHUNGNAK - (2).dwg PLOT DATE 2014-11-19 10:04 SAVED DATE 2014-11-19 08:50 USER: jwagner



PROFILE
HORIZ. SCALE 1"=500'
VERT. SCALE 1"=50'

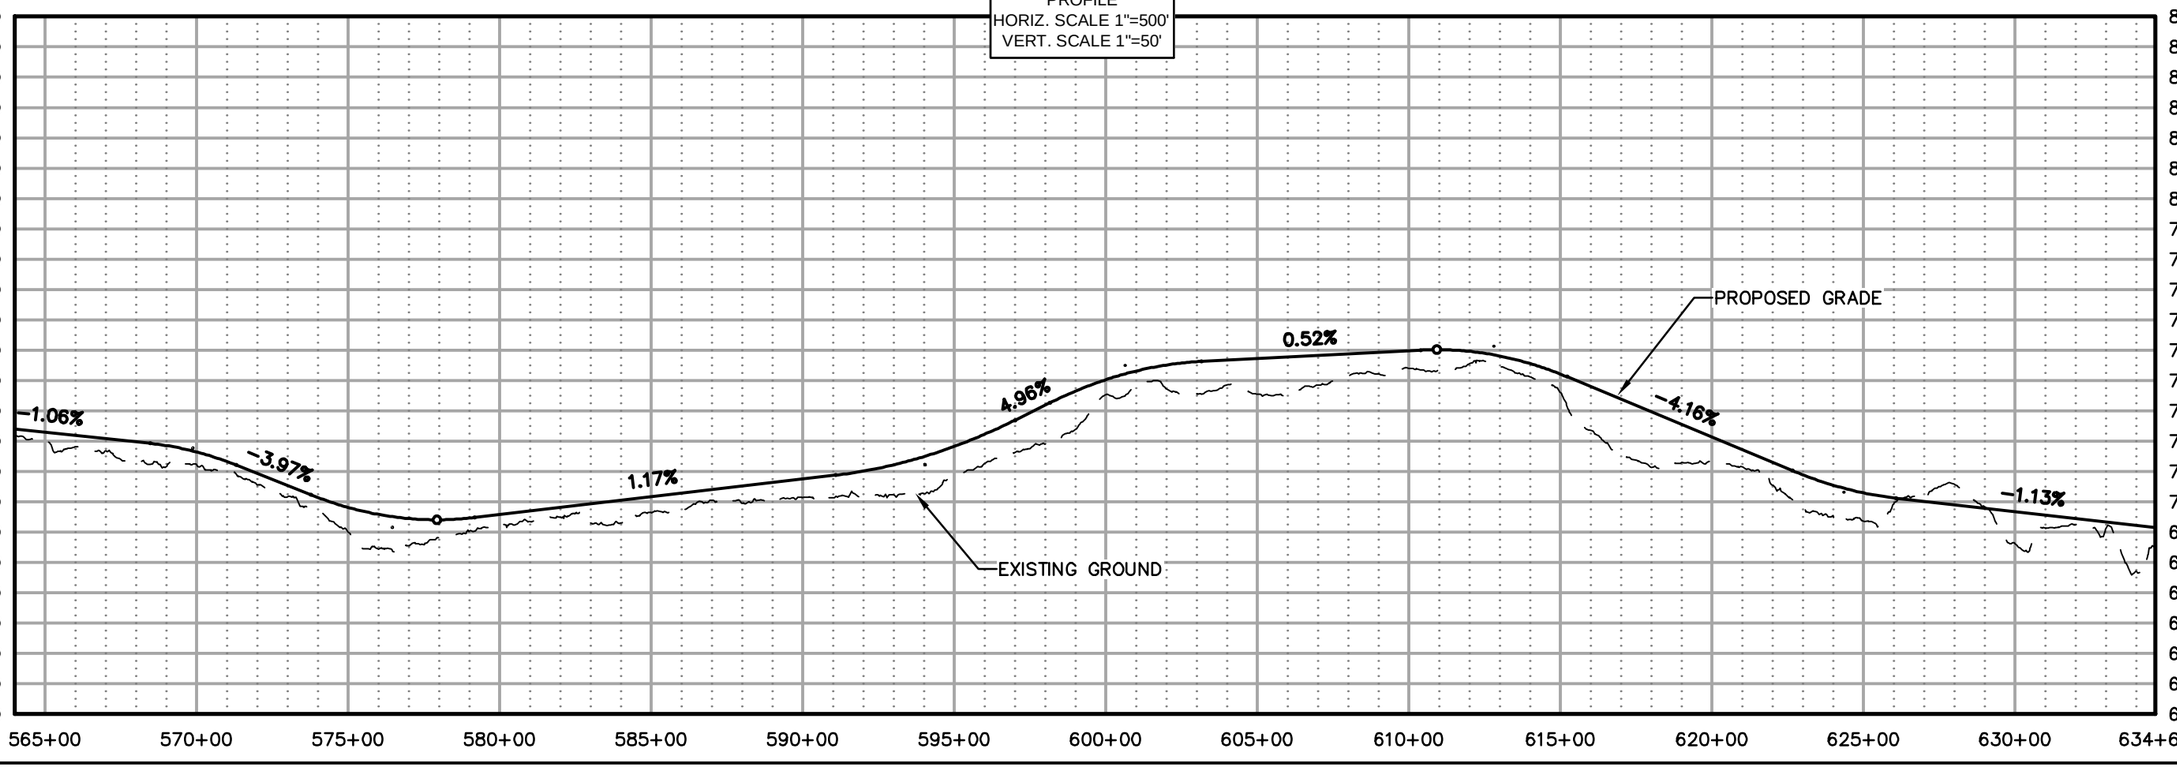

AIDEA
Alaska Industrial Development and Export Authority

AMBLER MINING DISTRICT
INDUSTRIAL ACCESS ROAD

DOWL HKM
4041 B Street
Anchorage, Alaska 99503
907.562.2000
www.dowlhkm.com

AMBLER MINING DISTRICT INDUSTRIAL ACCESS ROAD
PREFERRED (NORTHERN) ALIGNMENT
PLAN AND PROFILE SHEETS


PROJECT 1124.60693.04
DATE 10/07/2014

© DOWLHKM 2014


SHEET
N-9

Q:\24\60693 Ambler WY\Shungnak\Sheets\SHUNGNAK – (2).dwg PLOT DATE 2014-11-19 10:05 SAVED DATE 2014-11-19 08:50 USER: jwagner
DOWLHKM FILE No:XXX-XX

DOWLHKM FILE No: XXX-XX

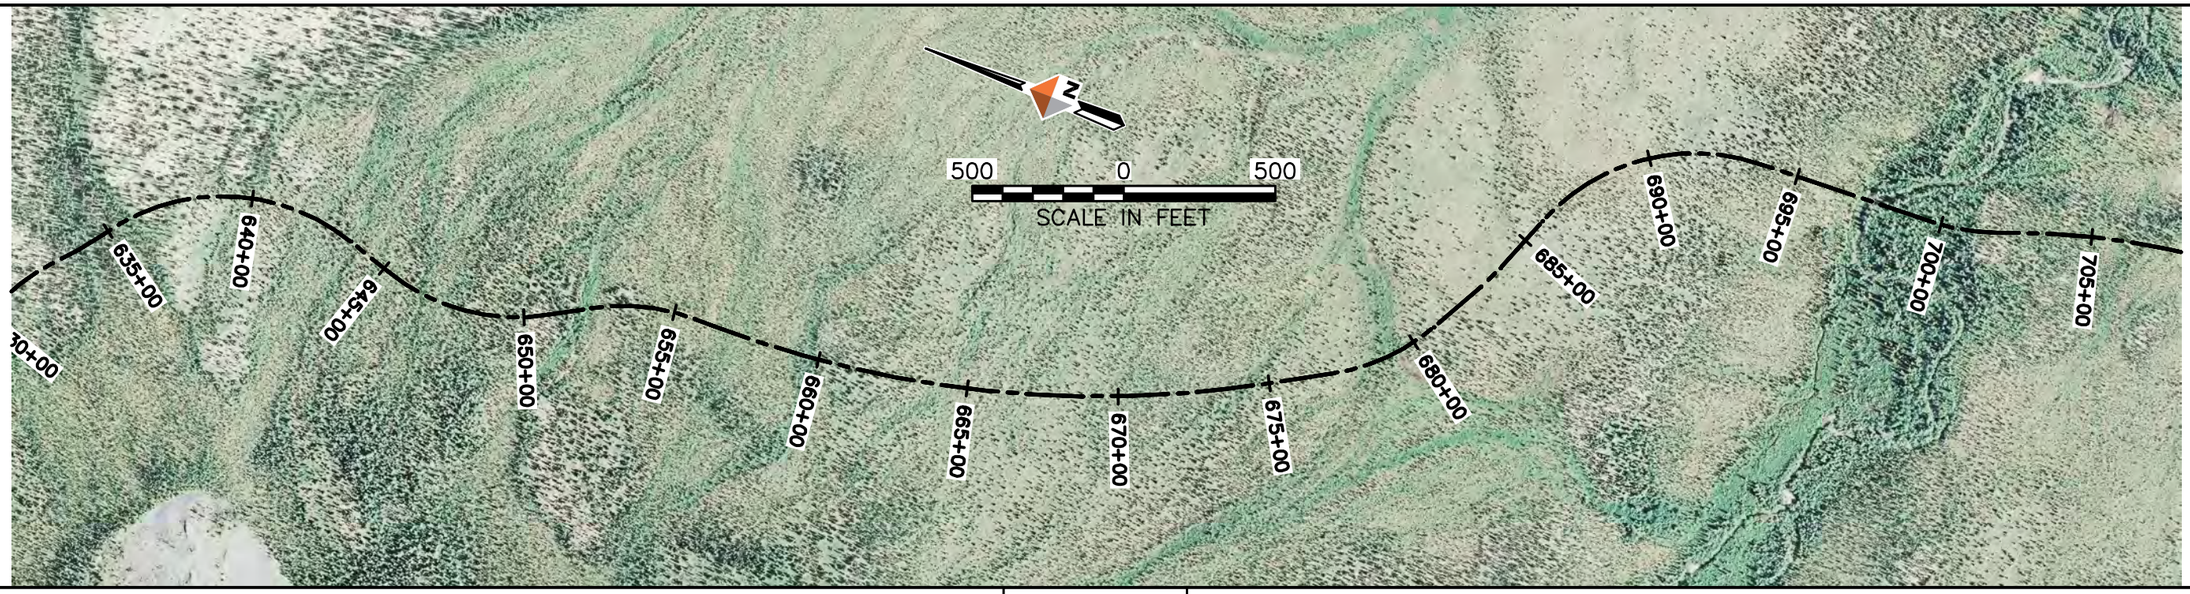

PROFILE
HORIZ. SCALE 1"=500'
VERT. SCALE 1"=50'

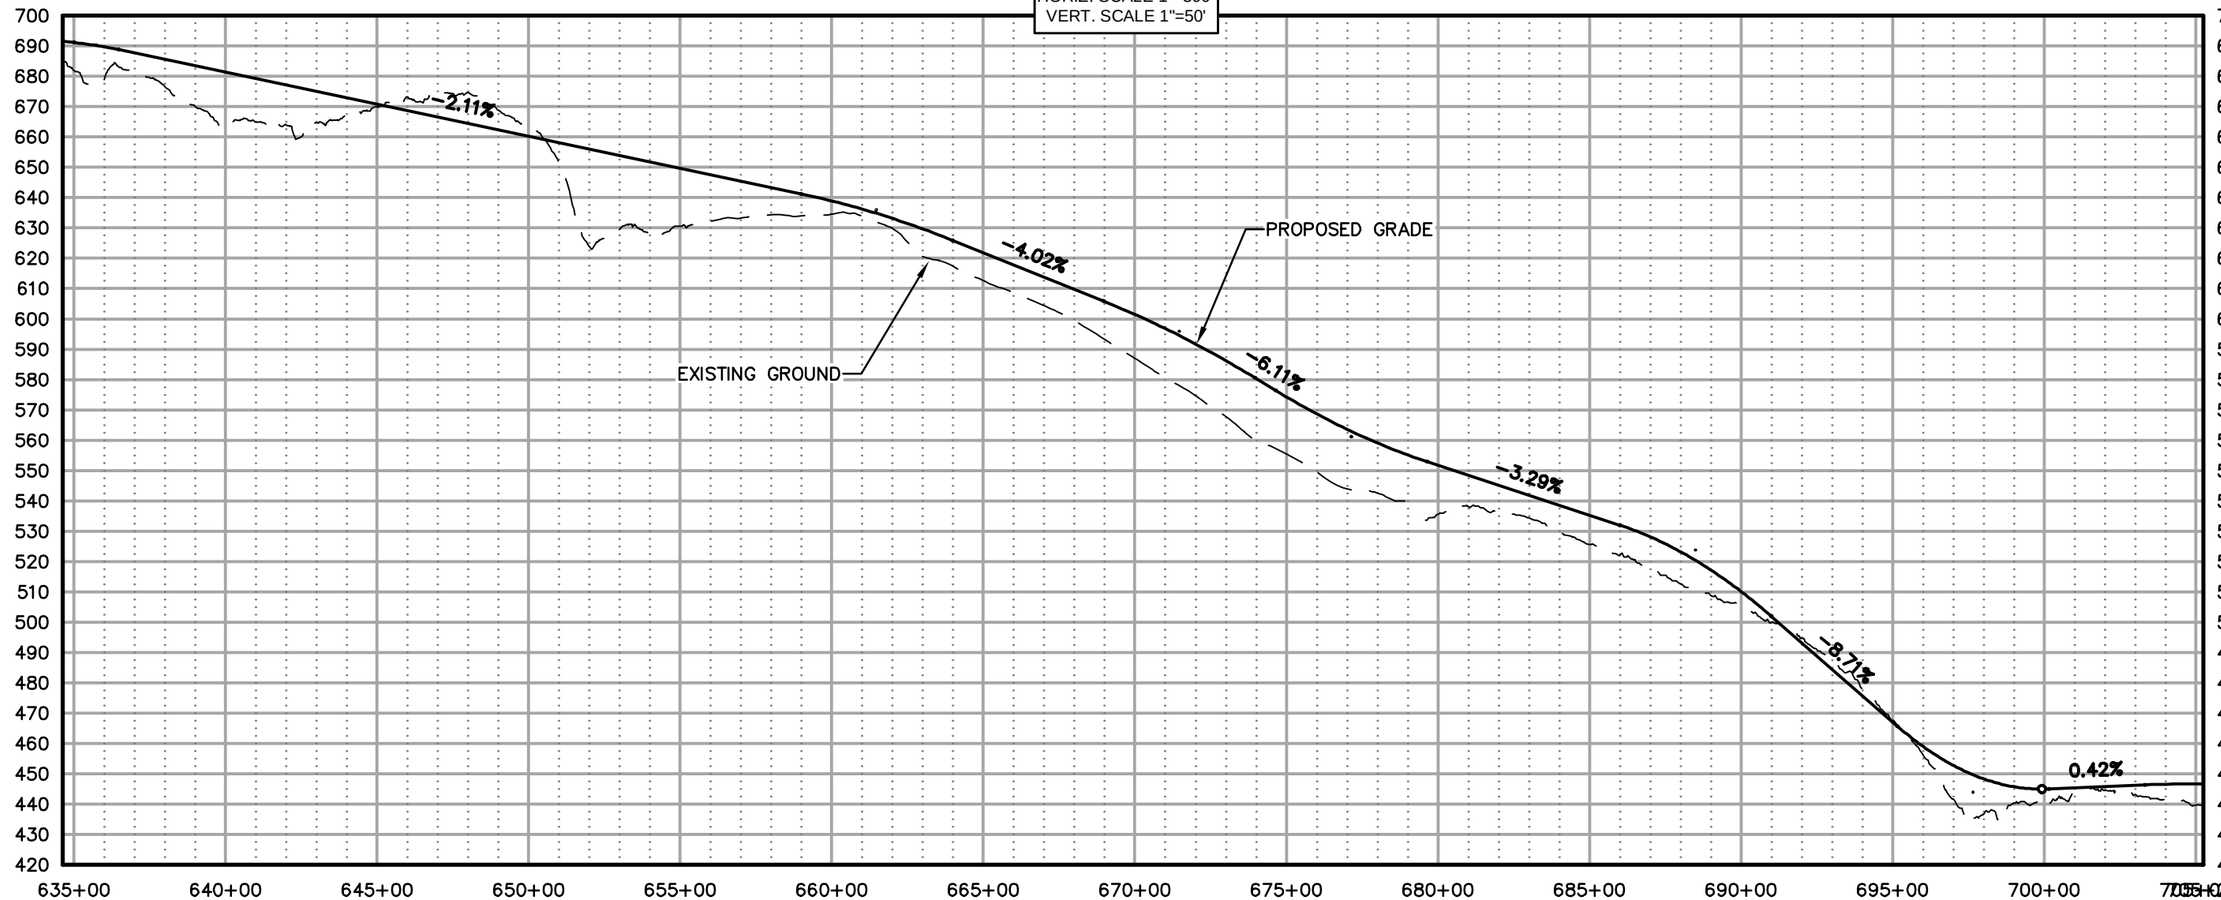

DOWL HKM
Anchorage, Alaska 99503
www.dowlhkm.com
4041 B Street
907-562-2000


AMBLER MINING DISTRICT INDUSTRIAL ACCESS ROAD
PREFERRED (NORTHERN) ALIGNMENT
PLAN AND PROFILE SHEETS

PROJECT 1124.60693.04
DATE 10/07/2014


© DOWLHKM 2014

SHEET
N-10

Q:\24\60693 Ambler WY\Shungnak\Sheets\SHUNGNAK – (2).dwg PLOT DATE 2014-11-19 10:06 SAVED DATE 2014-11-19 08:50 USER: jwagner

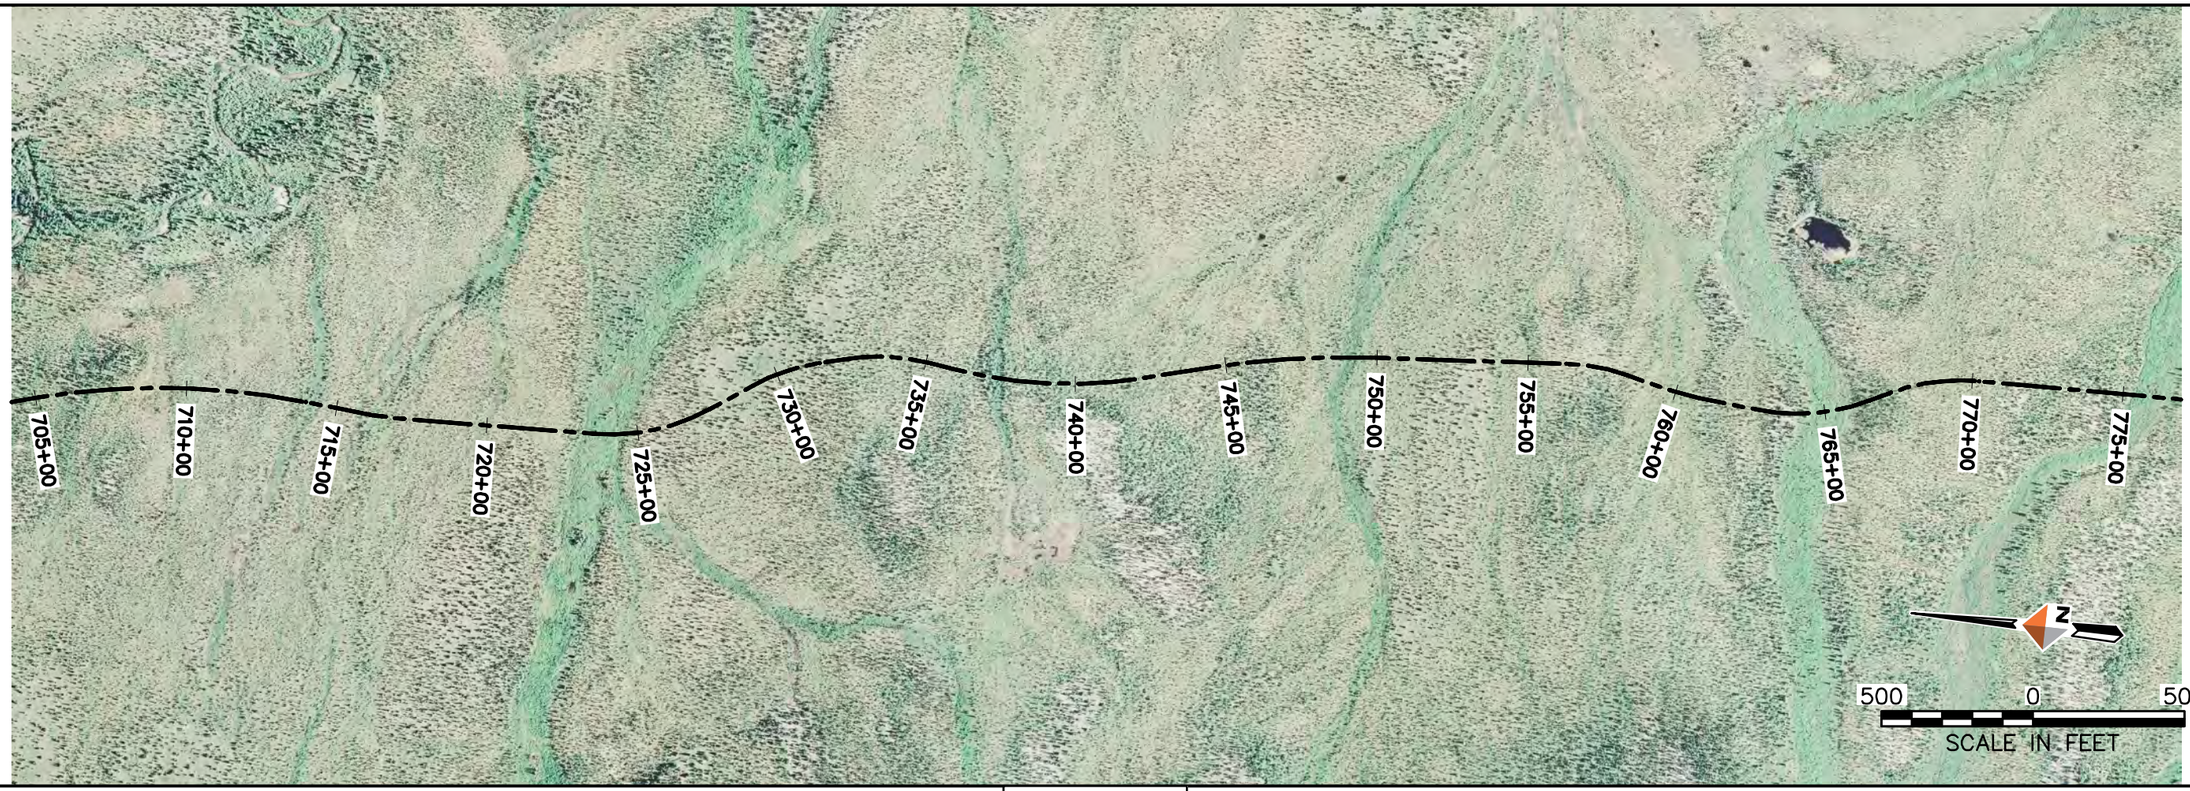

PROFILE
HORIZ. SCALE 1"=500'
VERT. SCALE 1"=50'

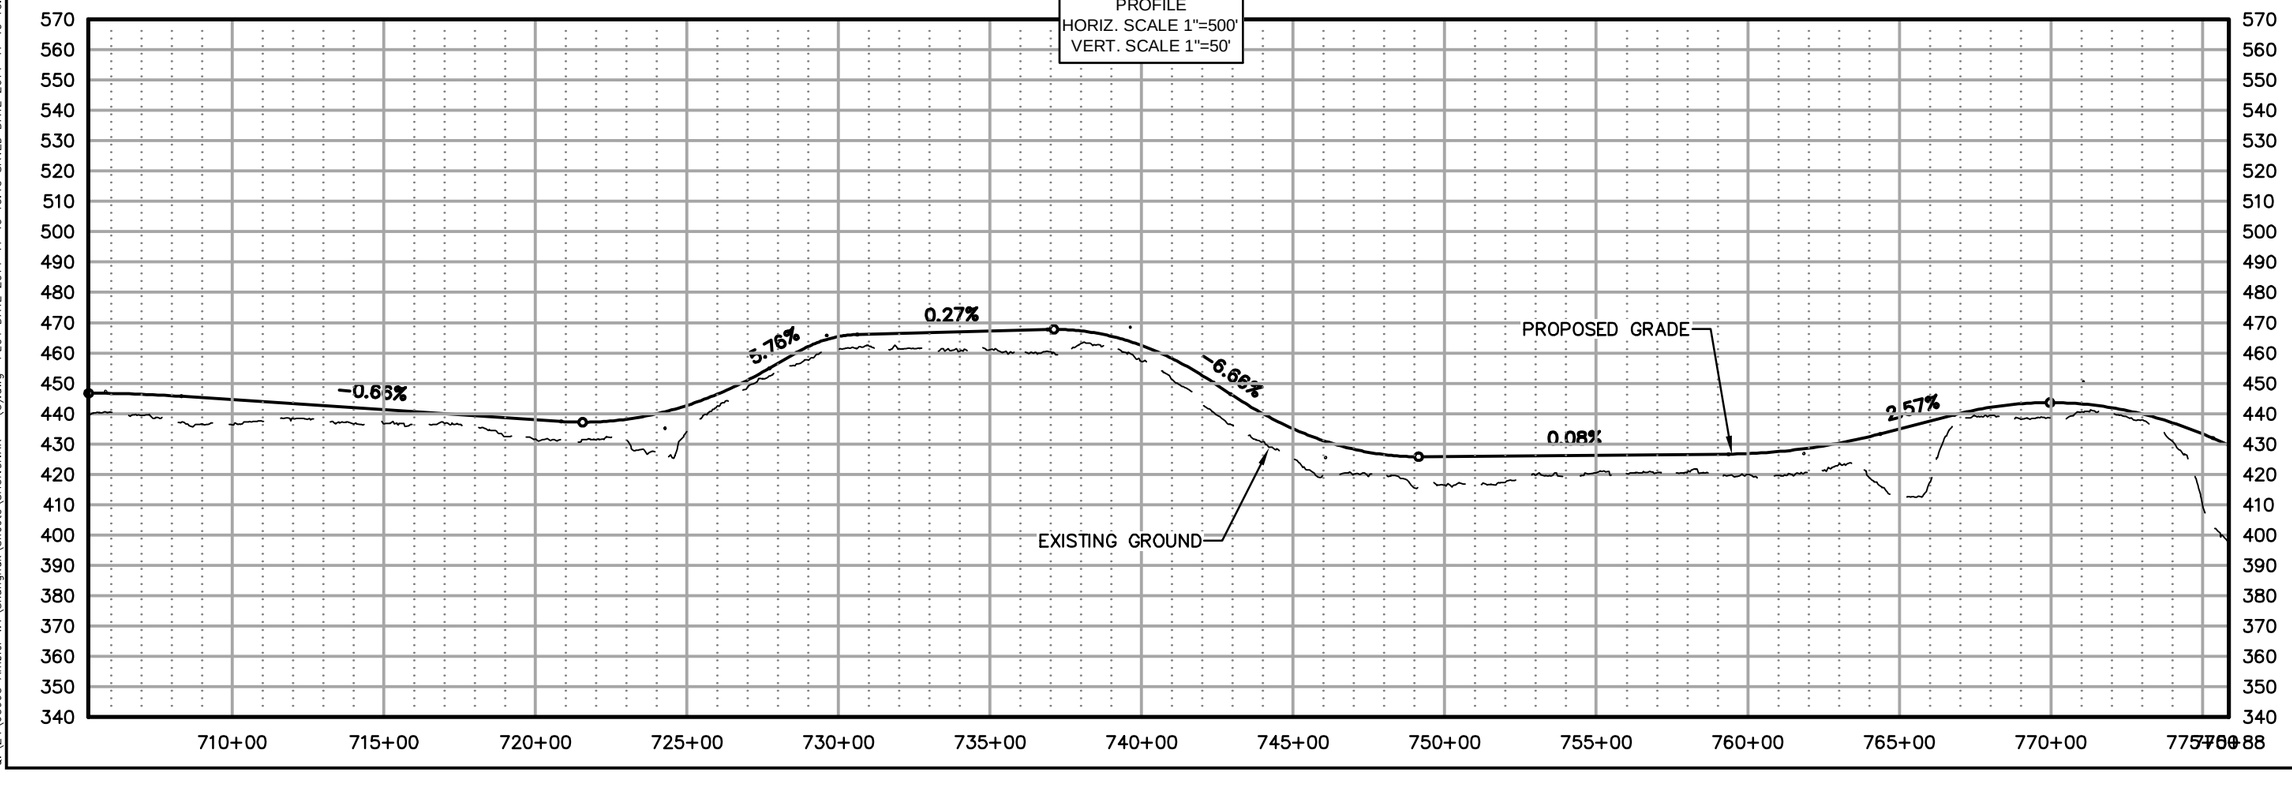

AIDEA
Alaska Industrial Development and Export Authority

AMBLER MINING DISTRICT
INDUSTRIAL ACCESS ROAD

DOWL HKM
Anchorage, Alaska 99503
www.dowlhkm.com
4041 B Street
907.562.2000

AMBLER MINING DISTRICT INDUSTRIAL ACCESS ROAD
PREFERRED (NORTHERN) ALIGNMENT
PLAN AND PROFILE SHEETS


PROJECT 1124.60693.04
DATE 10/07/2014

© DOWLHKM 2014

SHEET
N-11

DOWLHKM FILE No:XXX-XX
Q:\24\60693 Ambler WY\Shungnak\Sheets\SHUNGNAK - (3).dwg PLOT DATE 2014-11-19 10:15 SAVED DATE 2014-11-19 10:03 USER: jwagner



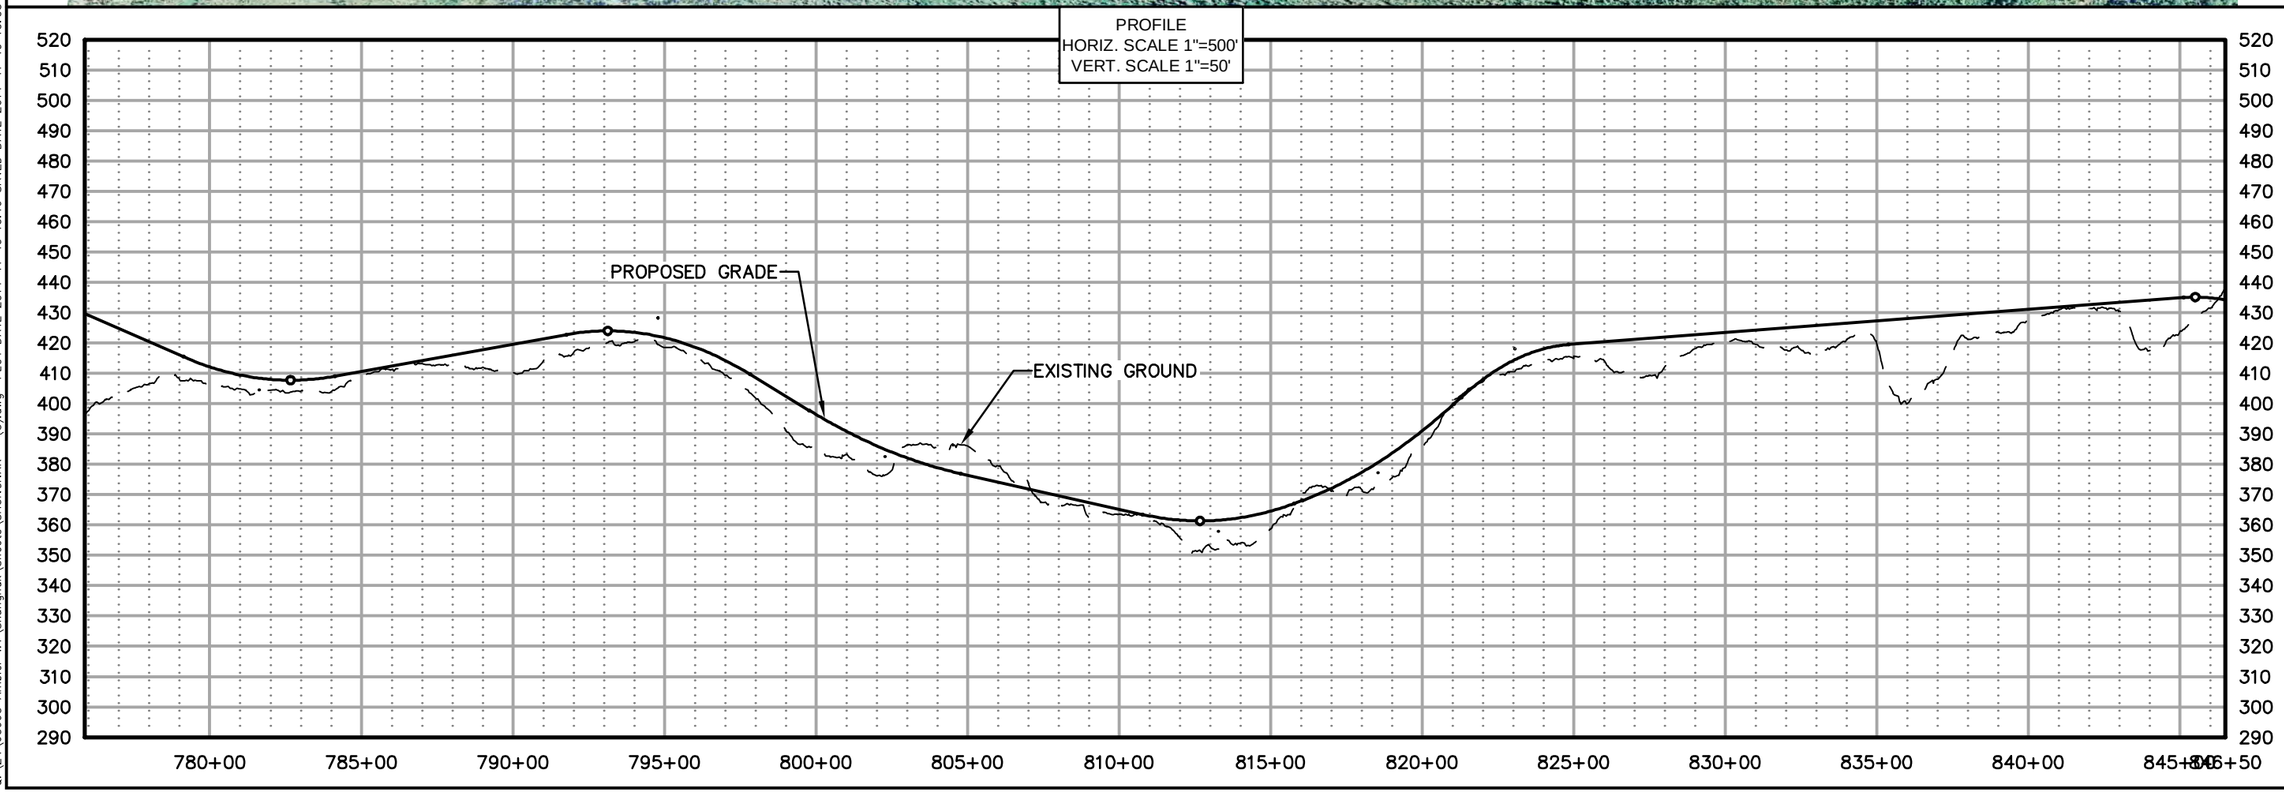

AIDEA
Alaska Industrial Development and Export Authority

AMBLER MINING DISTRICT
INDUSTRIAL ACCESS ROAD

DOWL HKM
Anchorage, Alaska 99503
www.dowlhkm.com
4041 B Street
907.562.2000


AMBLER MINING DISTRICT INDUSTRIAL ACCESS ROAD
PREFERRED (NORTHERN) ALIGNMENT
PLAN AND PROFILE SHEETS

PROJECT 1124.60693.04
DATE 10/07/2014


© DOWLHKM 2014

SHEET
N-12

DOWLHKM FILE No:XXX-XX
Q:\24\60693 Ambler WY\Shungnak\Sheets\SHUNGNAK - (3).dwg PLOT DATE 2014-11-19 10:16 SAVED DATE 2014-11-19 10:03 USER: jwagner

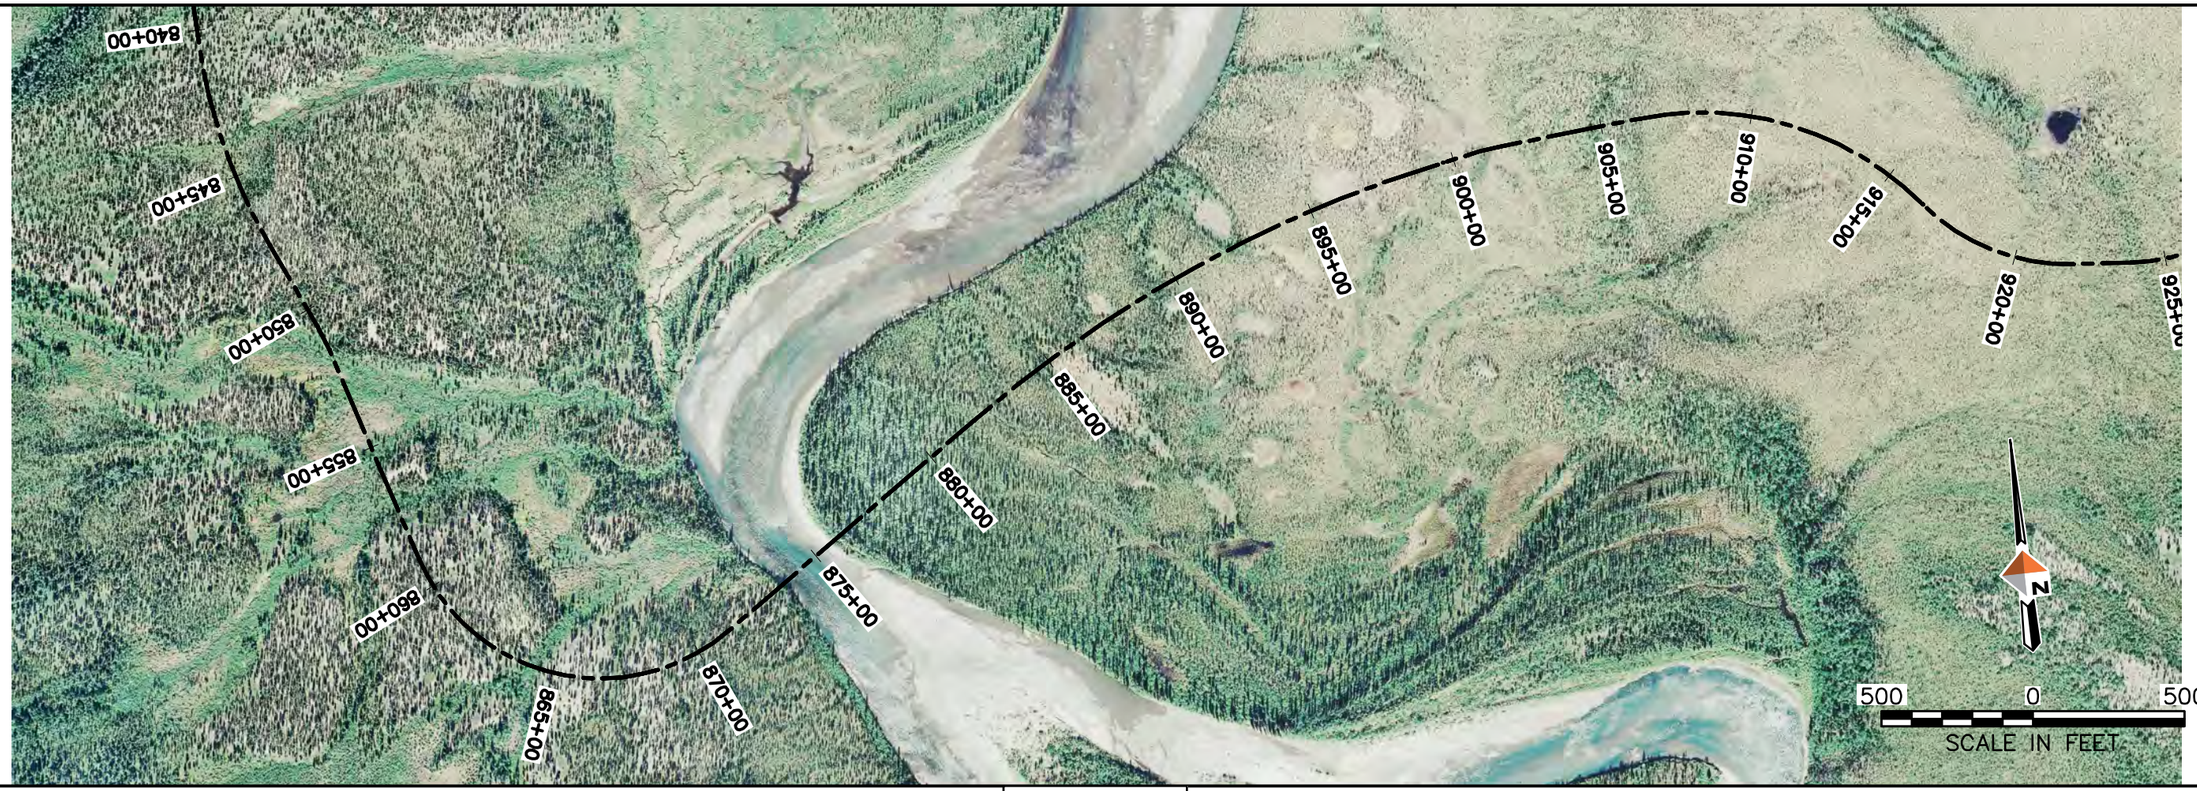

PROFILE
HORIZ. SCALE 1"=500'
VERT. SCALE 1"=50'

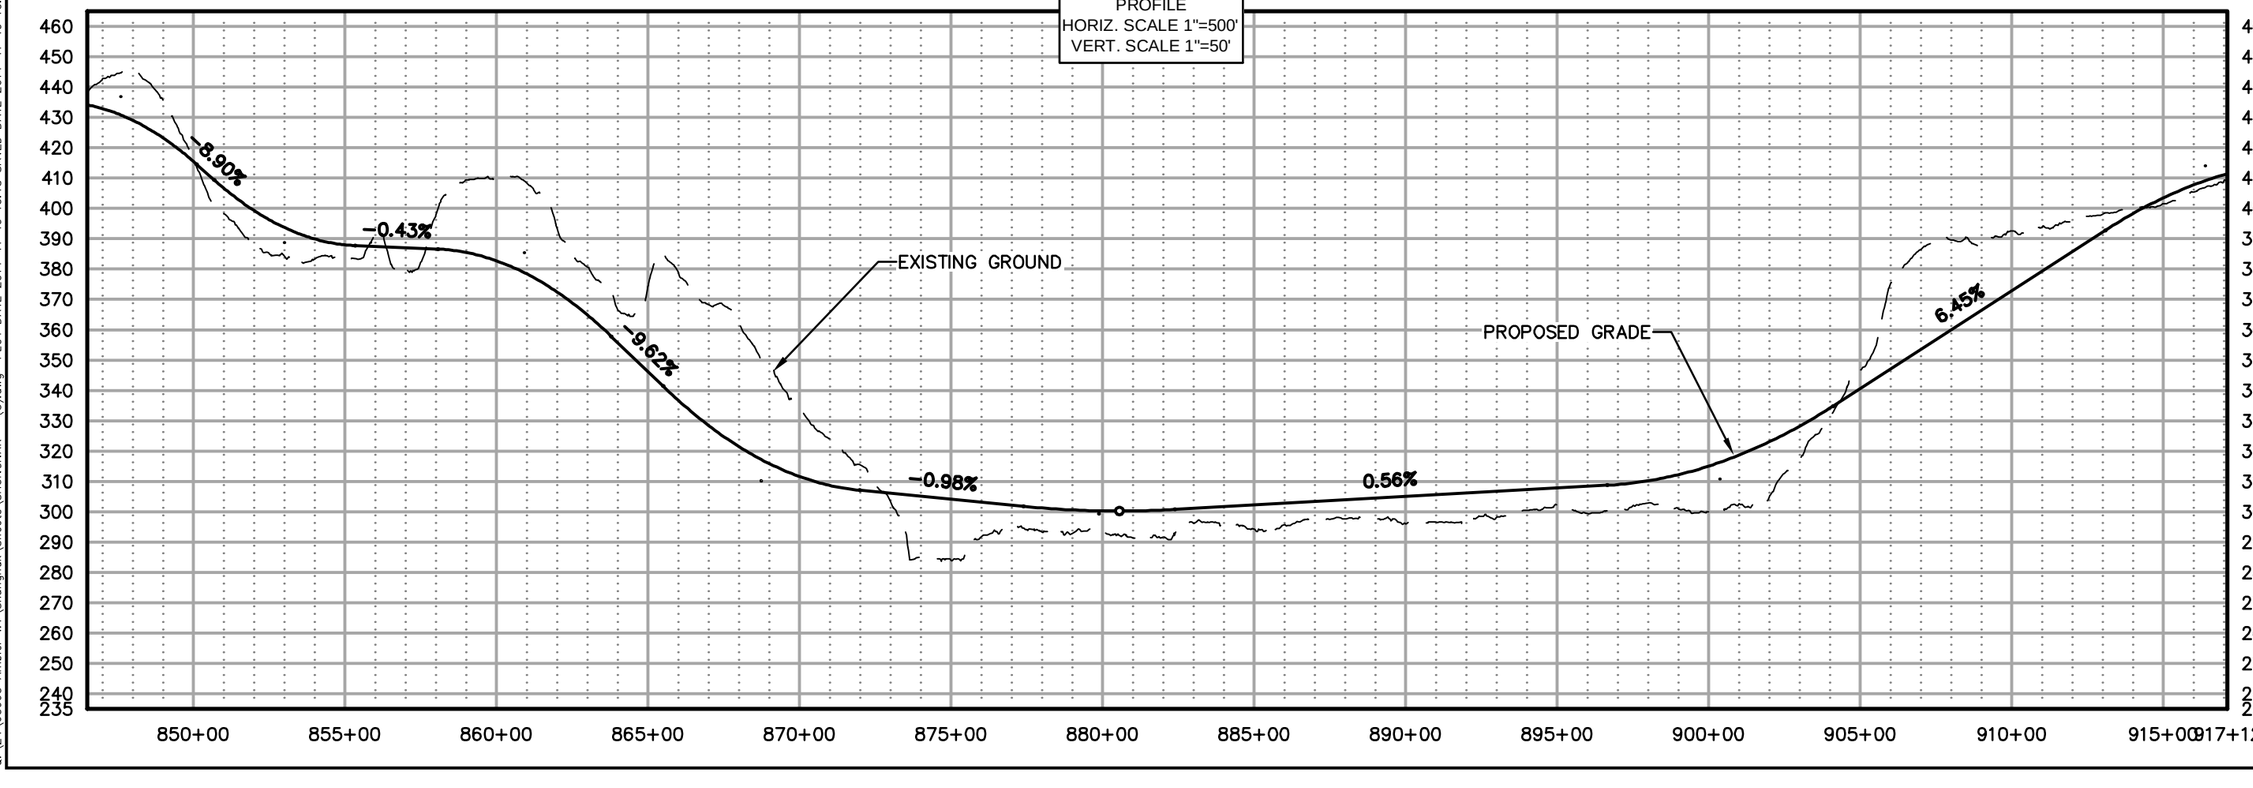

AIDEA
Alaska Industrial Development and Export Authority

AMBLER MINING DISTRICT
INDUSTRIAL ACCESS ROAD

DOWL HKM
Anchorage, Alaska 99503
www.dowlhkm.com
4041 B Street
907.562.2000


AMBLER MINING DISTRICT INDUSTRIAL ACCESS ROAD
PREFERRED (NORTHERN) ALIGNMENT
PLAN AND PROFILE SHEETS


PROJECT 1124.60693.04
DATE 10/07/2014

© DOWLHKM 2014

SHEET
N-13

DOWLHKM FILE No:XXX-XX
Q:\24\60693 Ambler WY\Shungnak\Sheets\SHUNGNAK - (3).dwg PLOT DATE 2014-11-19 10:18 SAVED DATE 2014-11-19 10:03 USER: jwagner

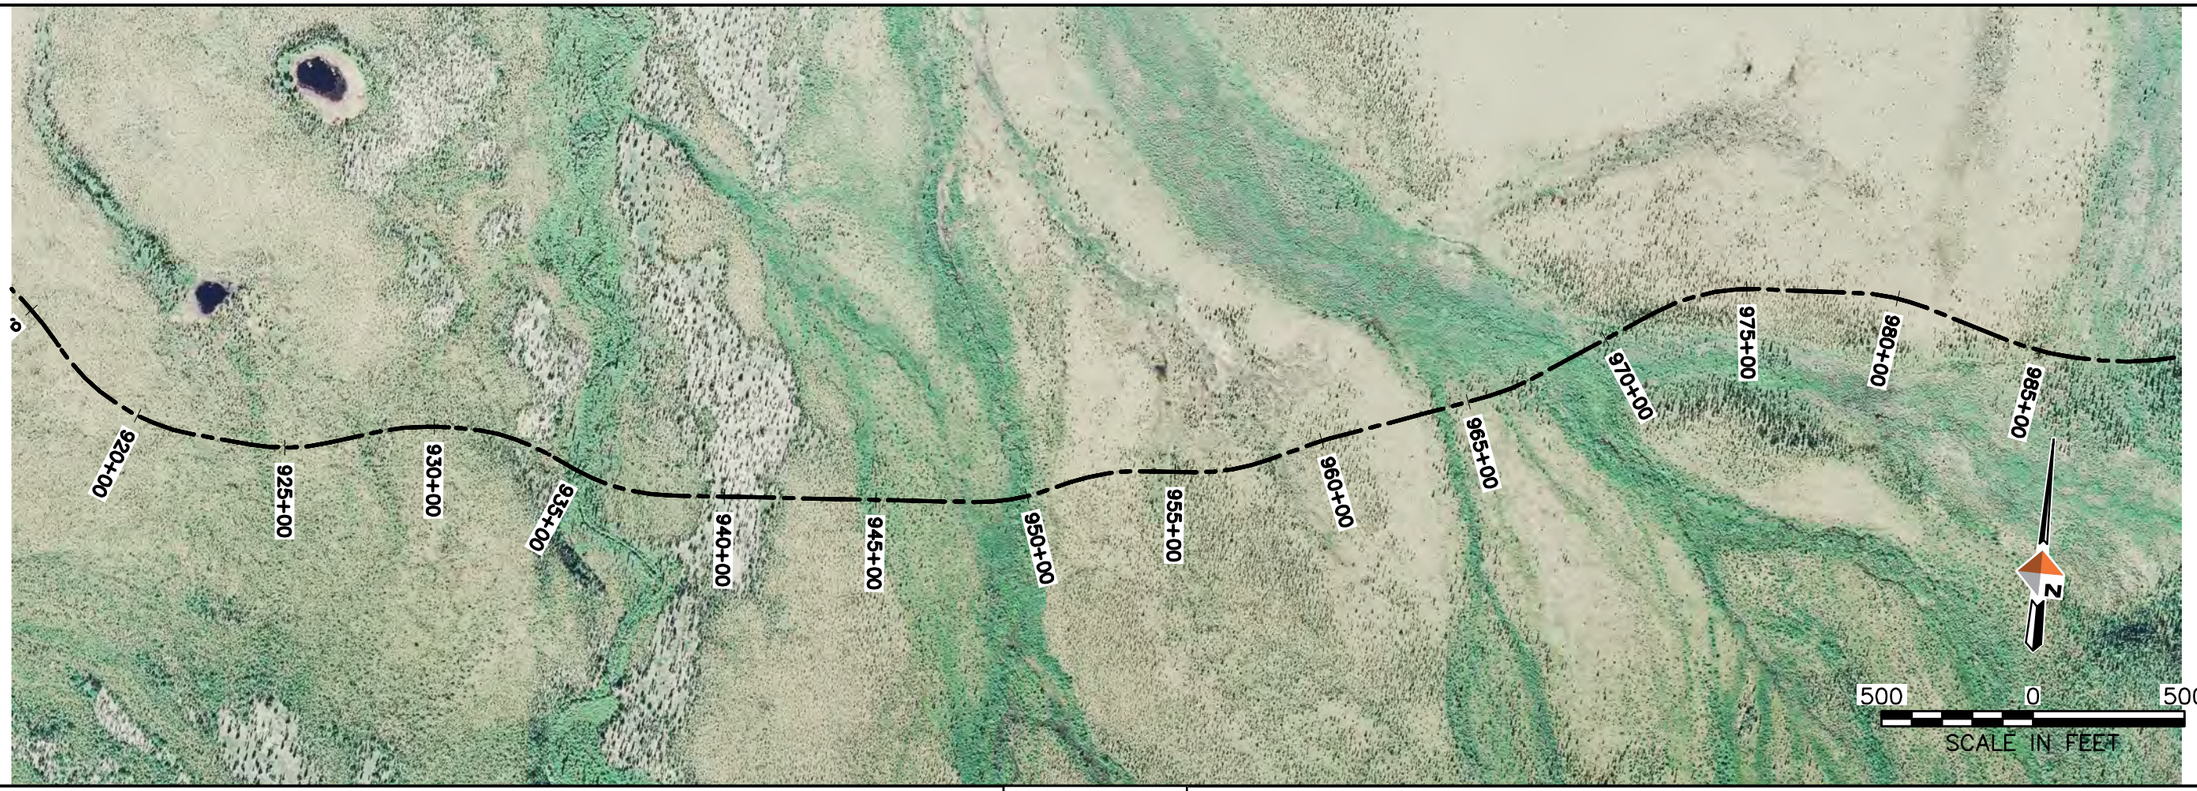

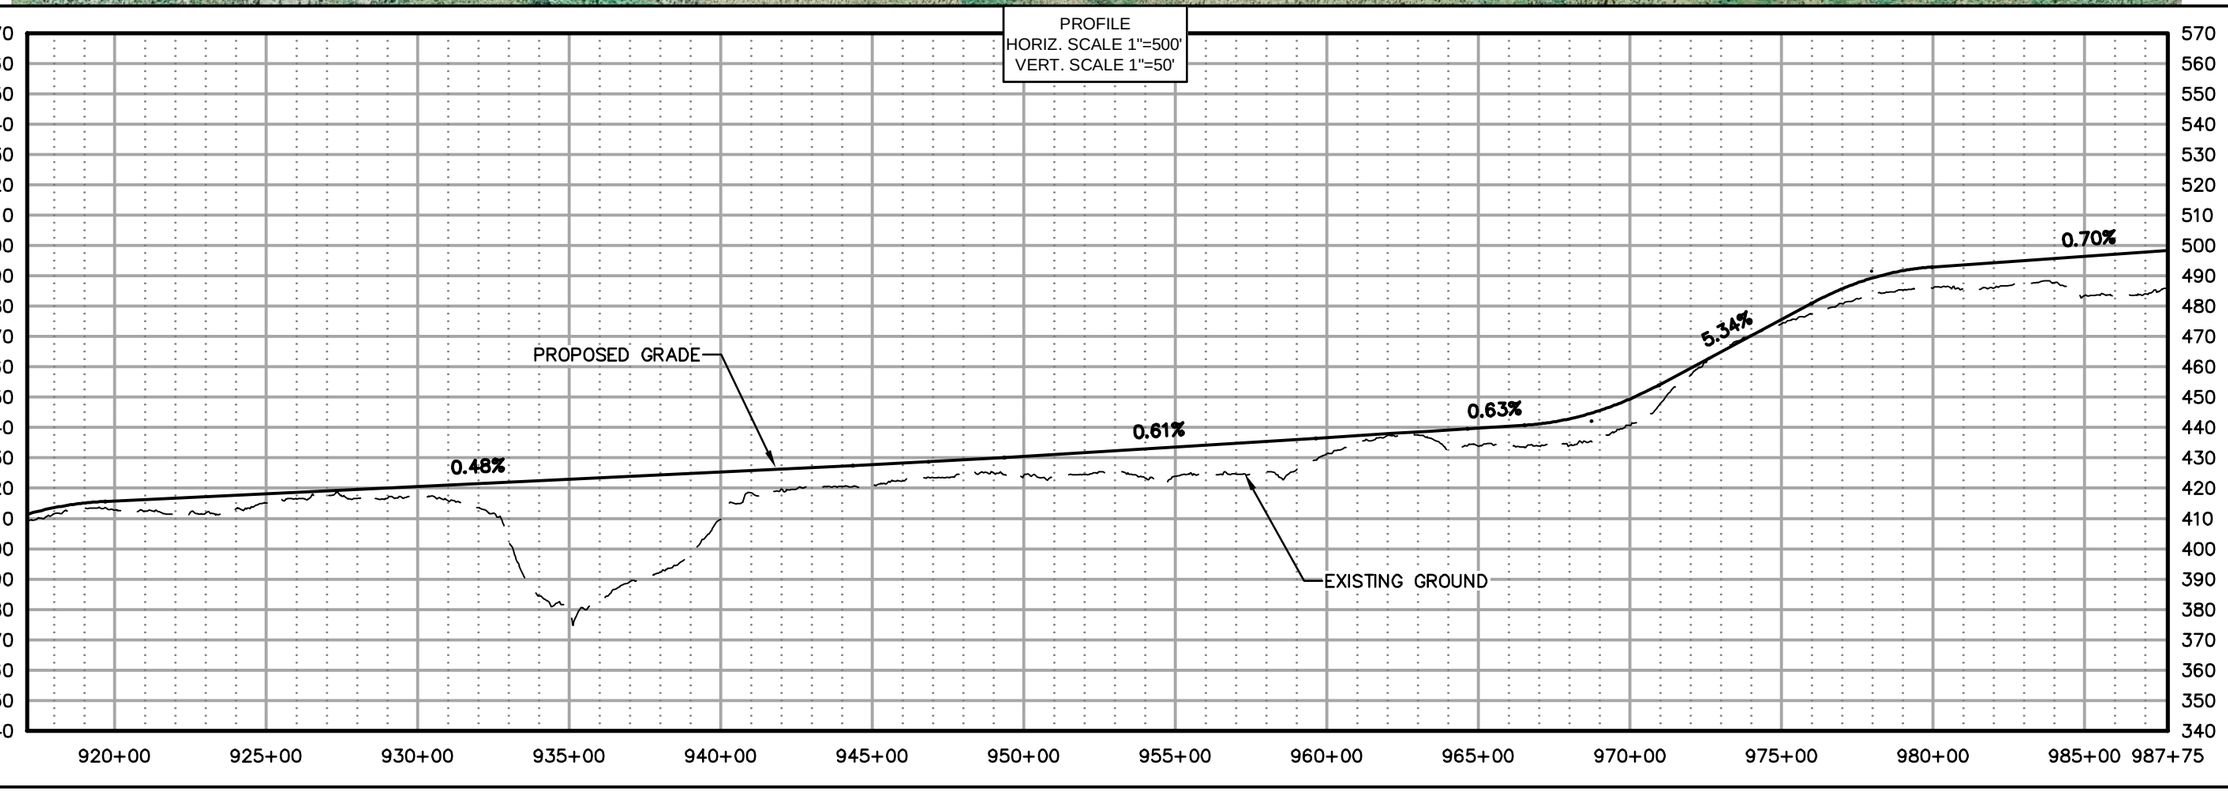

AIDEA
Alaska Industrial Development and Export Authority

AMBLER MINING DISTRICT
INDUSTRIAL ACCESS ROAD

DOWL HKM
Anchorage, Alaska 99503
www.dowlhkm.com
4041 B Street
907.562.2000


AMBLER MINING DISTRICT INDUSTRIAL ACCESS ROAD
PREFERRED (NORTHERN) ALIGNMENT
PLAN AND PROFILE SHEETS


PROJECT 1124.60693.04
DATE 10/07/2014

© DOWLHKM 2014

SHEET
N-14

Q:\24\60693 Ambler WY\Shungnak\Sheets\SHUNGNAK - (3).dwg PLOT DATE 2014-11-19 10:20 SAVED DATE 2014-11-19 10:03 USER: jwagner
DOWLHKM FILE No: XXX-XX

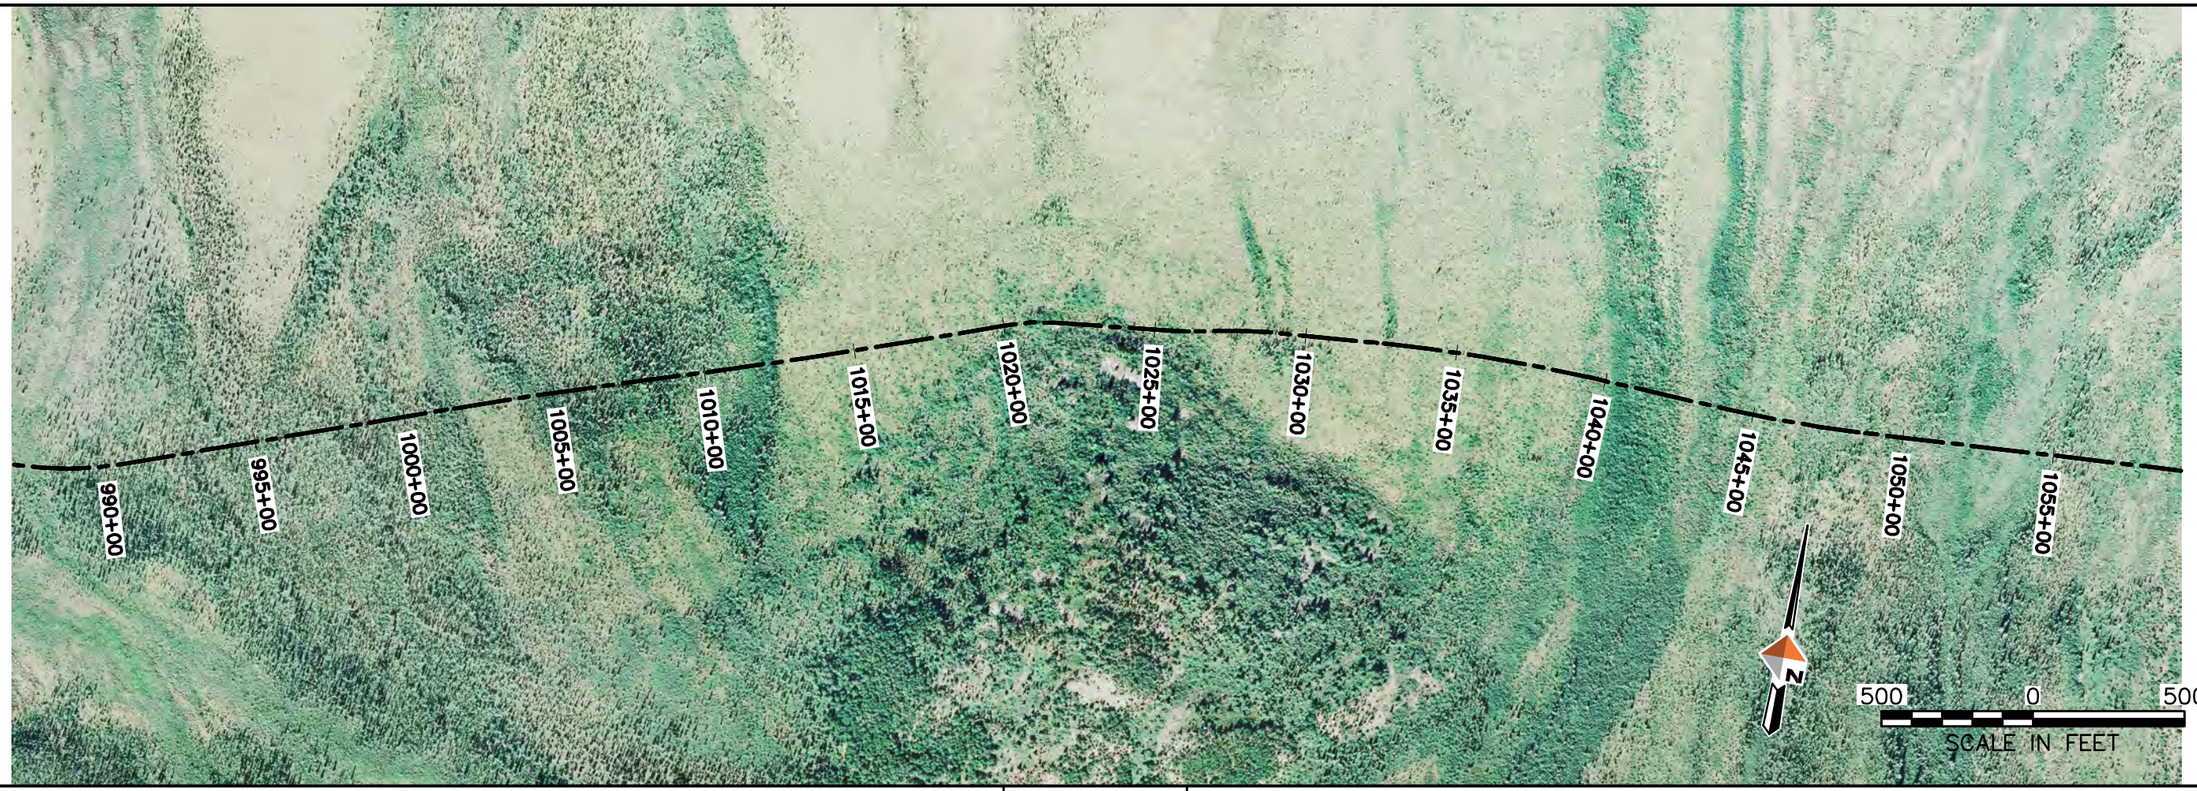

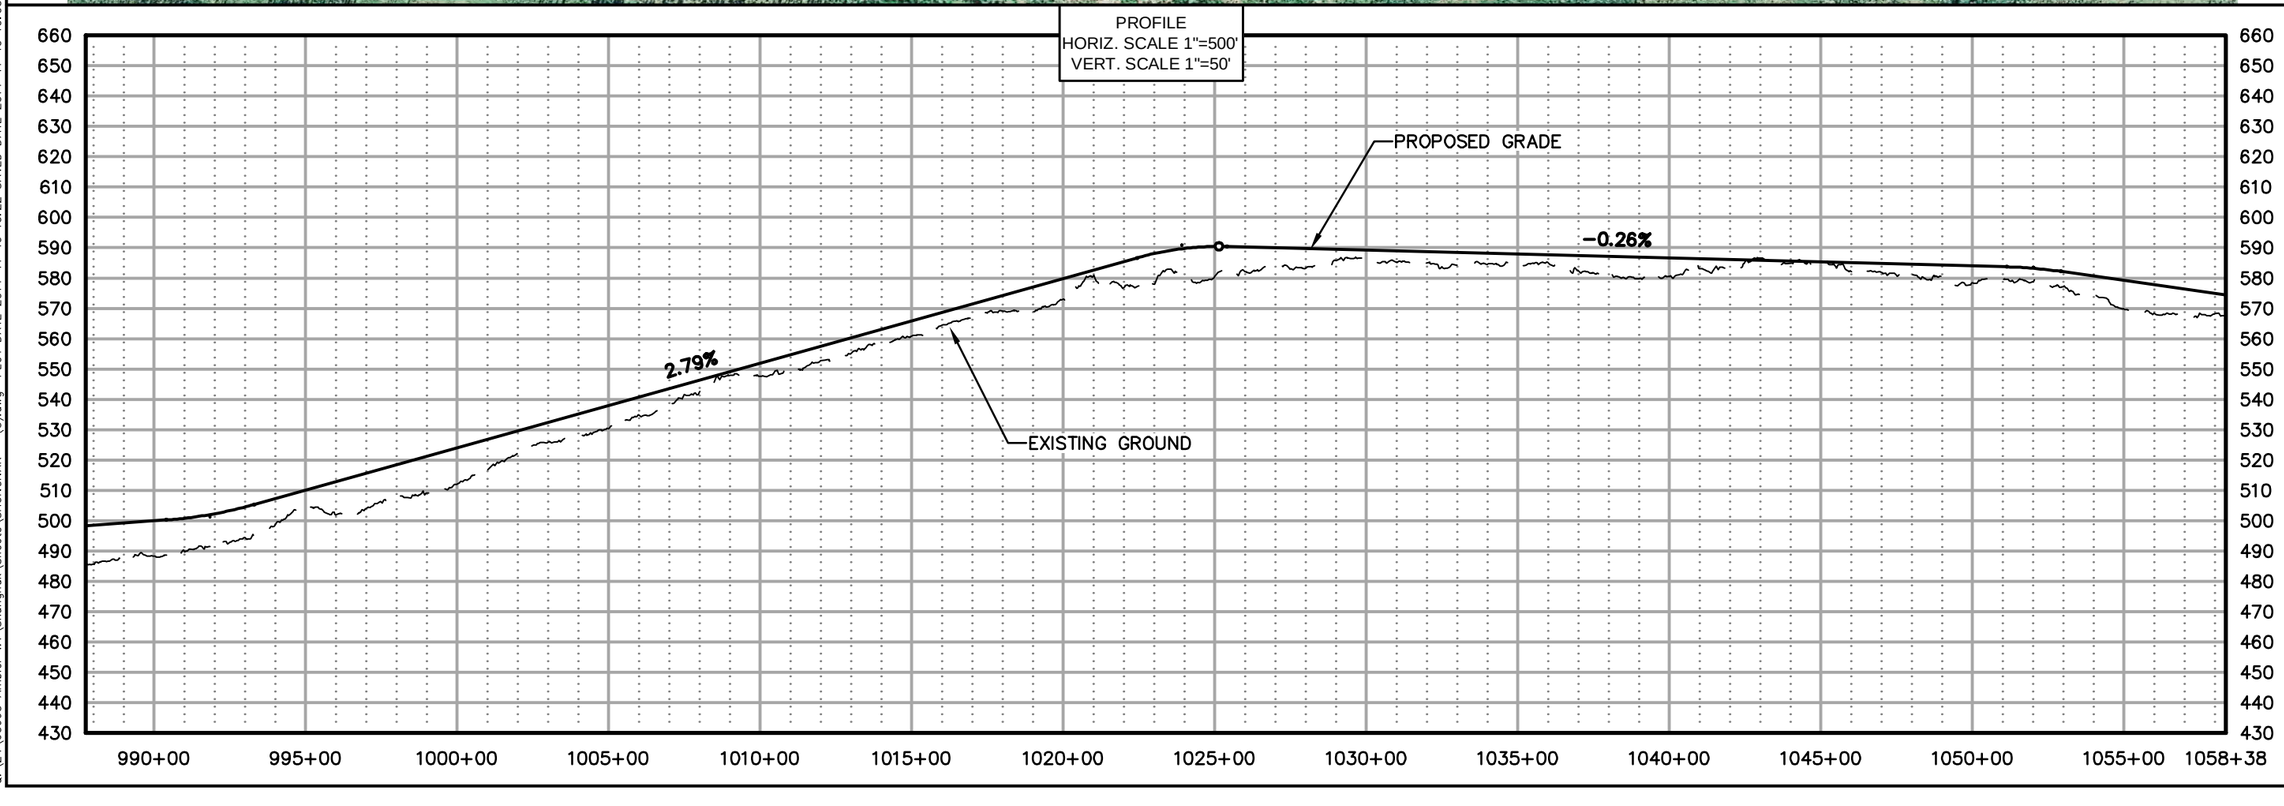

AIDEA
Alaska Industrial Development and Export Authority

AMBLER MINING DISTRICT
INDUSTRIAL ACCESS ROAD

DOWL HKM
4041 B Street
Anchorage, Alaska 99503
907.562.2000
www.dowlhkm.com


AMBLER MINING DISTRICT INDUSTRIAL ACCESS ROAD
PREFERRED (NORTHERN) ALIGNMENT
PLAN AND PROFILE SHEETS


PROJECT 1124.60693.04
DATE 10/07/2014

© DOWLHKM 2014

SHEET
N-15

DOWLHKM FILE No:XXX-XX
Q:\24\60693 Ambler WY\Shungnak\Sheets\SHUNGNAK - (3).dwg PLOT DATE 2014-11-19 10:22 SAVED DATE 2014-11-19 10:03 USER: jwagner

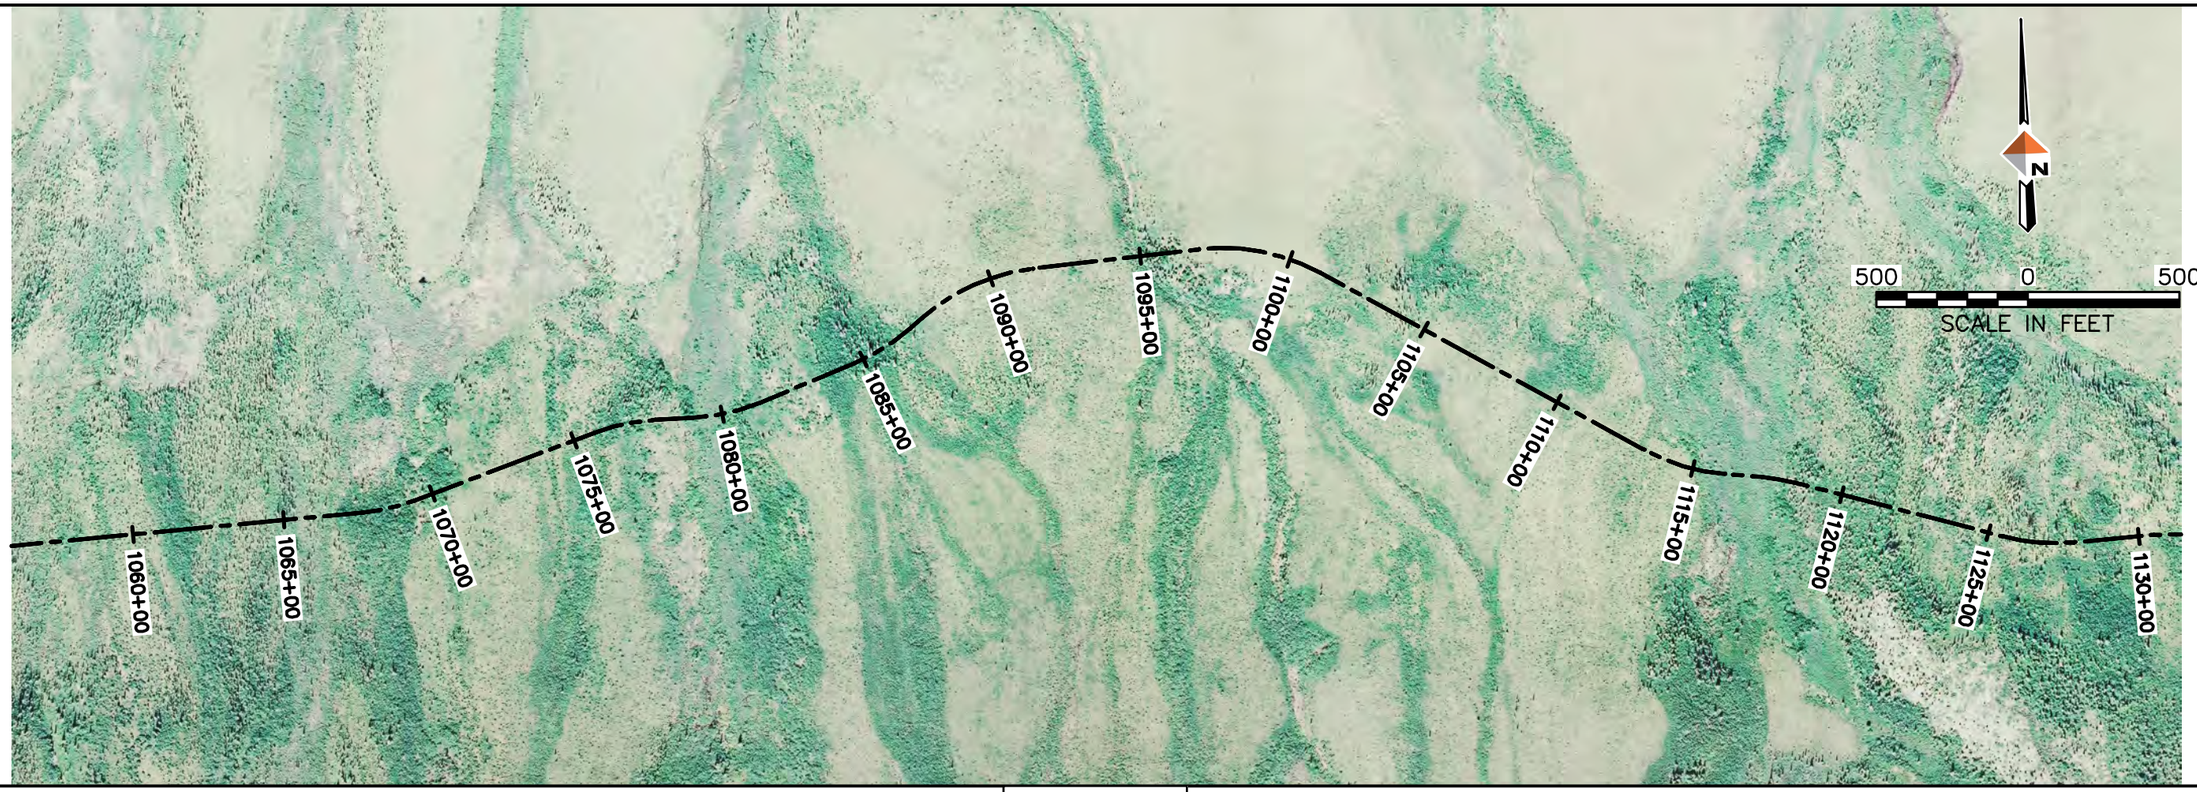

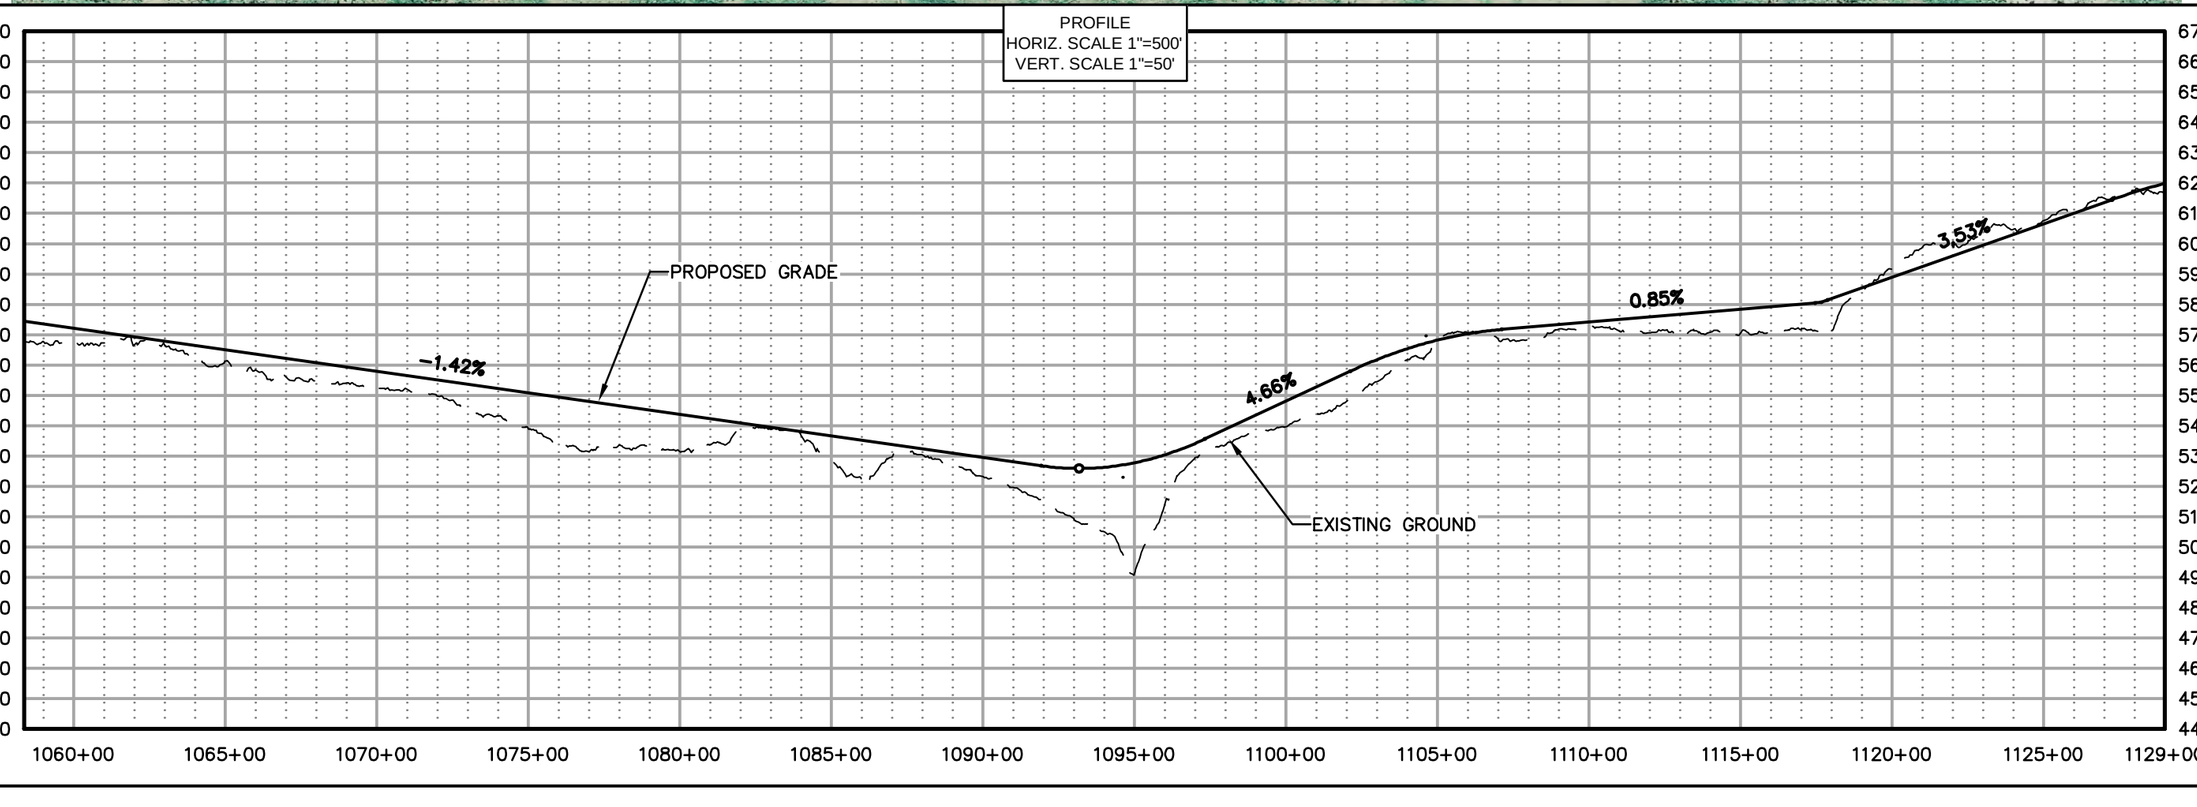

DOWLHKM FILE No:XXX-XX

Q:\24\60693 Ambler WY\Shungnak\Sheets\SHUNGNAK - (4).dwg PLOT DATE 2014-11-19 10:40 SAVED DATE 2014-11-19 10:12 USER: jwagner

AIDEA
Alaska Industrial Development and Export Authority

AMBLER MINING DISTRICT
INDUSTRIAL ACCESS ROAD

DOWL HKM
4041 B Street
Anchorage, Alaska 99503
907.562.2000
www.dowlhkm.com


AMBLER MINING DISTRICT INDUSTRIAL ACCESS ROAD
PREFERRED (NORTHERN) ALIGNMENT
PLAN AND PROFILE SHEETS

PROJECT 1124.60693.04
DATE 10/07/2014


© DOWLHKM 2014

SHEET
N-16

DOWLHKM FILE No:XXX-XX

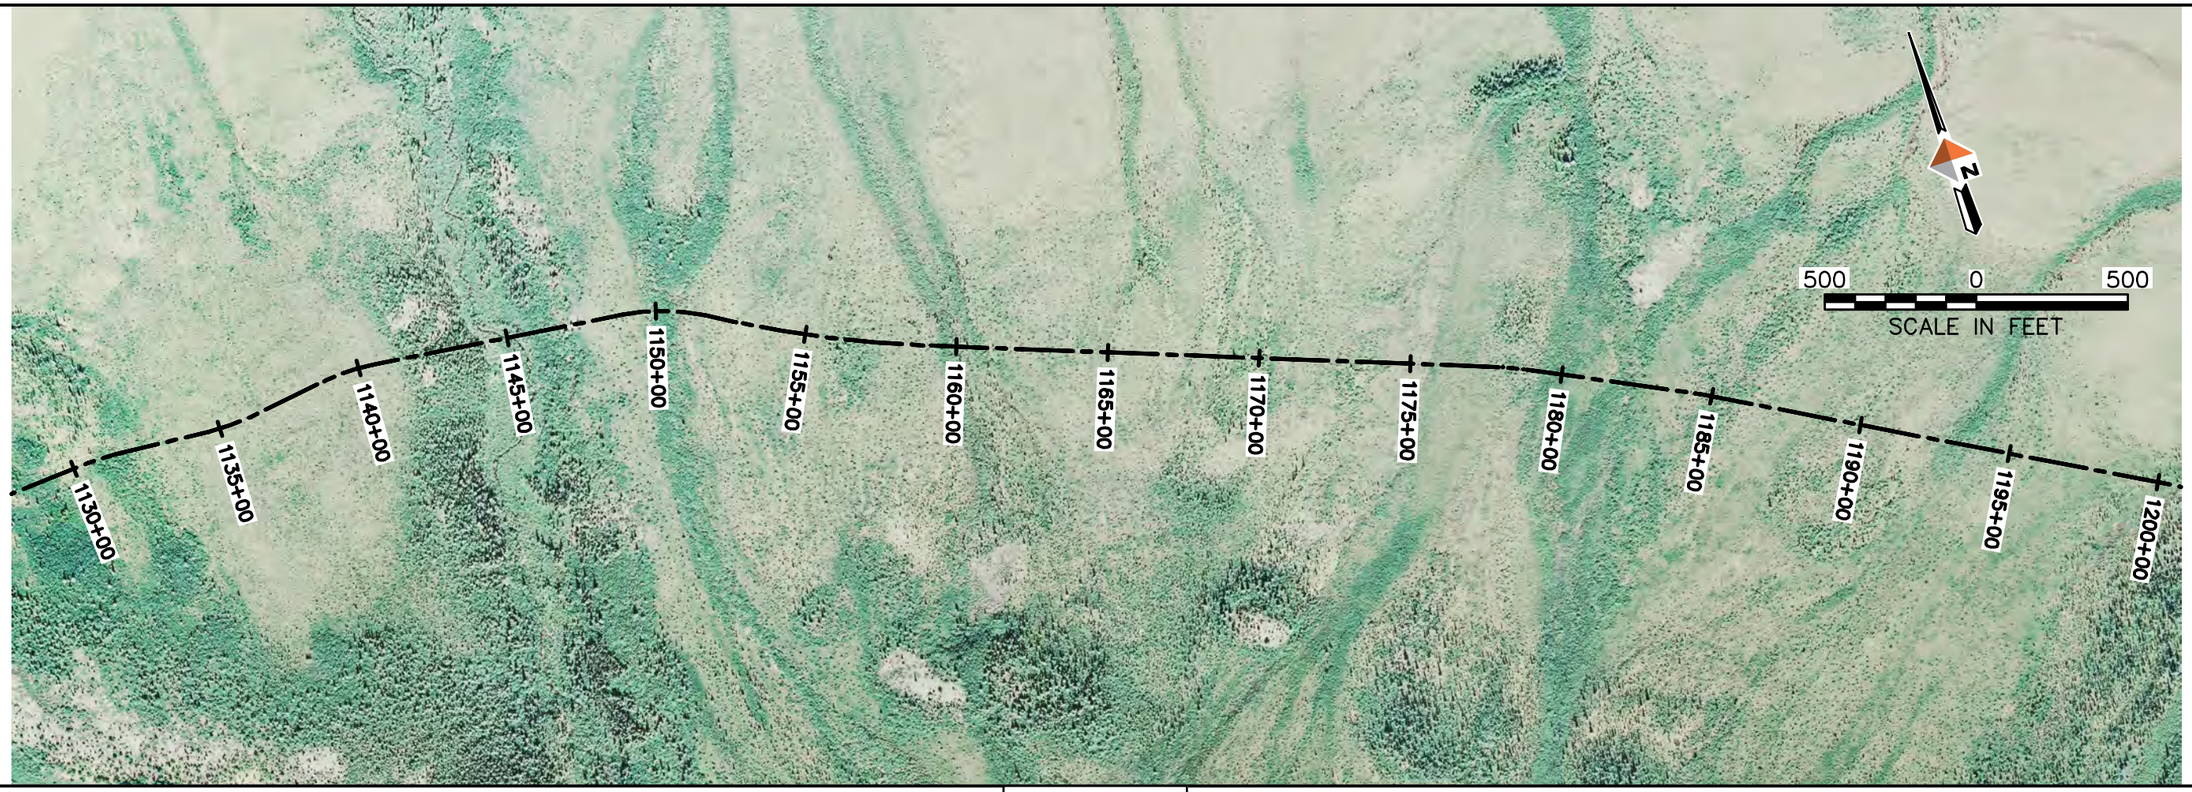

PROFILE
HORIZ. SCALE 1"=500'
VERT. SCALE 1"=50'

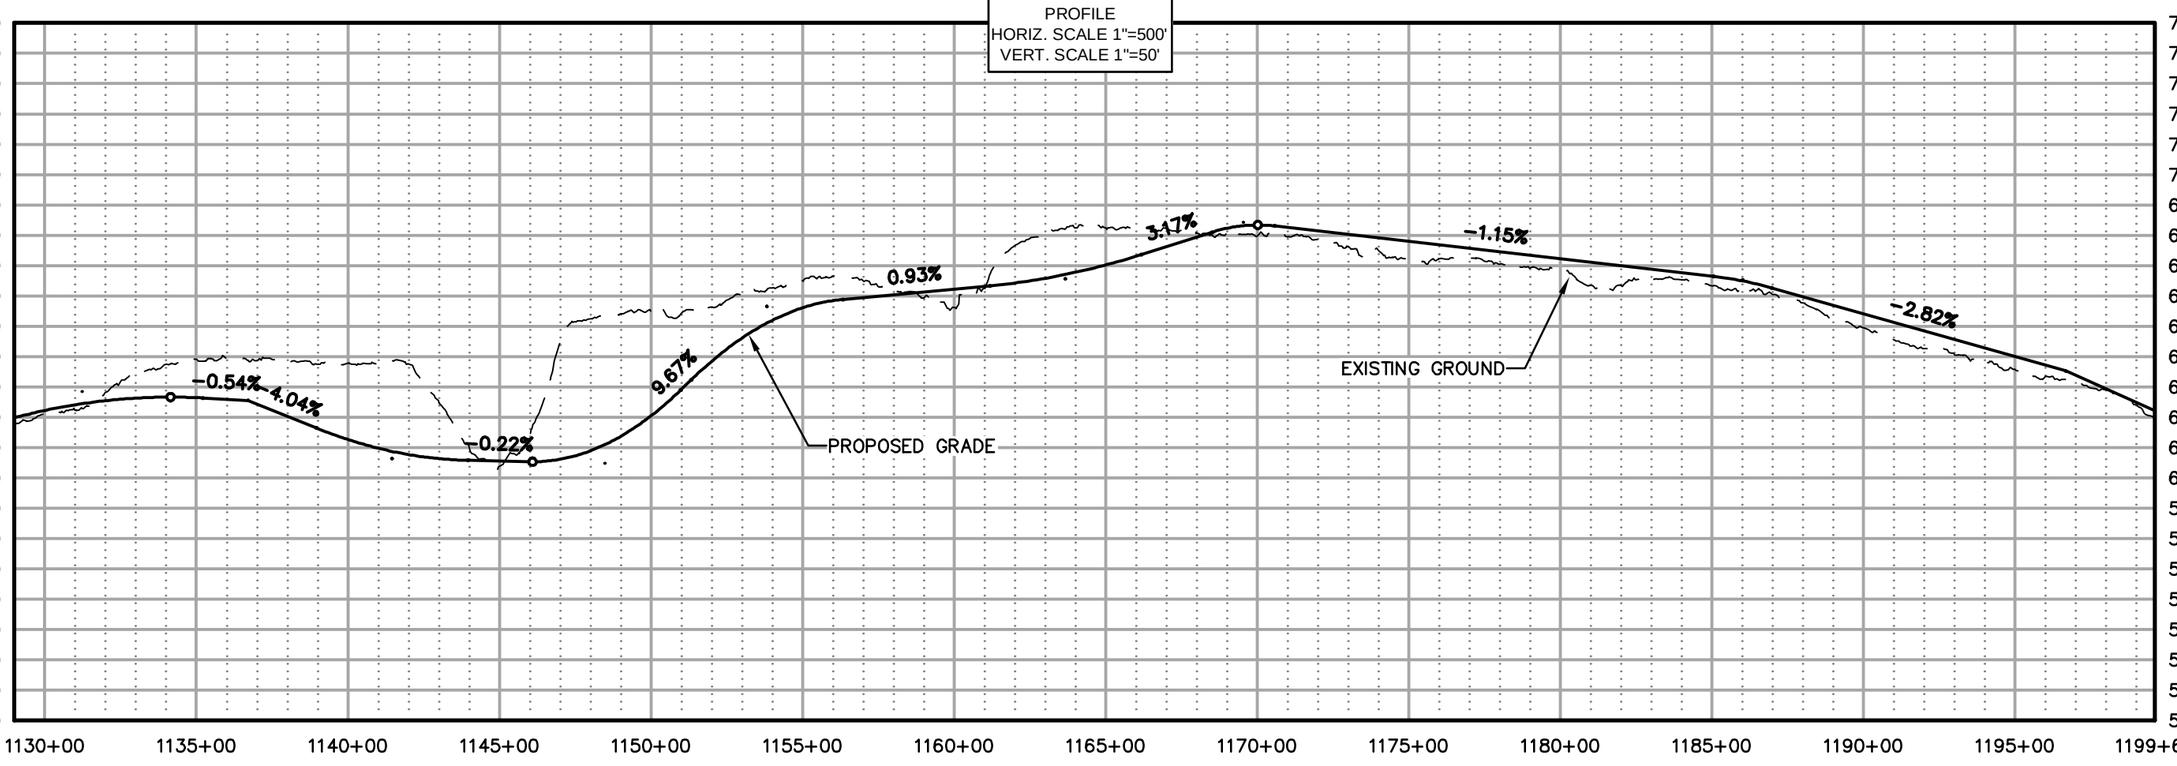

AIDEA
Alaska Industrial Development and Export Authority

AMBLER MINING DISTRICT
INDUSTRIAL ACCESS ROAD

DOWL HKM
4041 B Street
Anchorage, Alaska 99503
907.562.2000
www.dowlhkm.com

AMBLER MINING DISTRICT INDUSTRIAL ACCESS ROAD
PREFERRED (NORTHERN) ALIGNMENT
PLAN AND PROFILE SHEETS

PROJECT 1124.60693.04
DATE 10/07/2014


© DOWLHKM 2014

SHEET
N-17

Q:\24\60693 Ambler WY\Shungnak\Sheets\SHUNGNAK - (4).dwg PLOT DATE 2014-11-19 10:42 SAVED DATE 2014-11-19 10:12 USER: jwagner

DOWLHKM FILE No:XXX-XX



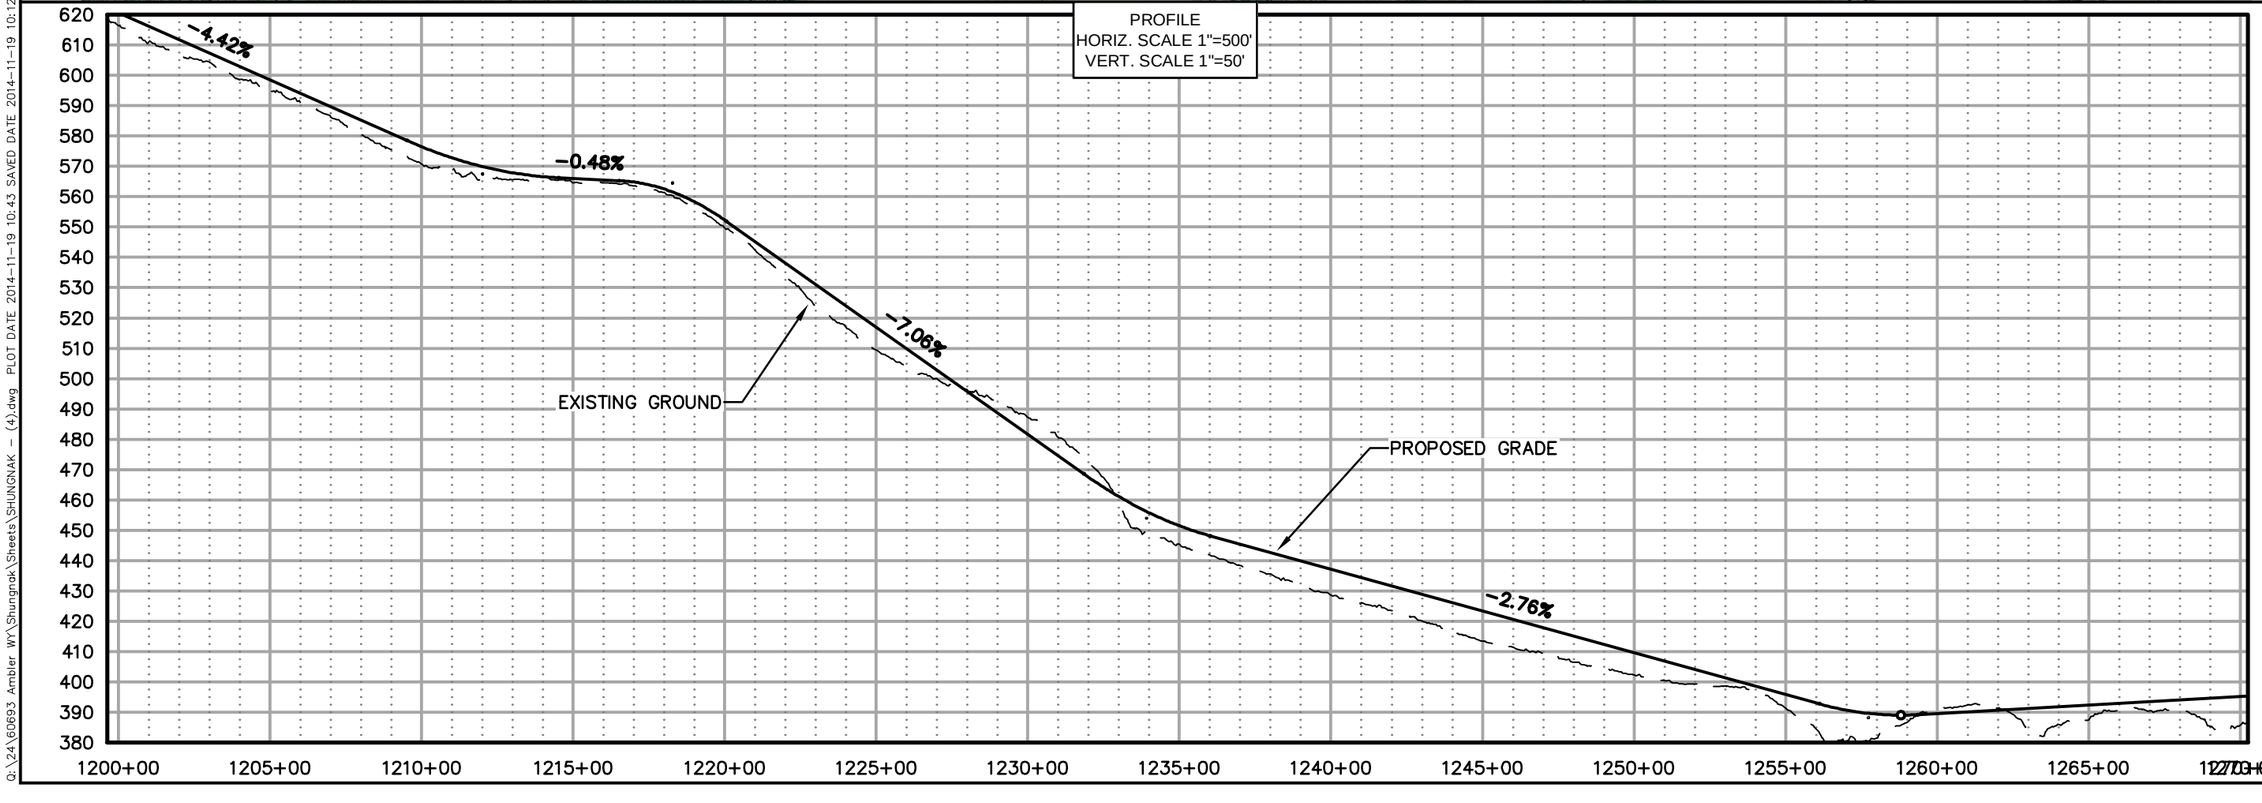

AIDEA
Alaska Industrial Development and Export Authority

AMBLER MINING DISTRICT
INDUSTRIAL ACCESS ROAD

DOWL HKM
Anchorage, Alaska 99503
www.dowlhkm.com
4041 B Street
907.562.2000

AMBLER MINING DISTRICT INDUSTRIAL ACCESS ROAD
PREFERRED (NORTHERN) ALIGNMENT
PLAN AND PROFILE SHEETS

PROJECT 1124.60693.04
DATE 10/07/2014


© DOWLHKM 2014

SHEET
N-18

Q:\24\60693 Ambler WY\Shungnak\Sheets\SHUNGNAK - (4).dwg PLOT DATE 2014-11-19 10:43 SAVED DATE 2014-11-19 10:12 USER: jwagner



PROFILE
HORIZ. SCALE 1"=500'
VERT. SCALE 1"=50'

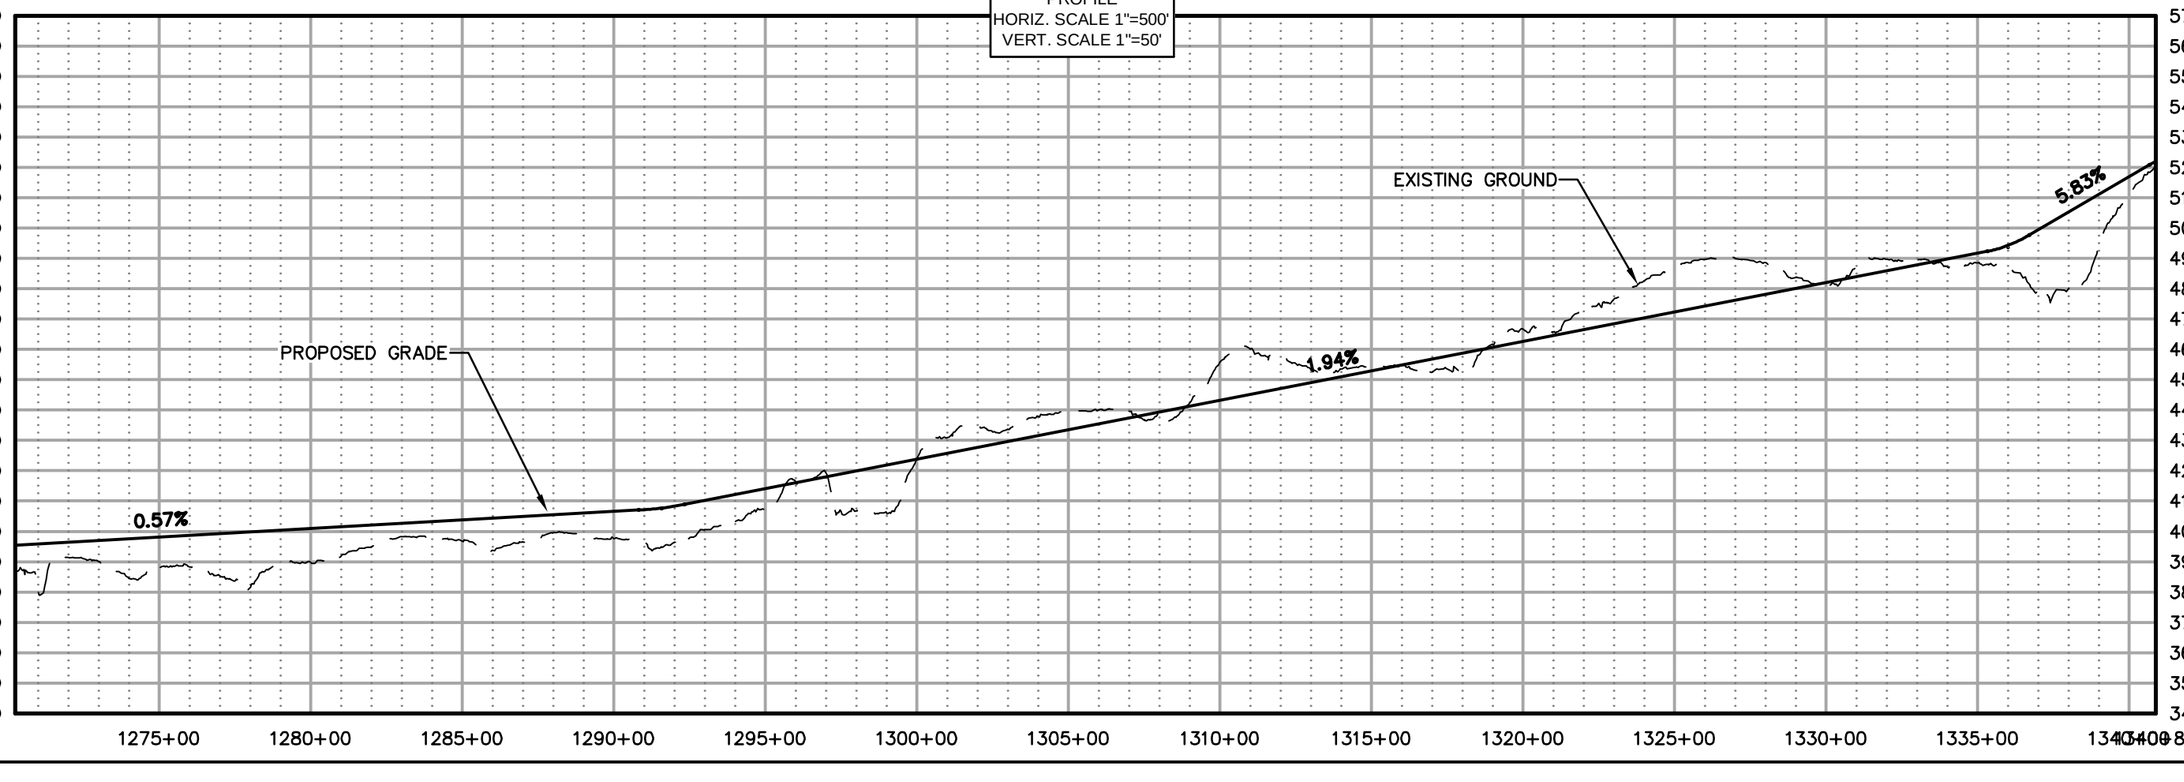

AIDEA
Alaska Industrial Development and Export Authority

AMBLER MINING DISTRICT
INDUSTRIAL ACCESS ROAD

DOWL HKM
Anchorage, Alaska 99503
www.dowlhkm.com
4041 B Street
907.562.2000

AMBLER MINING DISTRICT INDUSTRIAL ACCESS ROAD
PREFERRED (NORTHERN) ALIGNMENT
PLAN AND PROFILE SHEETS


PROJECT 1124.60693.04
DATE 10/07/2014


© DOWLHKM 2014

SHEET
N-19

Q:\24\60693 Ambler WY\Shungnak\Sheets\SHUNGNAK – (4).dwg PLOT DATE 2014-11-19 10:44 SAVED DATE 2014-11-19 10:12 USER: jwagner
DOWLHKM FILE No:XXX-XX

DOWLHKM FILE No:XXX-XX

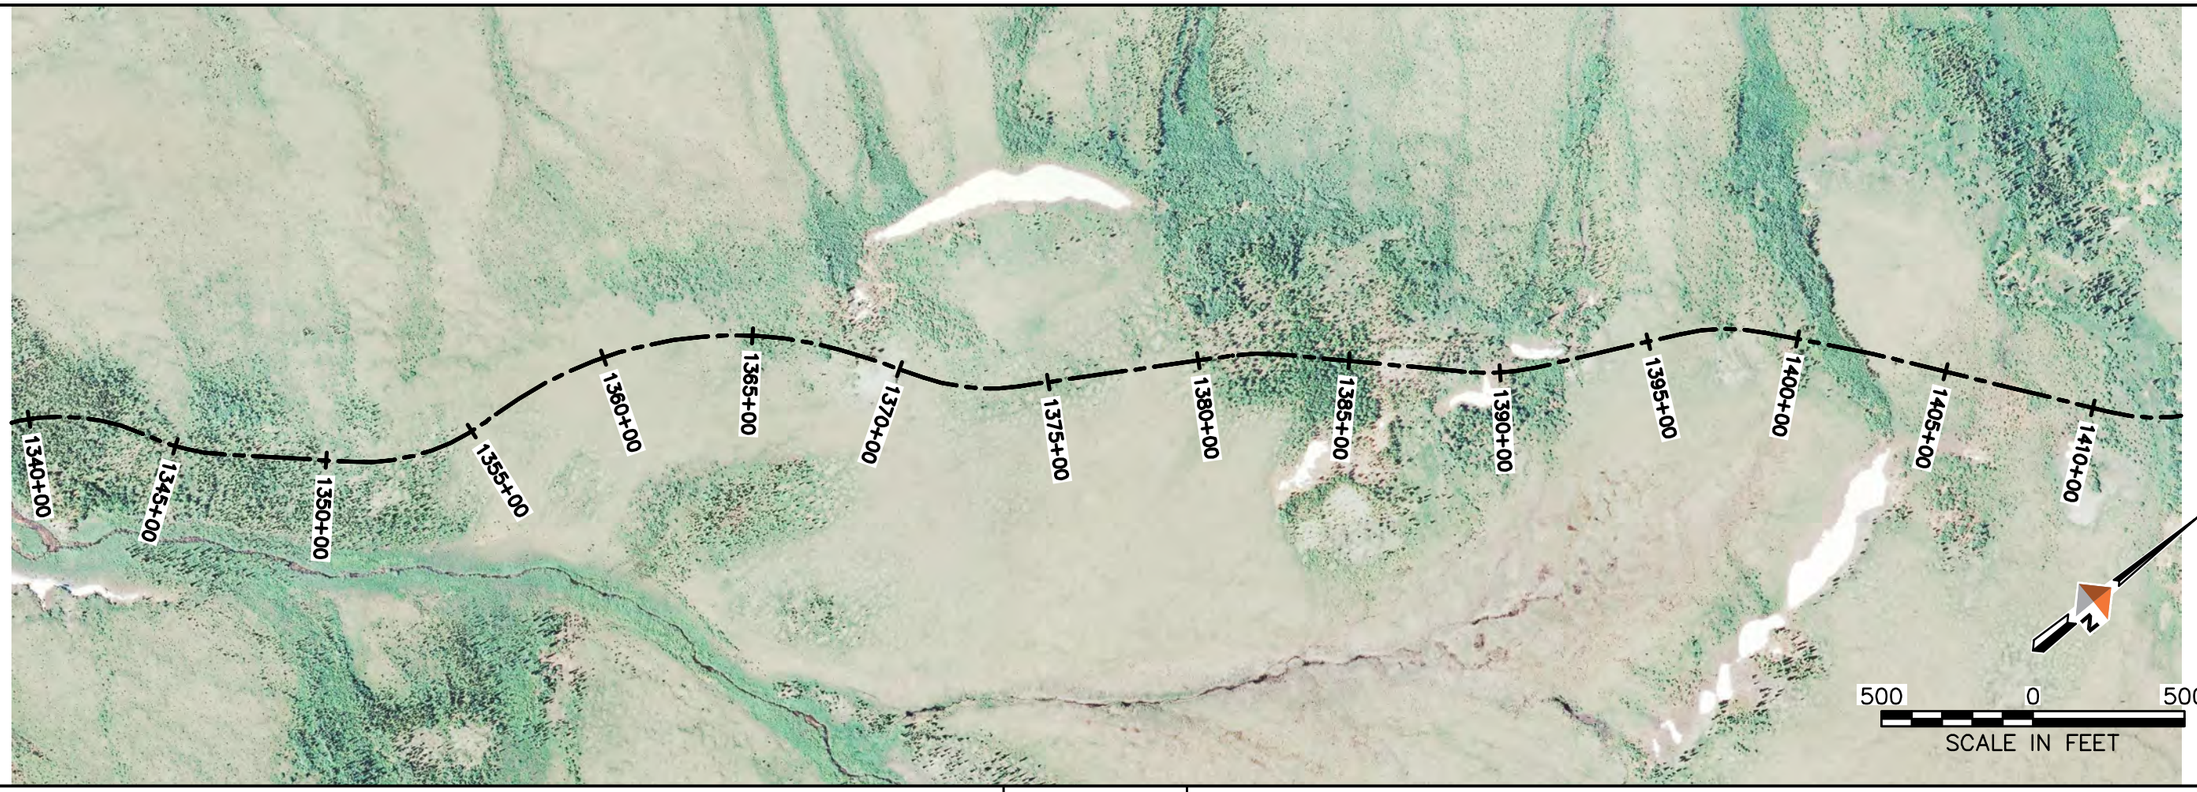

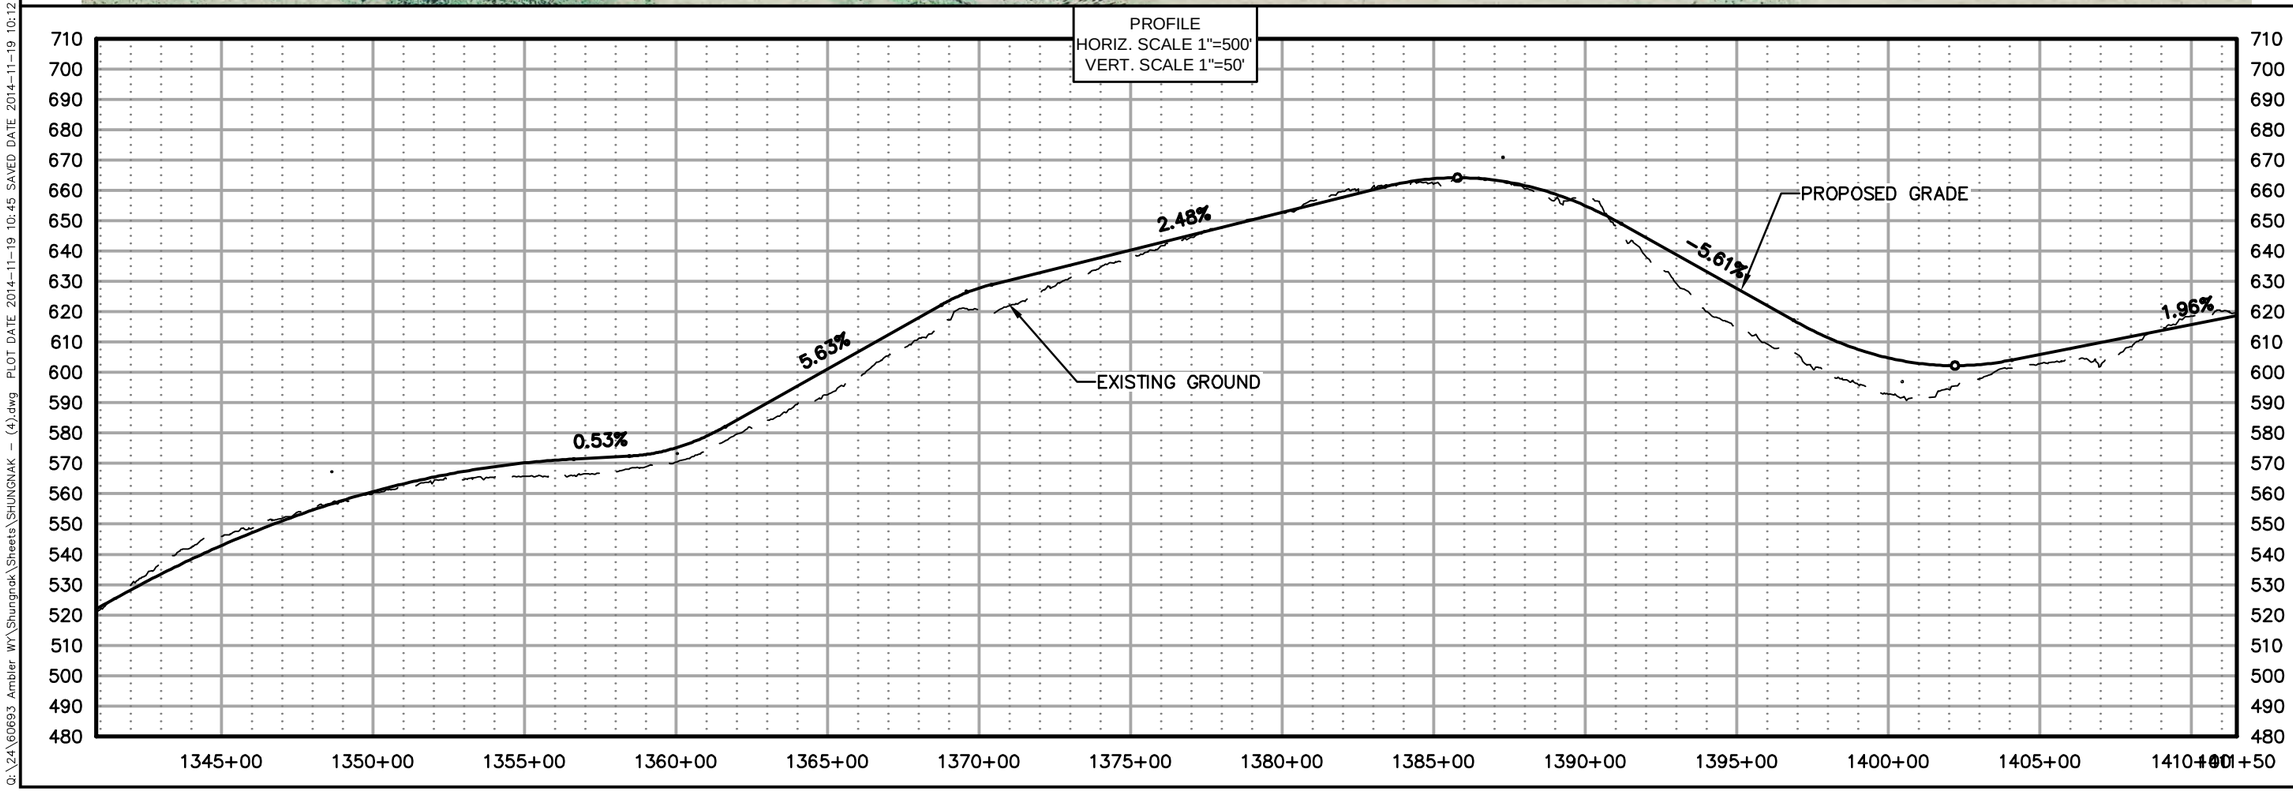

AIDEA
Alaska Industrial Development and Export Authority

AMBLER MINING DISTRICT
INDUSTRIAL ACCESS ROAD

DOWL HKM
Anchorage, Alaska 99503
www.dowlhkm.com
4041 B Street
907.562.2000


AMBLER MINING DISTRICT INDUSTRIAL ACCESS ROAD
PREFERRED (NORTHERN) ALIGNMENT
PLAN AND PROFILE SHEETS


PROJECT 1124.60693.04
DATE 10/07/2014

© DOWLHKM 2014

SHEET
N-20

Q:\24\60693 Ambler WY\Shungnak\Sheets\SHUNGNAK - (4).dwg PLOT DATE 2014-11-19 10:45 SAVED DATE 2014-11-19 10:12 USER: jwagner

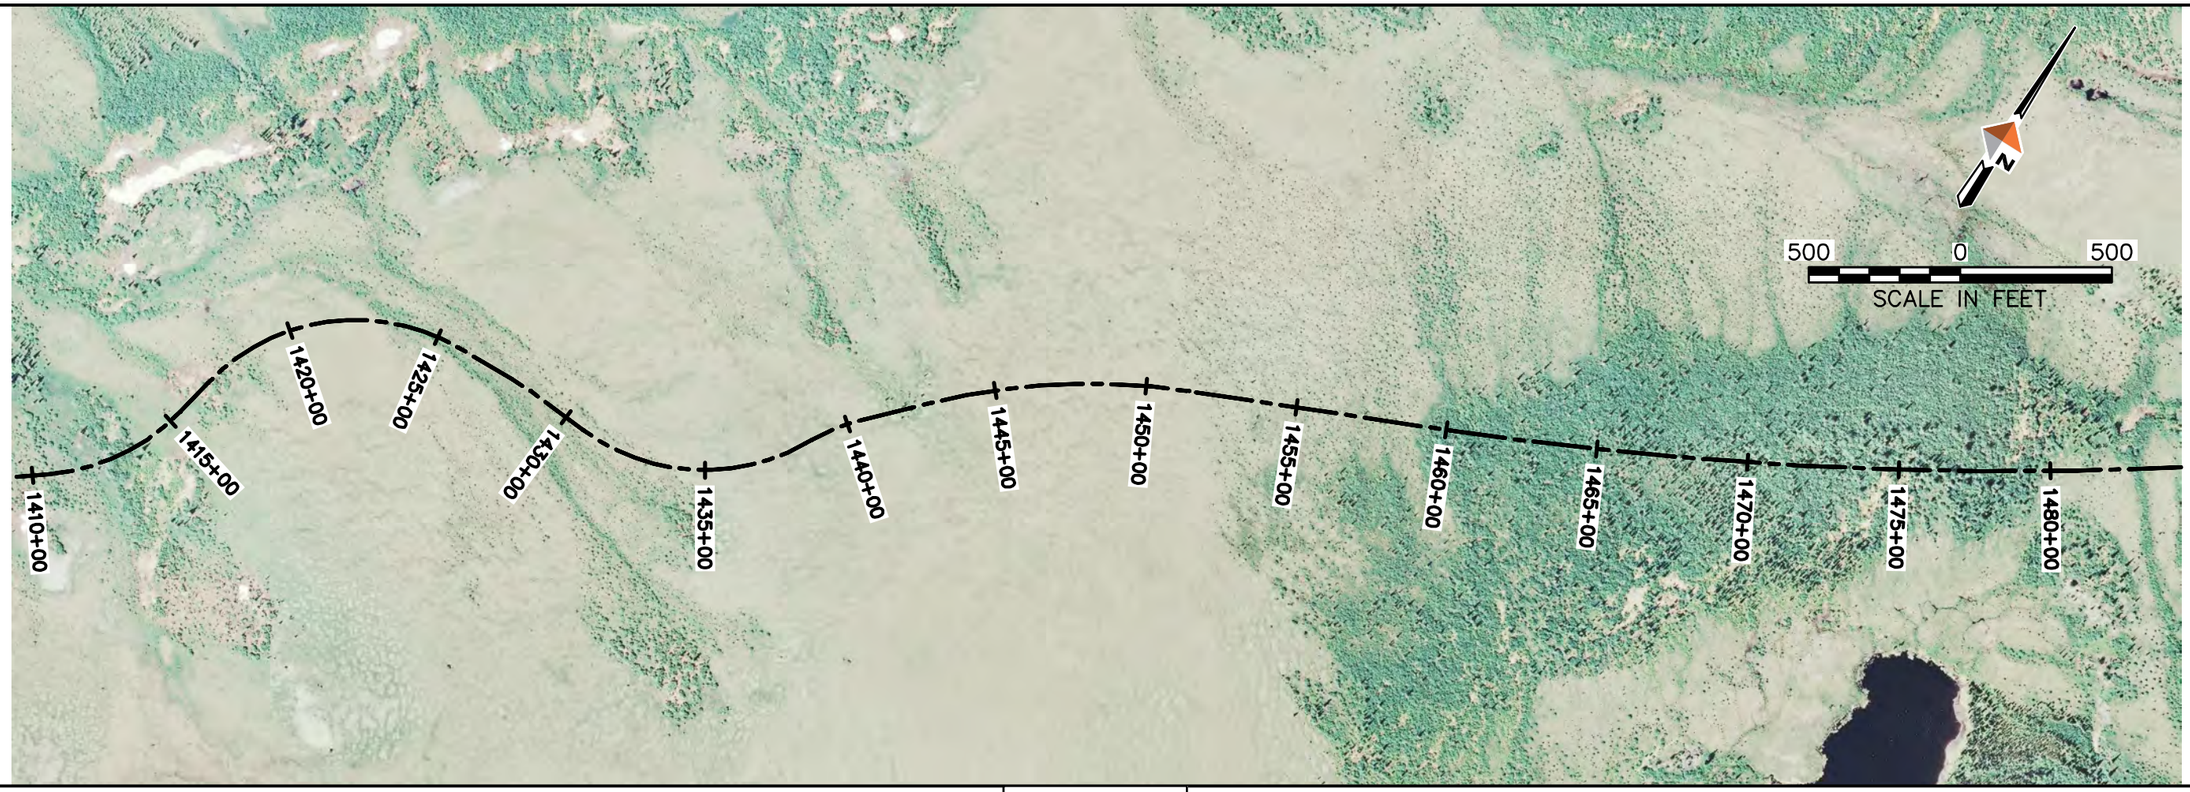

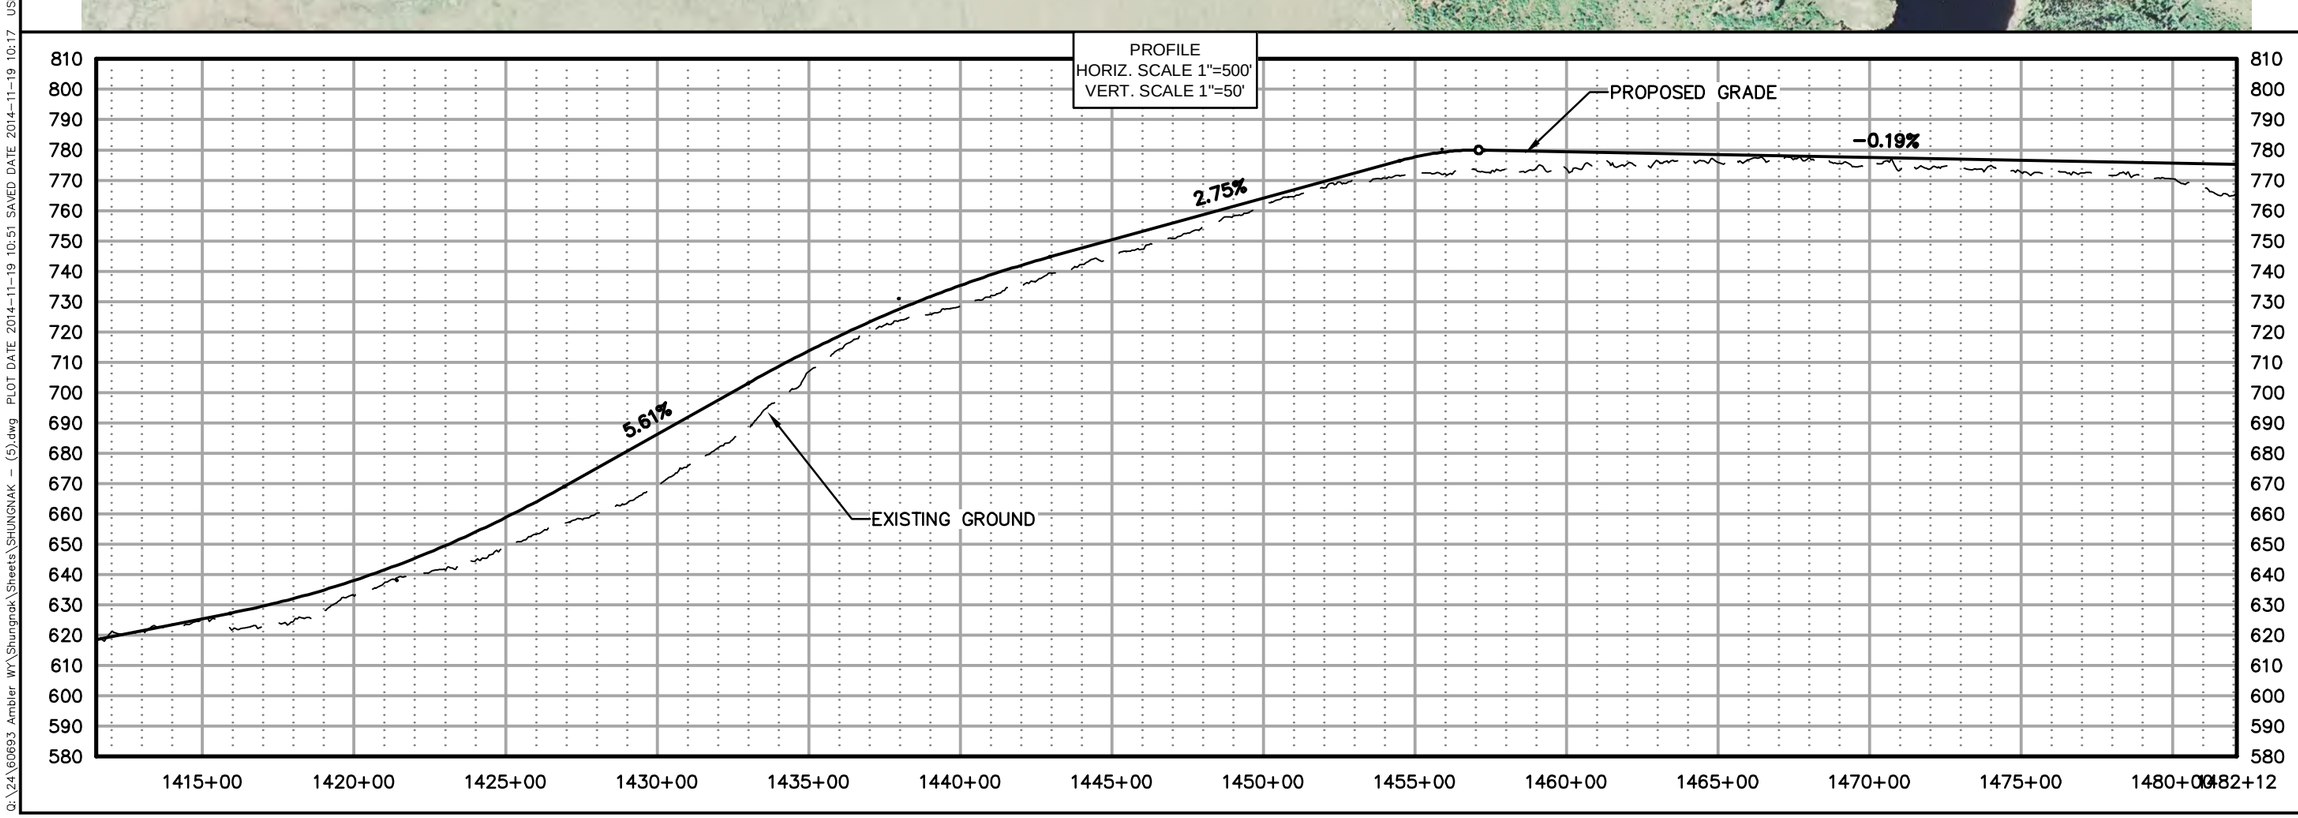

AIDEA
Alaska Industrial Development and Export Authority

AMBLER MINING DISTRICT
INDUSTRIAL ACCESS ROAD

DOWL HKM
Anchorage, Alaska 99503
www.dowlhkm.com
4041 B Street
907.562.2000


AMBLER MINING DISTRICT INDUSTRIAL ACCESS ROAD
PREFERRED (NORTHERN) ALIGNMENT
PLAN AND PROFILE SHEETS


PROJECT 1124.60693.04
DATE 10/07/2014

© DOWLHKM 2014

SHEET
N-21

DOWLHKM FILE No: XXX-XX
Q:\24\60693 Ambler WY\Shungnak\Sheets\SHUNGNAK - (5).dwg PLOT DATE 2014-11-19 10:51 SAVED DATE 2014-11-19 10:17 USER: jwagner

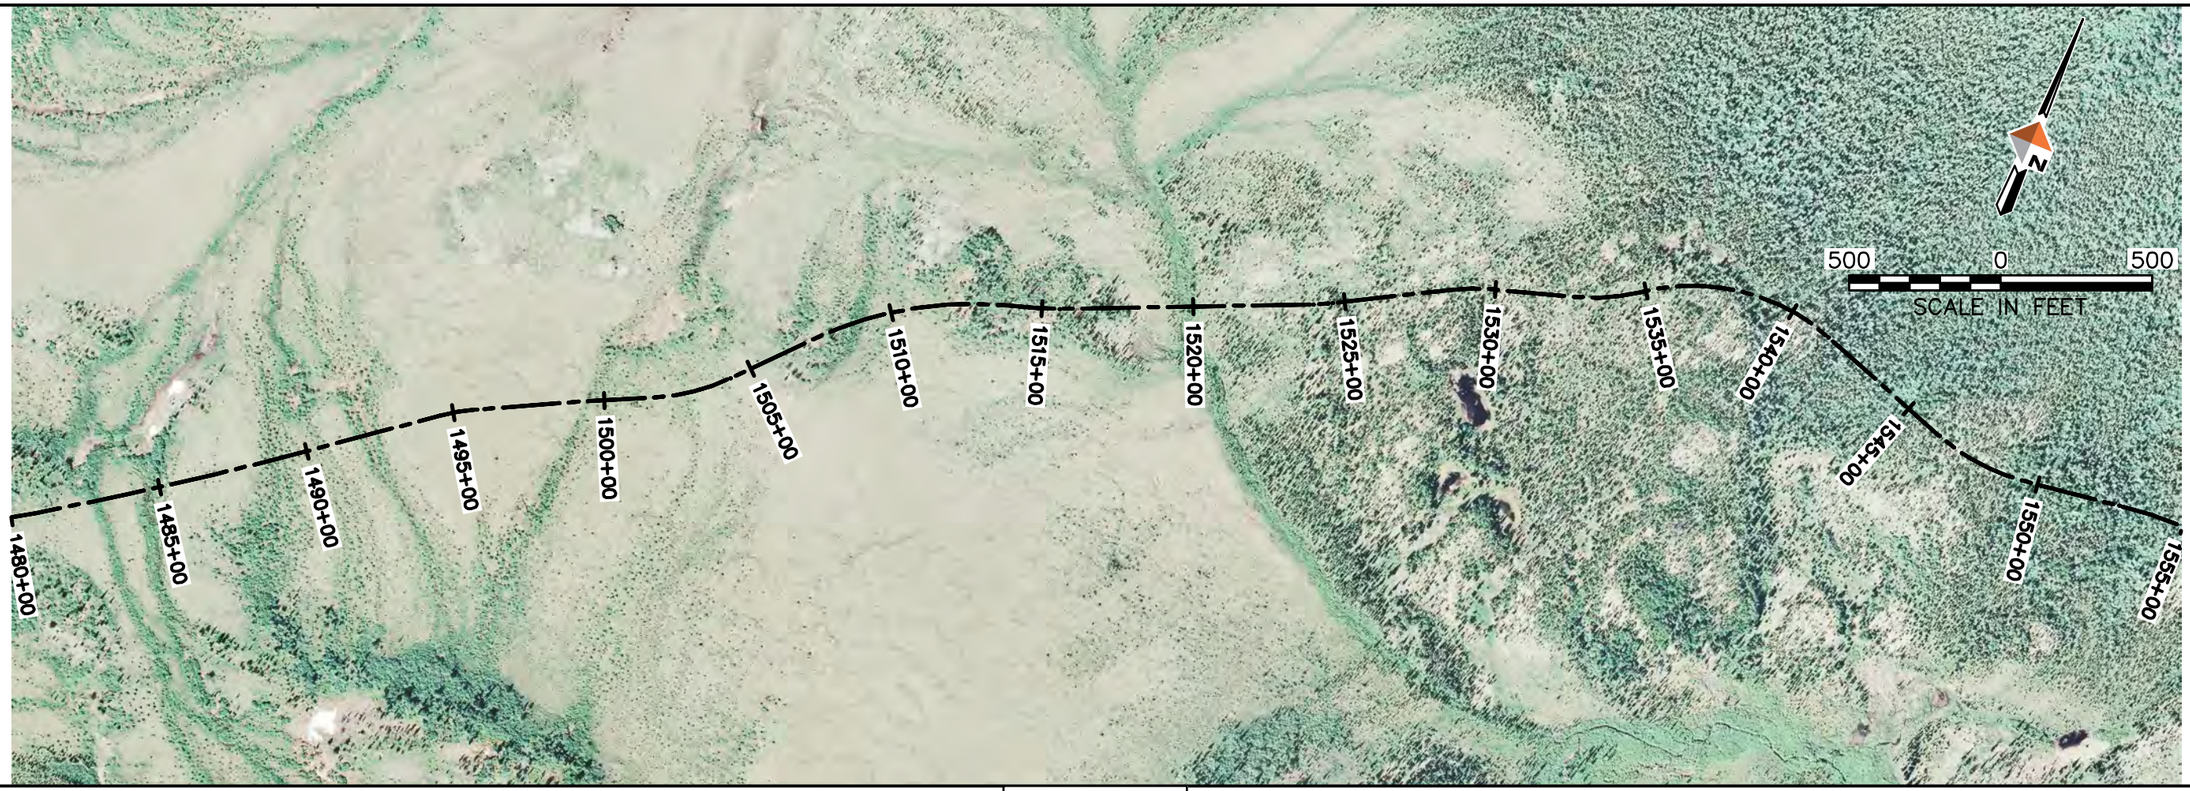

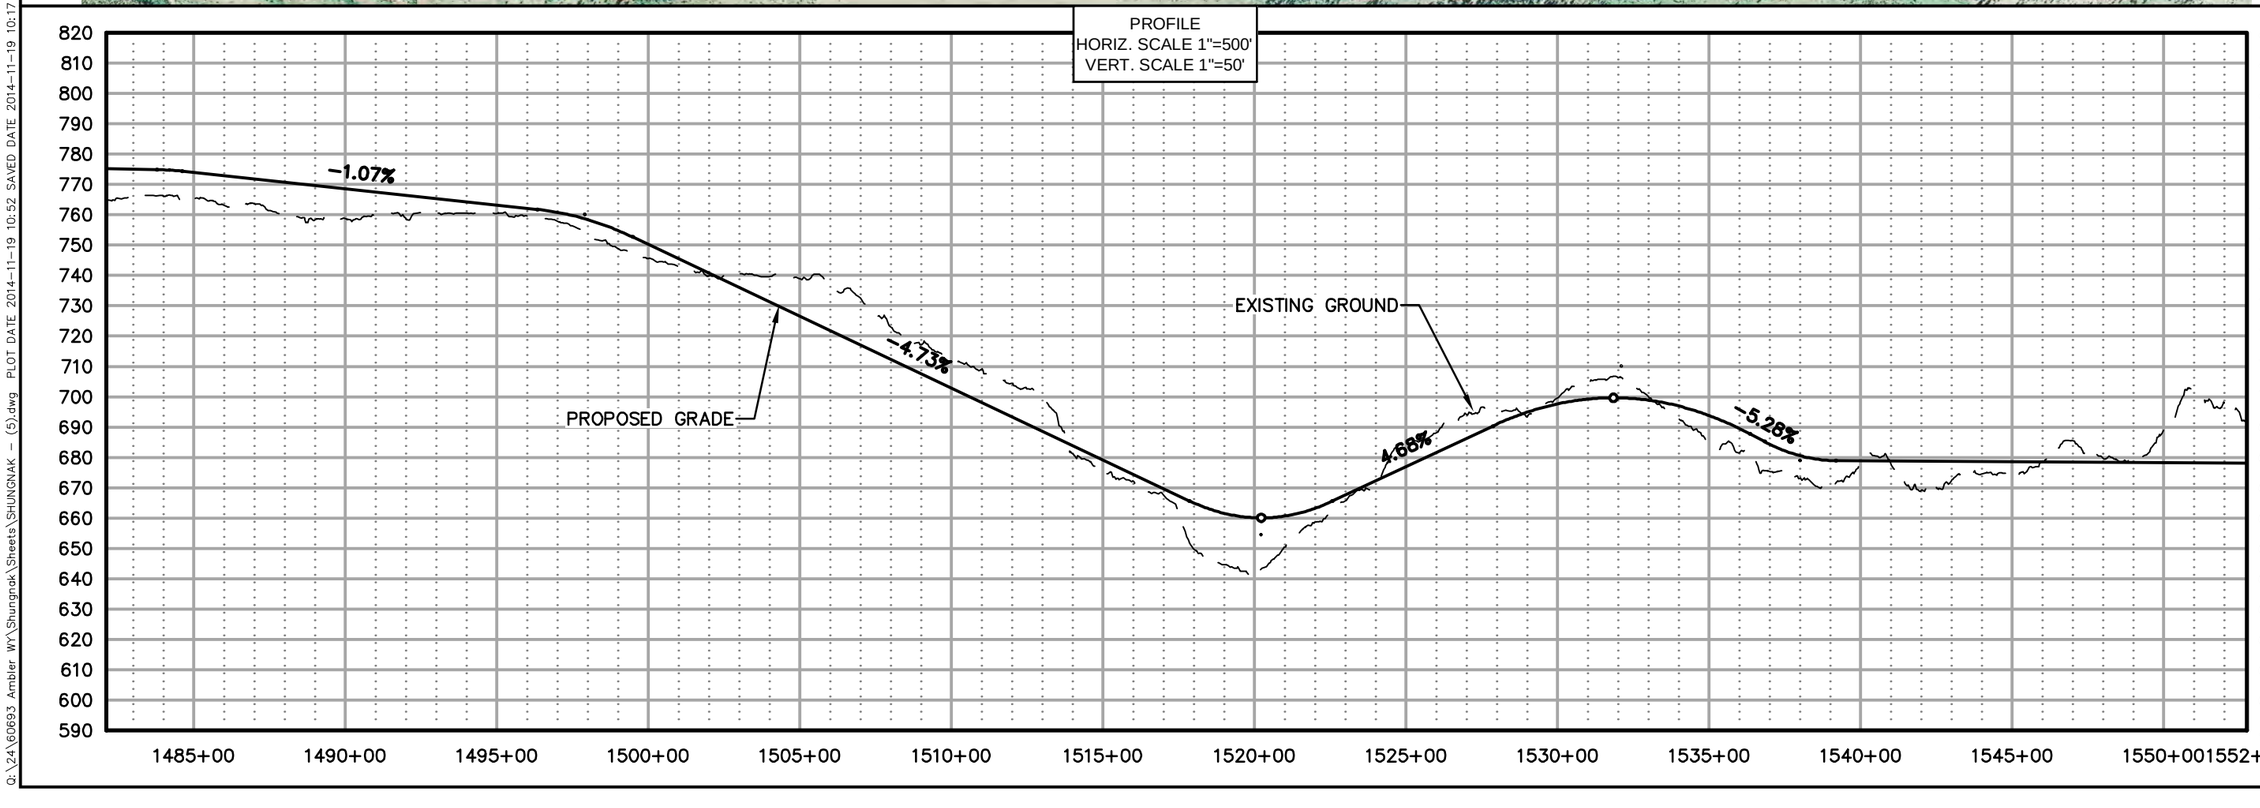

AIDEA
Alaska Industrial Development and Export Authority

AMBLER MINING DISTRICT
INDUSTRIAL ACCESS ROAD

DOWL HKM
Anchorage, Alaska 99503
www.dowlhkm.com
4041 B Street
907.562.2000


AMBLER MINING DISTRICT INDUSTRIAL ACCESS ROAD
PREFERRED (NORTHERN) ALIGNMENT
PLAN AND PROFILE SHEETS


PROJECT 1124.60693.04
DATE 10/07/2014

© DOWLHKM 2014

SHEET
N-22

DOWLHKM FILE No: XXX-XX
Q:\24\60693 Ambler WY\Shungnak\Sheets\SHUNGNAK - (5).dwg PLOT DATE 2014-11-19 10:52 SAVED DATE 2014-11-19 10:17 USER: jwagner

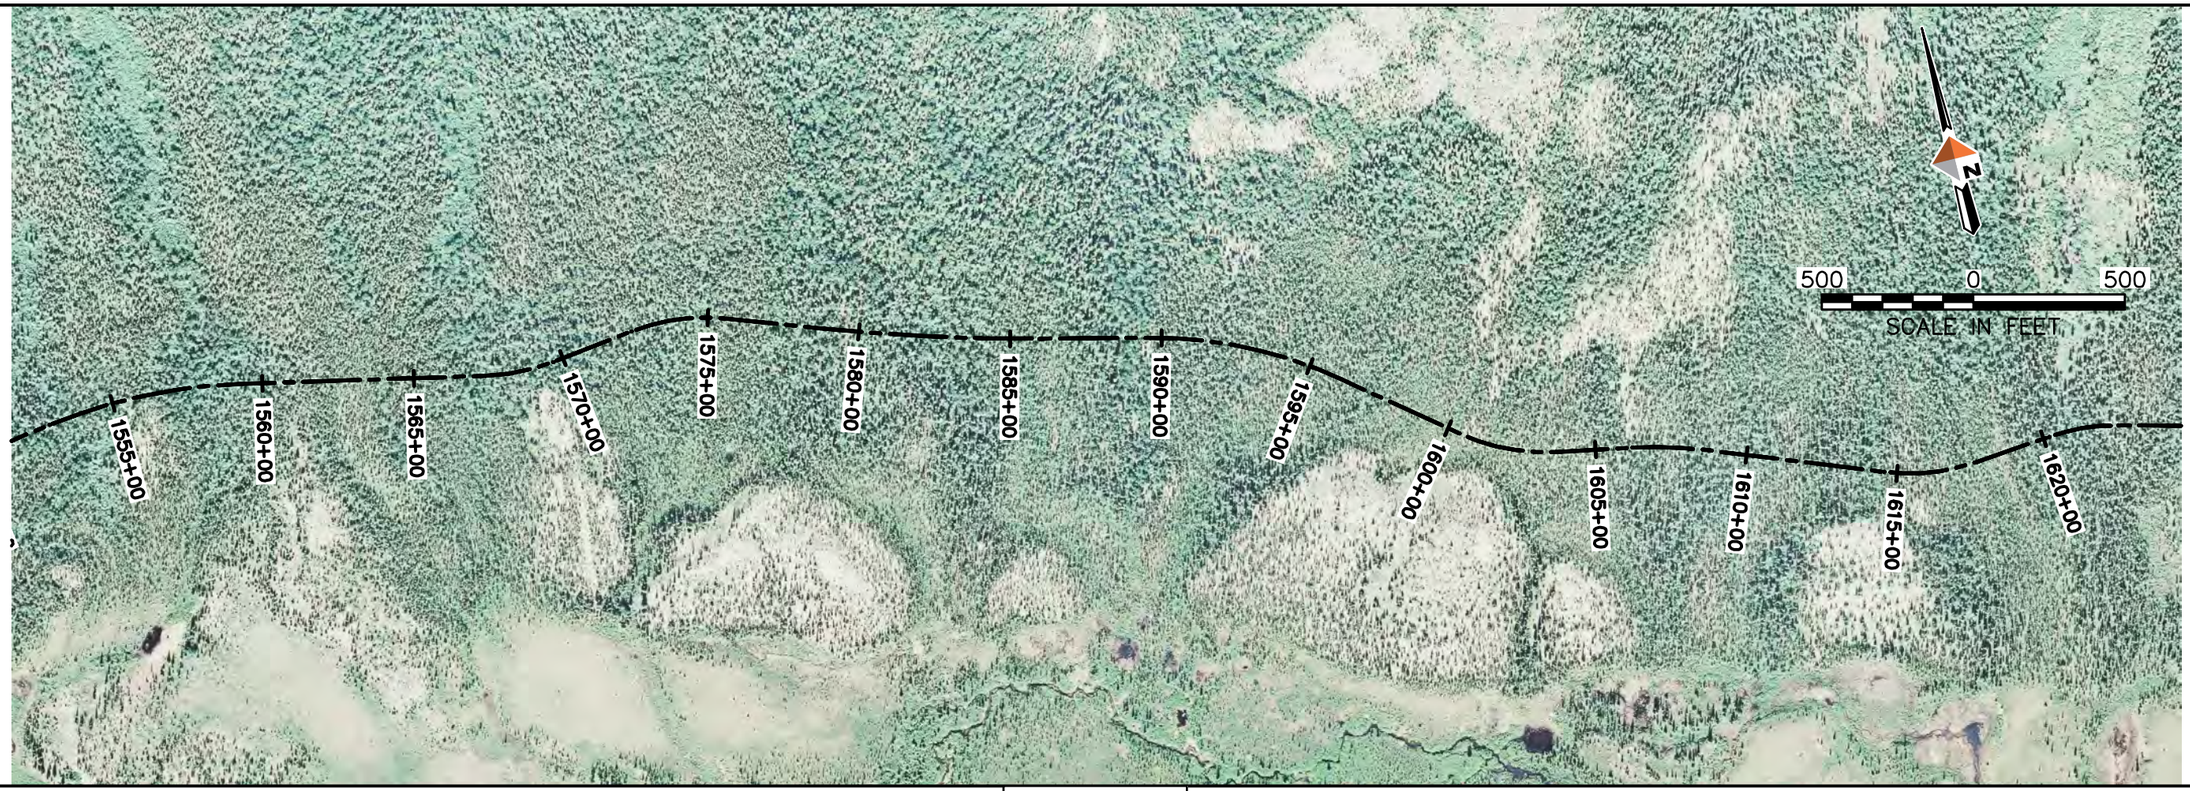

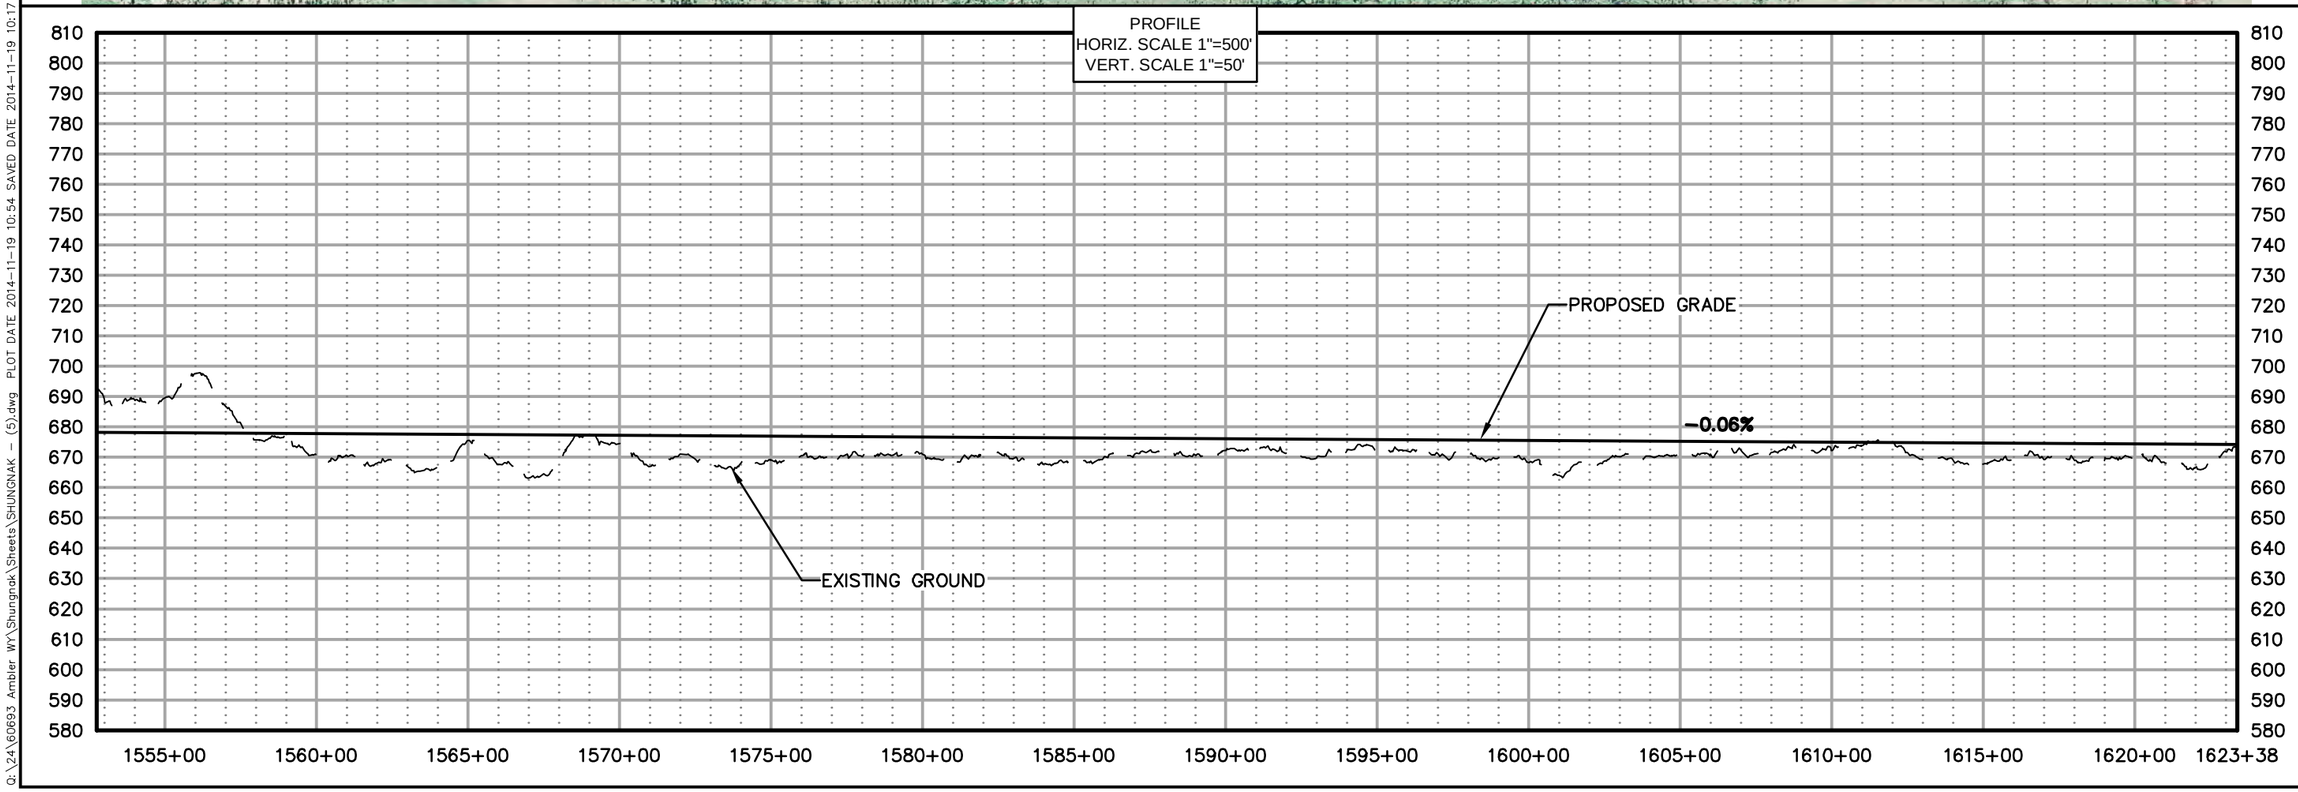

AIDEA
Alaska Industrial Development and Export Authority

AMBLER MINING DISTRICT
INDUSTRIAL ACCESS ROAD

DOWL HKM
Anchorage, Alaska 99503
www.dowlhkm.com
4041 B Street
907.562.2000


AMBLER MINING DISTRICT INDUSTRIAL ACCESS ROAD
PREFERRED (NORTHERN) ALIGNMENT
PLAN AND PROFILE SHEETS

PROJECT 1124.60693.04
DATE 10/07/2014


© DOWLHKM 2014

SHEET
N-23

DOWLHKM FILE No:XXX-XX
Q:\24\60693 Ambler WY\Shungnak\Sheets\SHUNGNAK - (5).dwg PLOT DATE 2014-11-19 10:54 SAVED DATE 2014-11-19 10:17 USER: jwagner

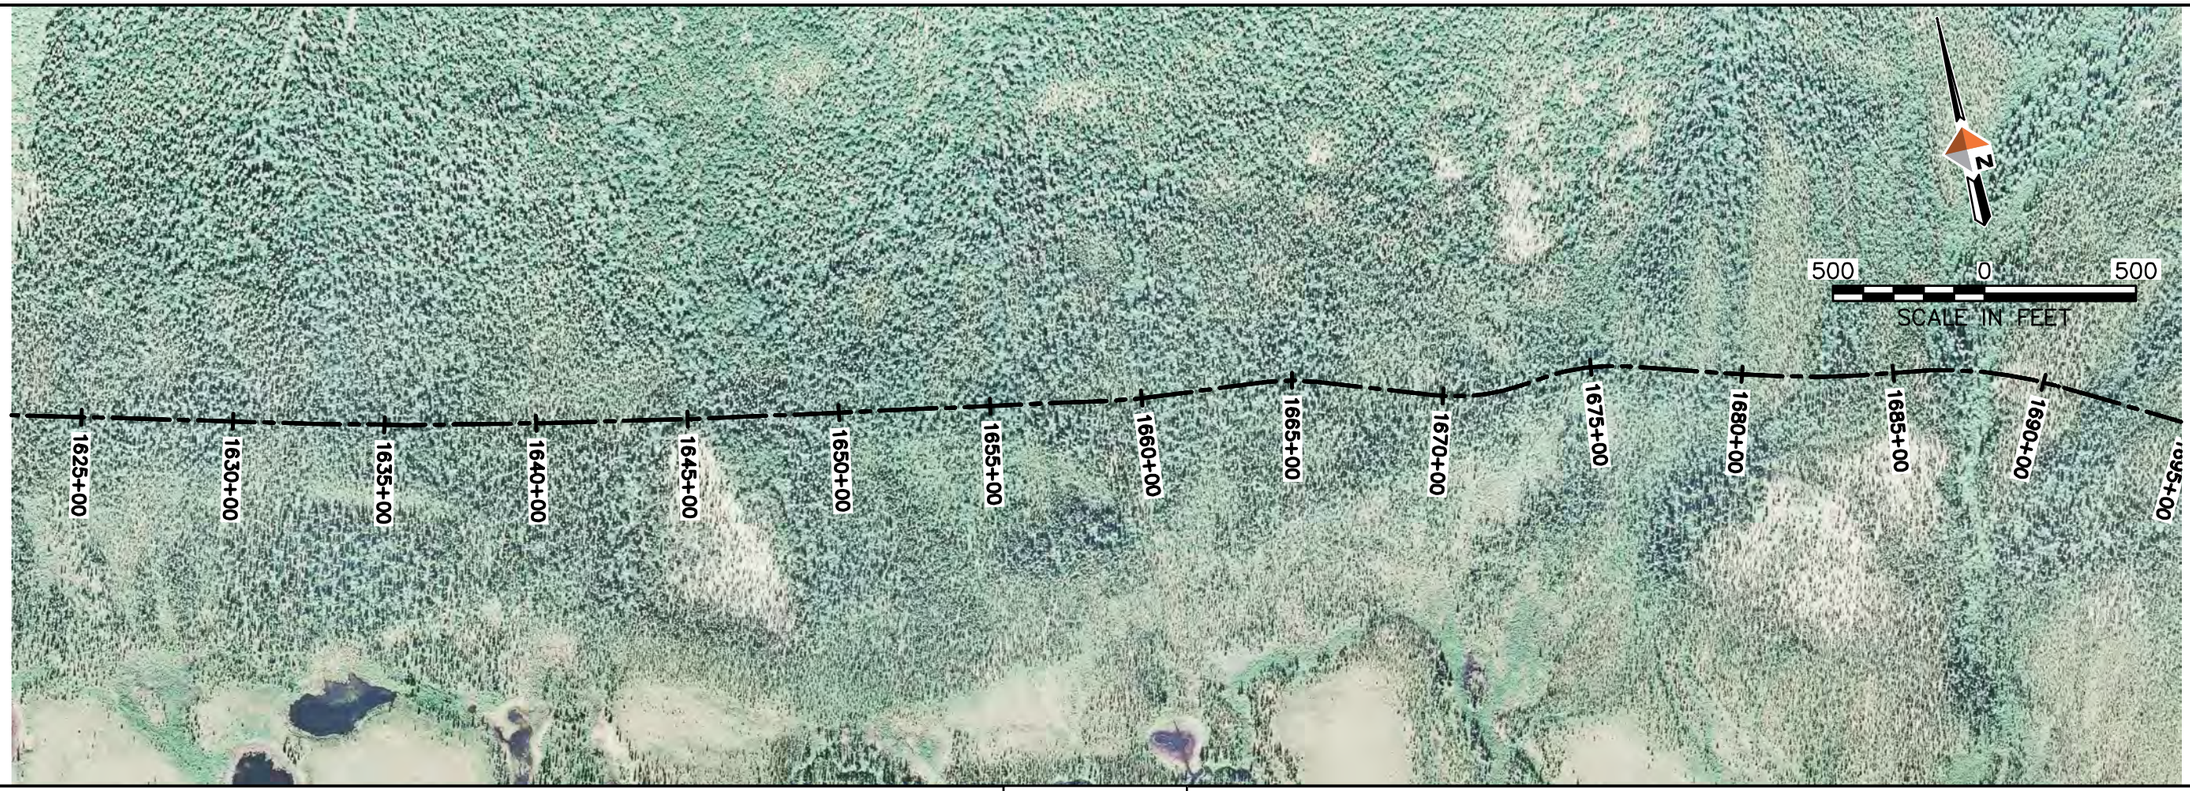

PROFILE
HORIZ. SCALE 1"=500'
VERT. SCALE 1"=50'

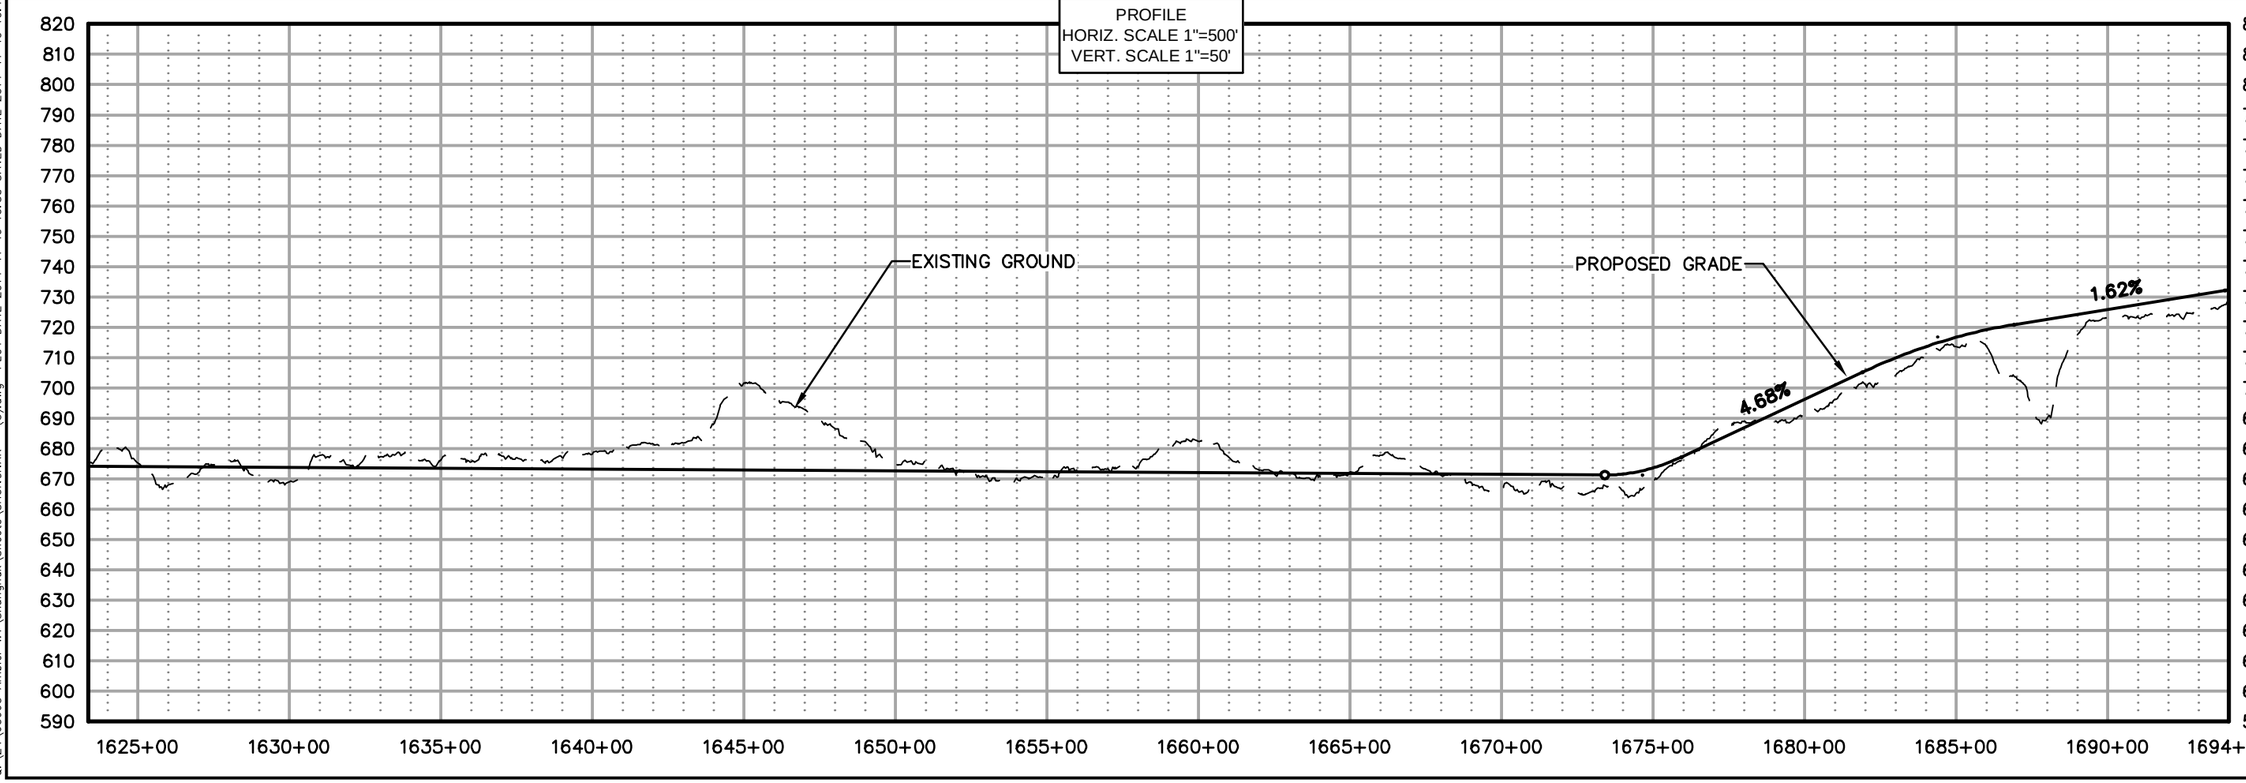

AIDEA
Alaska Industrial Development and Export Authority

AMBLER MINING DISTRICT
INDUSTRIAL ACCESS ROAD

DOWL HKM
Anchorage, Alaska 99503
www.dowlhkm.com
4041 B Street
907.562.2000


AMBLER MINING DISTRICT INDUSTRIAL ACCESS ROAD
PREFERRED (NORTHERN) ALIGNMENT
PLAN AND PROFILE SHEETS


PROJECT 1124.60693.04
DATE 10/07/2014

© DOWLHKM 2014

SHEET
N-24

DOWLHKM FILE No:XXX-XX
Q:\24\60693 Ambler WY\Shungnak\Sheets\SHUNGNAK - (5).dwg PLOT DATE 2014-11-19 10:55 SAVED DATE 2014-11-19 10:17 USER: jwagner

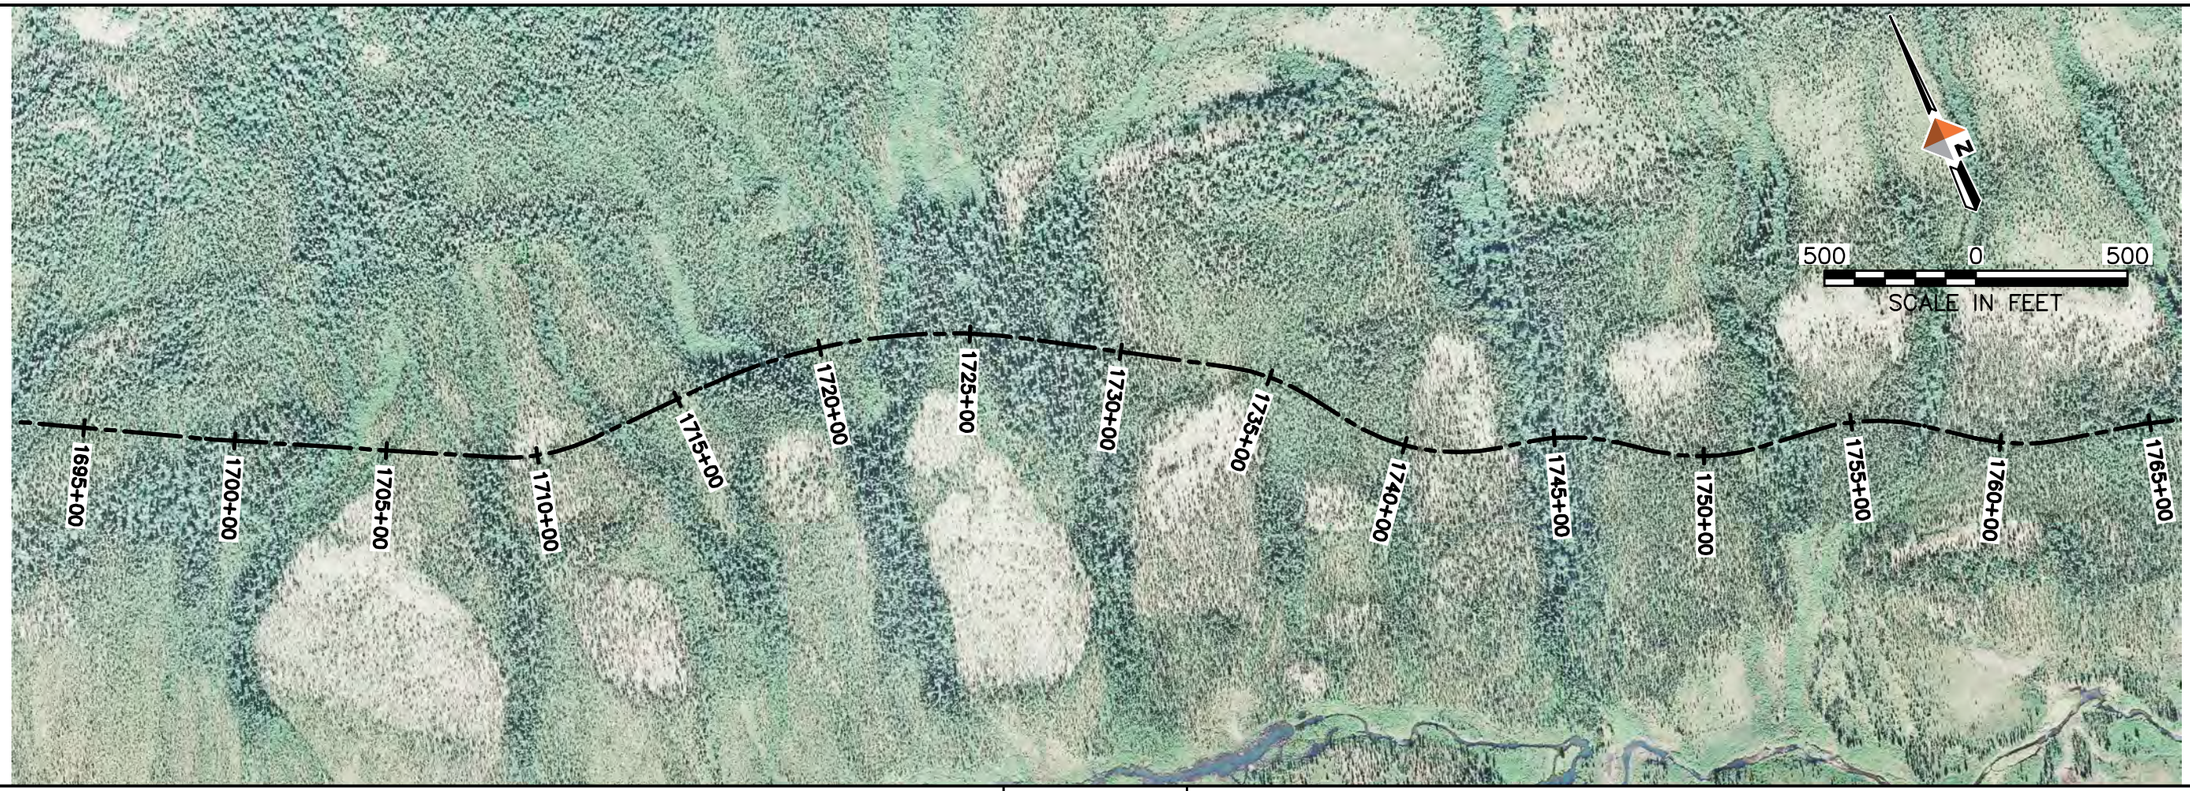

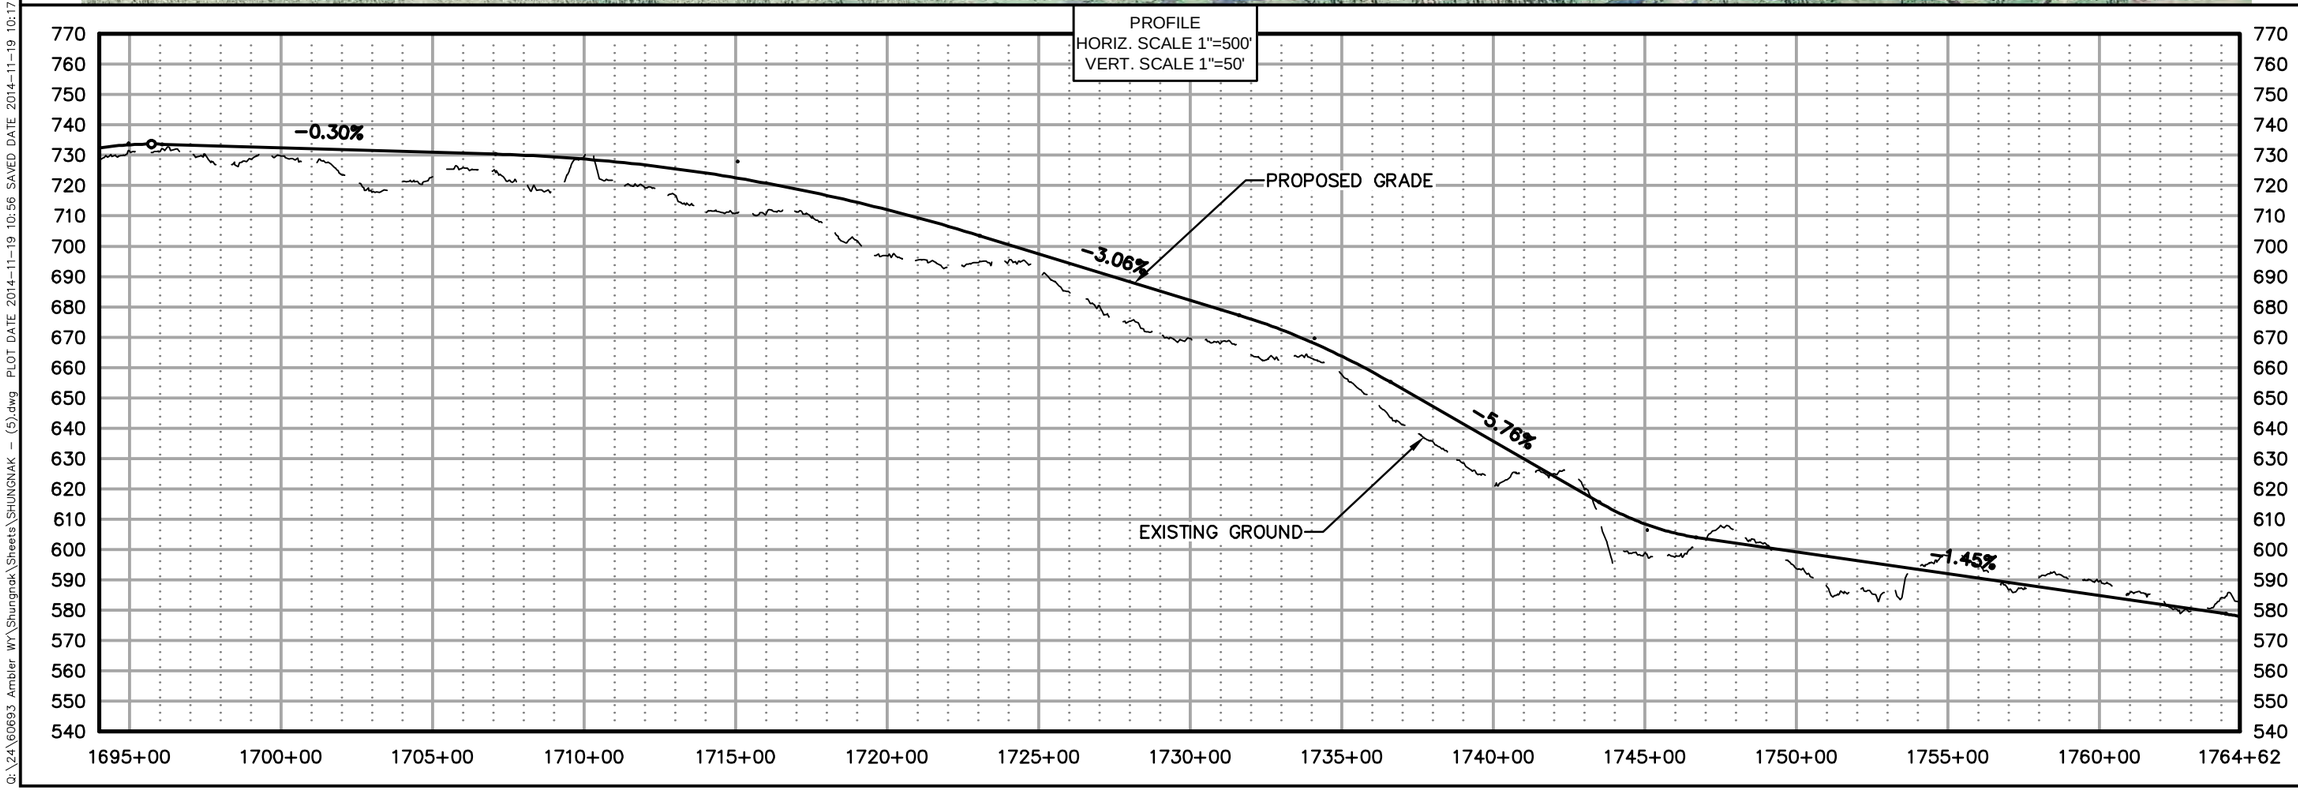

AIDEA
Alaska Industrial Development and Export Authority

AMBLER MINING DISTRICT
INDUSTRIAL ACCESS ROAD

DOWL HKM
Anchorage, Alaska 99503
www.dowlhkm.com
4041 B Street
907.562.2000

AMBLER MINING DISTRICT INDUSTRIAL ACCESS ROAD
PREFERRED (NORTHERN) ALIGNMENT
PLAN AND PROFILE SHEETS


PROJECT 1124.60693.04
DATE 10/07/2014


© DOWLHKM 2014

SHEET
N-25

DOWLHKM FILE No:XXX-XX

Q:\24\60693 Ambler WY\Shungnak\Sheets\SHUNGNAK - (5).dwg PLOT DATE 2014-11-19 10:56 SAVED DATE 2014-11-19 10:17 USER: jwagner

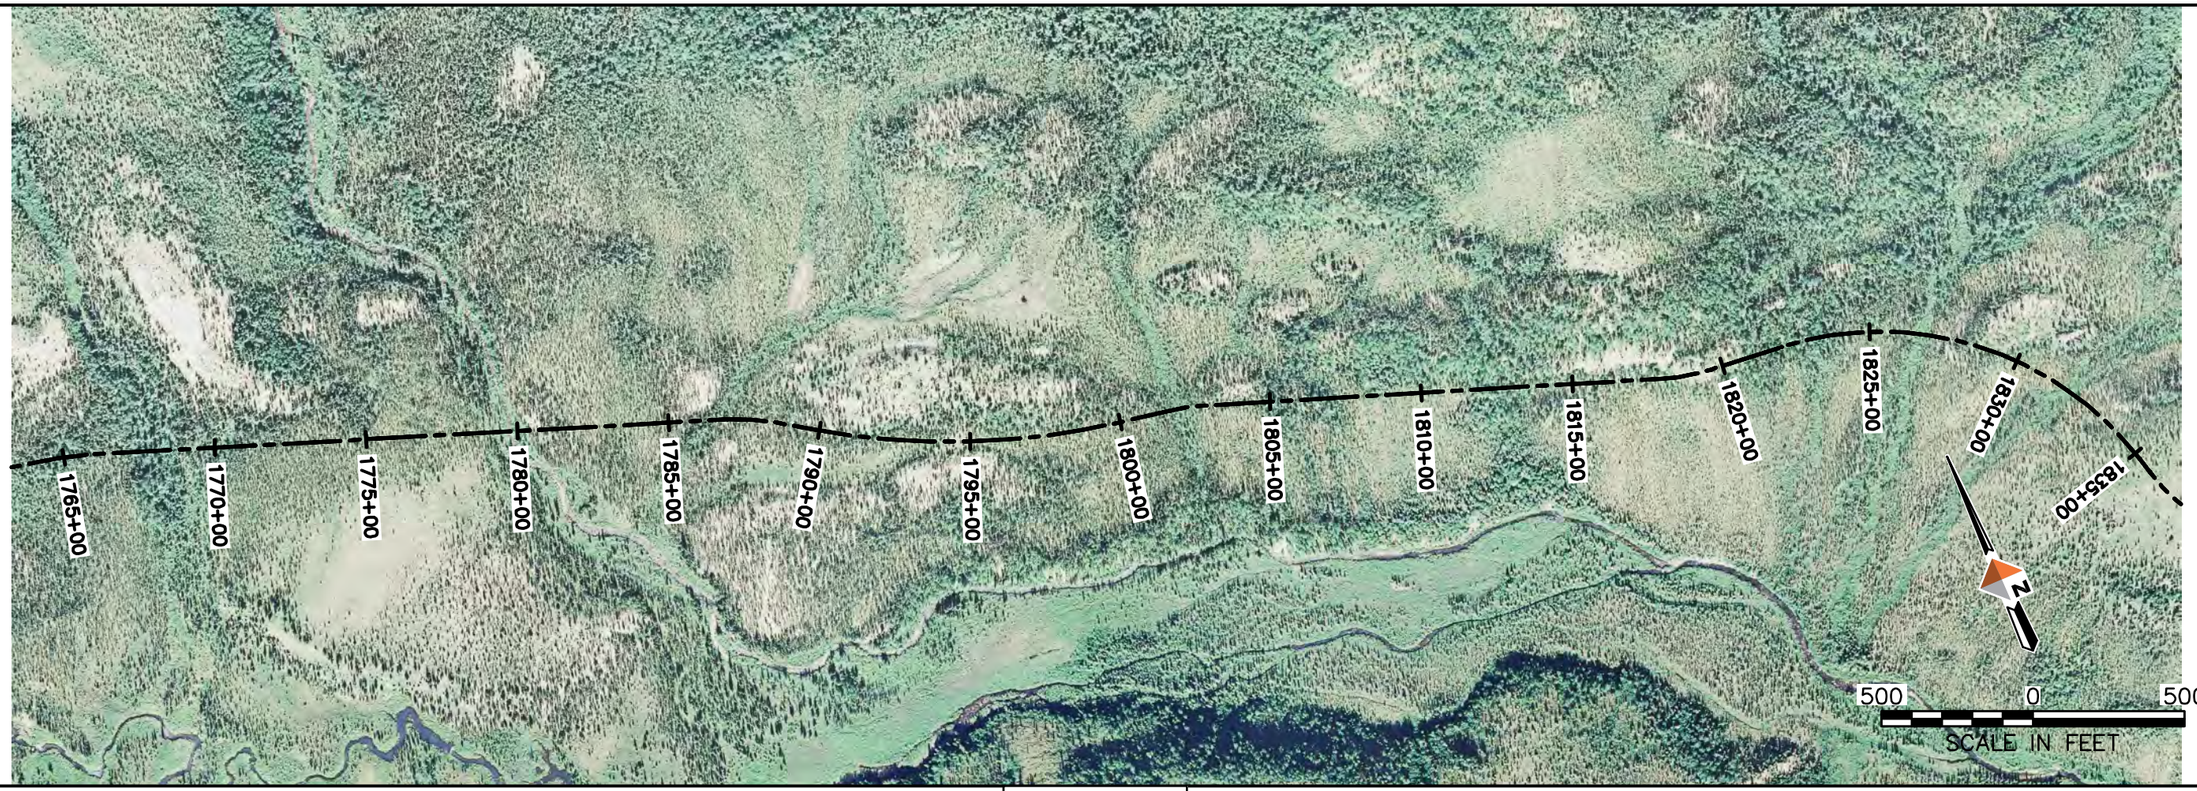

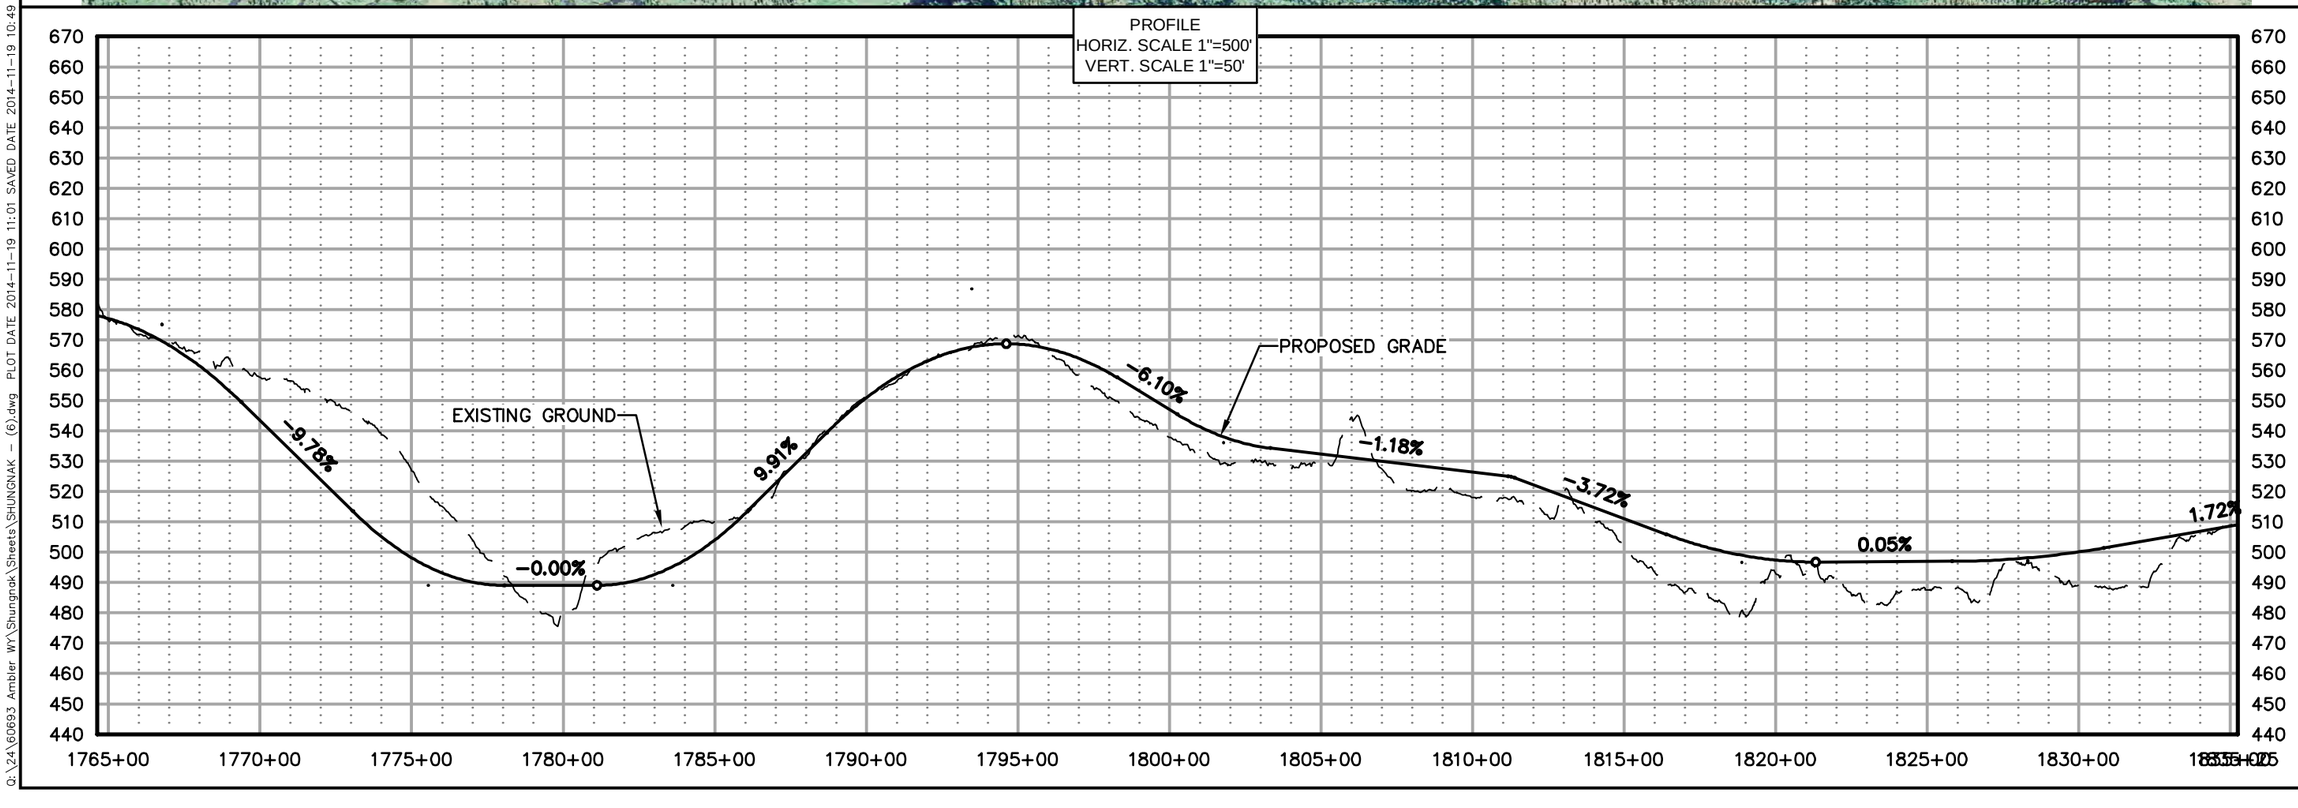

AIDEA
Alaska Industrial Development and Export Authority

AMBLER MINING DISTRICT
INDUSTRIAL ACCESS ROAD

DOWL HKM
Anchorage, Alaska 99503
www.dowlhkm.com
4041 B Street
907.562.2000

AMBLER MINING DISTRICT INDUSTRIAL ACCESS ROAD
PREFERRED (NORTHERN) ALIGNMENT
PLAN AND PROFILE SHEETS


PROJECT 1124.60693.04
DATE 10/07/2014

© DOWLHKM 2014

SHEET
N-26

DOWLHKM FILE No:XXX-XX
USER: jwagner
PLOT DATE 2014-11-19 11:01 SAVED DATE 2014-11-19 10:49
Q:\24\60693 Ambler WY\Shungnak\Sheets\SHUNGNAK - (6).dwg



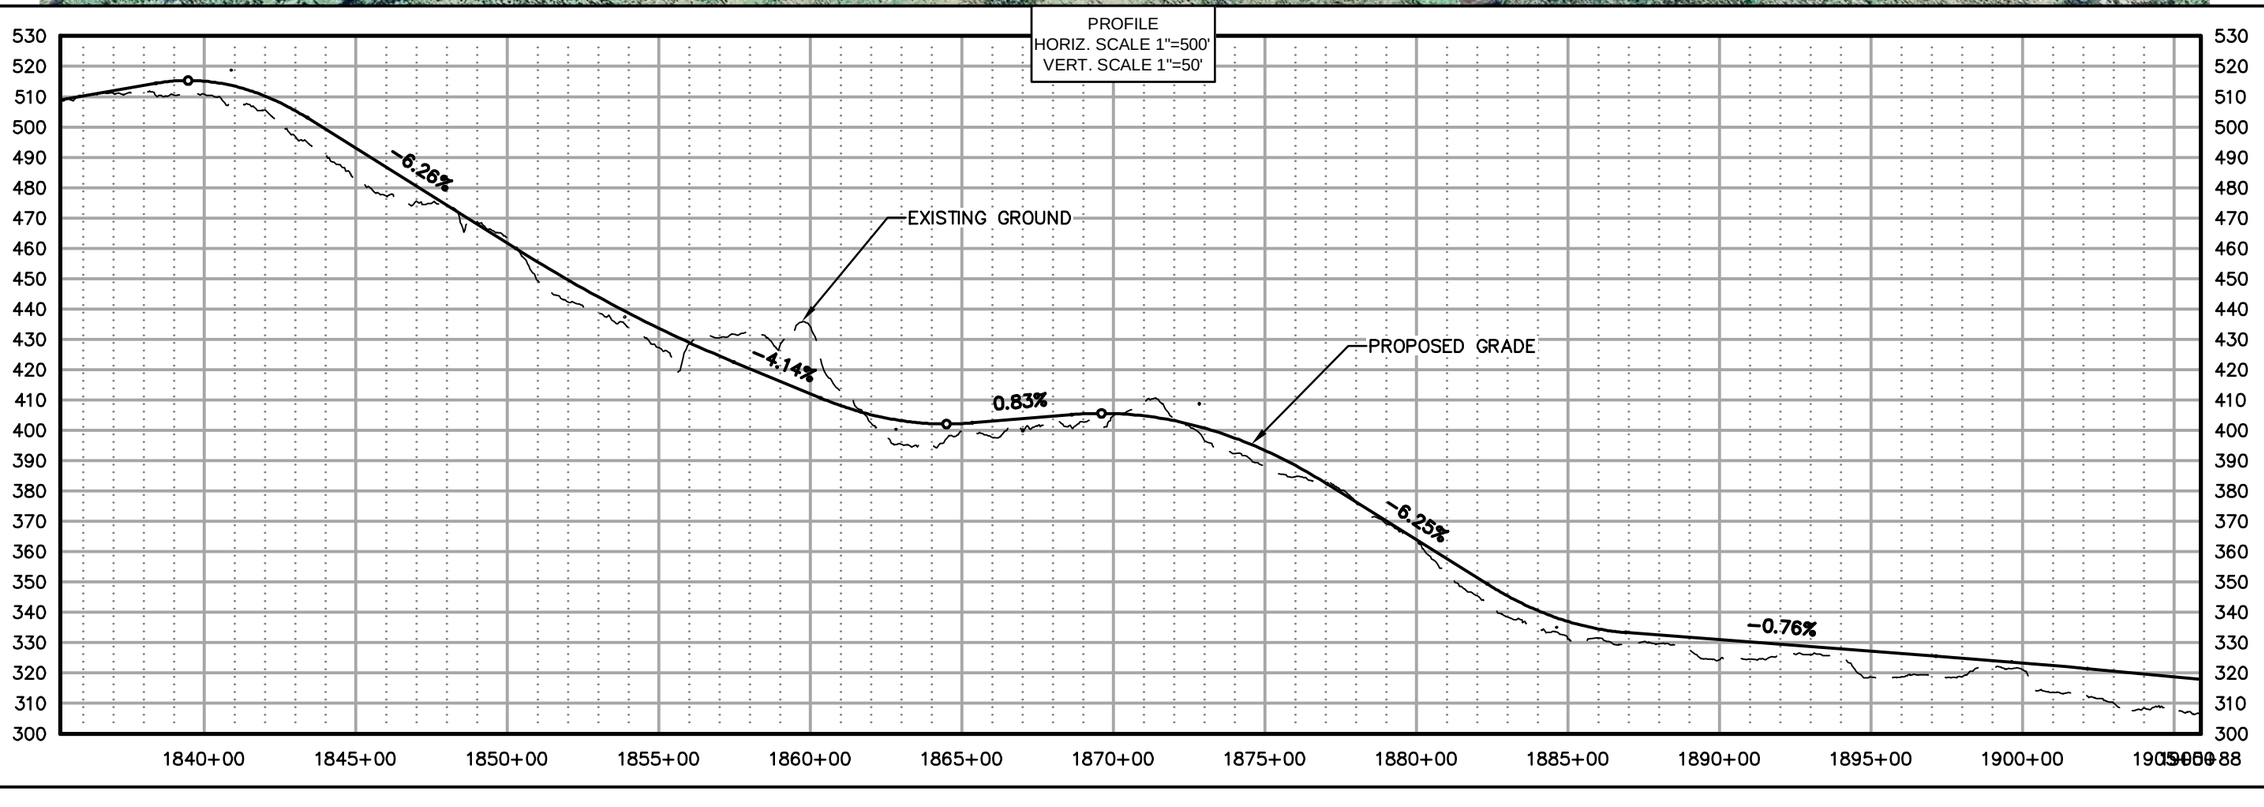

AIDEA
Alaska Industrial Development and Export Authority

AMBLER MINING DISTRICT
INDUSTRIAL ACCESS ROAD

DOWL HKM
Anchorage, Alaska 99503
www.dowlhkm.com
4041 B Street
907.562.2000


AMBLER MINING DISTRICT INDUSTRIAL ACCESS ROAD
PREFERRED (NORTHERN) ALIGNMENT
PLAN AND PROFILE SHEETS

PROJECT 1124.60693.04
DATE 10/07/2014


© DOWLHKM 2014

SHEET
N-27

DOWLHKM FILE No:XXX-XX
Q:\24\60693 Ambler WY\Shungnak\Sheets\SHUNGNAK - (6).dwg PLOT DATE 2014-11-19 11:02 SAVED DATE 2014-11-19 10:49 USER: jwagner

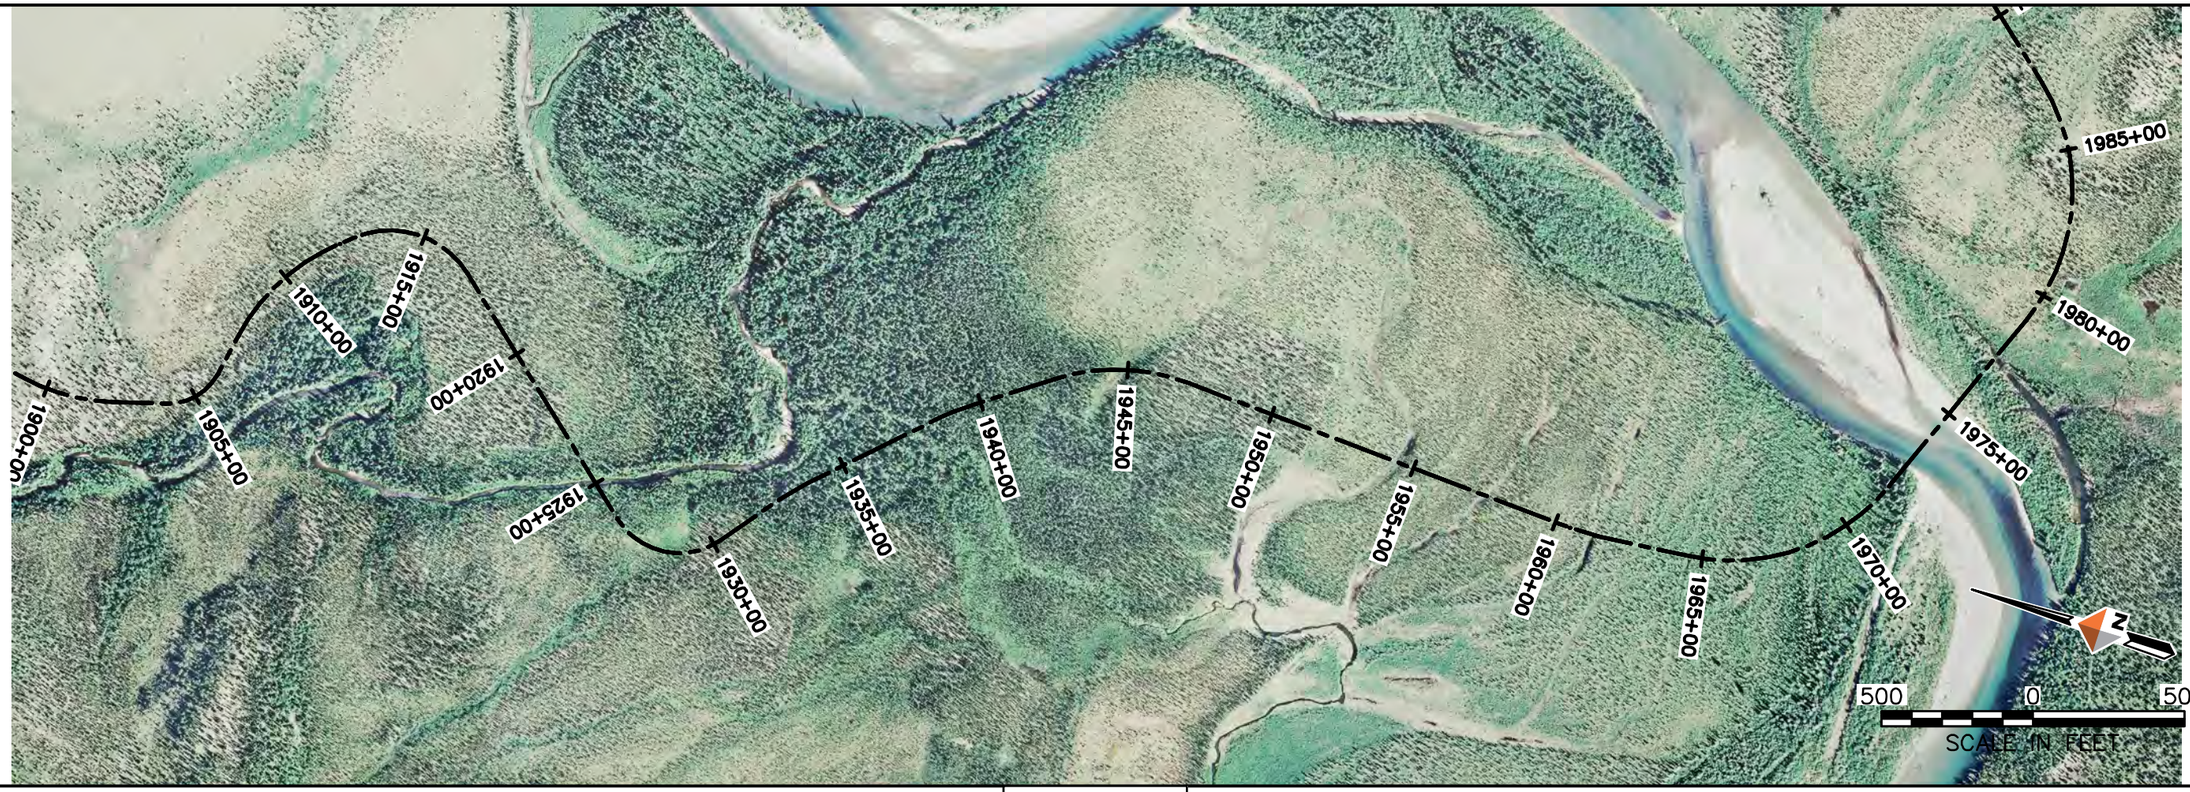

PROFILE
HORIZ. SCALE 1"=500'
VERT. SCALE 1"=50'

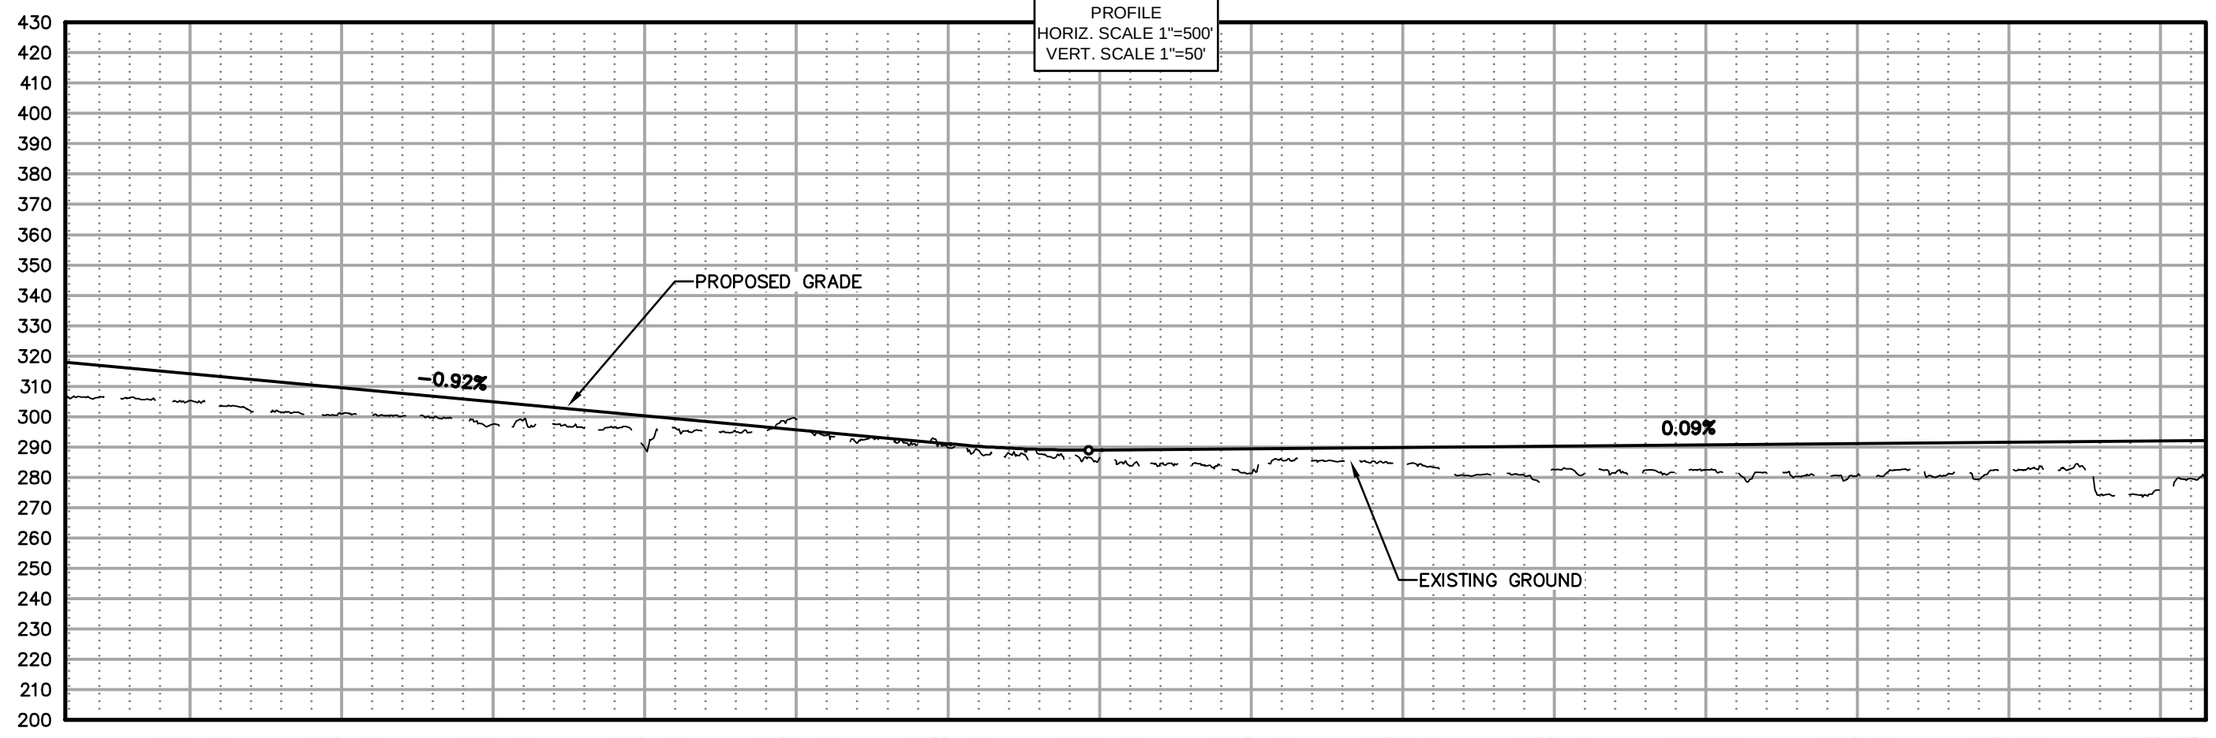

AIDEA
Alaska Industrial Development and Export Authority

AMBLER MINING DISTRICT
INDUSTRIAL ACCESS ROAD

DOWL HKM
Anchorage, Alaska 99503
www.dowlhkm.com
4041 B Street
907.562.2000


AMBLER MINING DISTRICT INDUSTRIAL ACCESS ROAD
PREFERRED (NORTHERN) ALIGNMENT
PLAN AND PROFILE SHEETS


PROJECT 1124.60693.04
DATE 10/07/2014

© DOWLHKM 2014

SHEET
N-28

DOWLHKM FILE No:XXX-XX
Q:\24\60693 Ambler WY\Shungnak\Sheets\SHUNGNAK - (6).dwg PLOT DATE 2014-11-19 11:04 SAVED DATE 2014-11-19 10:49 USER: jwagner

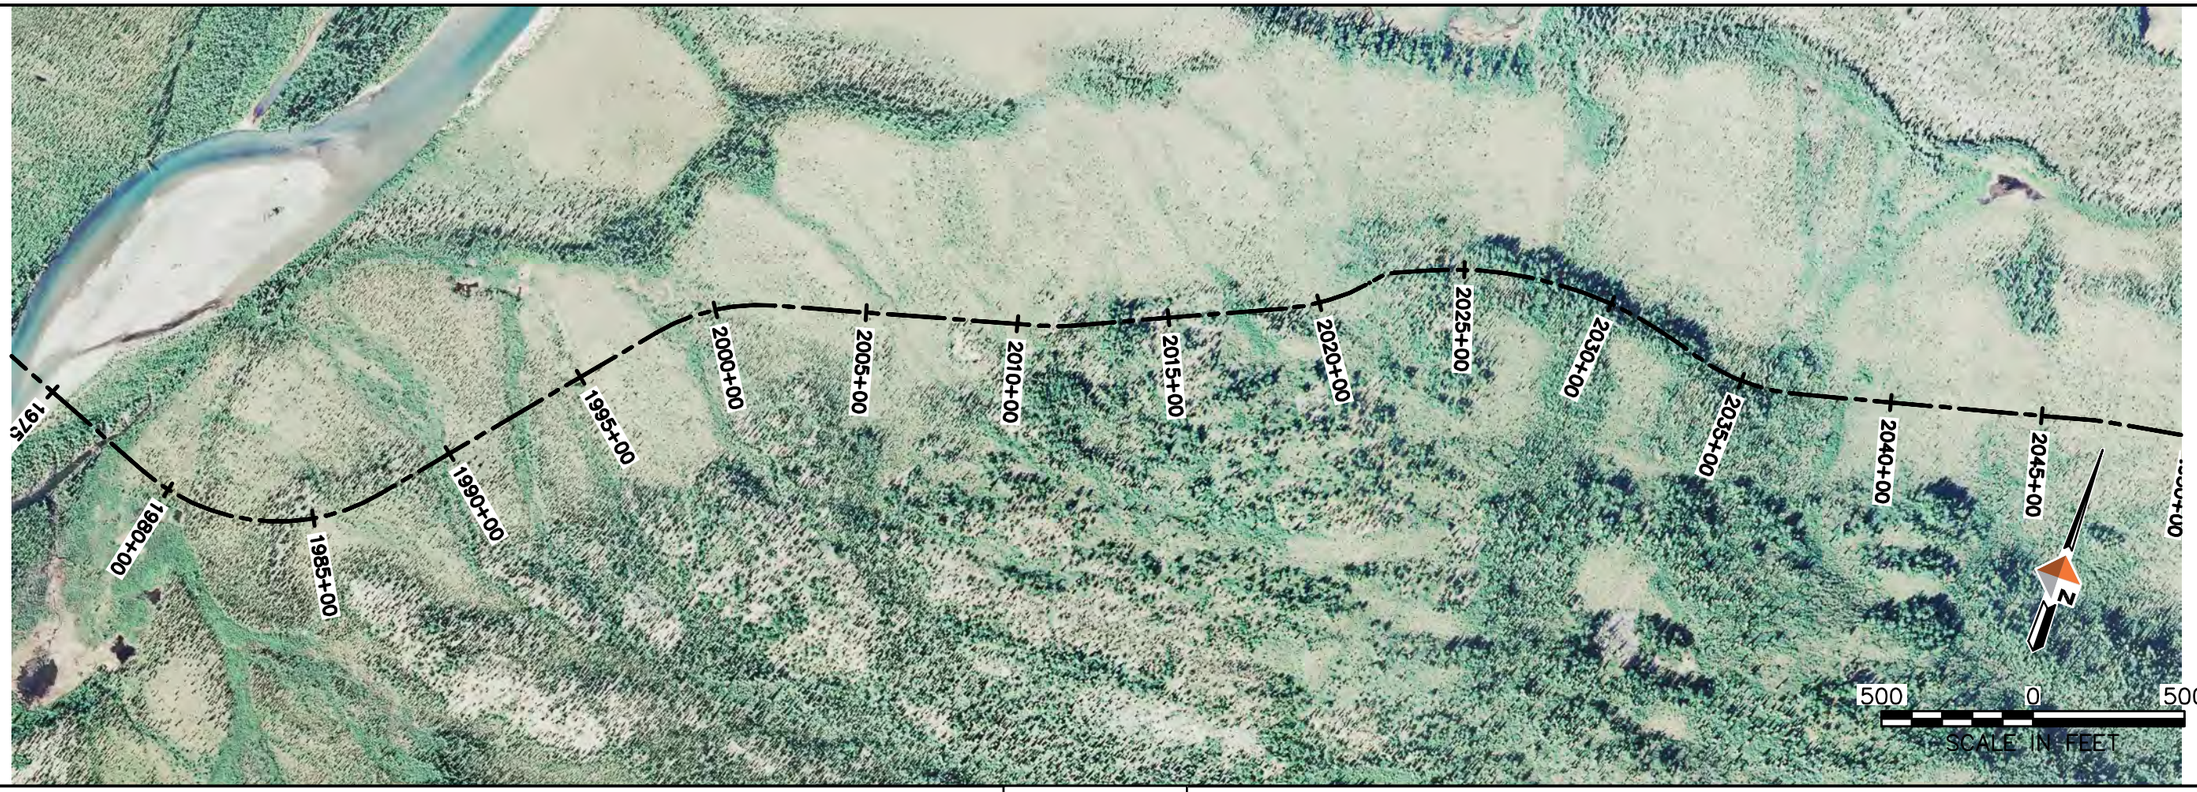

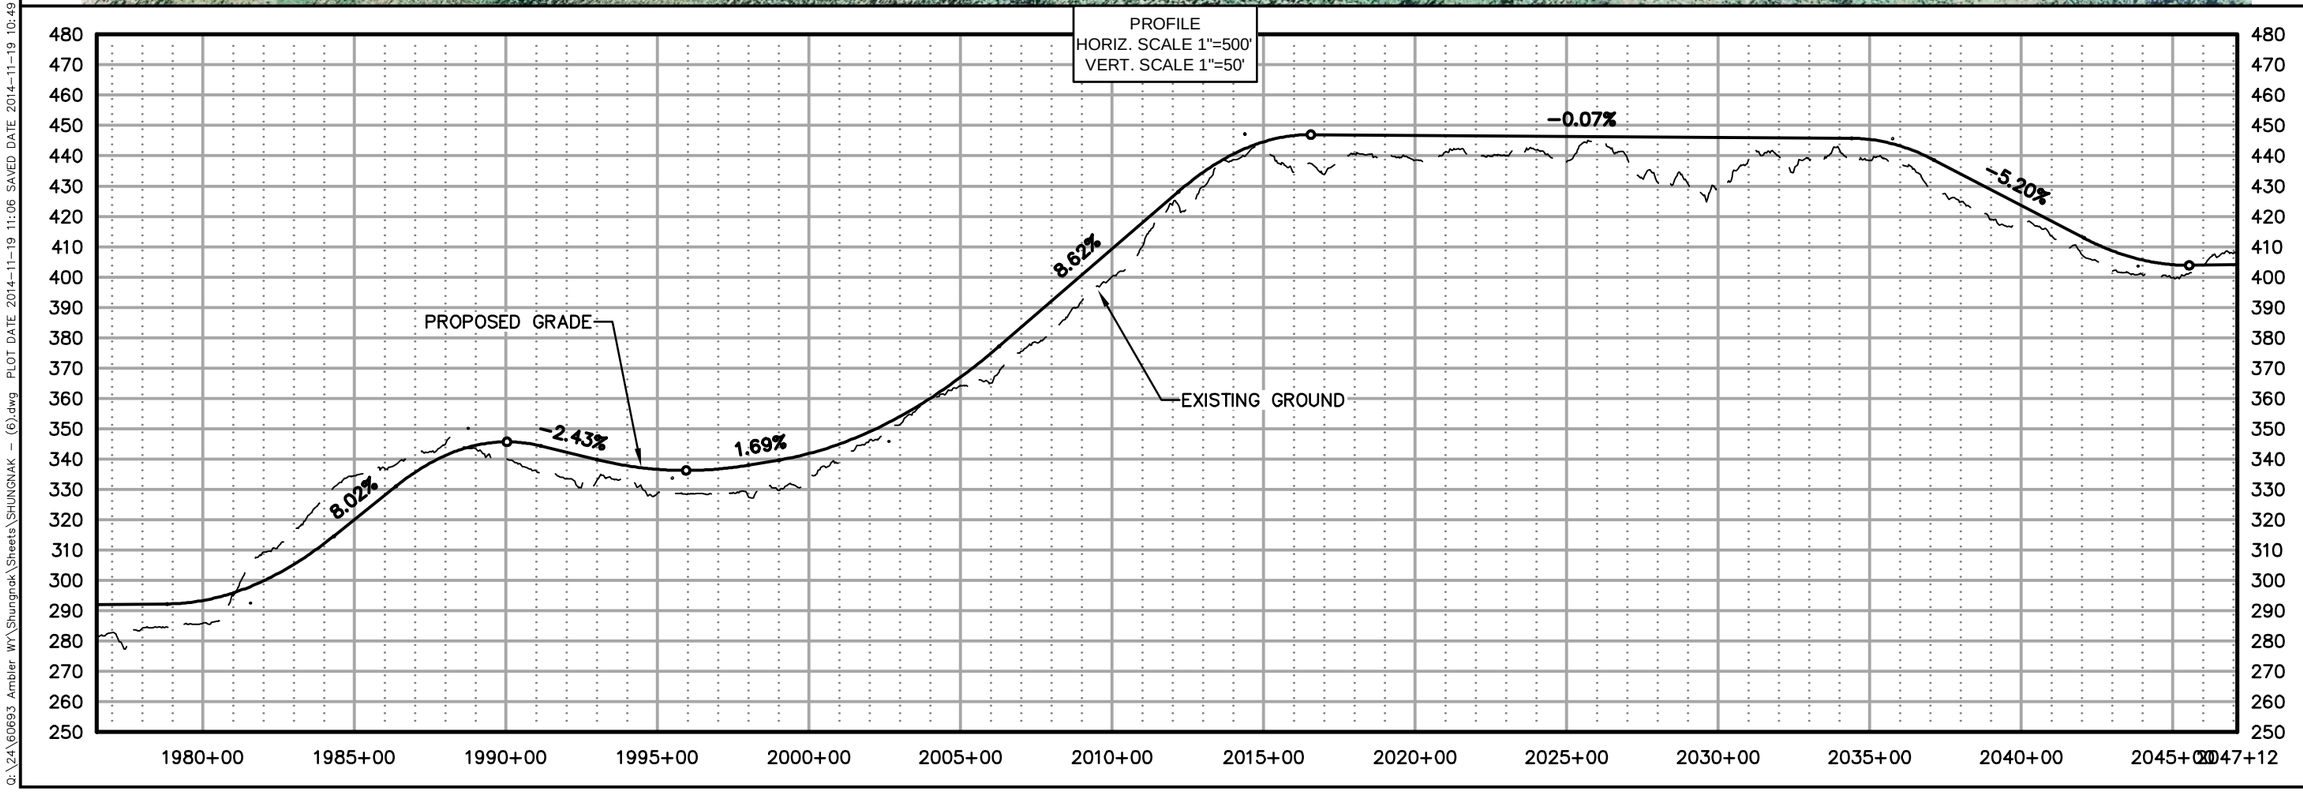

DOWLHKM FILE No:XXX-XX

Q:\24\60693 Ambler WY\Shungnak\Sheets\SHUNGNAK - (6).dwg PLOT DATE 2014-11-19 11:06 SAVED DATE 2014-11-19 10:49 USER: jwagner

AIDEA
Alaska Industrial Development and Export Authority

AMBLER MINING DISTRICT
INDUSTRIAL ACCESS ROAD

DOWL HKM
4041 B Street
907.562.2000
Anchorage, Alaska 99503
www.dowlhkm.com

AMBLER MINING DISTRICT INDUSTRIAL ACCESS ROAD
PREFERRED (NORTHERN) ALIGNMENT
PLAN AND PROFILE SHEETS


PROJECT 1124.60693.04
DATE 10/07/2014

© DOWLHKM 2014

SHEET
N-29



PROFILE
HORIZ. SCALE 1"=500'
VERT. SCALE 1"=50'

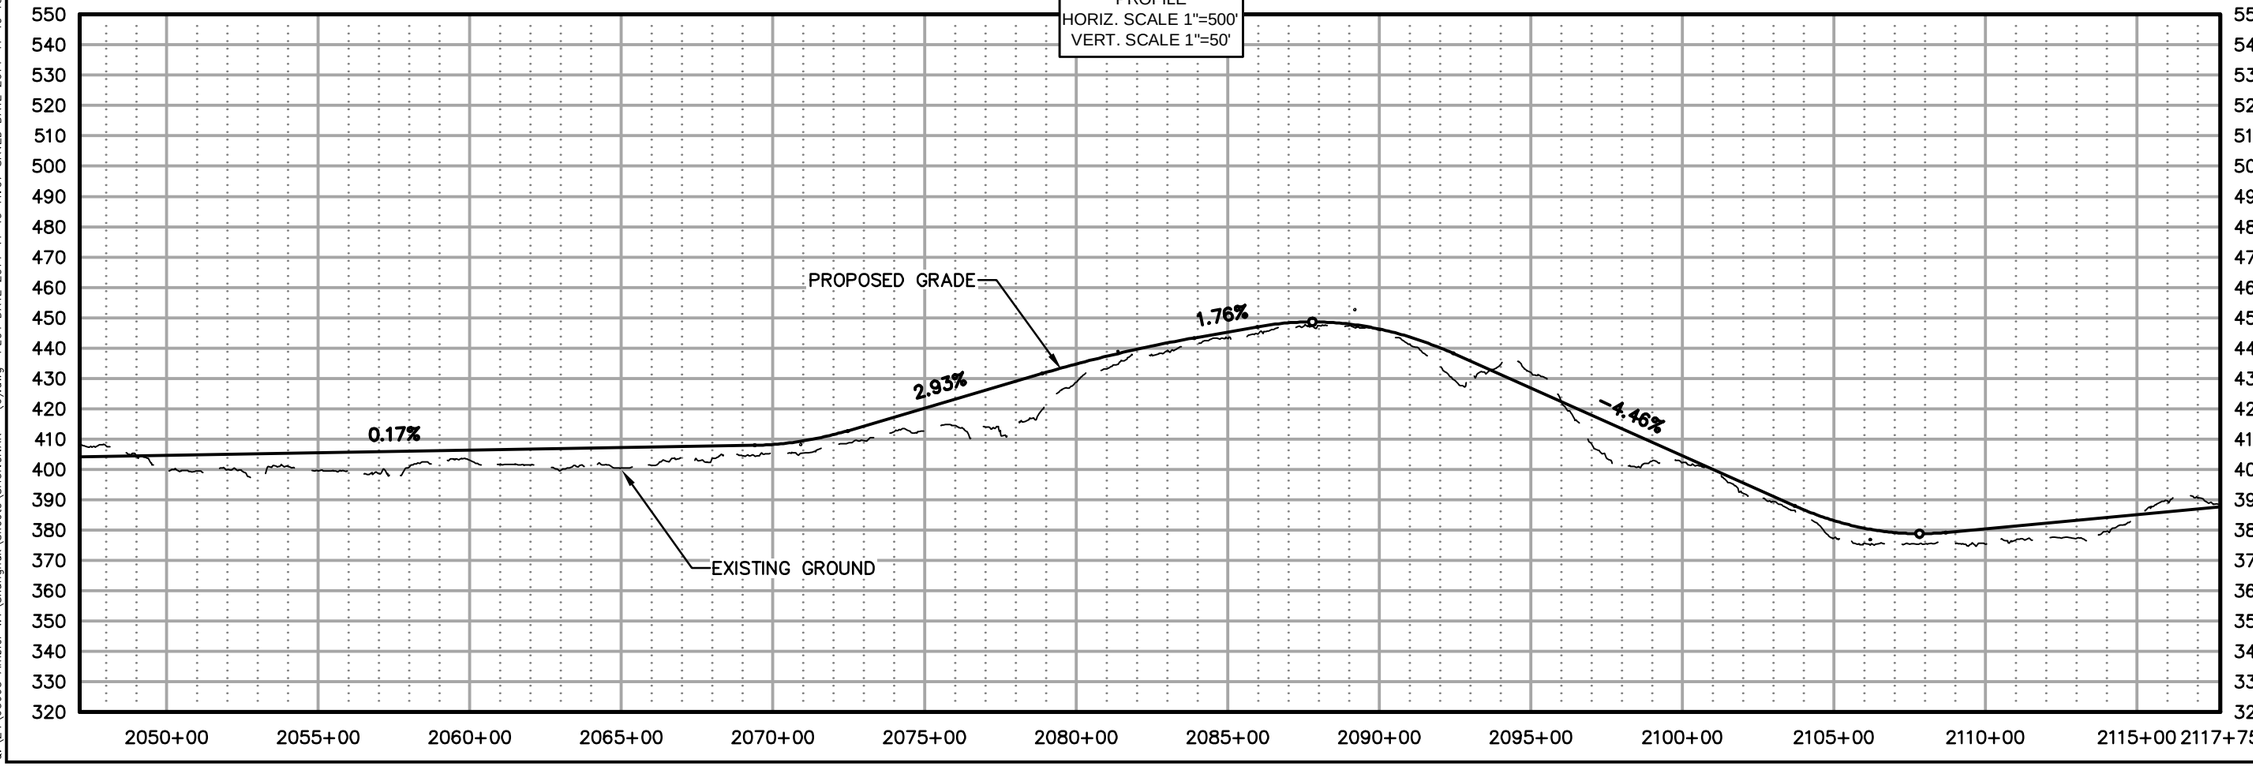

DOWLHKM FILE No:XXX-XX

Q:\24\60693 Ambler WY\Shungnak\Sheets\SHUNGNAK - (6).dwg PLOT DATE 2014-11-19 11:07 SAVED DATE 2014-11-19 10:49 USER: jwagner

AIDEA
Alaska Industrial Development and Export Authority

AMBLER MINING DISTRICT
INDUSTRIAL ACCESS ROAD

DOWL HKM
Anchorage, Alaska 99503
www.dowlhkm.com
4041 B Street
907.562.2000

AMBLER MINING DISTRICT INDUSTRIAL ACCESS ROAD
PREFERRED (NORTHERN) ALIGNMENT
PLAN AND PROFILE SHEETS

PROJECT 1124.60693.04
DATE 10/07/2014


© DOWLHKM 2014

SHEET
N-30

DOWLHKM FILE No:XXX-XX
Q:\24\60693 Ambler WY\Shungnak\Sheets\SHUNGNAK – (7).dwg PLOT DATE 2014-11-19 14:34 SAVED DATE 2014-11-19 13:56 USER: jwagner



PROFILE
HORIZ. SCALE 1"=500'
VERT. SCALE 1"=50'

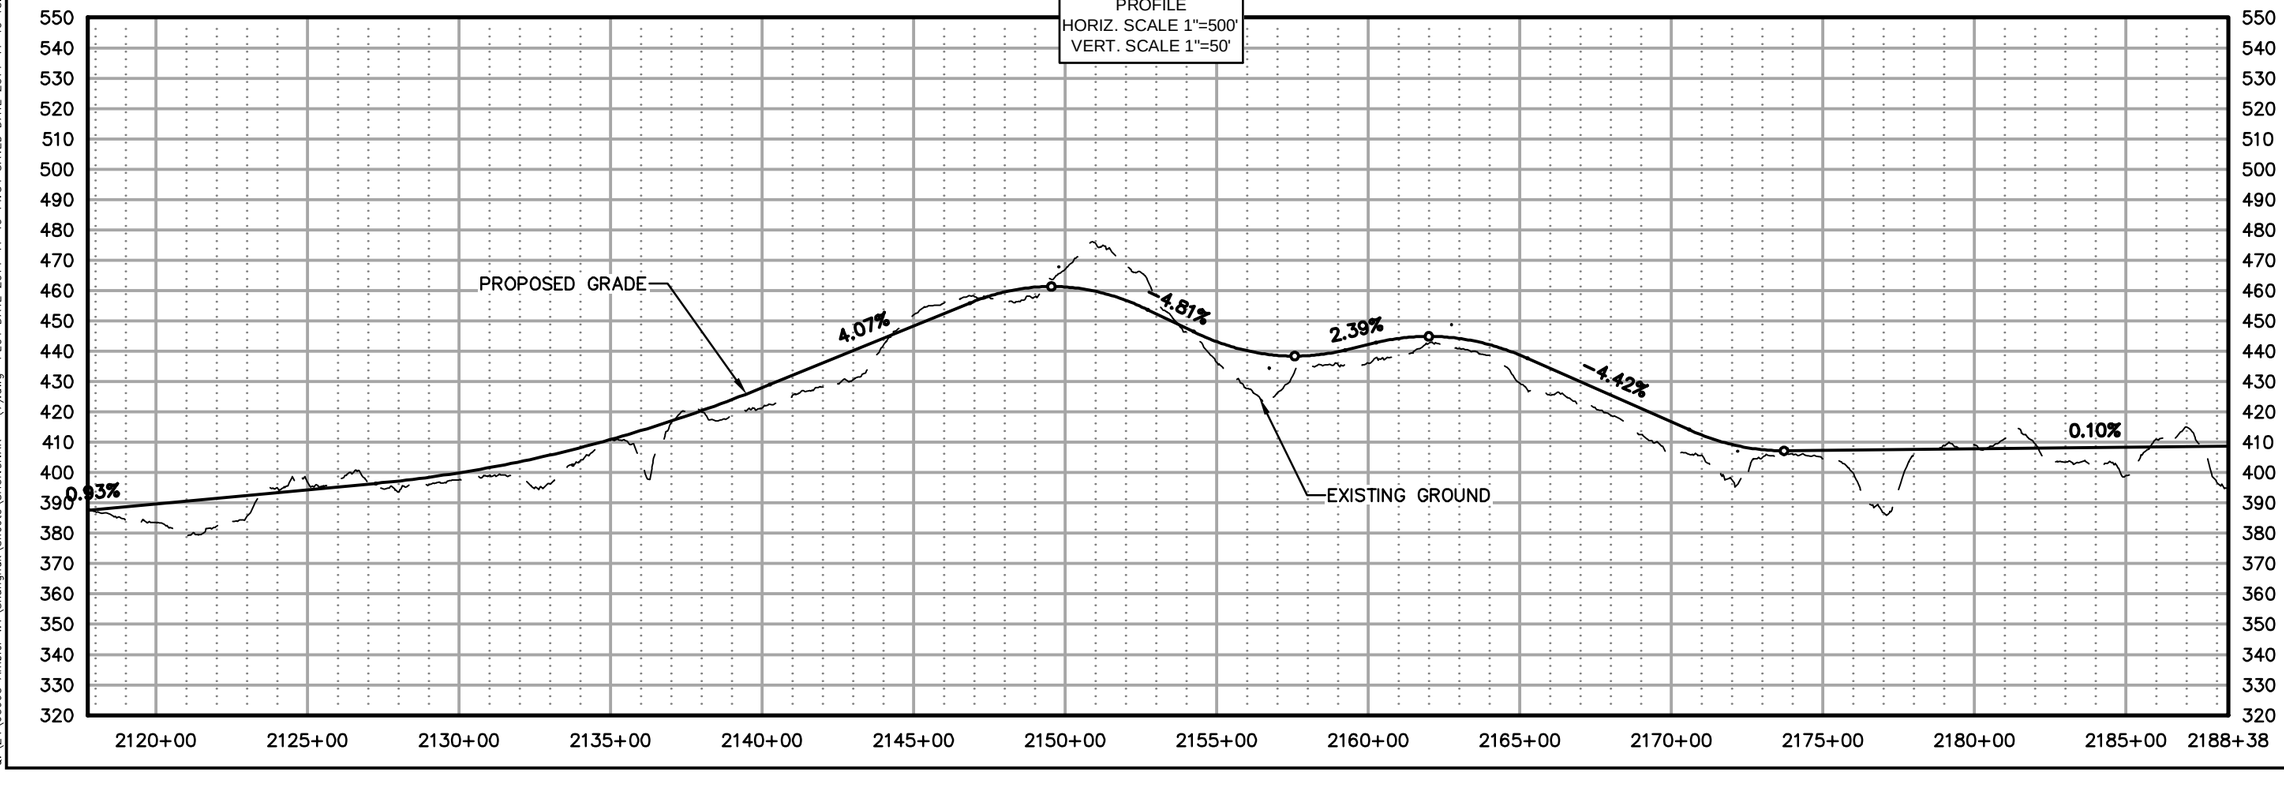

AIDEA
Alaska Industrial Development and Export Authority

AMBLER MINING DISTRICT
INDUSTRIAL ACCESS ROAD


DOWL HKM
Anchorage, Alaska 99503
www.dowlhkm.com
4041 B Street
907.562.2000


AMBLER MINING DISTRICT INDUSTRIAL ACCESS ROAD
PREFERRED (NORTHERN) ALIGNMENT
PLAN AND PROFILE SHEETS

PROJECT 1124.60693.04
DATE 10/07/2014

© DOWLHKM 2014

SHEET
N-31

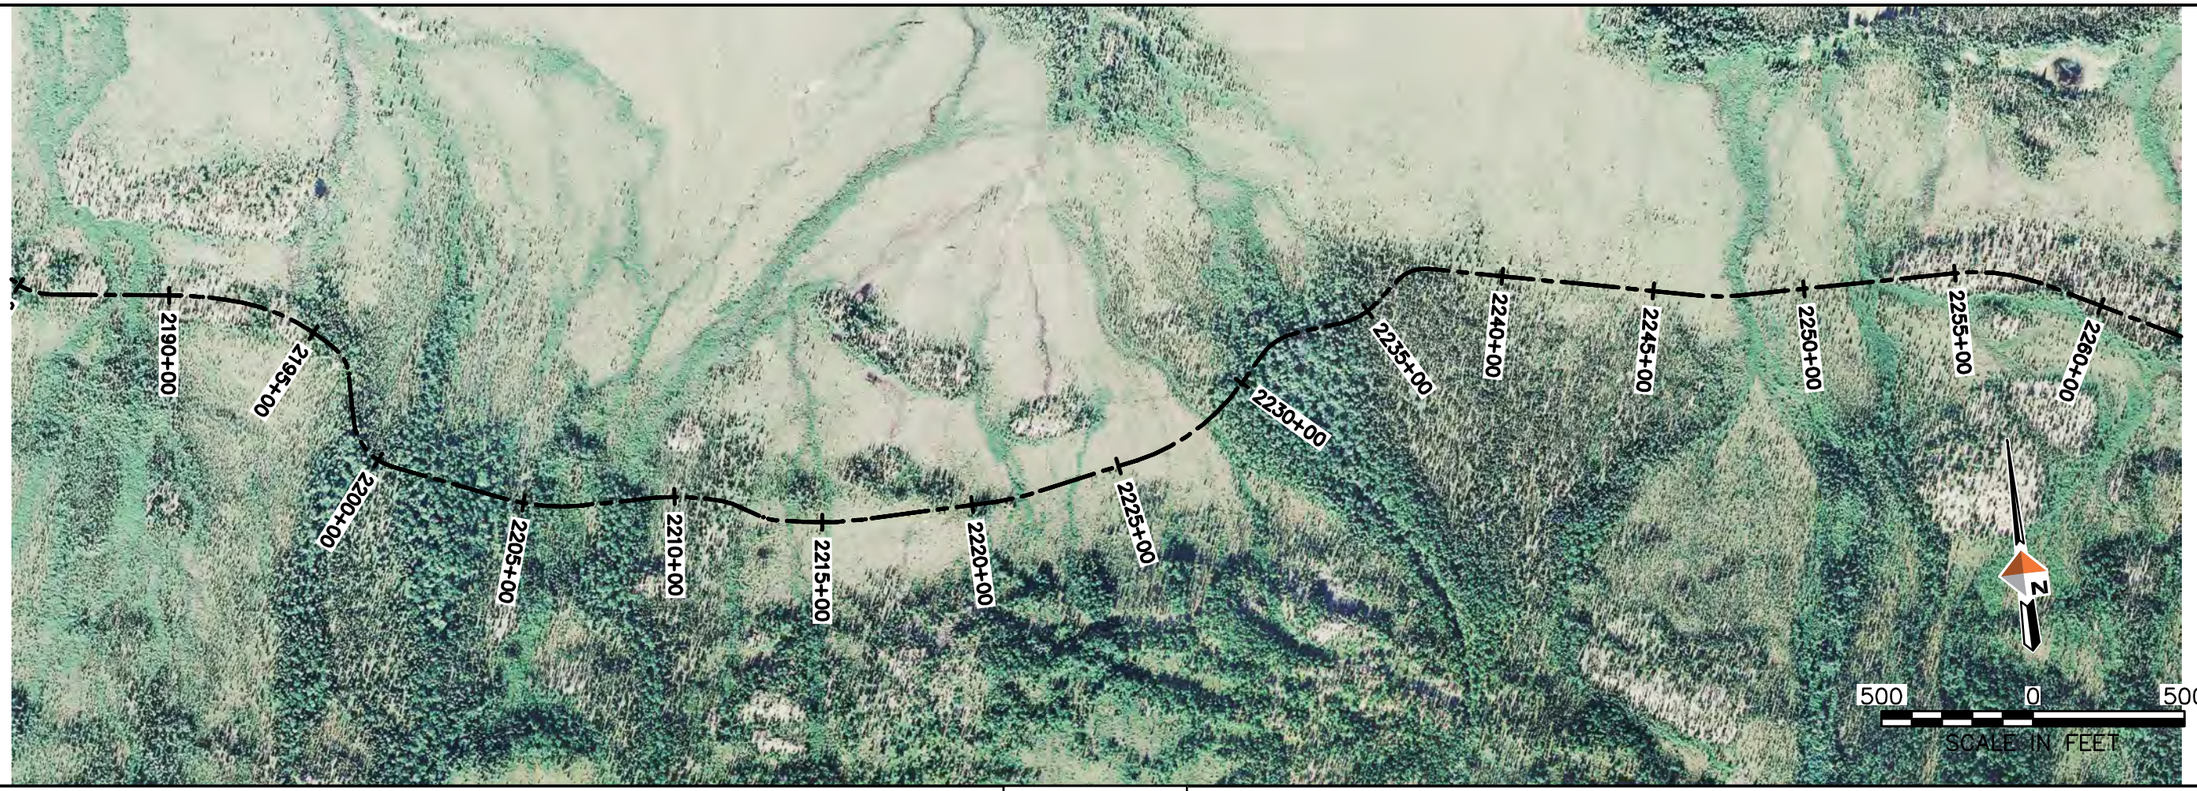

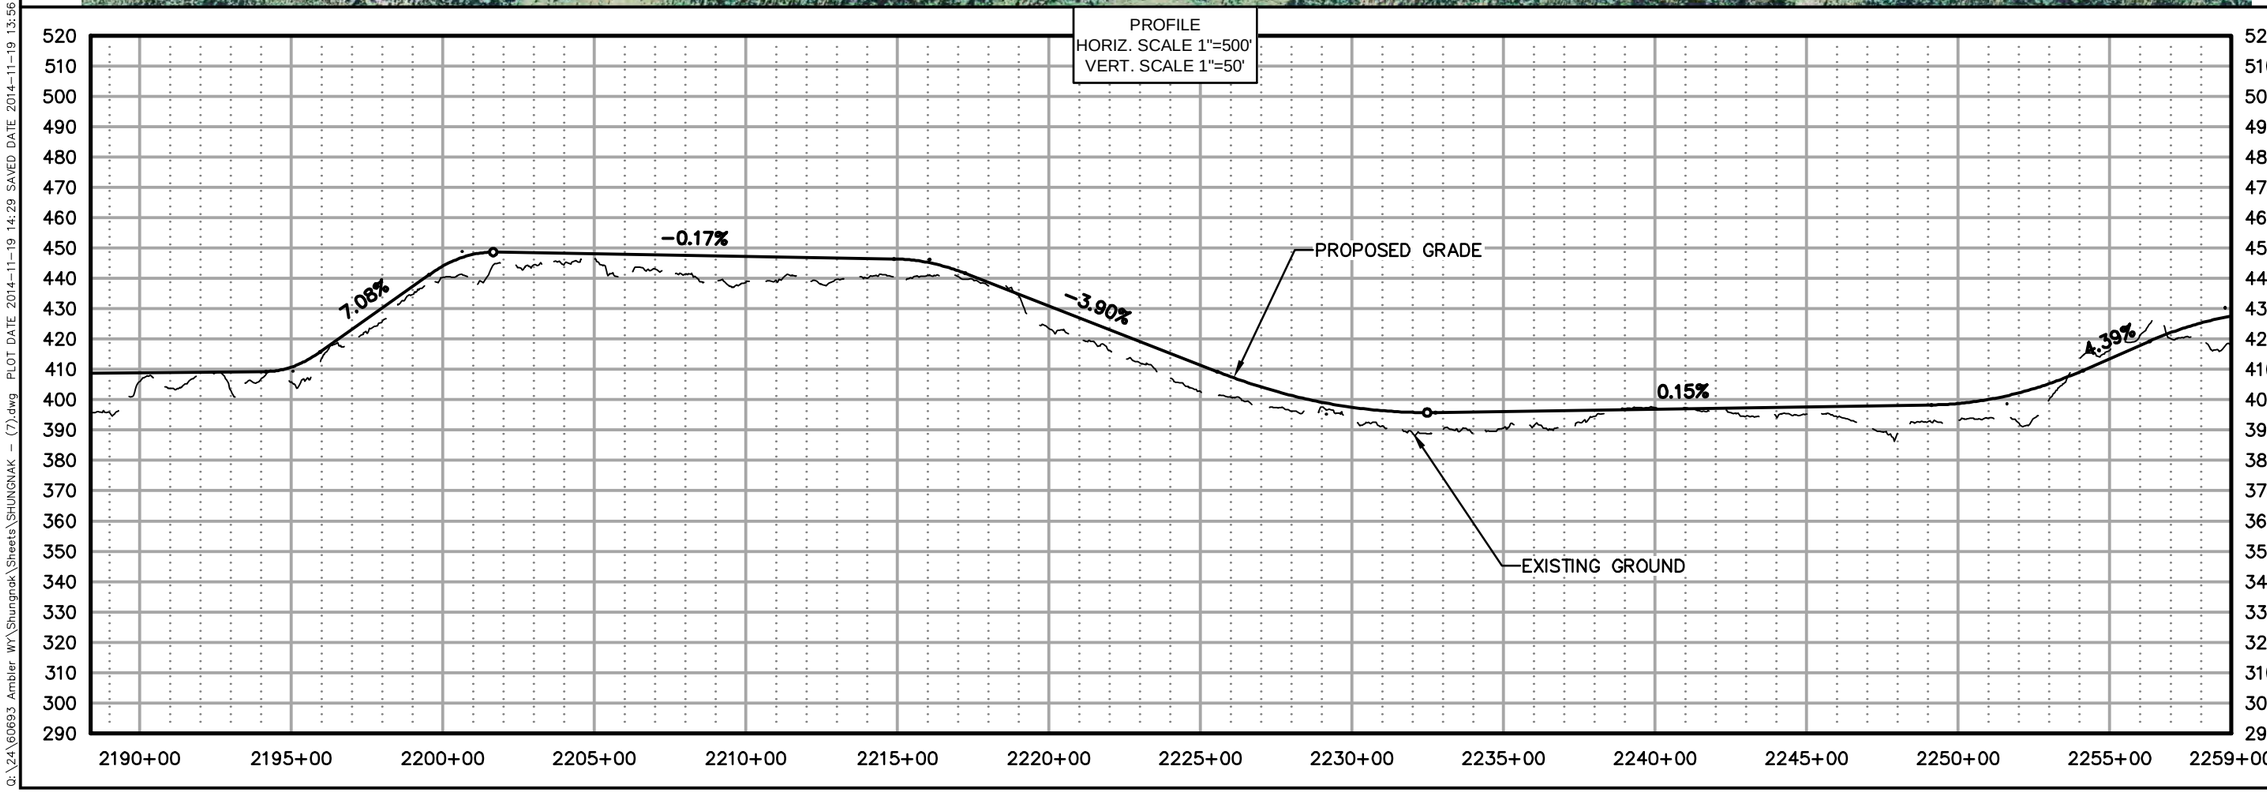

AIDEA
Alaska Industrial Development and Export Authority

AMBLER MINING DISTRICT
INDUSTRIAL ACCESS ROAD

DOWL HKM
4041 B Street
907.562.2000
Anchorage, Alaska 99503
www.dowlhkm.com

AMBLER MINING DISTRICT INDUSTRIAL ACCESS ROAD
PREFERRED (NORTHERN) ALIGNMENT
PLAN AND PROFILE SHEETS


PROJECT 1124.60693.04
DATE 10/07/2014

© DOWLHKM 2014

SHEET
N-32

DOWLHKM FILE No:XXX-XX
Q:\24\60693 Ambler WY\Shungnak\Sheets\SHUNGNAK - (7).dwg PLOT DATE 2014-11-19 14:29 SAVED DATE 2014-11-19 13:56 USER: jwagner



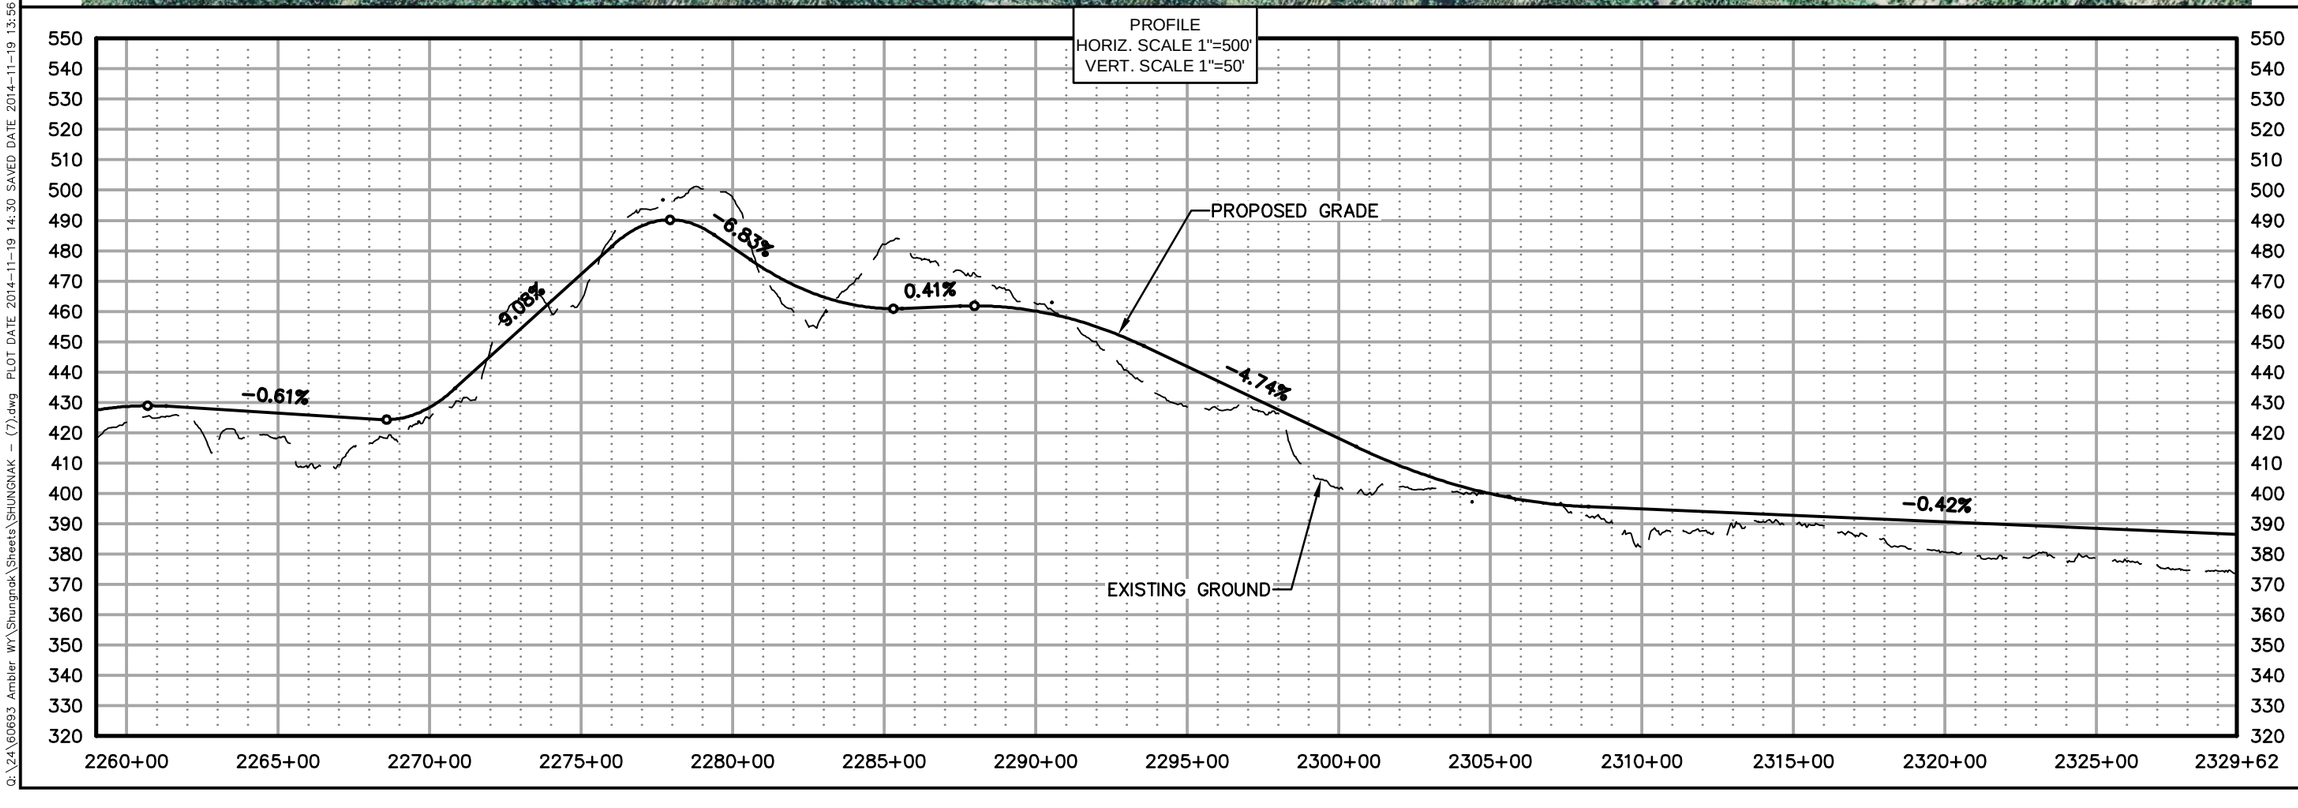

DOWLHKM FILE No:XXX-XX

Q:\24\60693 Ambler WY\Shungnak\Sheets\SHUNGNAK – (7).dwg PLOT DATE 2014-11-19 14:30 SAVED DATE 2014-11-19 13:56 USER: jwagner

AIDEA
Alaska Industrial Development and Export Authority

AMBLER MINING DISTRICT
INDUSTRIAL ACCESS ROAD

DOWL HKM
Anchorage, Alaska 99503
www.dowlhkm.com
4041 B Street
907-562-2000

AMBLER MINING DISTRICT INDUSTRIAL ACCESS ROAD
PREFERRED (NORTHERN) ALIGNMENT
PLAN AND PROFILE SHEETS


PROJECT 1124.60693.04
DATE 10/07/2014

© DOWLHKM 2014

SHEET
N-33

DOWLHKM FILE No:XXX-XX
Q:\24\60693 Ambler WY\Shungnak\Sheets\SHUNGNAK - (7).dwg PLOT DATE 2014-11-19 14:31 SAVED DATE 2014-11-19 13:56 USER: jwagner



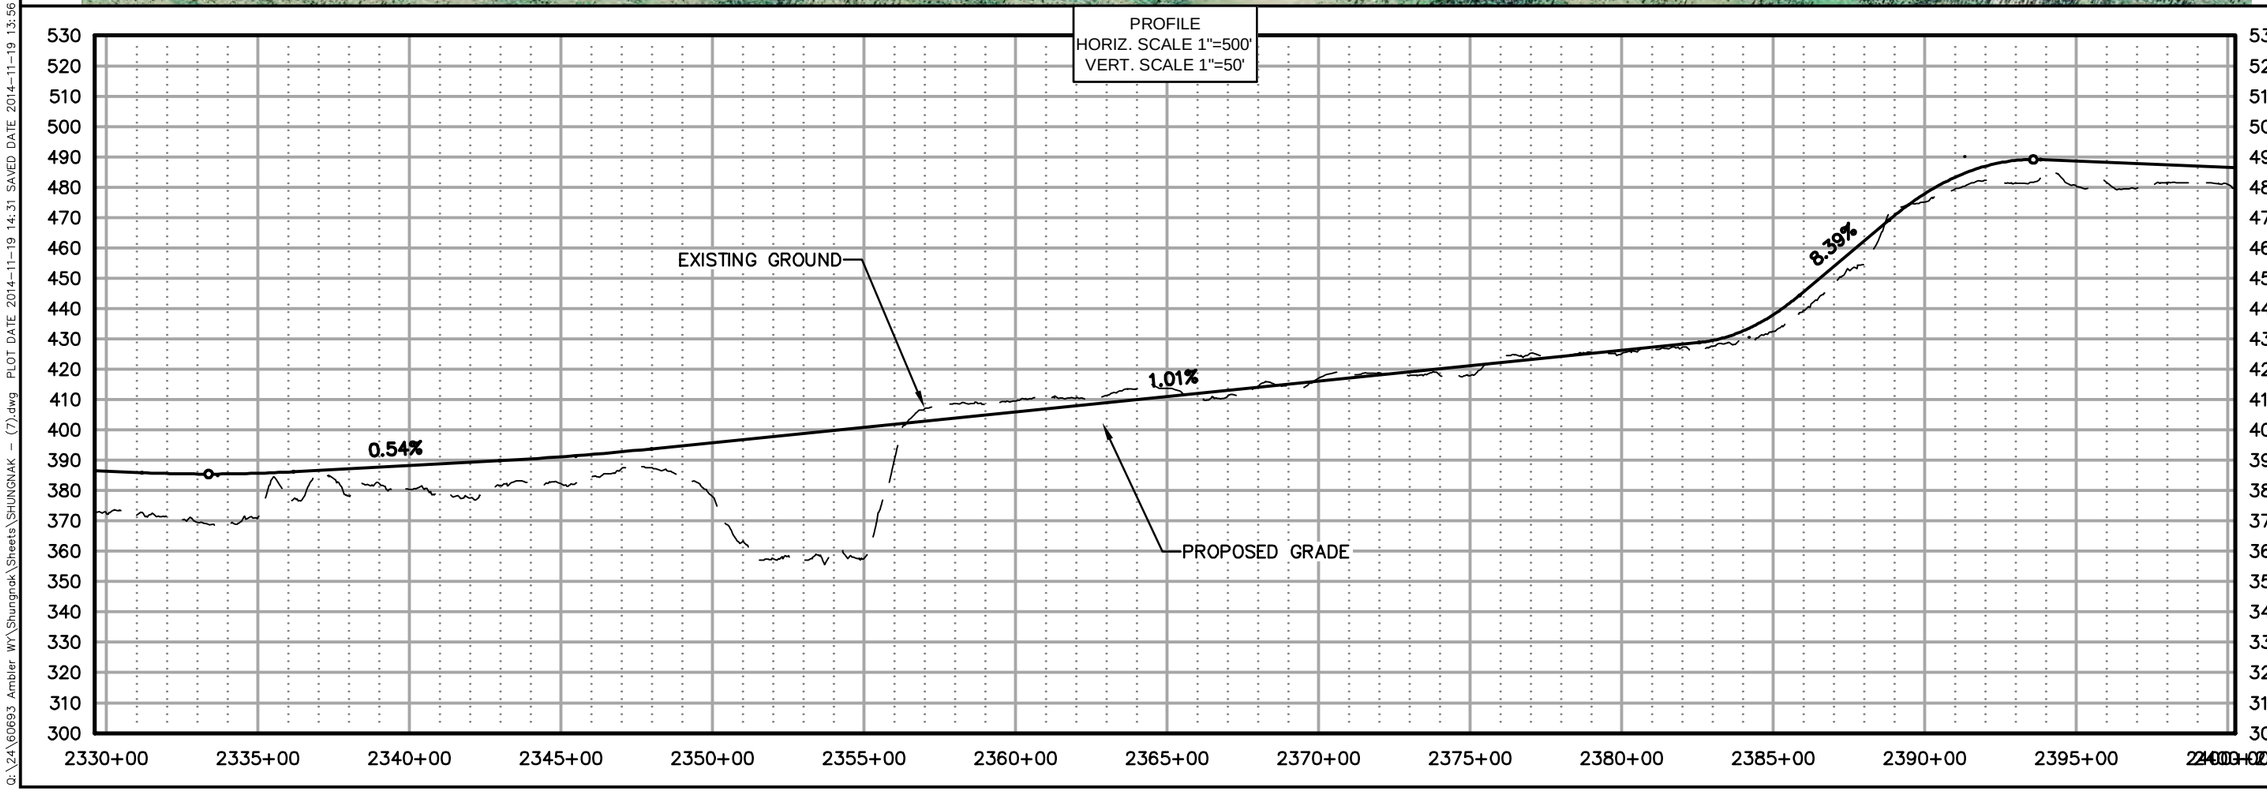

AIDEA
Alaska Industrial Development and Export Authority

AMBLER MINING DISTRICT
INDUSTRIAL ACCESS ROAD


DOWL HKM
Anchorage, Alaska 99503
4041 B Street
907-562-2000
www.dowlhkm.com

AMBLER MINING DISTRICT INDUSTRIAL ACCESS ROAD
PREFERRED (NORTHERN) ALIGNMENT
PLAN AND PROFILE SHEETS


PROJECT 1124.60693.04
DATE 10/07/2014

© DOWLHKM 2014

SHEET
N-34

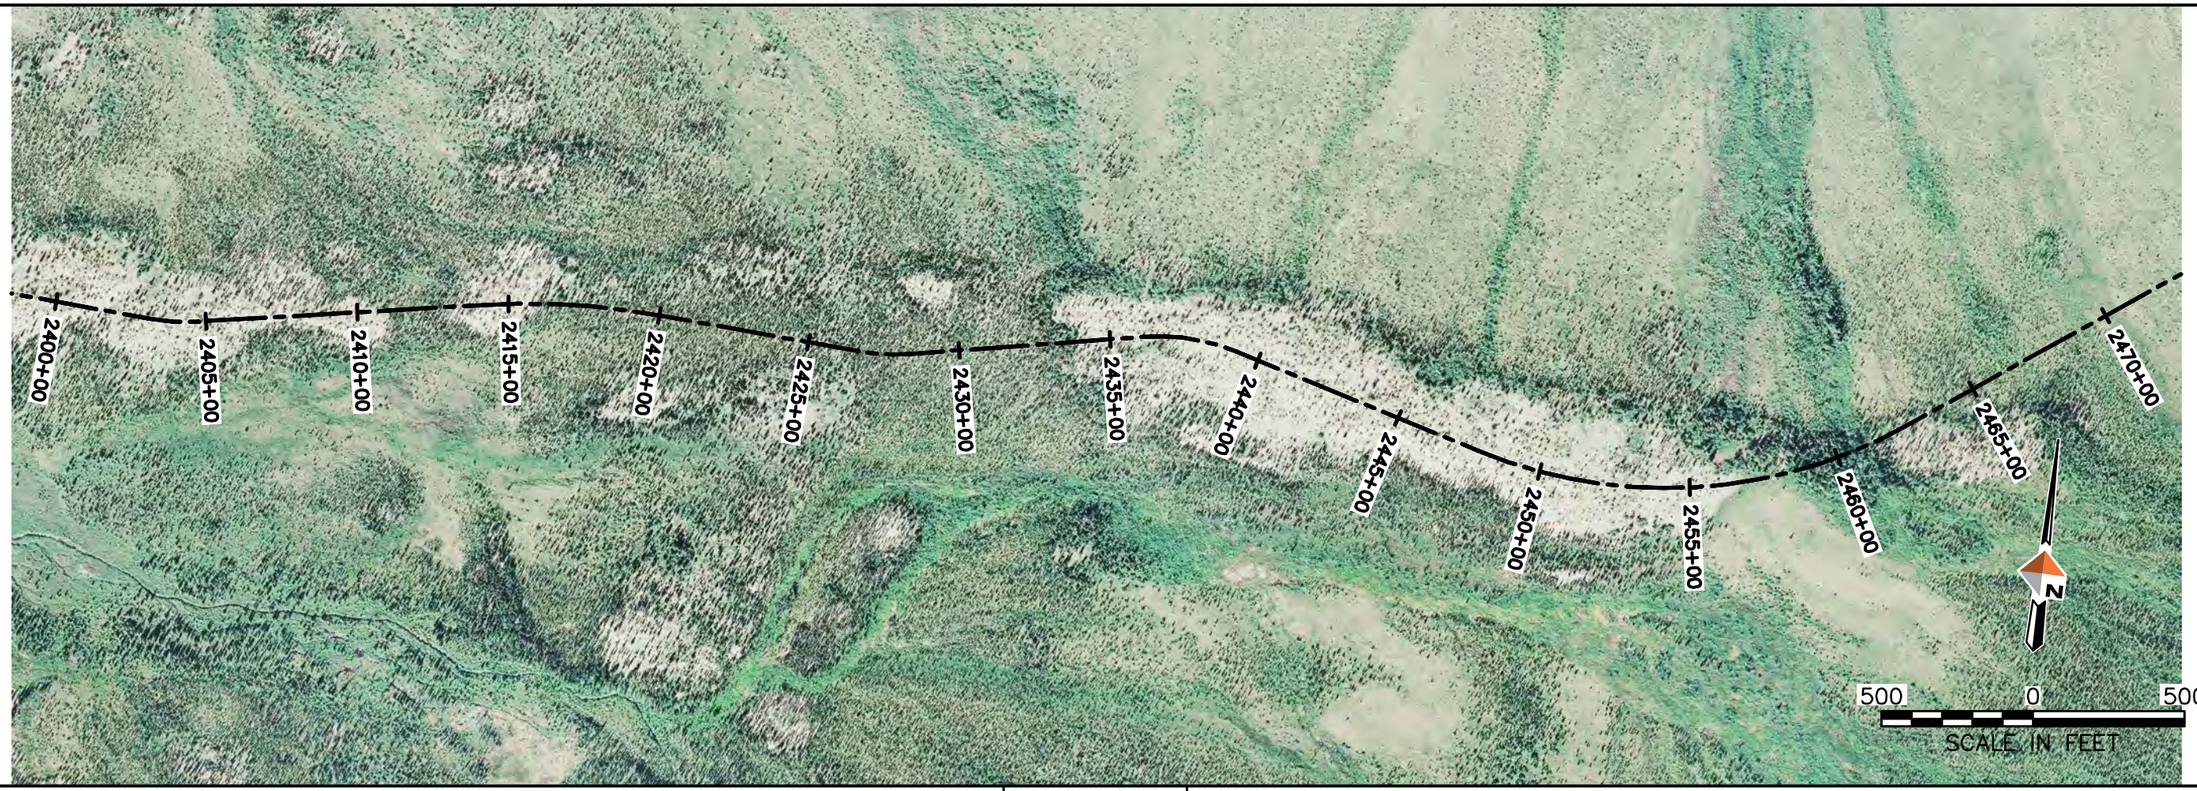

PROFILE
HORIZ. SCALE 1"=500'
VERT. SCALE 1"=50'

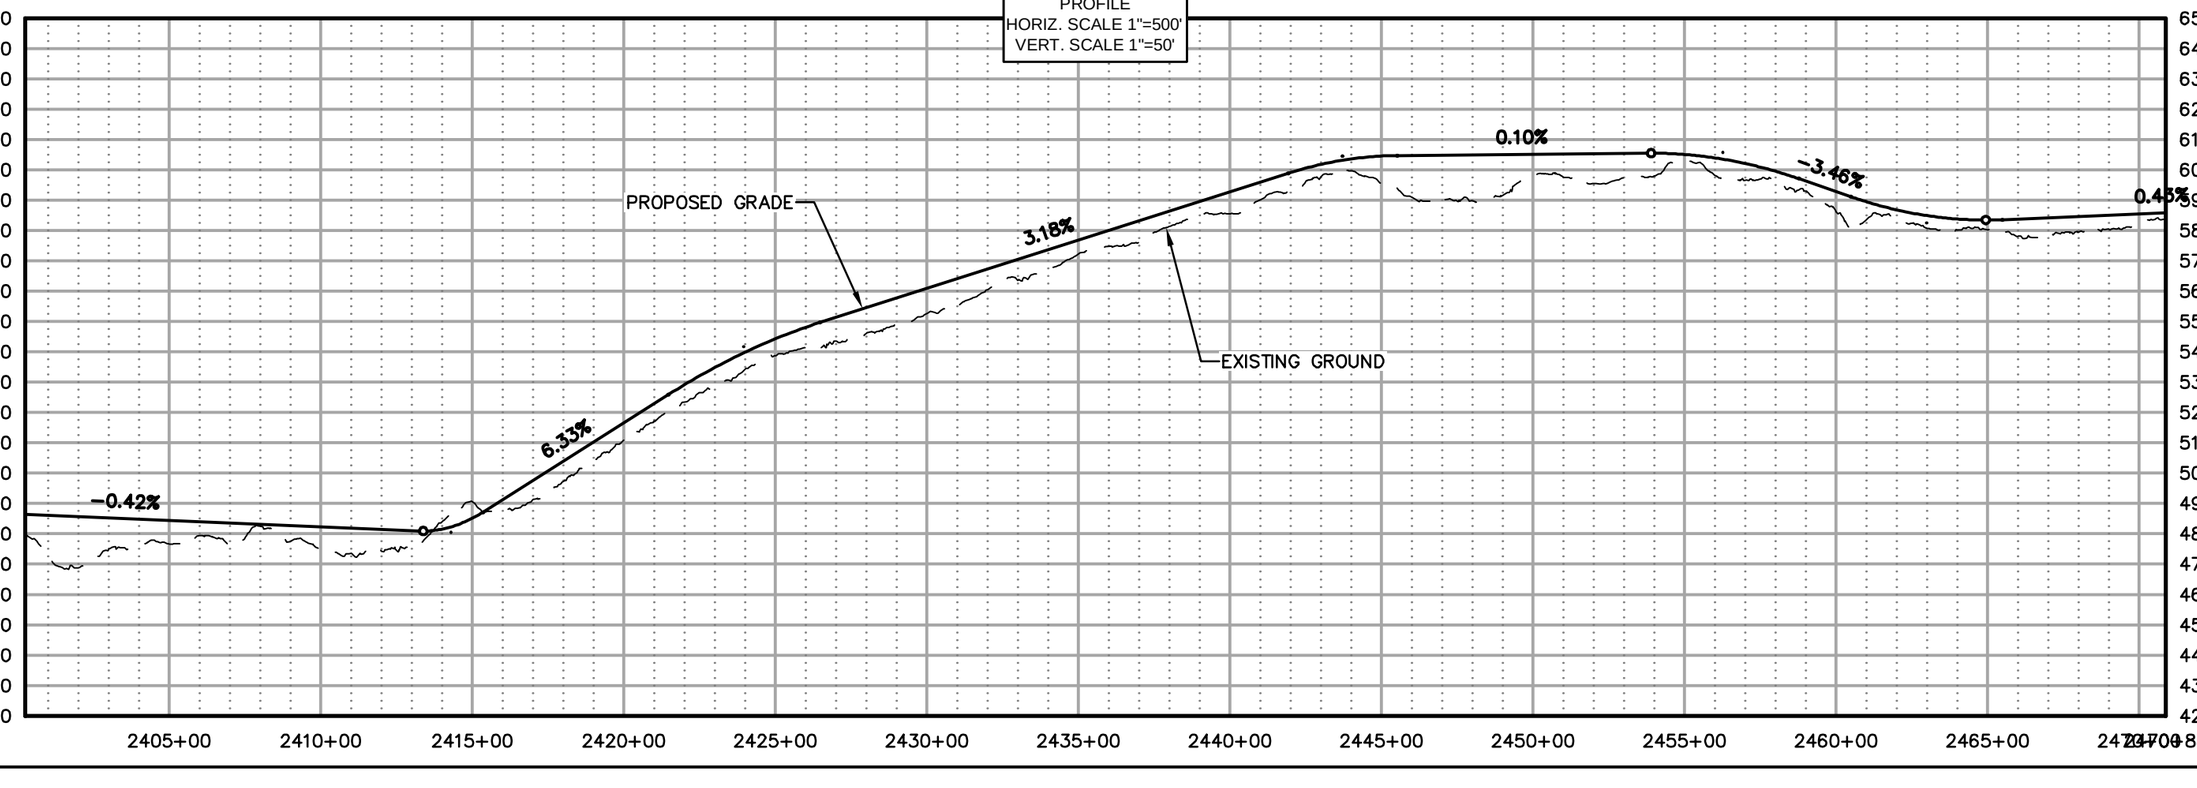

AMBLER MINING DISTRICT INDUSTRIAL ACCESS ROAD
PREFERRED (NORTHERN) ALIGNMENT
PLAN AND PROFILE SHEETS

PROJECT 1124.60693.04
DATE 10/07/2014

© DOWLHKM 2014


SHEET
N-35

DOWL HKM
Anchorage, Alaska 99503
www.dowlhkm.com
4041 B Street
907.562.2000


AMBLER MINING DISTRICT INDUSTRIAL ACCESS ROAD

AIDEA Alaska Industrial Development and Export Authority

DOWLHKM FILE No:XXX-XX
Q:\24\60693 Ambler WY\Shungnak\Sheets\SHUNGNAK - (7).dwg PLOT DATE 2014-11-19 14:32 SAVED DATE 2014-11-19 13:56 USER: jwagner

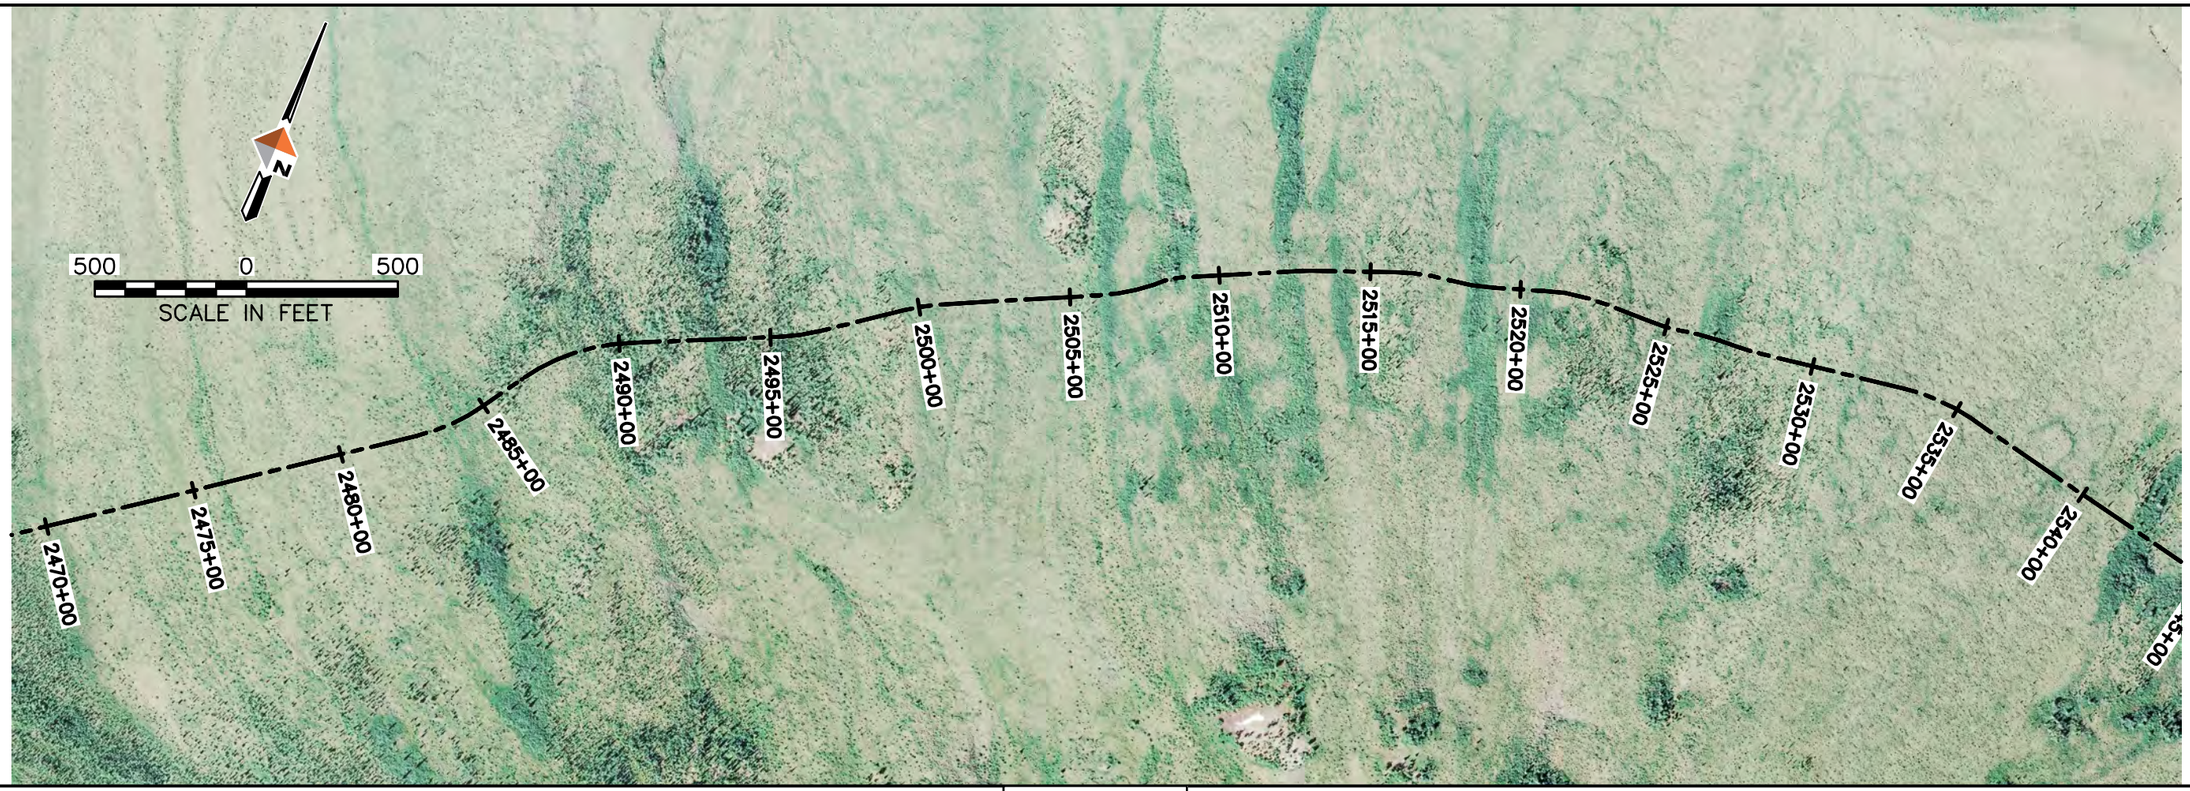

PROFILE
HORIZ. SCALE 1"=500'
VERT. SCALE 1"=50'

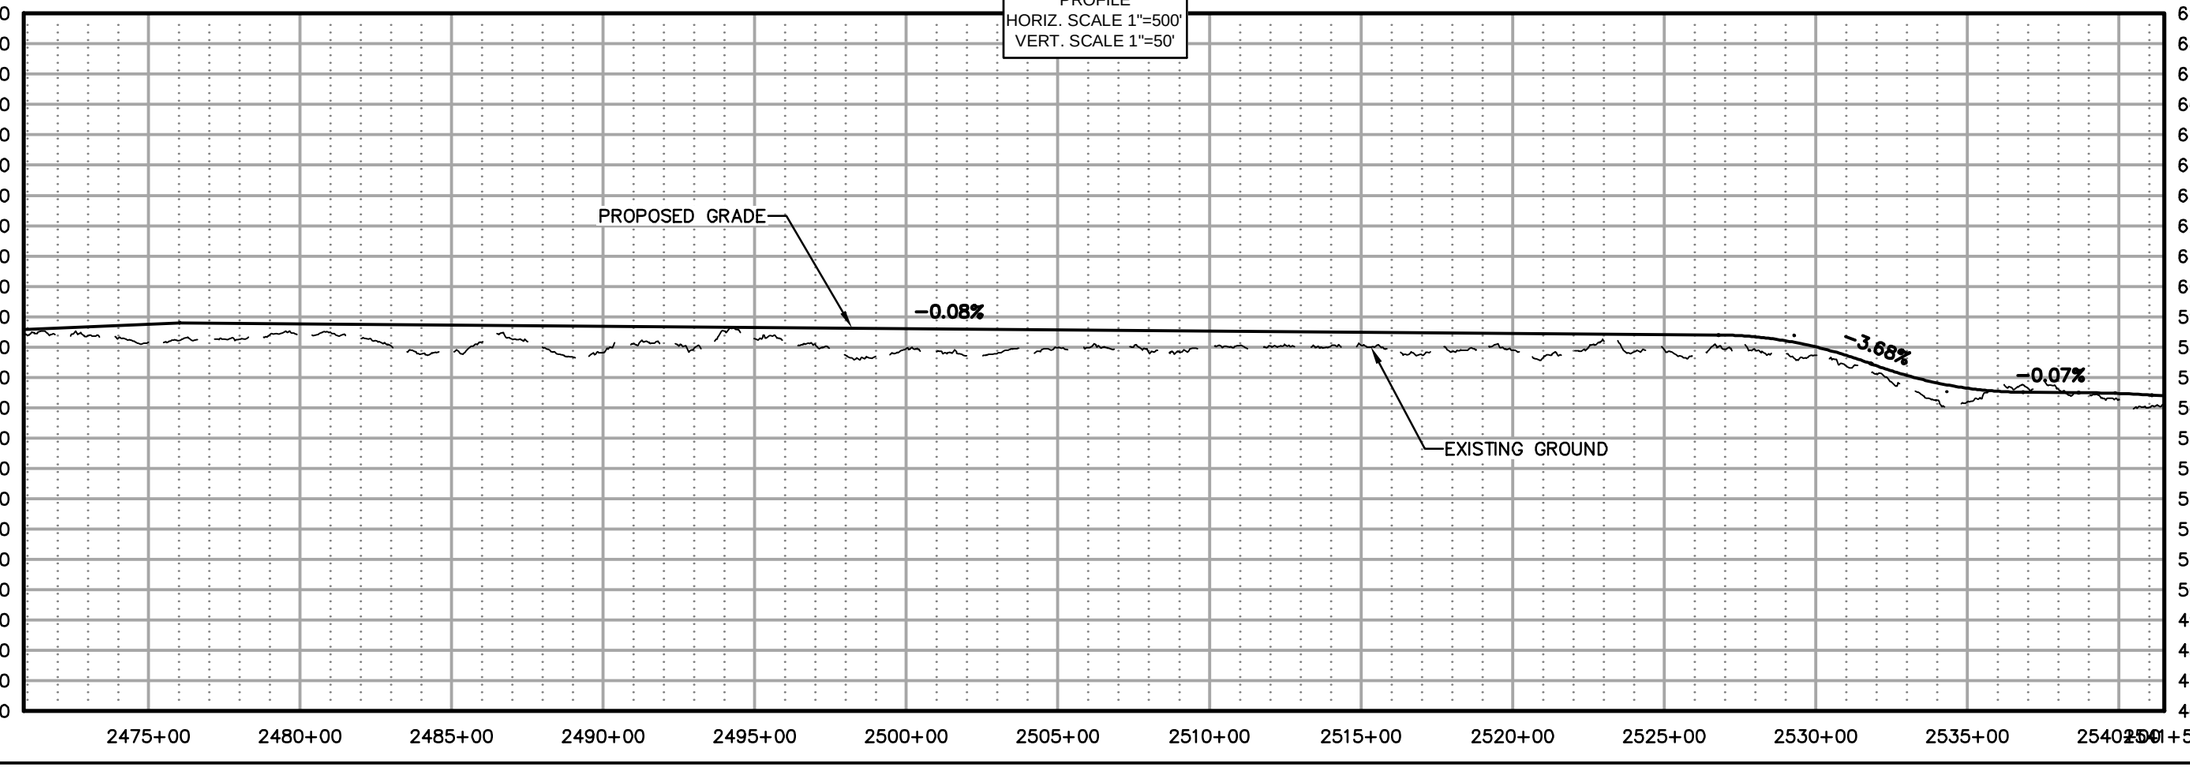

AIDEA
Alaska Industrial Development and Export Authority

AMBLER MINING DISTRICT
INDUSTRIAL ACCESS ROAD

DOWL HKM
Anchorage, Alaska 99503
4041 B Street
907.562.2000
www.dowlhkm.com


AMBLER MINING DISTRICT INDUSTRIAL ACCESS ROAD
PREFERRED (NORTHERN) ALIGNMENT
PLAN AND PROFILE SHEETS


PROJECT 1124.60693.04
DATE 10/07/2014

© DOWLHKM 2014

SHEET
N-36

DOWLHKM FILE No:XXX-XX
Q:\24\60693 Ambler WY\Shungnak\Sheets\SHUNGNAK - (8).dwg PLOT DATE 2014-11-19 14:39 SAVED DATE 2014-11-19 12:26 USER: jwagner

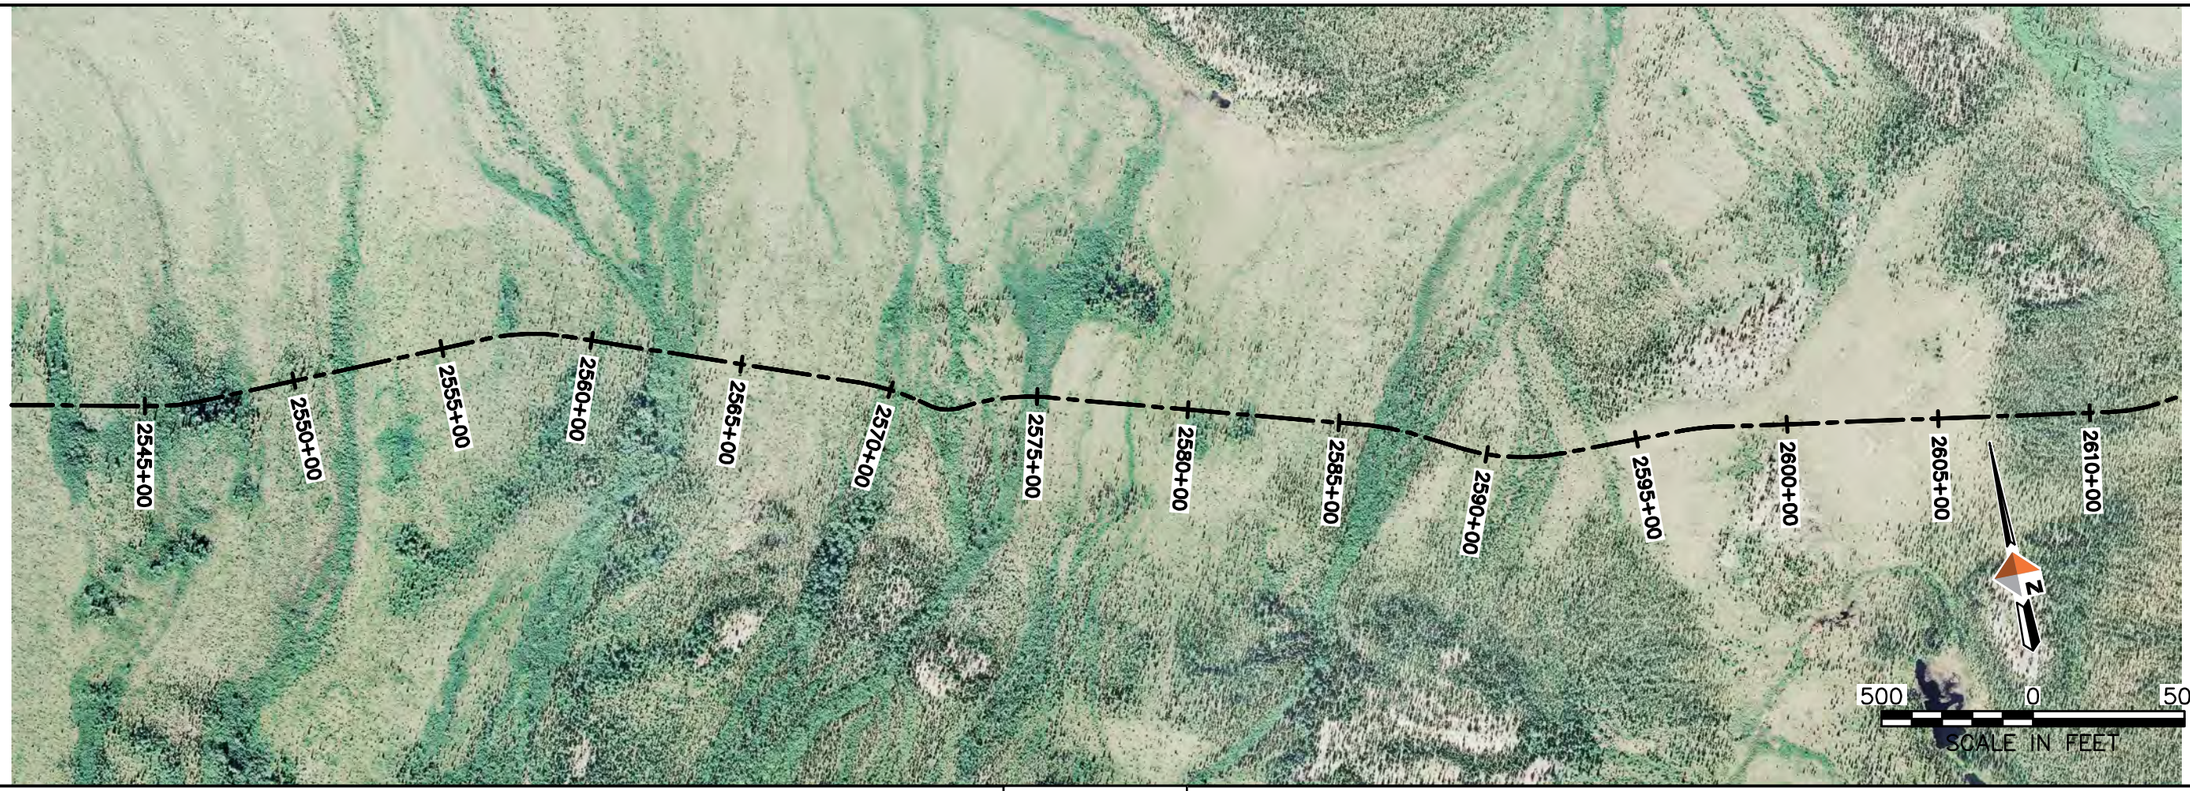

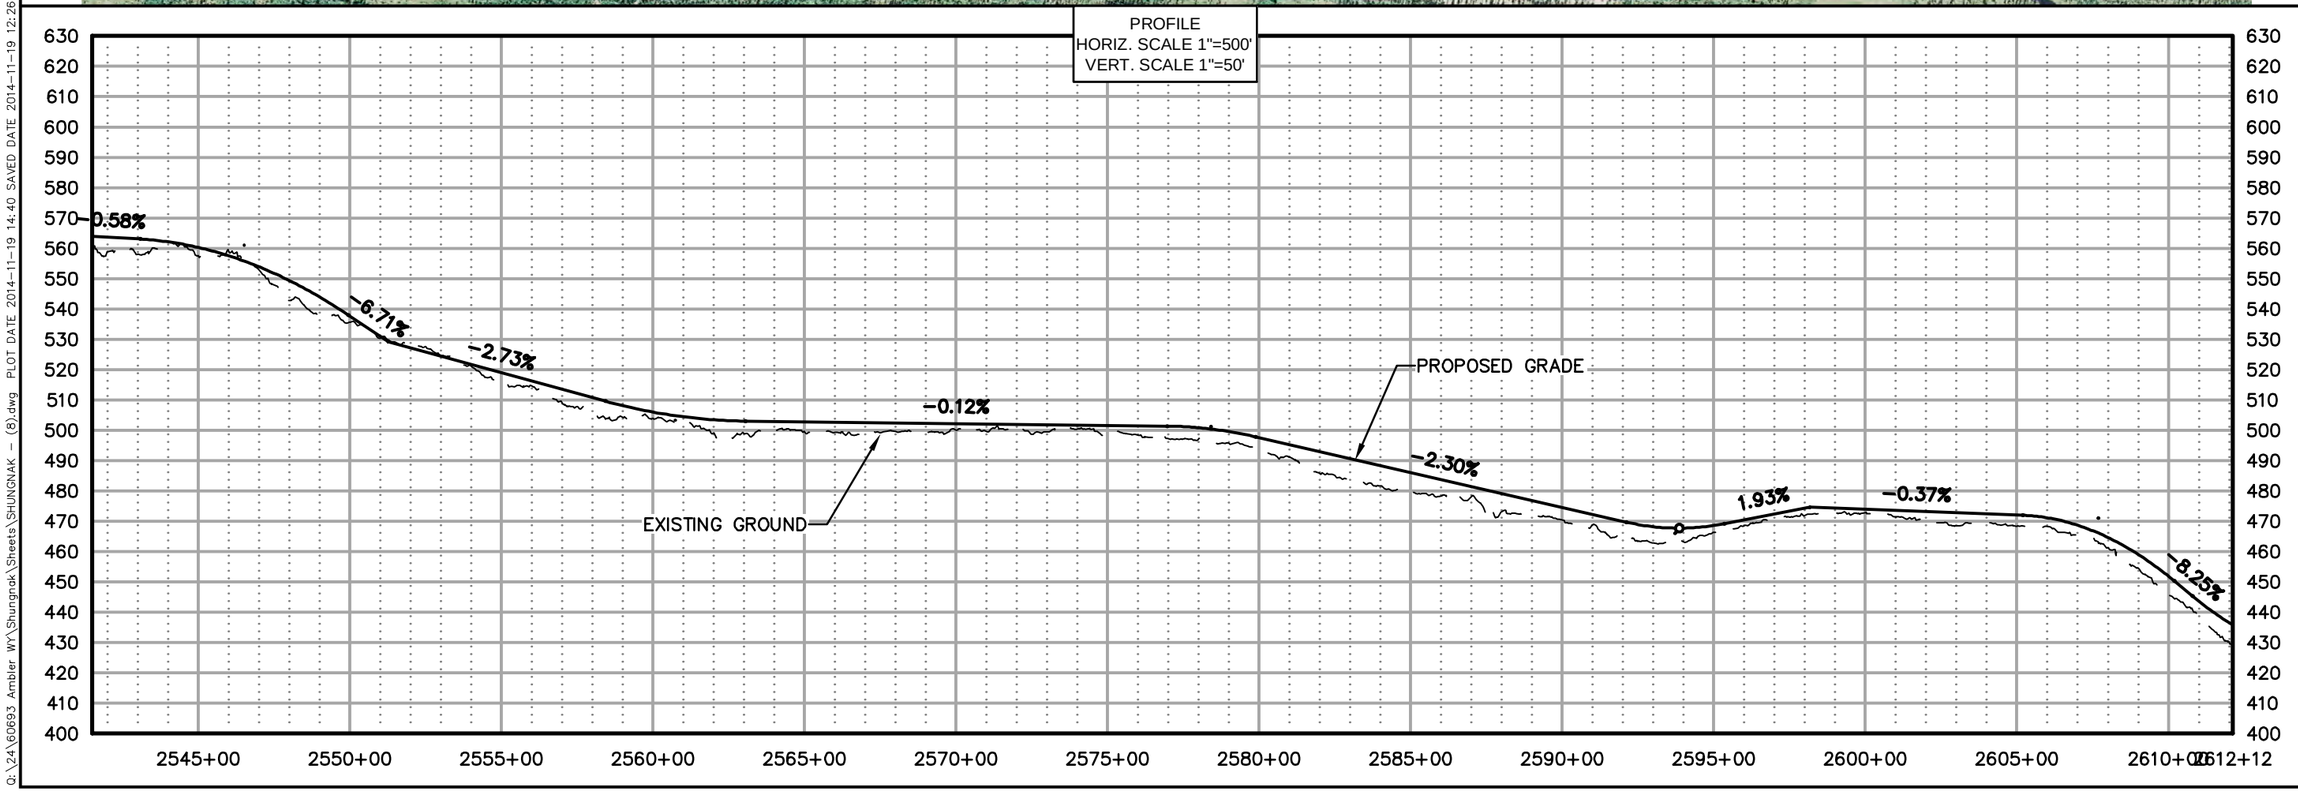

AIDEA
Alaska Industrial Development and Export Authority

AMBLER MINING DISTRICT
INDUSTRIAL ACCESS ROAD

DOWL HKM
Anchorage, Alaska 99503
www.dowlhkm.com
4041 B Street
907.562.2000


AMBLER MINING DISTRICT INDUSTRIAL ACCESS ROAD
PREFERRED (NORTHERN) ALIGNMENT
PLAN AND PROFILE SHEETS


PROJECT 1124.60693.04
DATE 10/07/2014

© DOWLHKM 2014

SHEET
N-37

DOWLHKM FILE No:XXX-XX
Q:\24\60693 Ambler WY\Shungnak\Sheets\SHUNGNAK - (8).dwg PLOT DATE 2014-11-19 14:40 SAVED DATE 2014-11-19 12:26 USER: jwagner

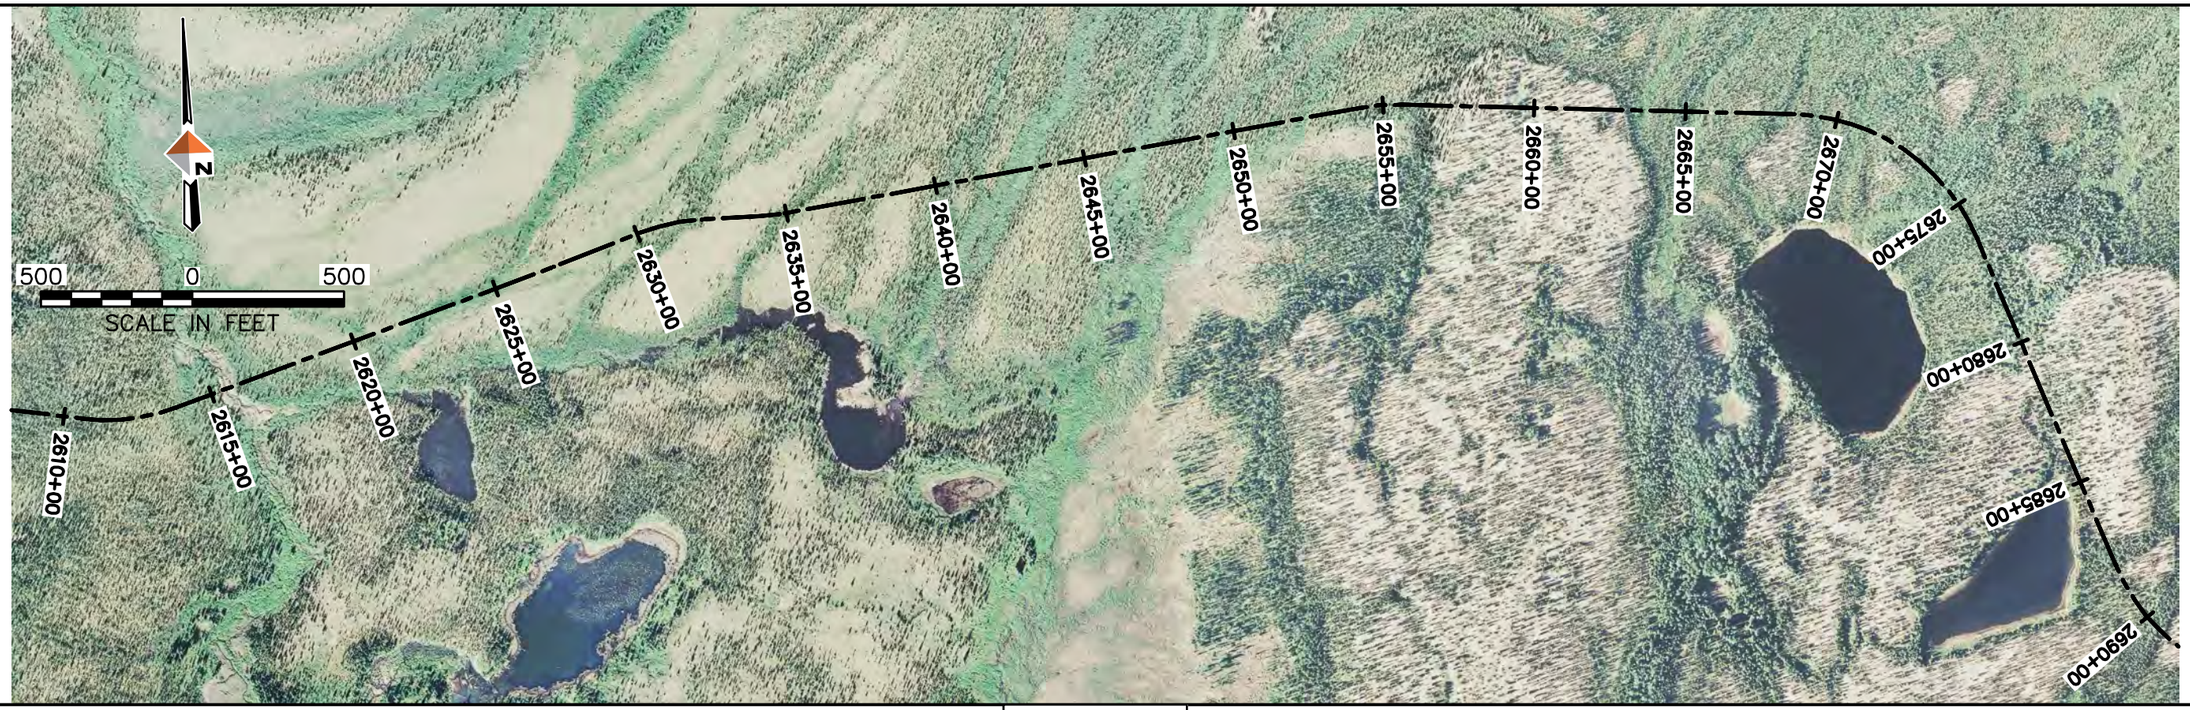

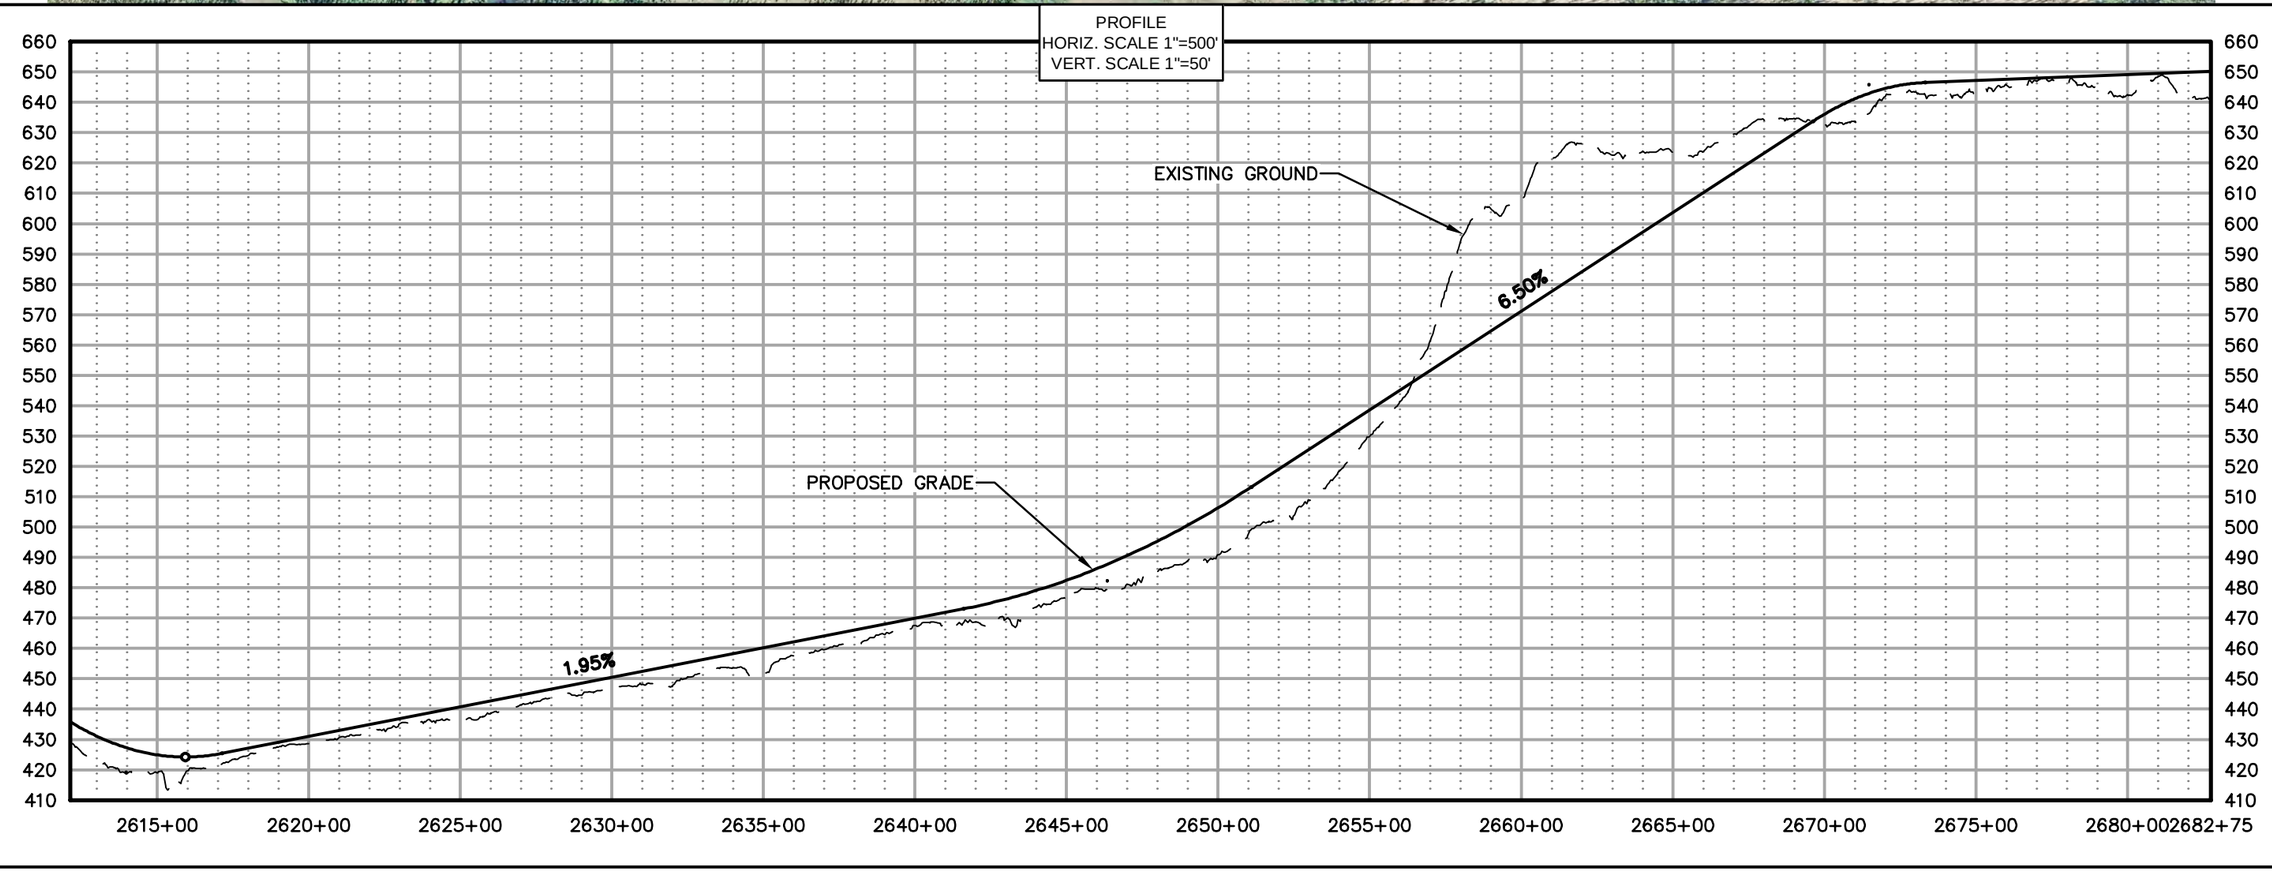

DOWLHKM FILE No: XXX-XX

Q:\24\60693 Ambler WY\Shungnak\Sheets\SHUNGNAK - (8).dwg PLOT DATE 2014-11-19 14:41 SAVED DATE 2014-11-19 12:26 USER: jwagner

AIDEA
Alaska Industrial Development and Export Authority

AMBLER MINING DISTRICT
INDUSTRIAL ACCESS ROAD


DOWL HKM
4041 B Street
907.562.2000
Anchorage, Alaska 99503
www.dowlhkm.com


AMBLER MINING DISTRICT INDUSTRIAL ACCESS ROAD
PREFERRED (NORTHERN) ALIGNMENT
PLAN AND PROFILE SHEETS

PROJECT 1124.60693.04
DATE 10/07/2014

© DOWLHKM 2014

SHEET
N-38

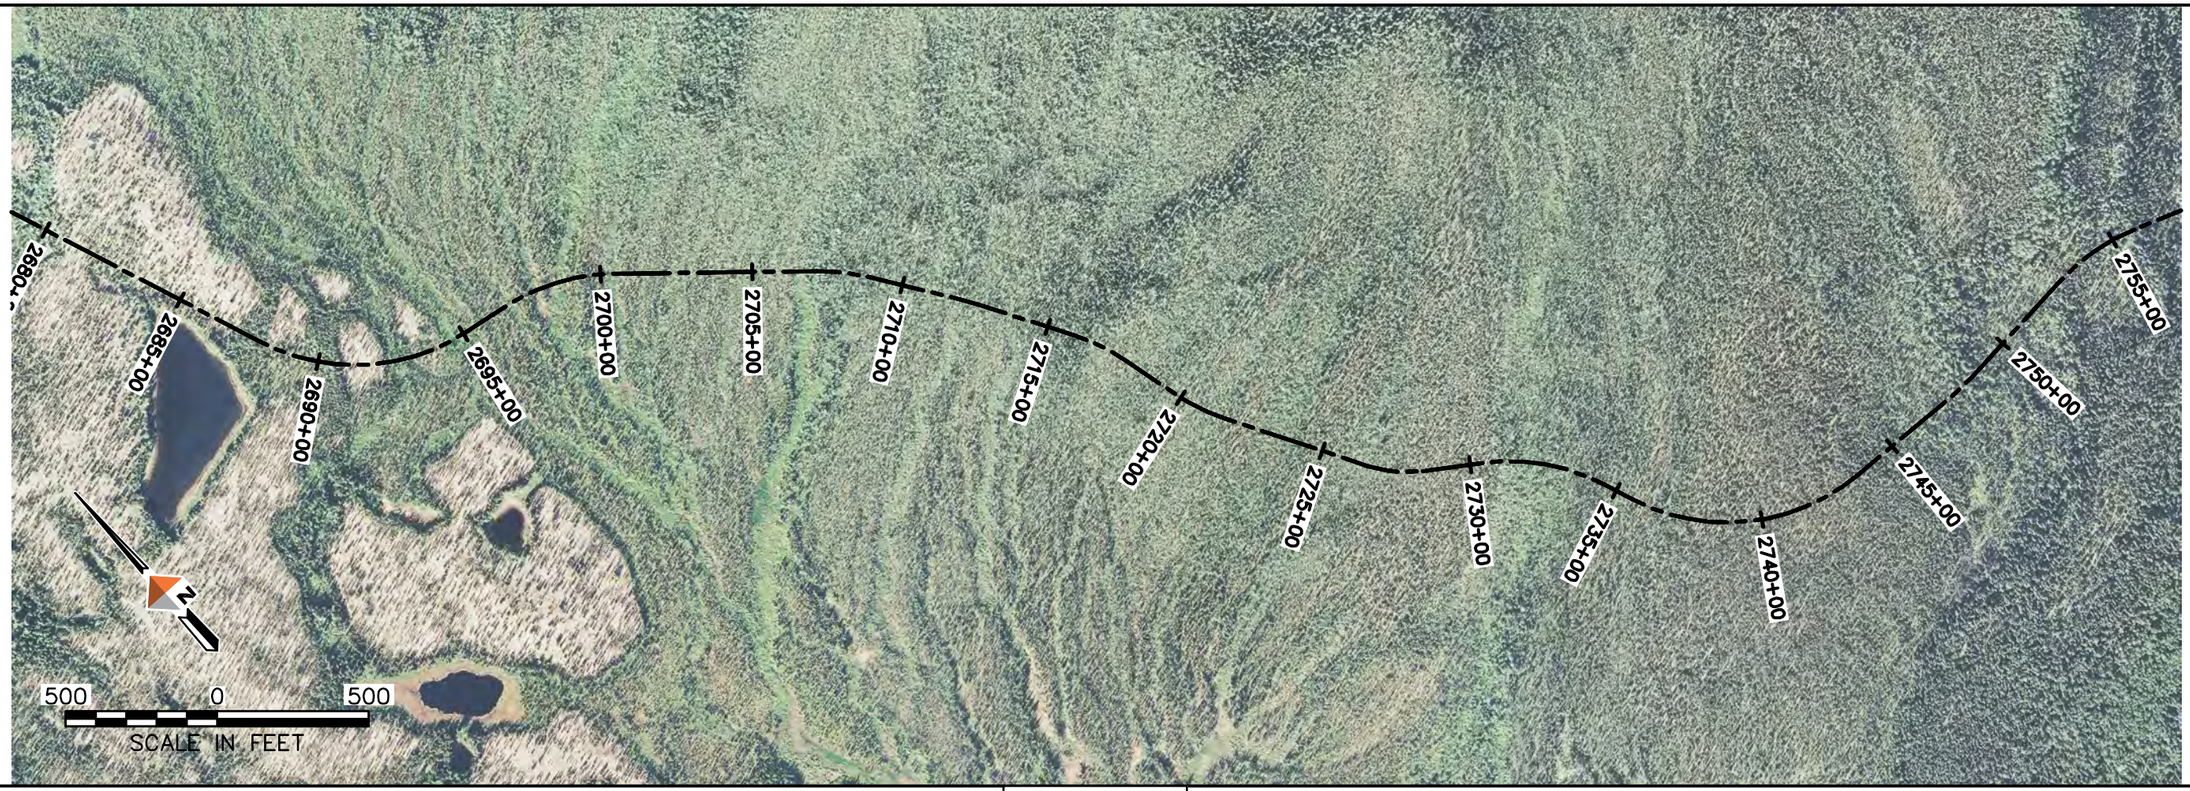

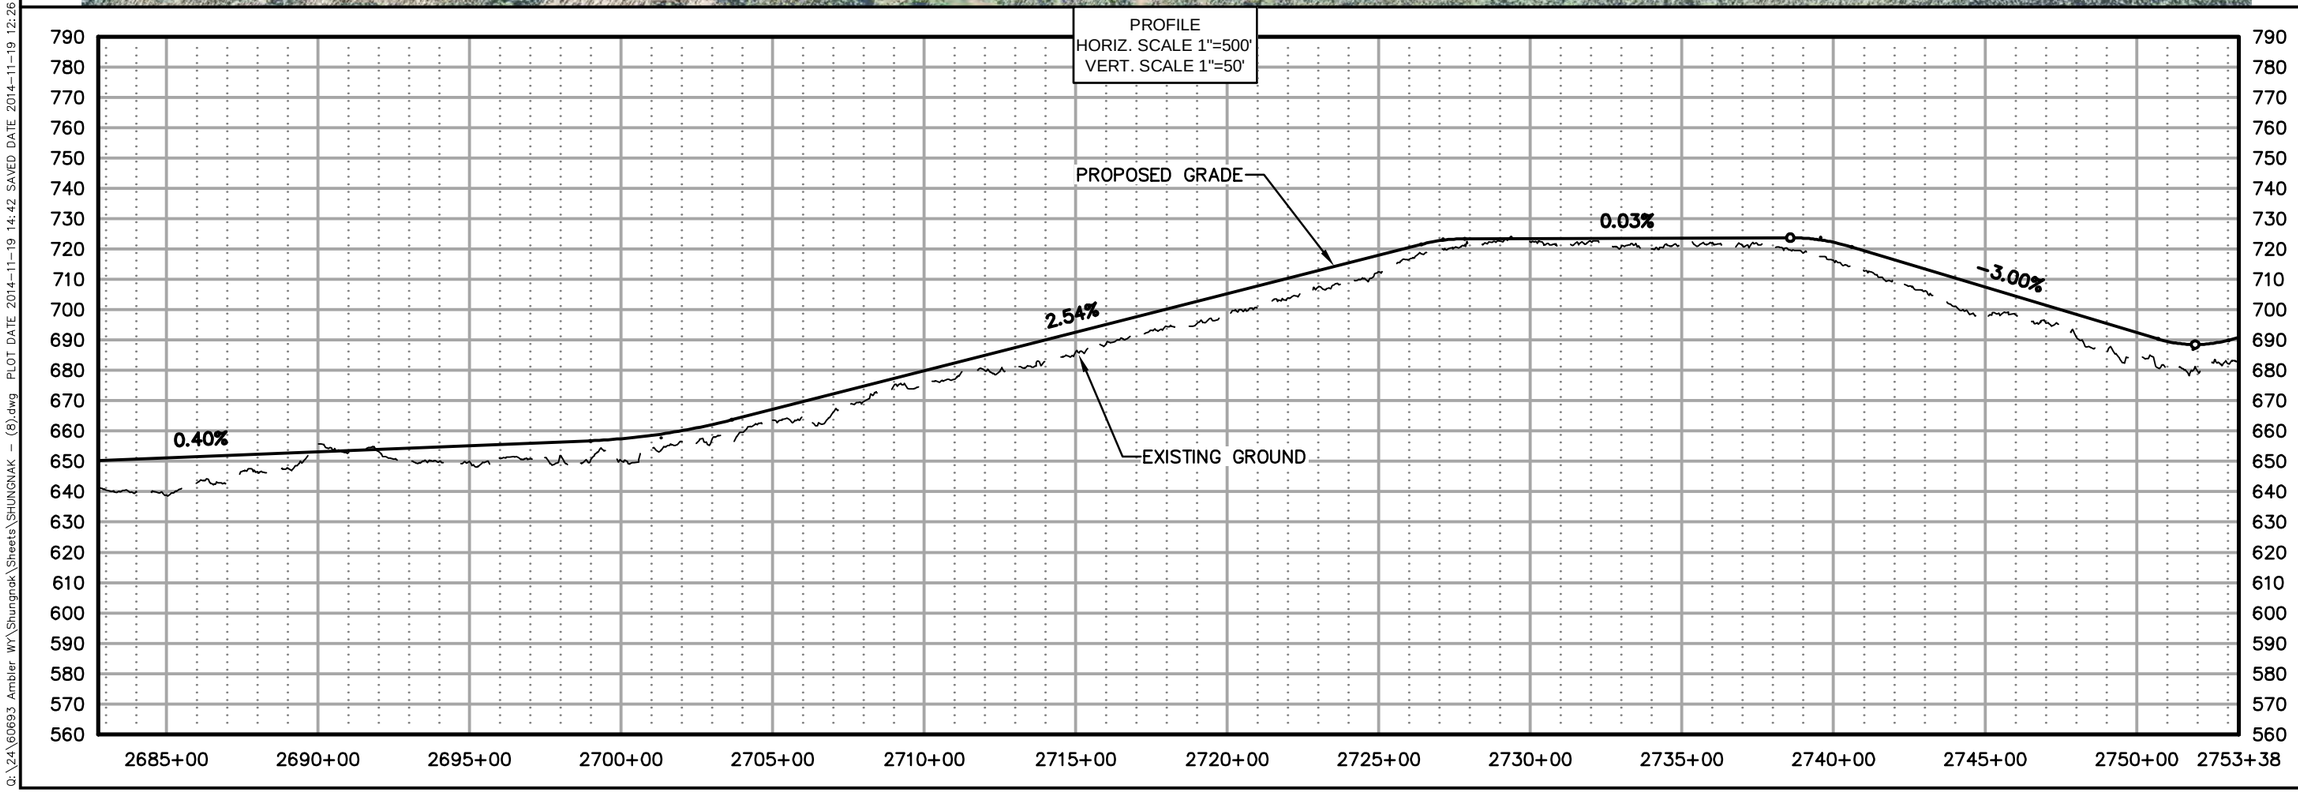

DOWLHKM FILE No:XXX-XX

Q:\24\60693 Ambler WY\Shungnak\Sheets\SHUNGNAK - (8).dwg PLOT DATE 2014-11-19 14:42 SAVED DATE 2014-11-19 12:26 USER: jwagner

AIDEA
Alaska Industrial Development and Export Authority

AMBLER MINING DISTRICT
INDUSTRIAL ACCESS ROAD


DOWL HKM
4041 B Street
Anchorage, Alaska 99503
907.562.2000
www.dowlhkm.com

AMBLER MINING DISTRICT INDUSTRIAL ACCESS ROAD
PREFERRED (NORTHERN) ALIGNMENT
PLAN AND PROFILE SHEETS


PROJECT 1124.60693.04
DATE 10/07/2014

© DOWLHKM 2014

SHEET
N-39

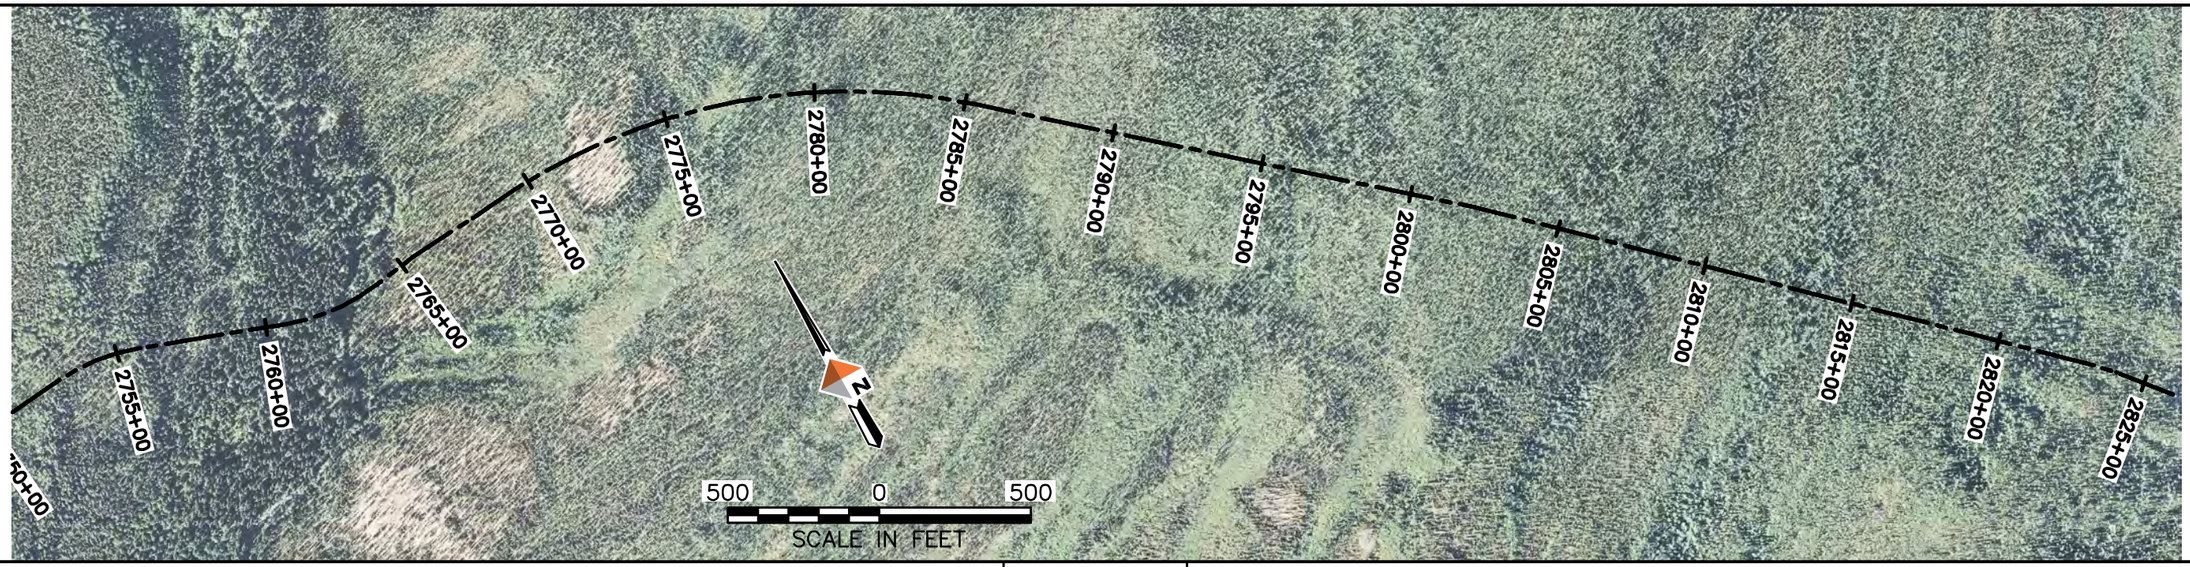

PROFILE
HORIZ. SCALE 1"=500'
VERT. SCALE 1"=50'

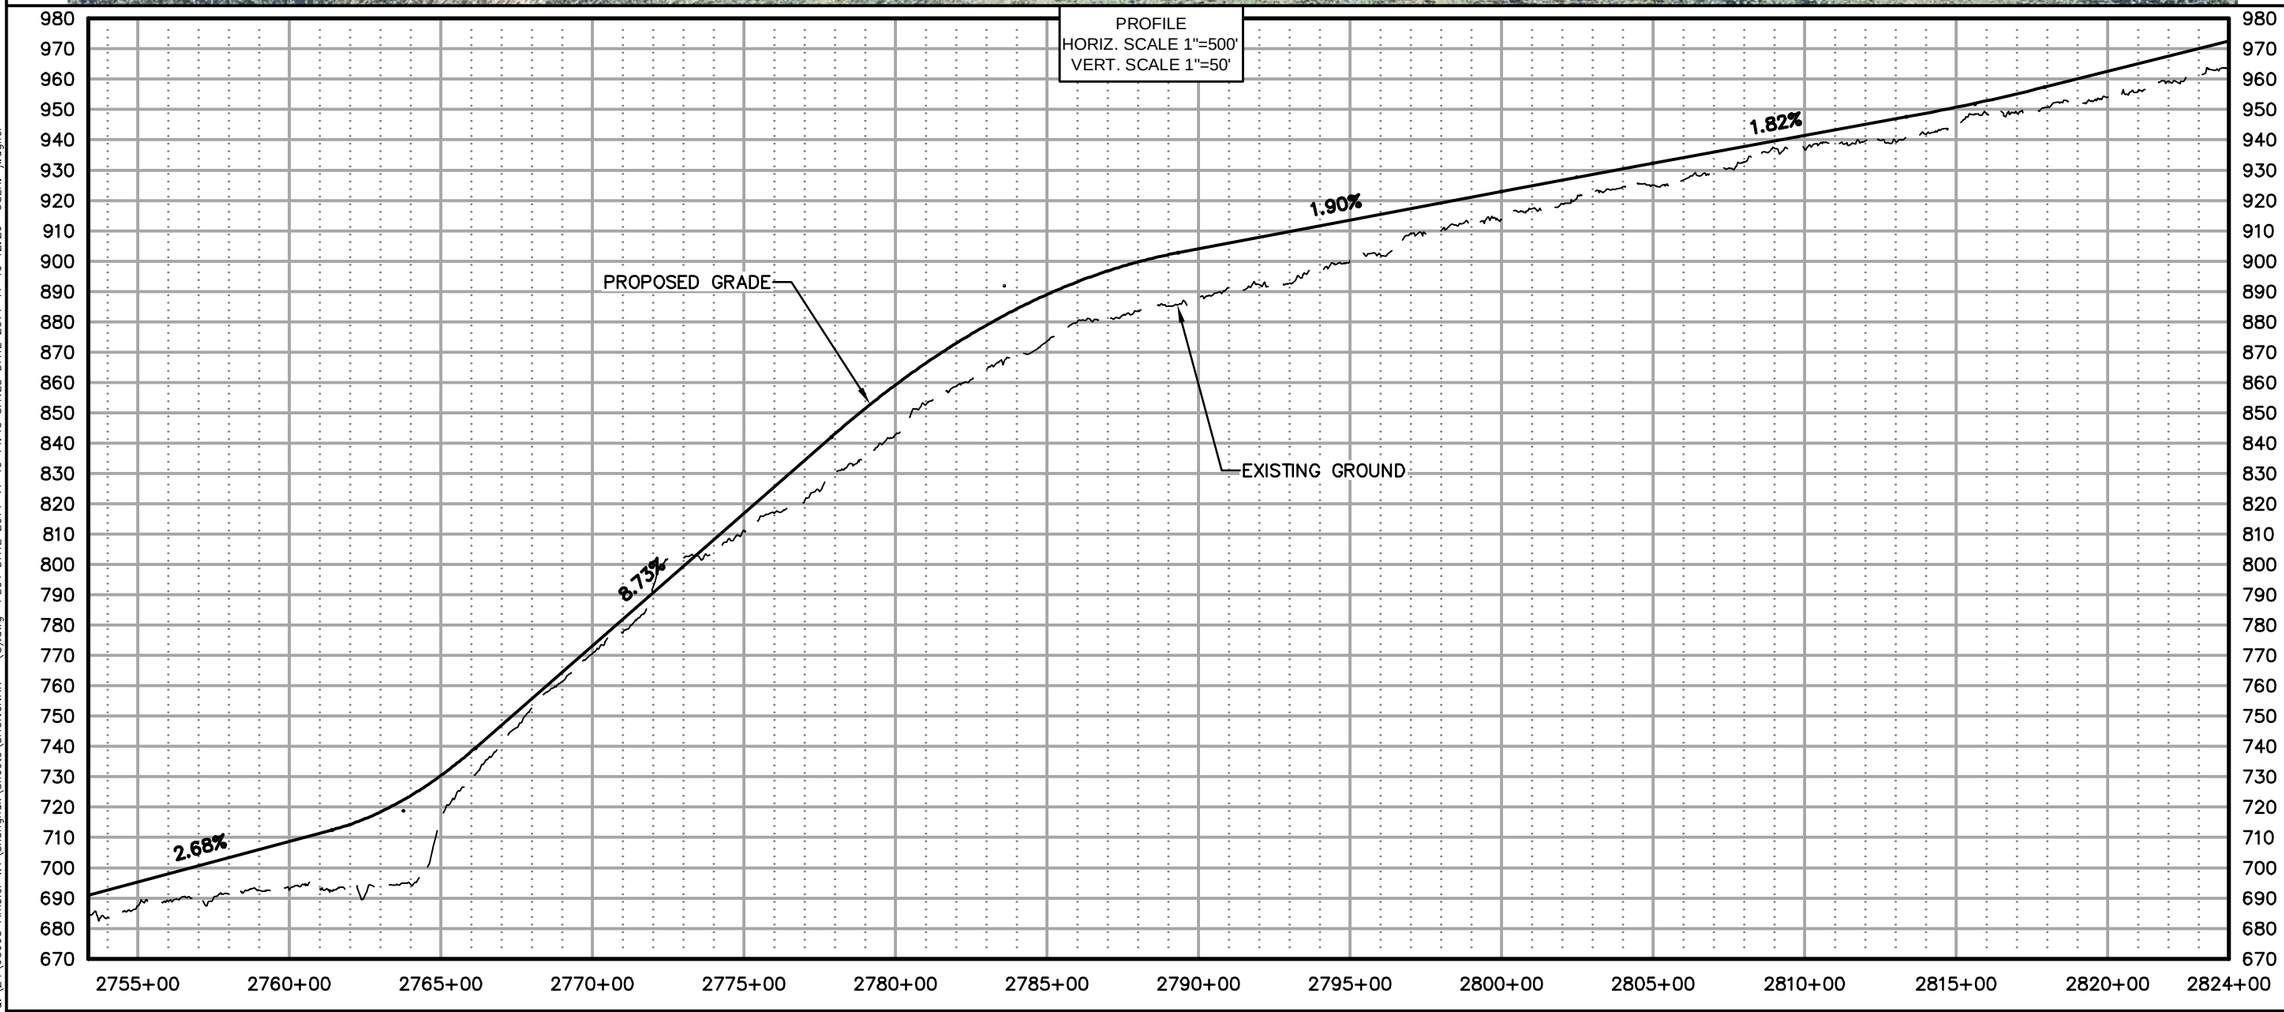

AIDEA
Alaska Industrial Development and Export Authority

AMBLER MINING DISTRICT
INDUSTRIAL ACCESS ROAD

DOWL HKM
4041 B Street
Anchorage, Alaska 99503
907-562-2000
www.dowlhkm.com

AMBLER MINING DISTRICT INDUSTRIAL ACCESS ROAD
PREFERRED (NORTHERN) ALIGNMENT
PLAN AND PROFILE SHEETS

PROJECT 1124.60693.04
DATE 10/07/2014


© DOWLHKM 2014

SHEET
N-40

DOWLHKM FILE No:XXX-XX
Q:\24\60693 Ambler WY\Shungnak\Sheets\SHUNGNAK - (8).dwg PLOT DATE 2014-11-19 14:43 SAVED DATE 2014-11-19 12:26 USER: jwagner



PROFILE
HORIZ. SCALE 1"=500'
VERT. SCALE 1"=50'

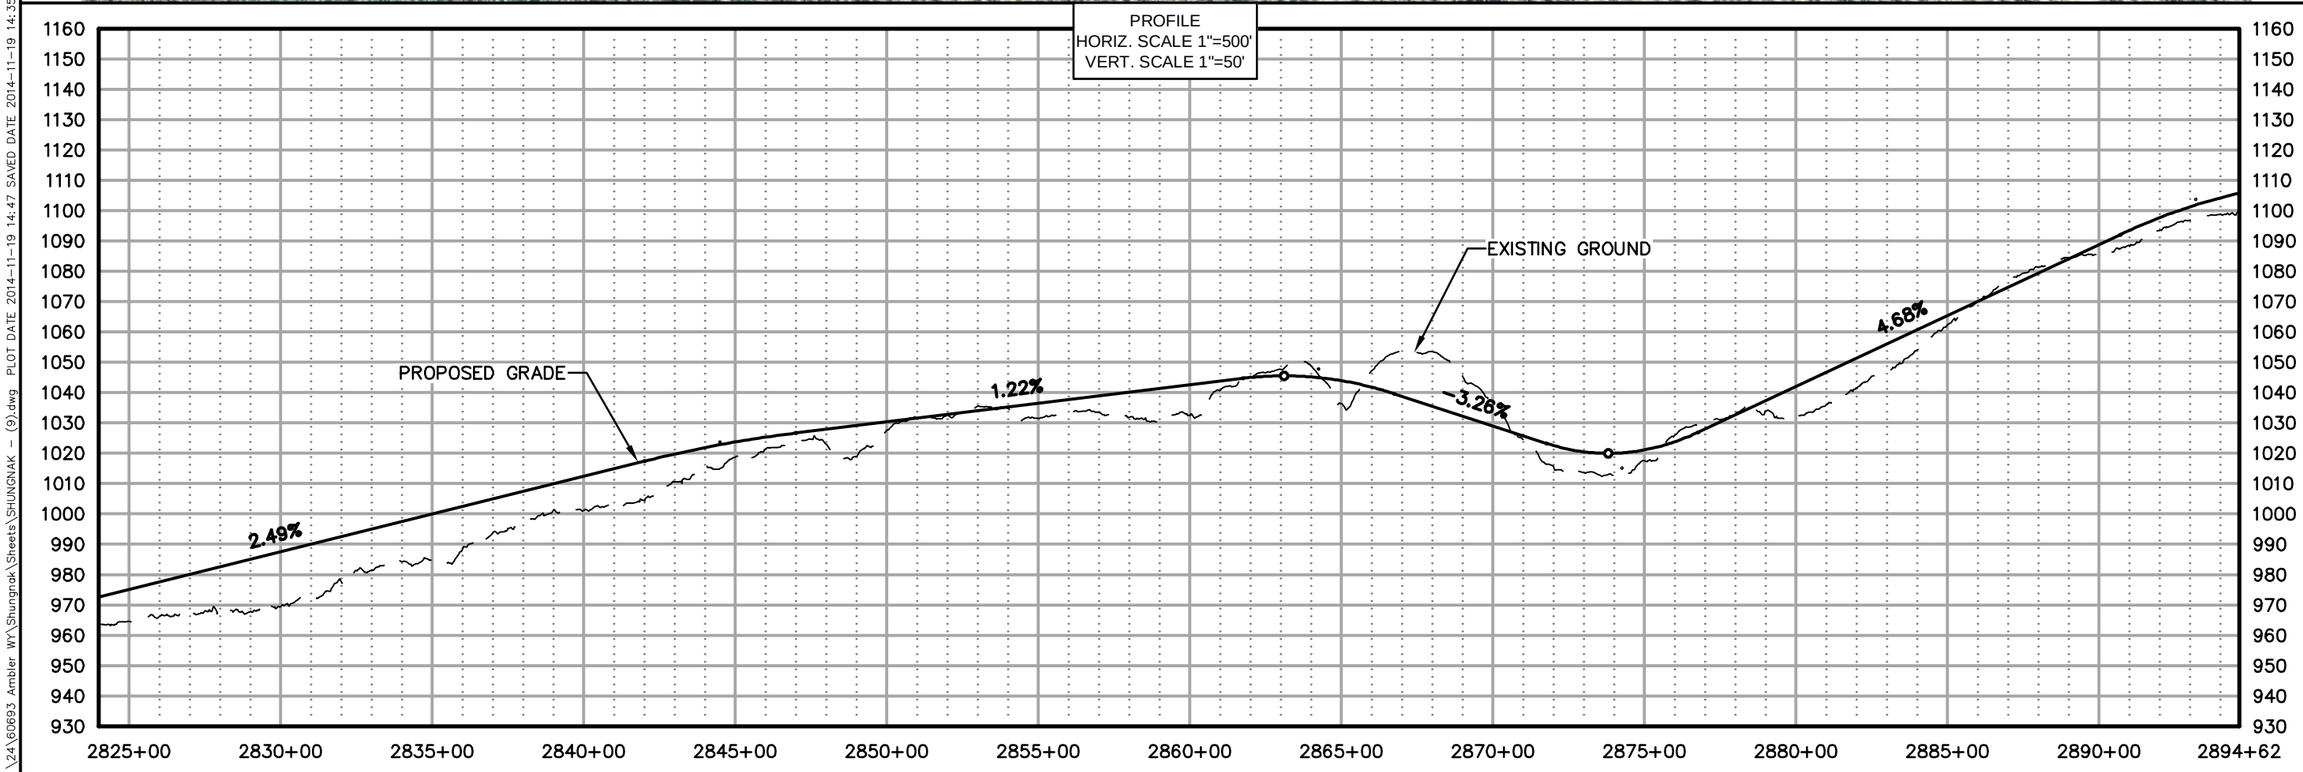

AIDEA
Alaska Industrial Development and Export Authority

AMBLER MINING DISTRICT
INDUSTRIAL ACCESS ROAD

DOWL HKM
4041 B Street
Anchorage, Alaska 99503
907.562.2000
www.dowlhkm.com


AMBLER MINING DISTRICT INDUSTRIAL ACCESS ROAD
PREFERRED (NORTHERN) ALIGNMENT
PLAN AND PROFILE SHEETS


PROJECT 1124.60693.04
DATE 10/07/2014

© DOWLHKM 2014

SHEET
N-41

DOWLHKM FILE No:XXX-XX
Q:\24\60693 Ambler WY\Shungnak\Sheets\SHUNGNAK - (9).dwg PLOT DATE 2014-11-19 14:47 SAVED DATE 2014-11-19 14:35 USER: jwagner

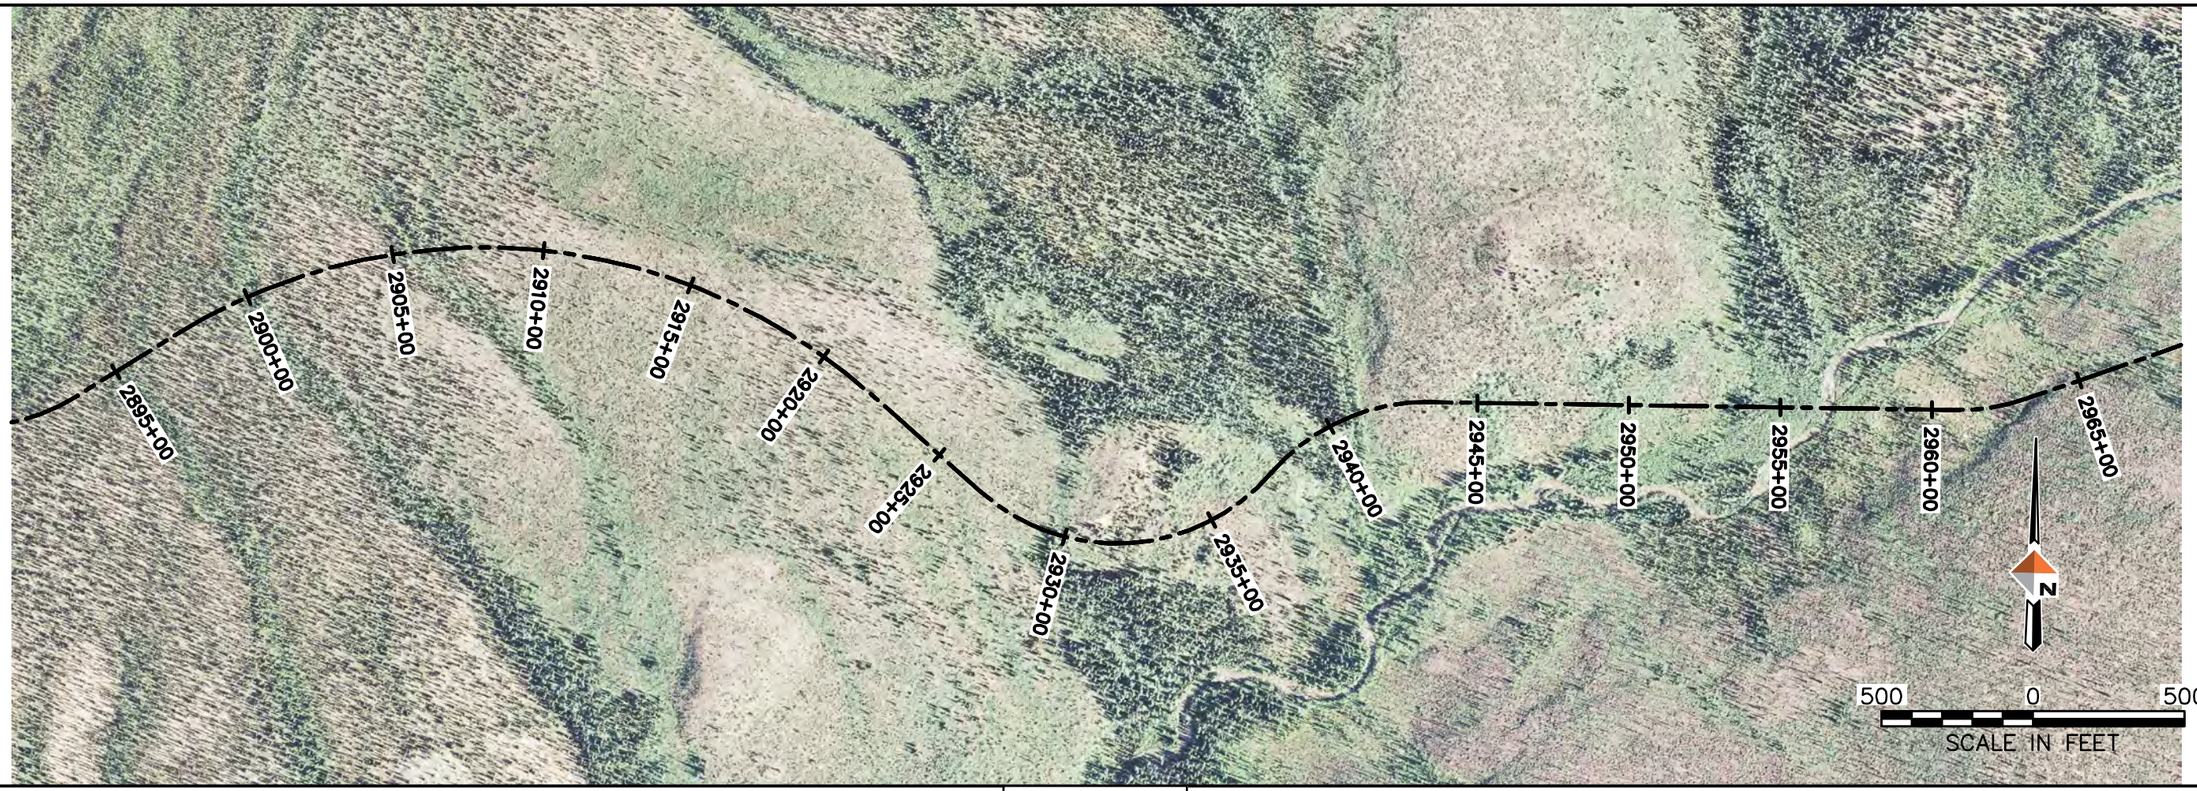

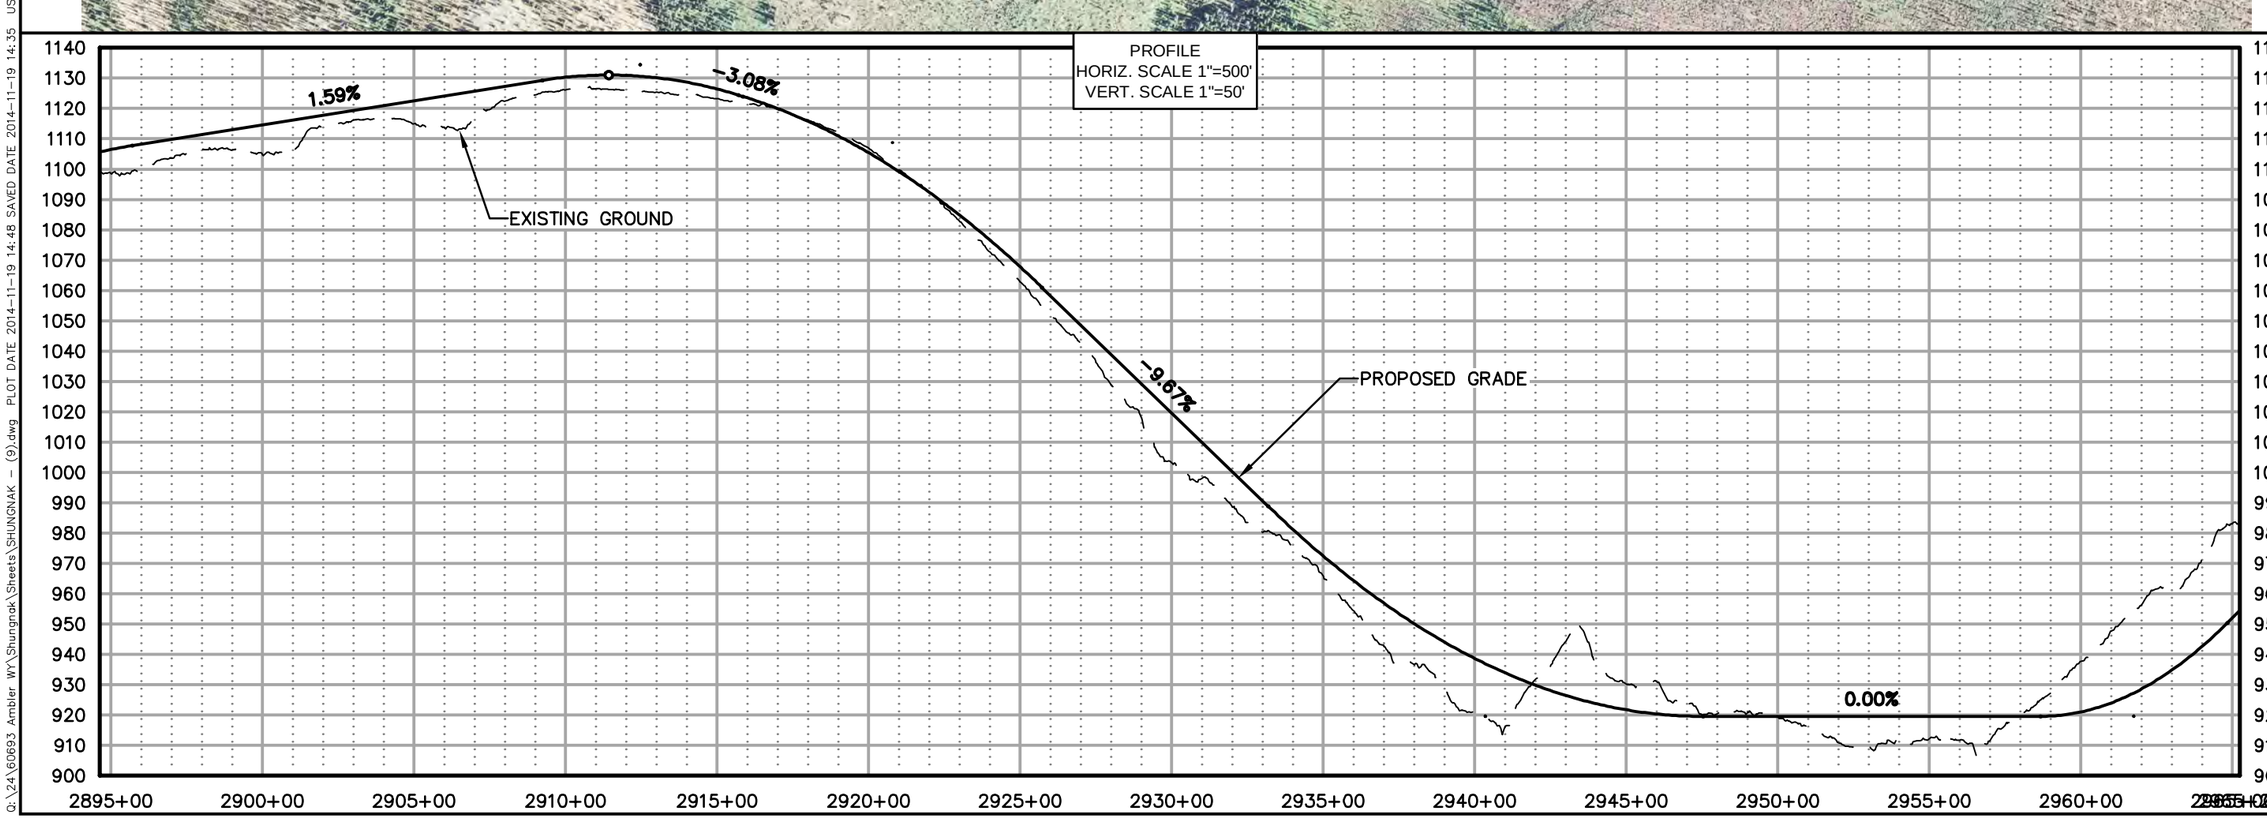

AIDEA
Alaska Industrial Development and Export Authority

AMBLER MINING DISTRICT
INDUSTRIAL ACCESS ROAD

DOWL HKM
Anchorage, Alaska 99503
www.dowlhkm.com
4041 B Street
907.562.2000


AMBLER MINING DISTRICT INDUSTRIAL ACCESS ROAD
PREFERRED (NORTHERN) ALIGNMENT
PLAN AND PROFILE SHEETS

PROJECT 1124.60693.04
DATE 10/07/2014


© DOWLHKM 2014

SHEET
N-42

DOWLHKM FILE No:XXX-XX
Q:\24\60693 Ambler WY\Shungnak\Sheets\SHUNGNAK - (9).dwg PLOT DATE 2014-11-19 14:48 SAVED DATE 2014-11-19 14:35 USER: jwagner

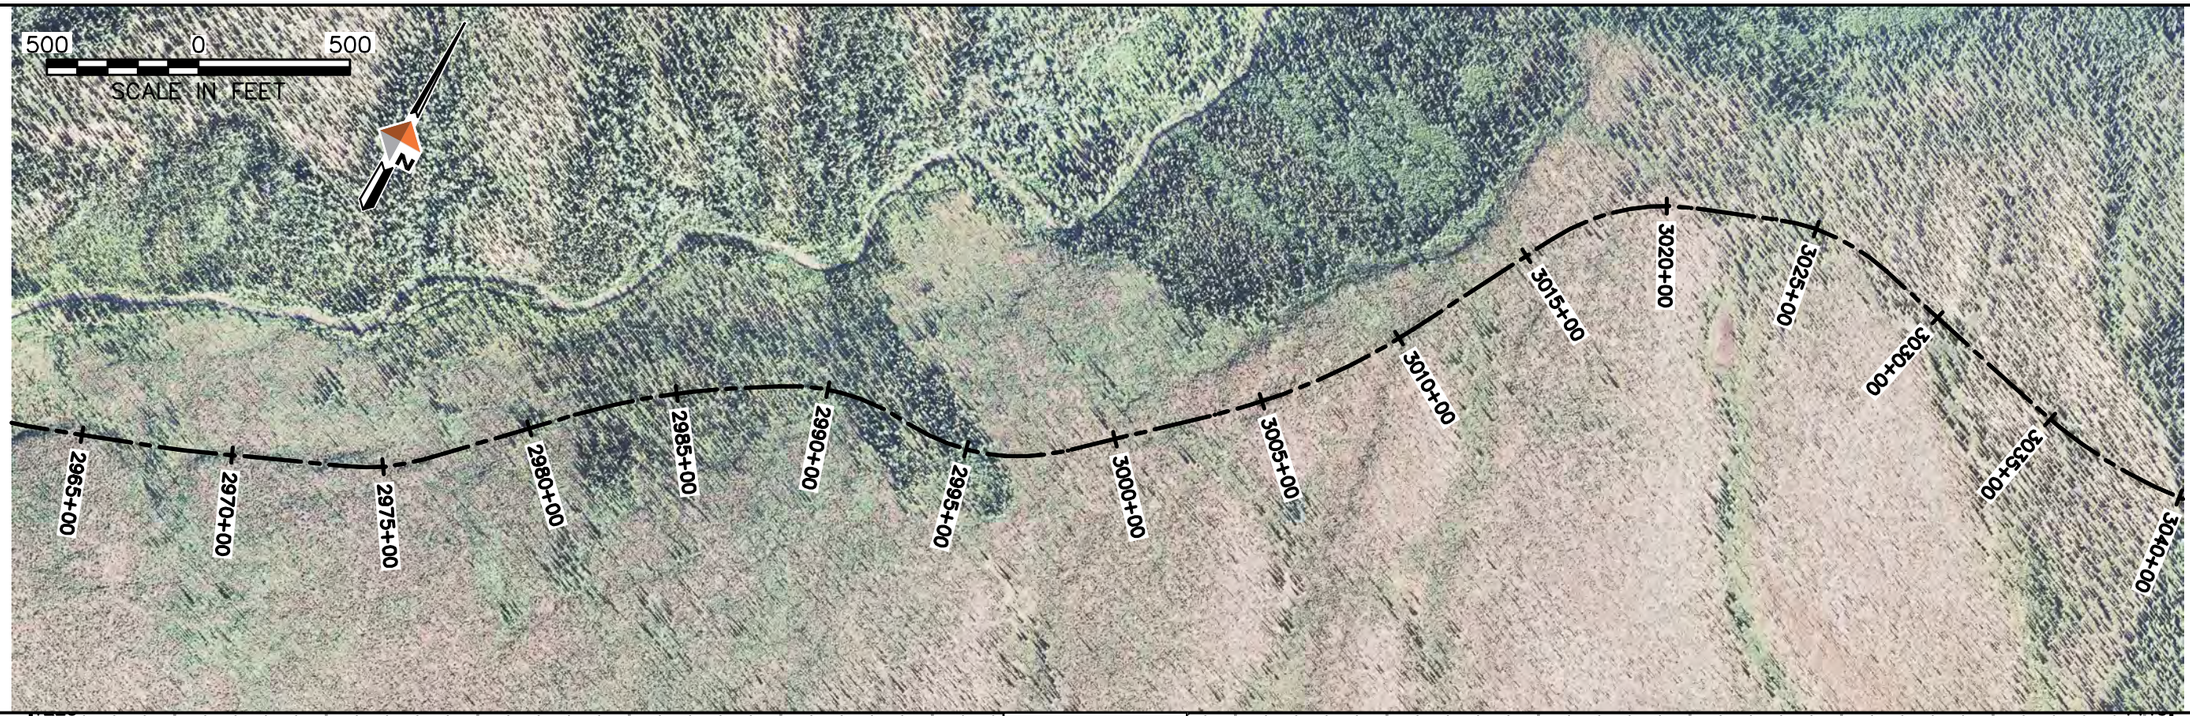

PROFILE
HORIZ. SCALE 1"=500'
VERT. SCALE 1"=50'

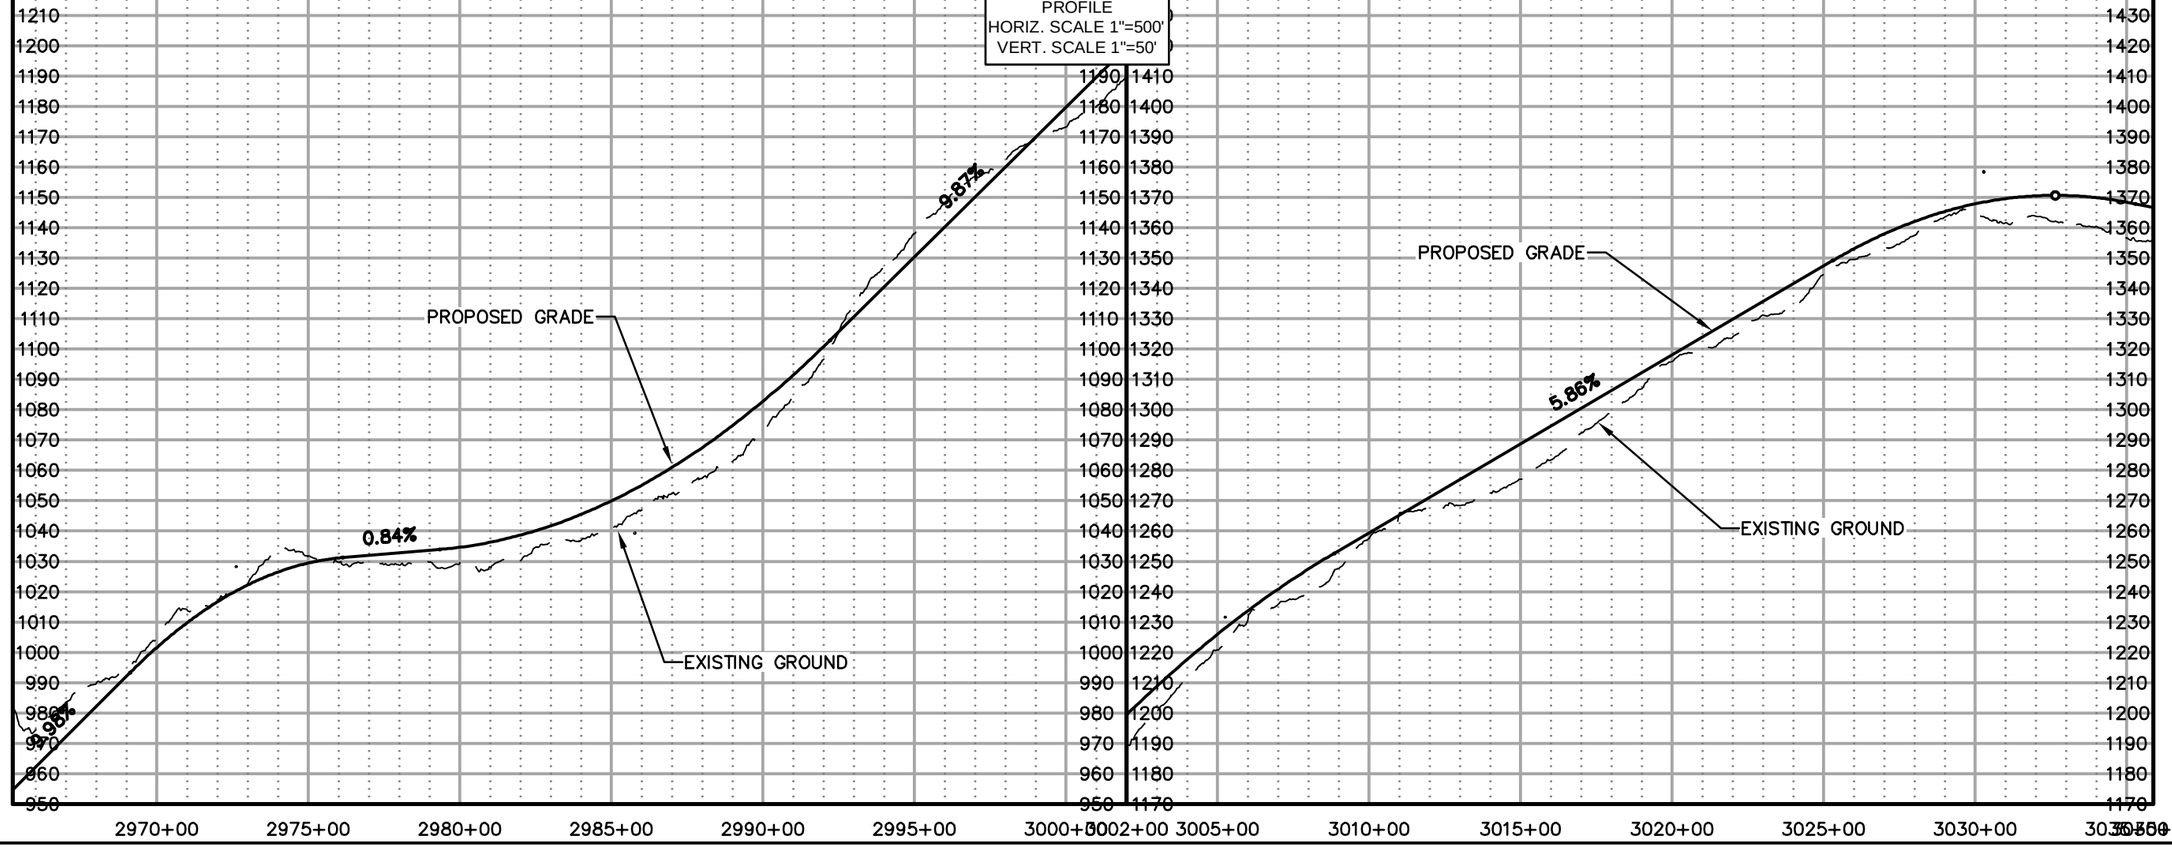

DOWLHKM FILE No:XXX-XX

Q:\24\60693 Ambler WY\Shungnak\Sheets\SHUNGNAK - (9).dwg PLOT DATE 2014-11-19 14:49 SAVED DATE 2014-11-19 14:35 USER: jwagner

AIDEA
Alaska Industrial Development and Export Authority

AMBLER MINING DISTRICT
INDUSTRIAL ACCESS ROAD


DOWL HKM
4041 B Street
Anchorage, Alaska 99503
907.562.2000
www.dowlhkm.com


AMBLER MINING DISTRICT INDUSTRIAL ACCESS ROAD
PREFERRED (NORTHERN) ALIGNMENT
PLAN AND PROFILE SHEETS

PROJECT 1124.60693.04
DATE 10/07/2014

© DOWLHKM 2014

SHEET
N-43

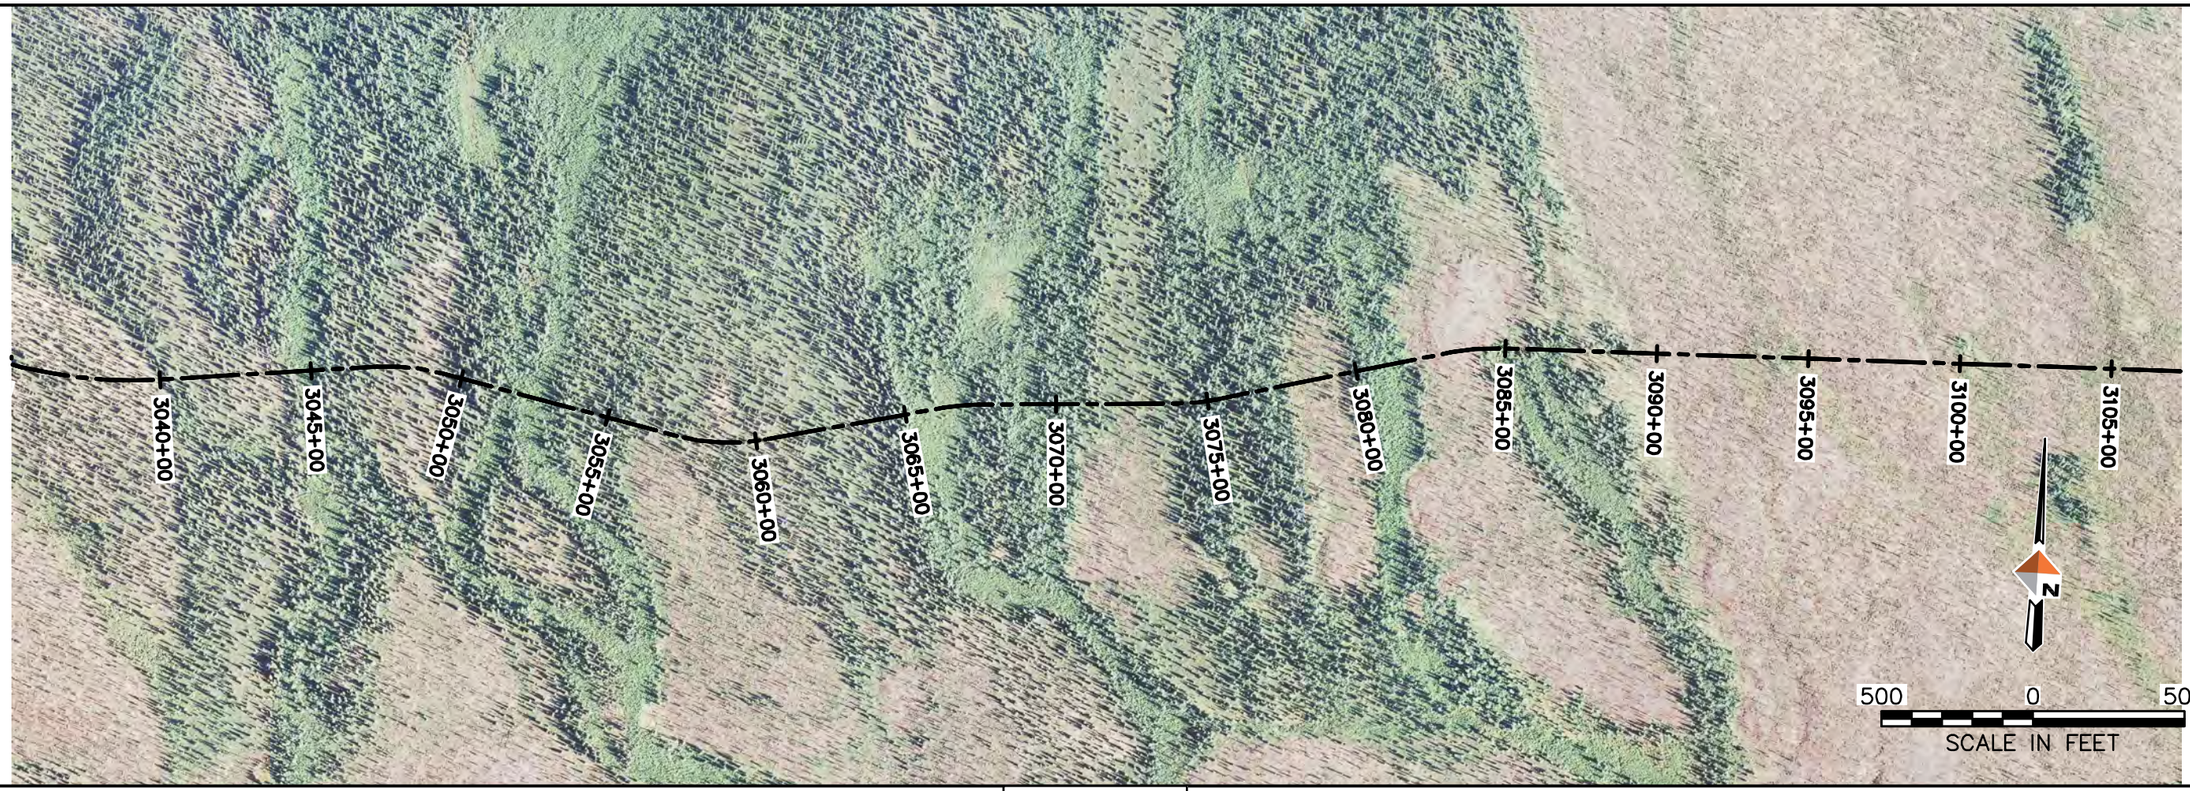

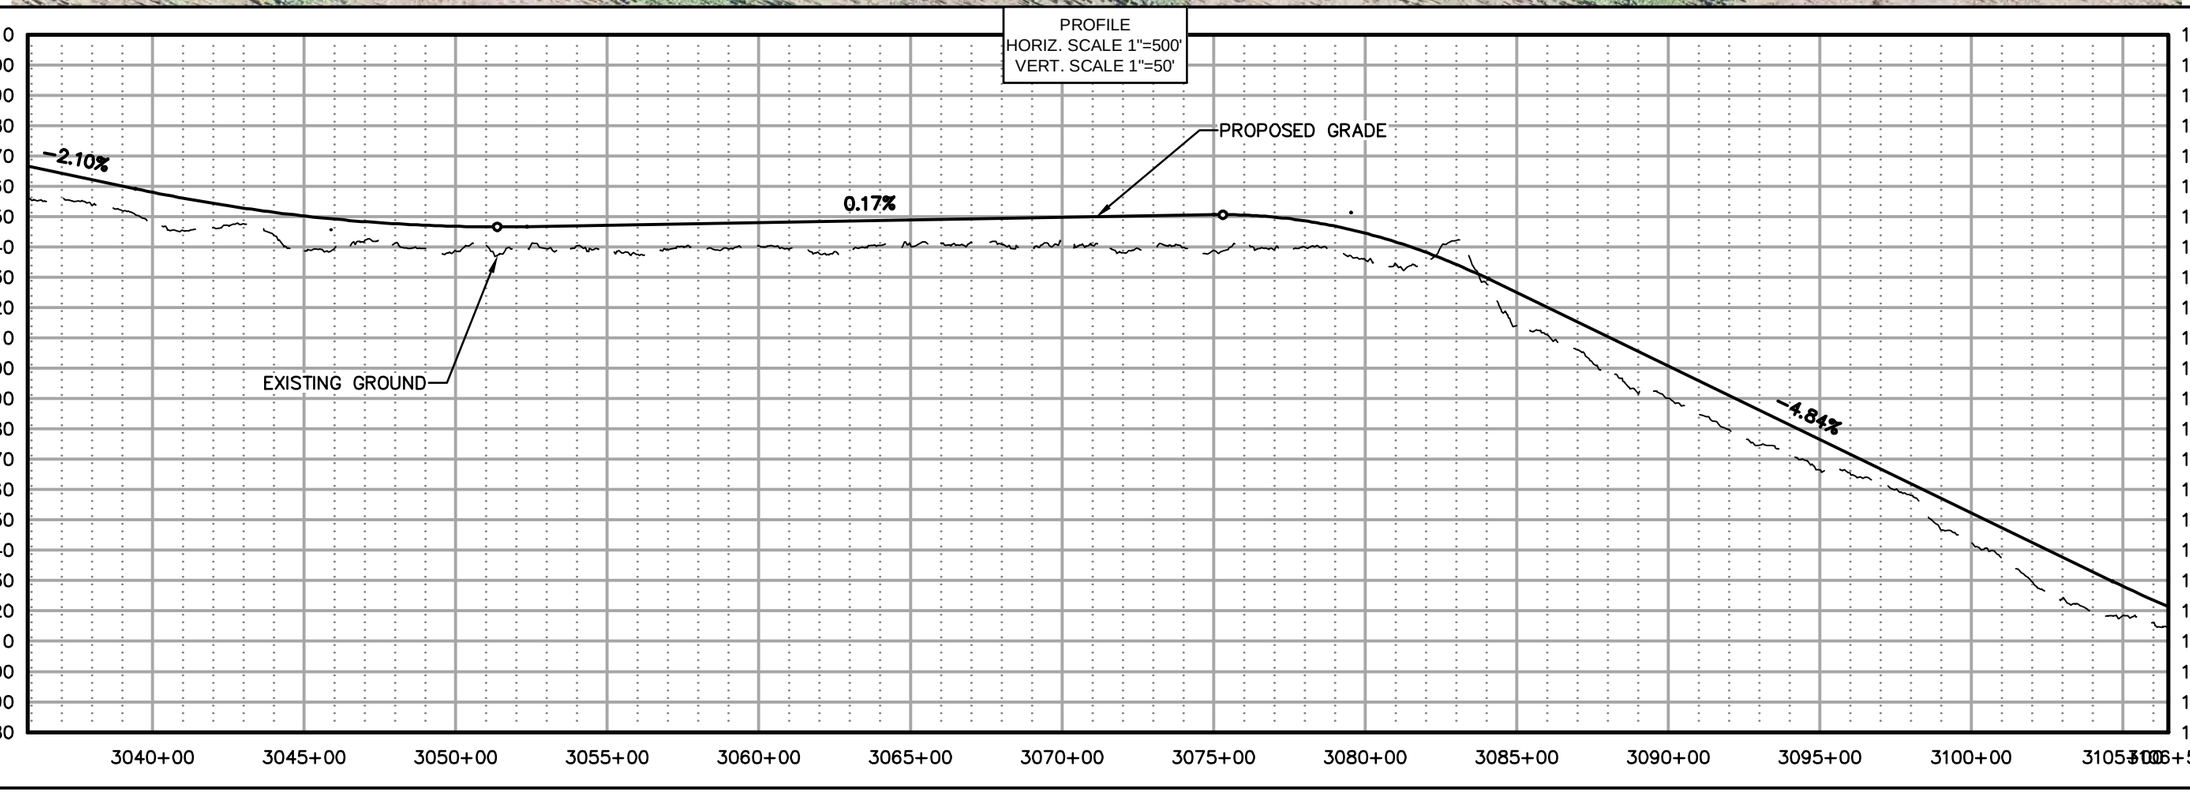

AIDEA
Alaska Industrial Development and Export Authority

AMBLER MINING DISTRICT
INDUSTRIAL ACCESS ROAD

DOWL HKM
Anchorage, Alaska 99503
www.dowlhkm.com
4041 B Street
907.562.2000


AMBLER MINING DISTRICT INDUSTRIAL ACCESS ROAD
PREFERRED (NORTHERN) ALIGNMENT
PLAN AND PROFILE SHEETS

PROJECT 1124.60693.04
DATE 10/07/2014


© DOWLHKM 2014

SHEET
N-44

DOWLHKM FILE No:XXX-XX
USER: jwagner 14:35
Q:\24\60693 Ambler WY\Shungnak\Sheets\SHUNGNAK - (9).dwg PLOT DATE 2014-11-19 14:50 SAVED DATE 2014-11-19

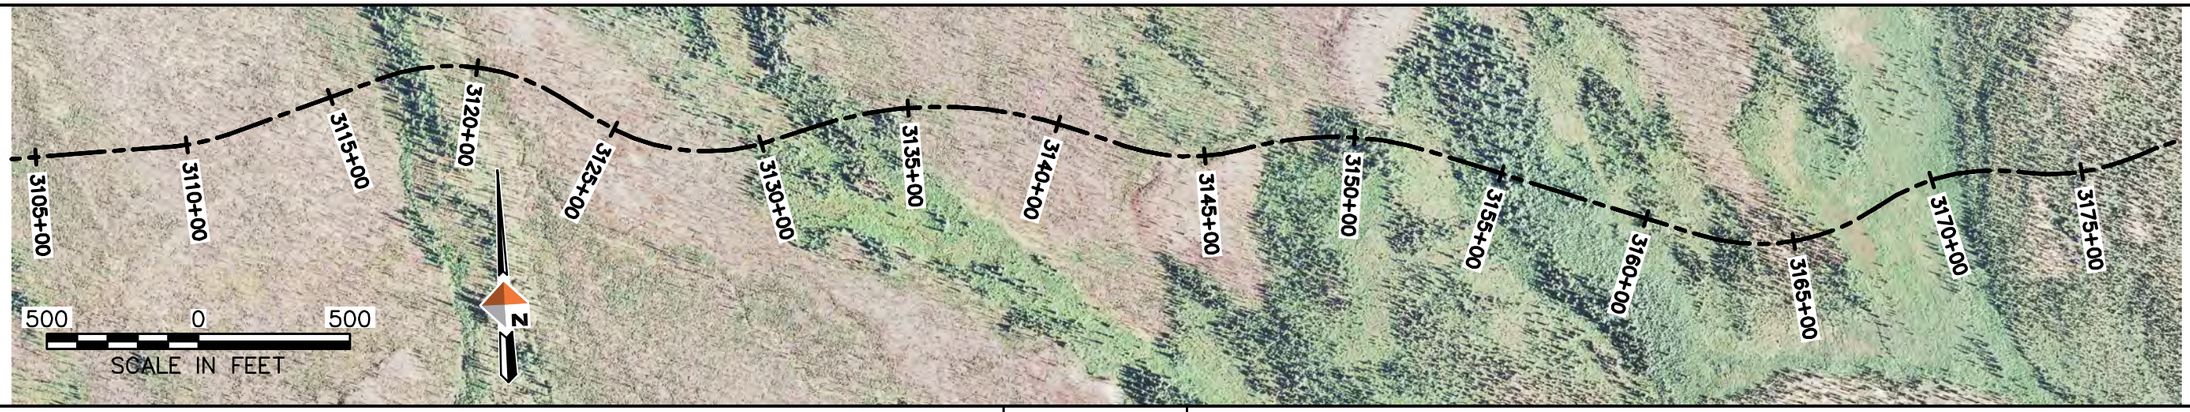

PROFILE
HORIZ. SCALE 1"=500'
VERT. SCALE 1"=50'

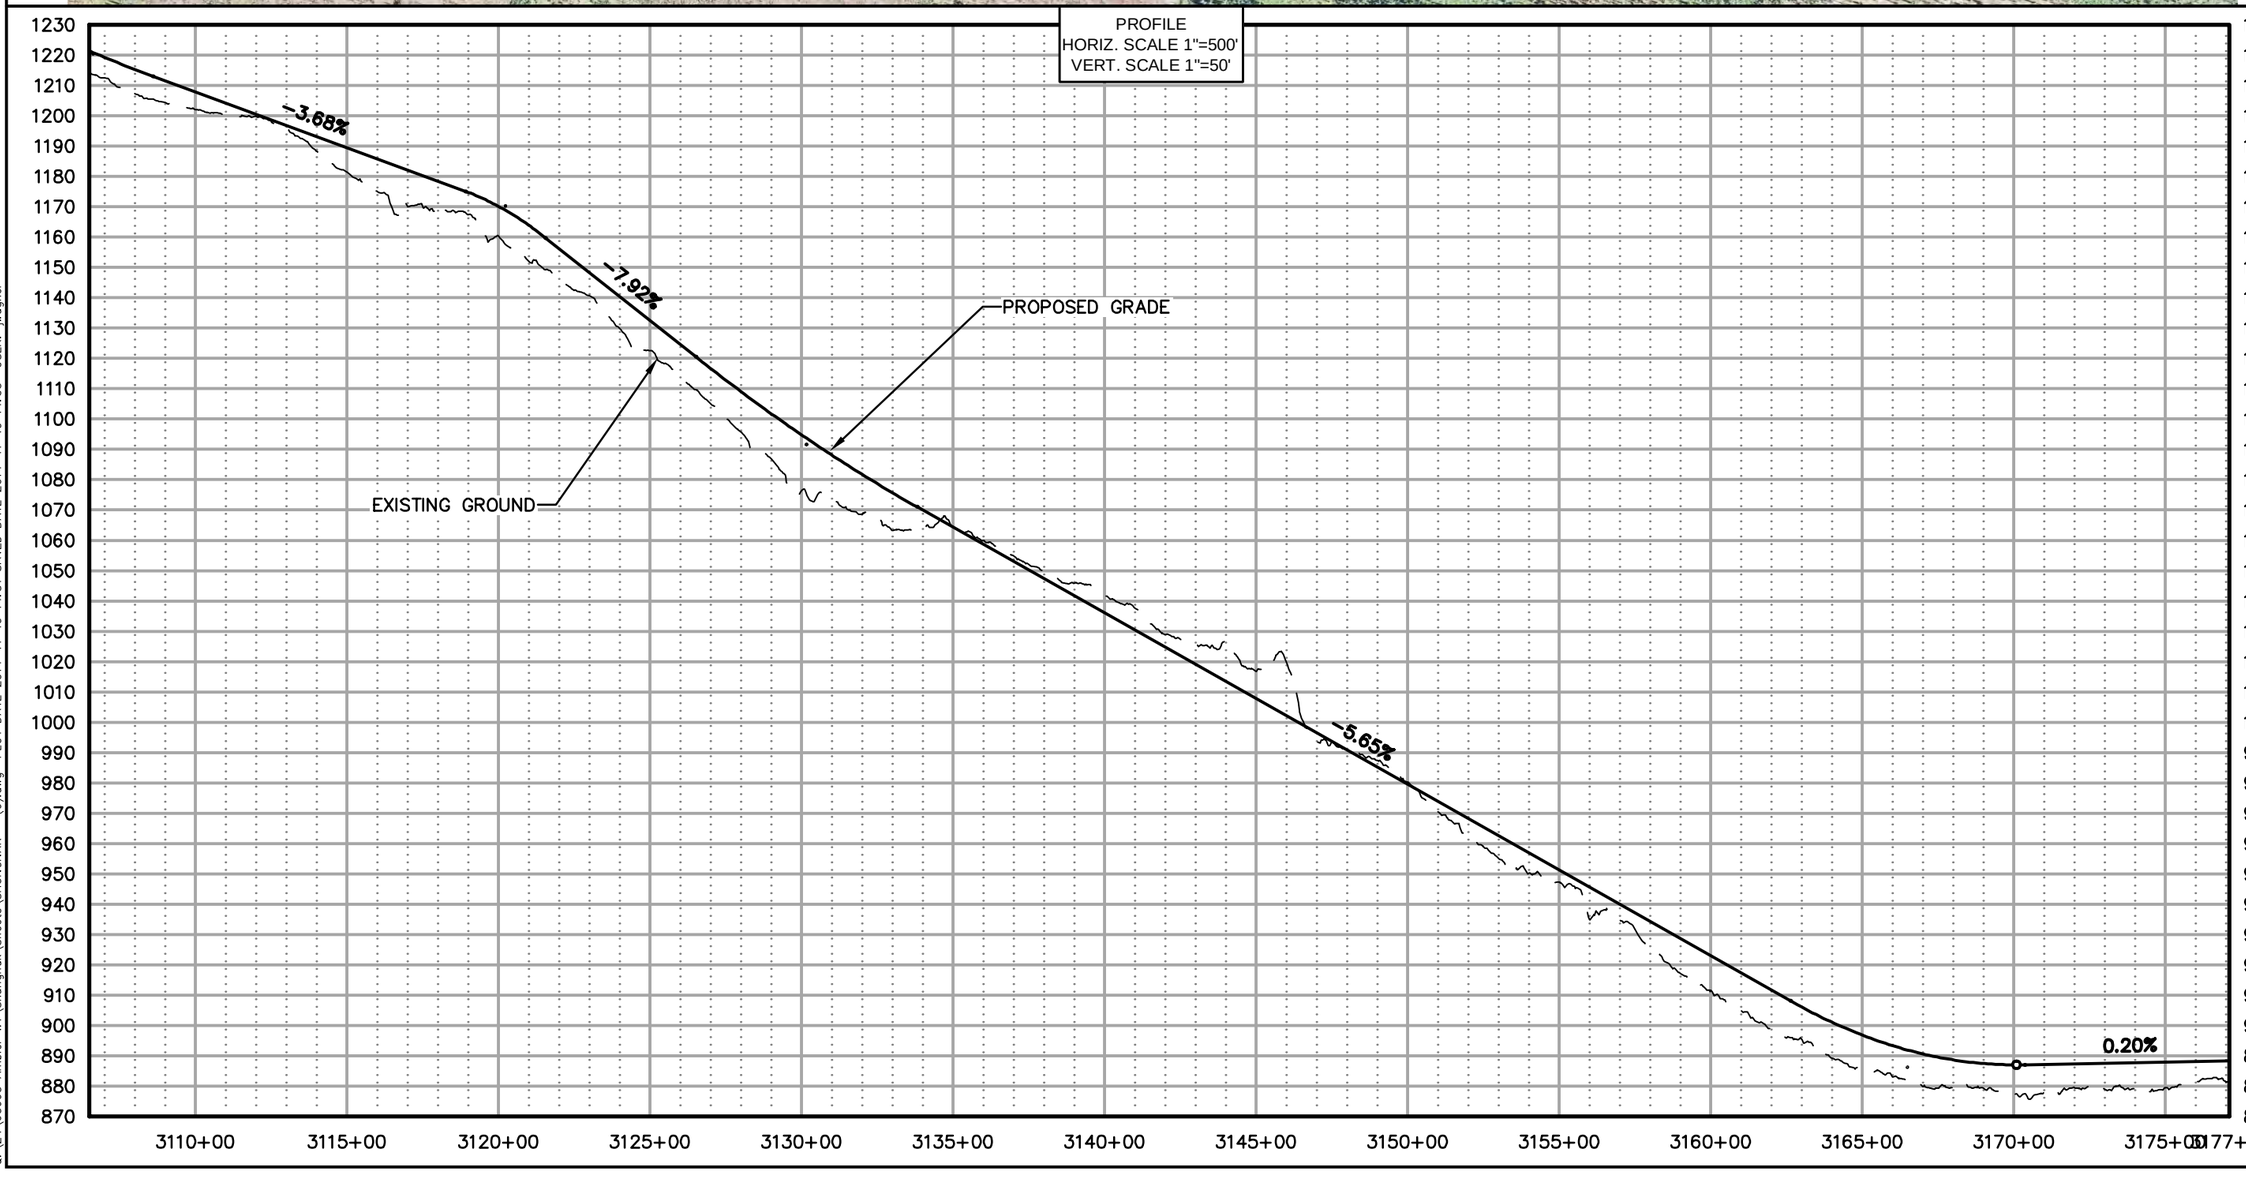

AIDEA
Alaska Industrial Development and Export Authority

AMBLER MINING DISTRICT
INDUSTRIAL ACCESS ROAD

DOWL HKM
4041 B Street
907.562.2000
Anchorage, Alaska 99503
www.dowlhkm.com

AMBLER MINING DISTRICT INDUSTRIAL ACCESS ROAD
PREFERRED (NORTHERN) ALIGNMENT
PLAN AND PROFILE SHEETS


PROJECT 1124.60693.04
DATE 10/07/2014


© DOWLHKM 2014

SHEET
N-45

DOWLHKM FILE No: XXX-XX

Q:\24\60693 Ambler WY\Shungnak\Sheets\SHUNGNAK – (9).dwg PLOT DATE 2014-11-19 14:51 SAVED DATE 2014-11-19 14:35 USER: jwagner

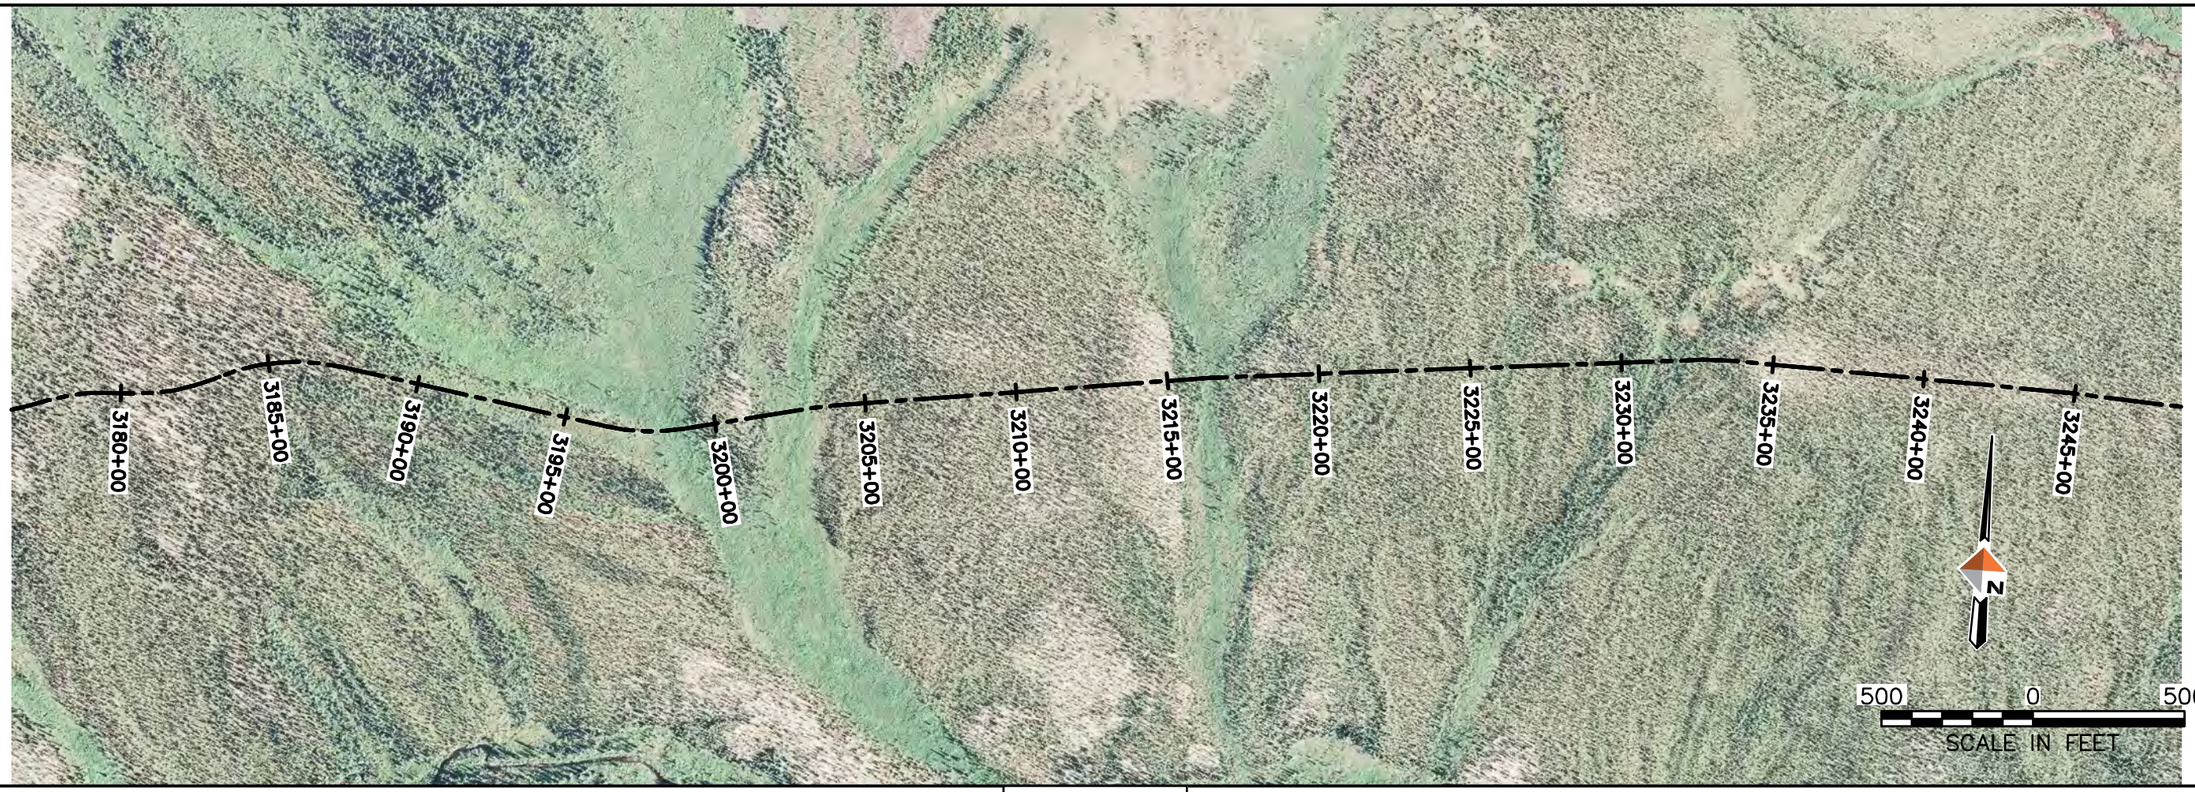

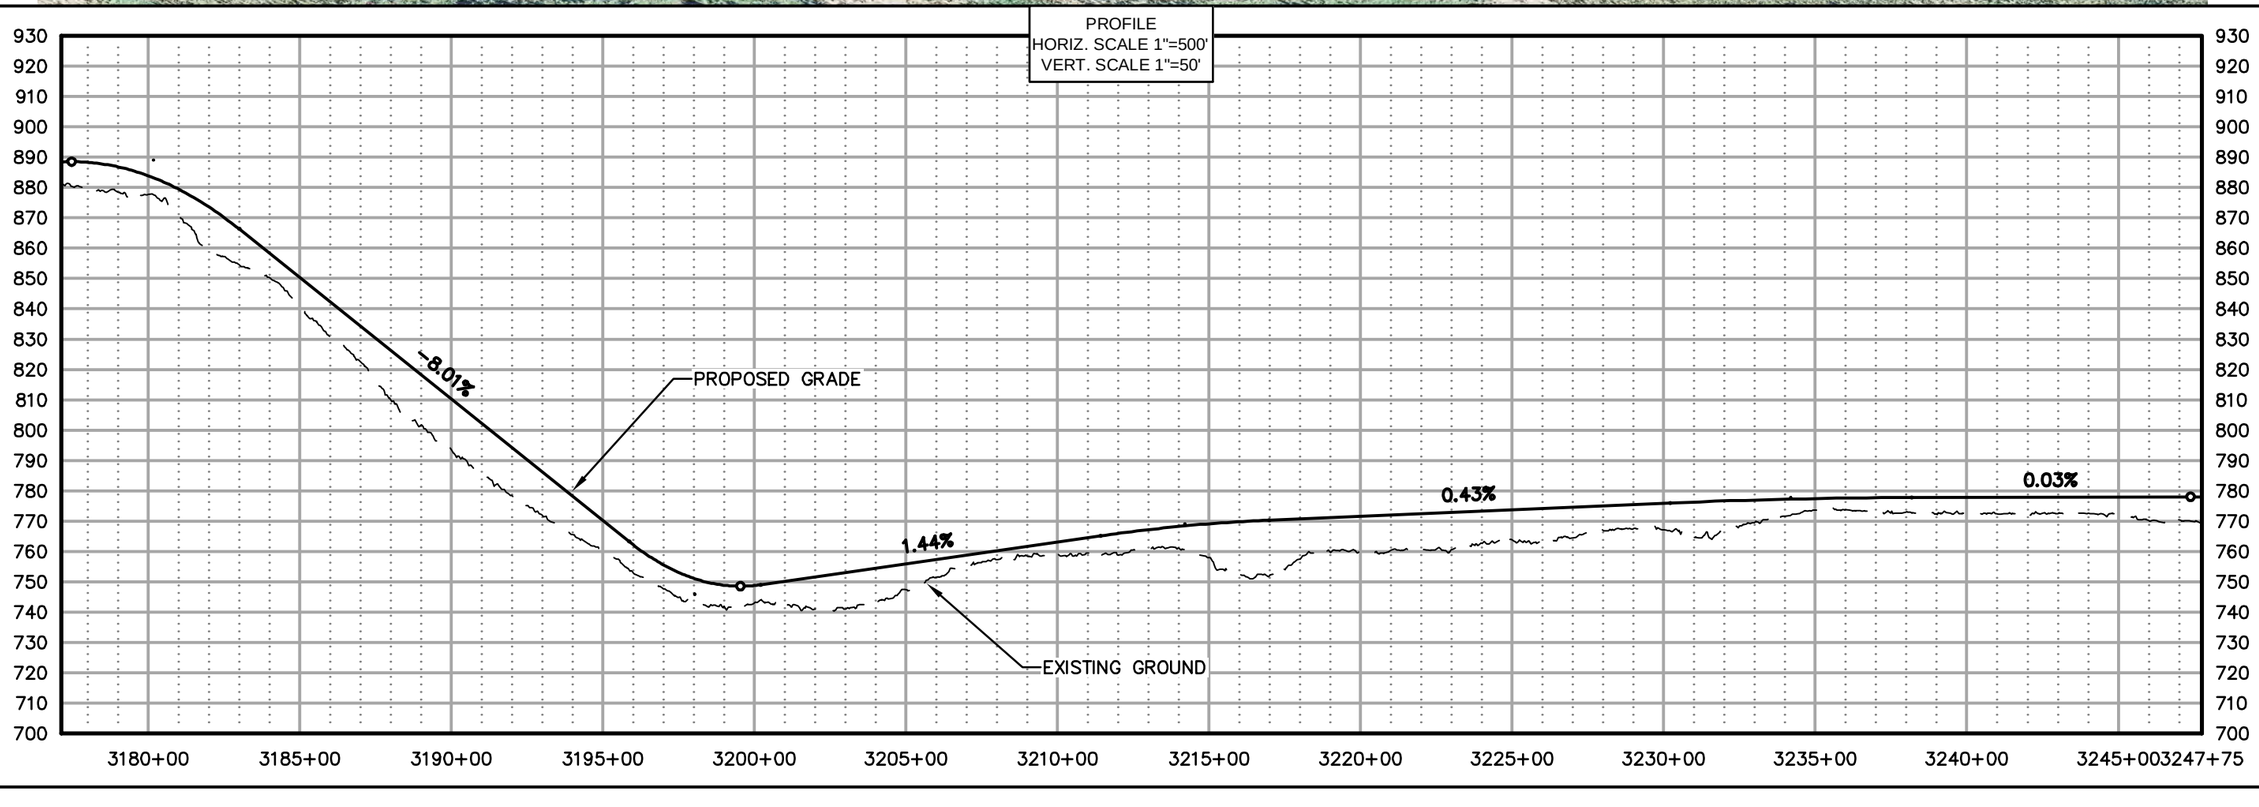

DOWLHKM FILE No:XXX-XX

Q:\24\60693 Ambler WY\Shungnak\Sheets\SHUNGNAK - (10).dwg PLOT DATE 2014-11-19 15:00 SAVED DATE 2014-11-19 14:47 USER: jwagner

AIDEA
Alaska Industrial Development and Export Authority

AMBLER MINING DISTRICT
INDUSTRIAL ACCESS ROAD


DOWL HKM
4041 B Street
Anchorage, Alaska 99503
907.562.2000
www.dowlhkm.com


AMBLER MINING DISTRICT INDUSTRIAL ACCESS ROAD
PREFERRED (NORTHERN) ALIGNMENT
PLAN AND PROFILE SHEETS

PROJECT 1124.60693.04
DATE 10/07/2014

© DOWLHKM 2014

SHEET
N-46

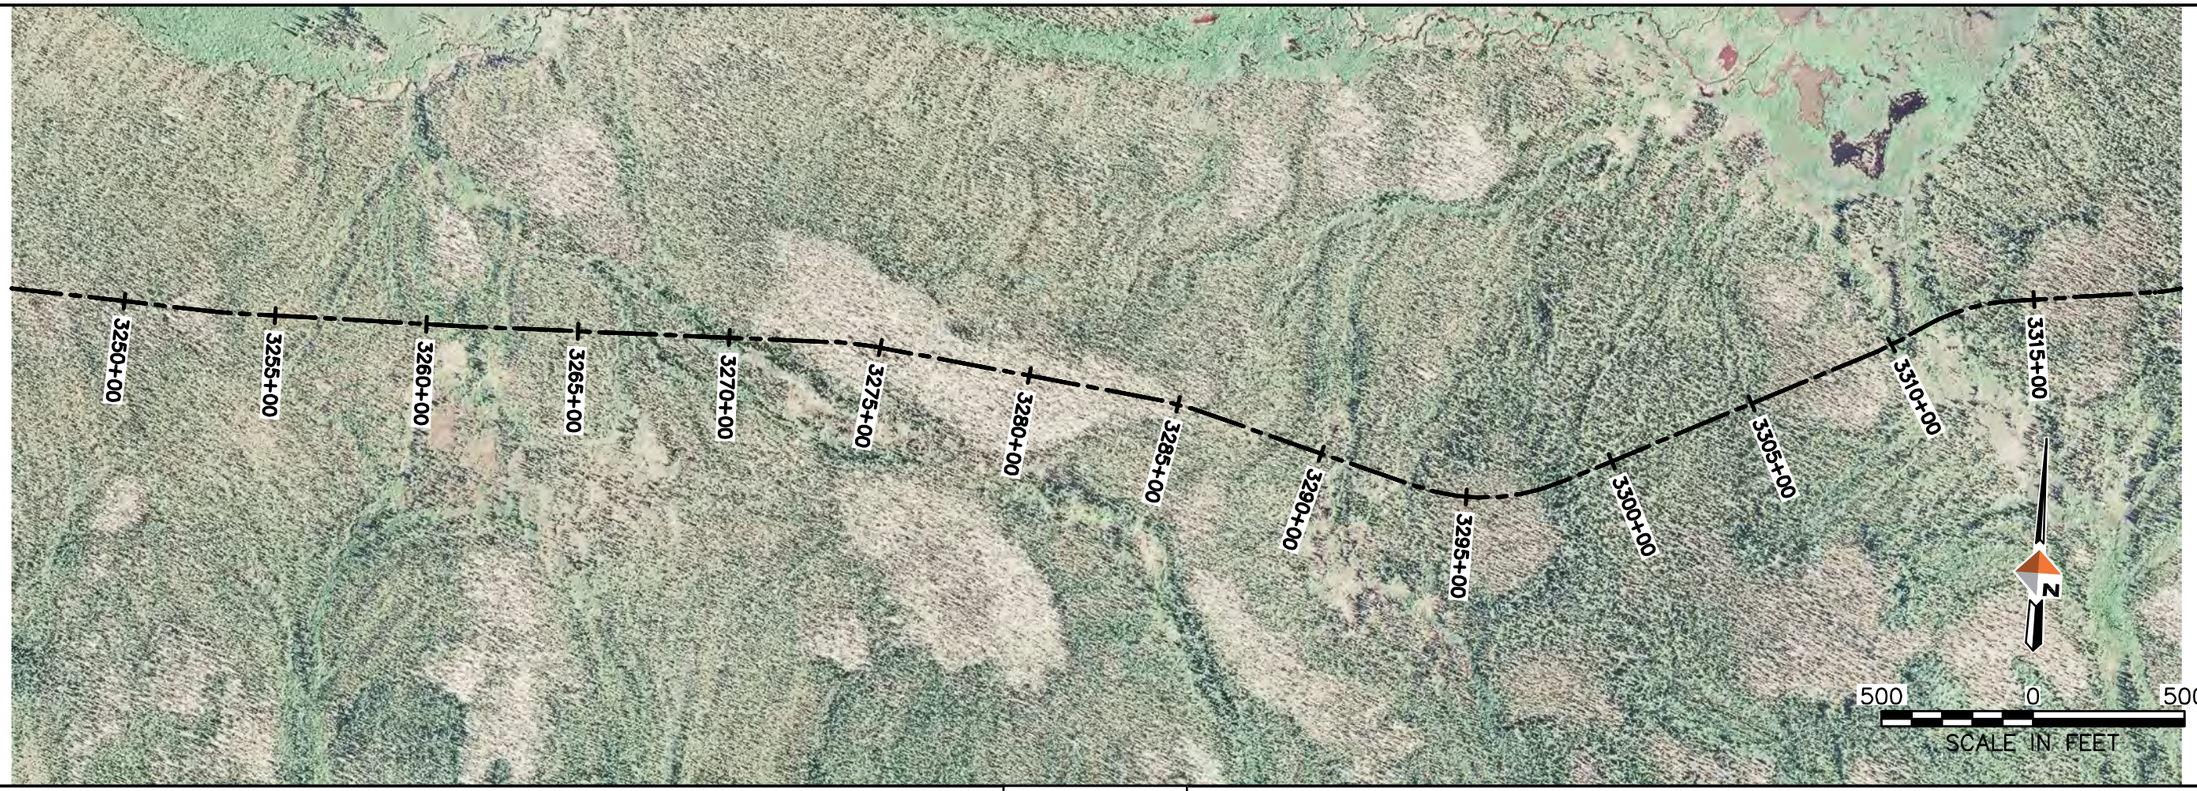

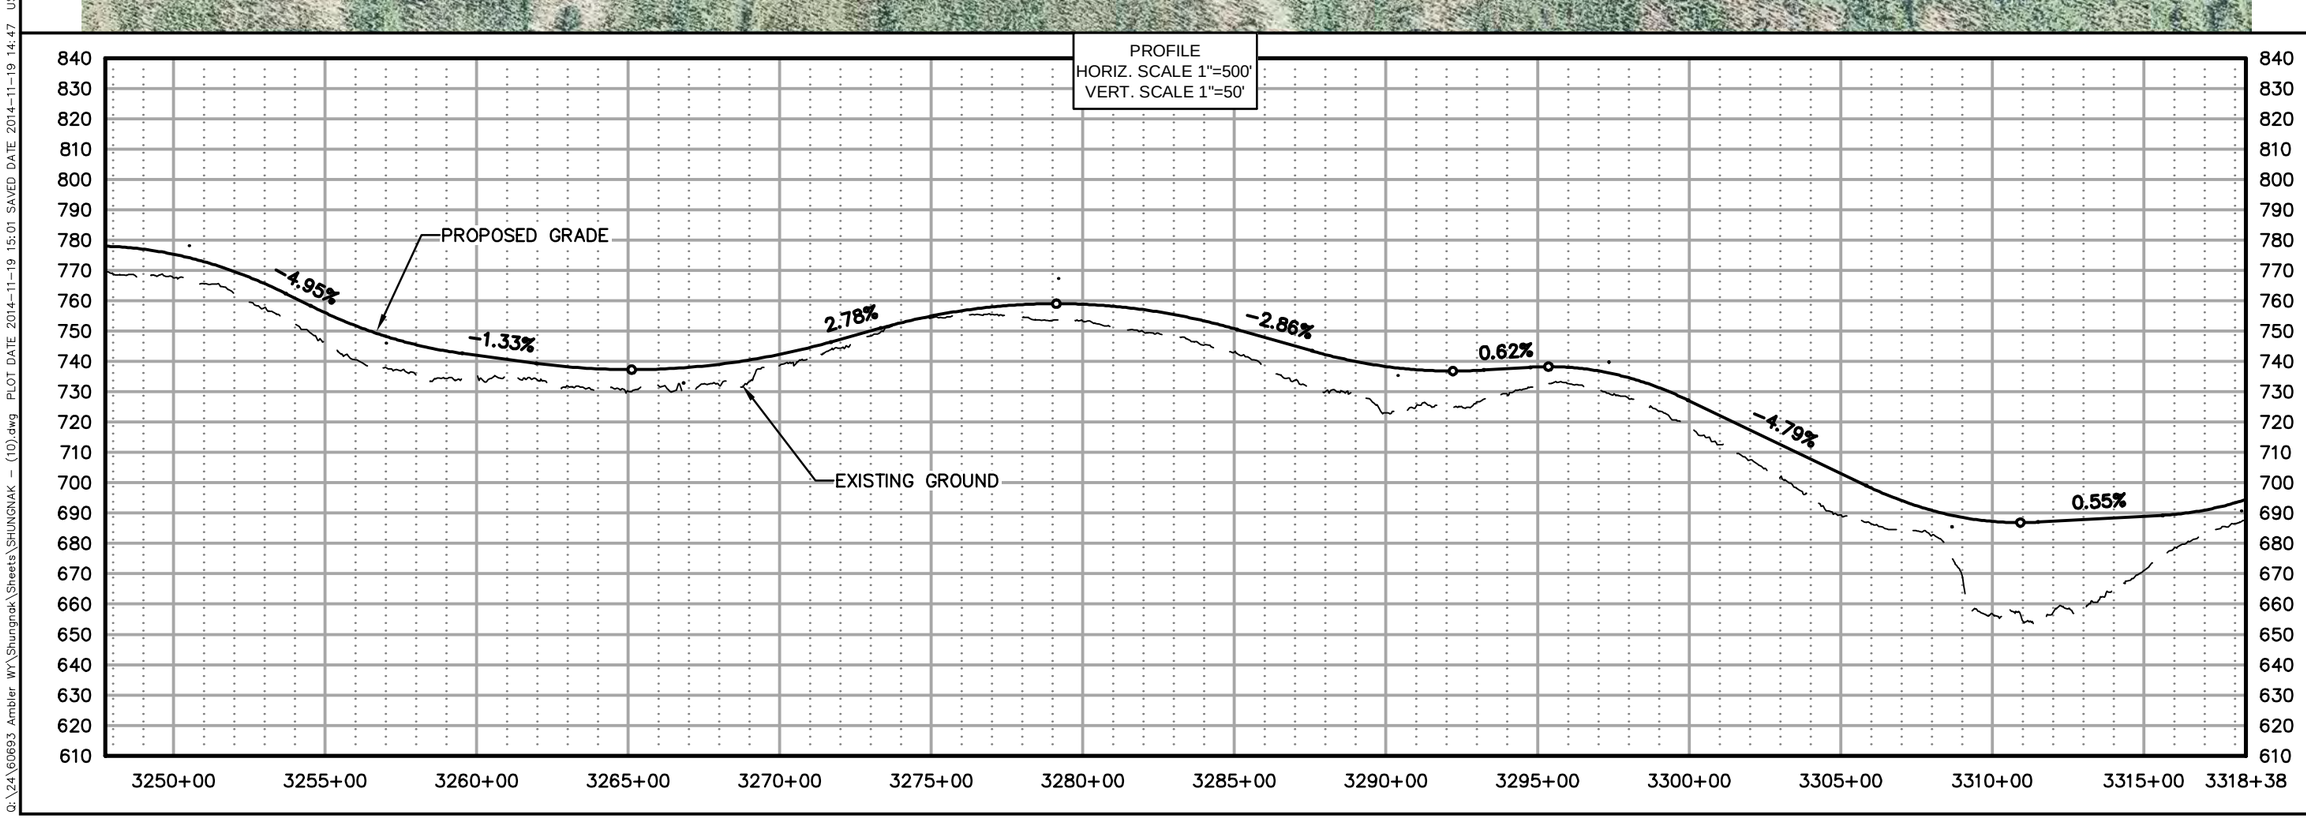

AIDEA
Alaska Industrial Development and Export Authority

AMBLER MINING DISTRICT
INDUSTRIAL ACCESS ROAD

DOWL HKM
Anchorage, Alaska 99503
www.dowlhkm.com
4041 B Street
907.562.2000


AMBLER MINING DISTRICT INDUSTRIAL ACCESS ROAD
PREFERRED (NORTHERN) ALIGNMENT
PLAN AND PROFILE SHEETS


PROJECT 1124.60693.04
DATE 10/07/2014

© DOWLHKM 2014

SHEET
N-47

Q:\24\60693 Ambler WY\Shungnak\Sheets\SHUNGNAK – (10).dwg PLOT DATE 2014-11-19 15:01 SAVED DATE 2014-11-19 14:47 USER: jwagner
DOWLHKM FILE No:XXX-XX

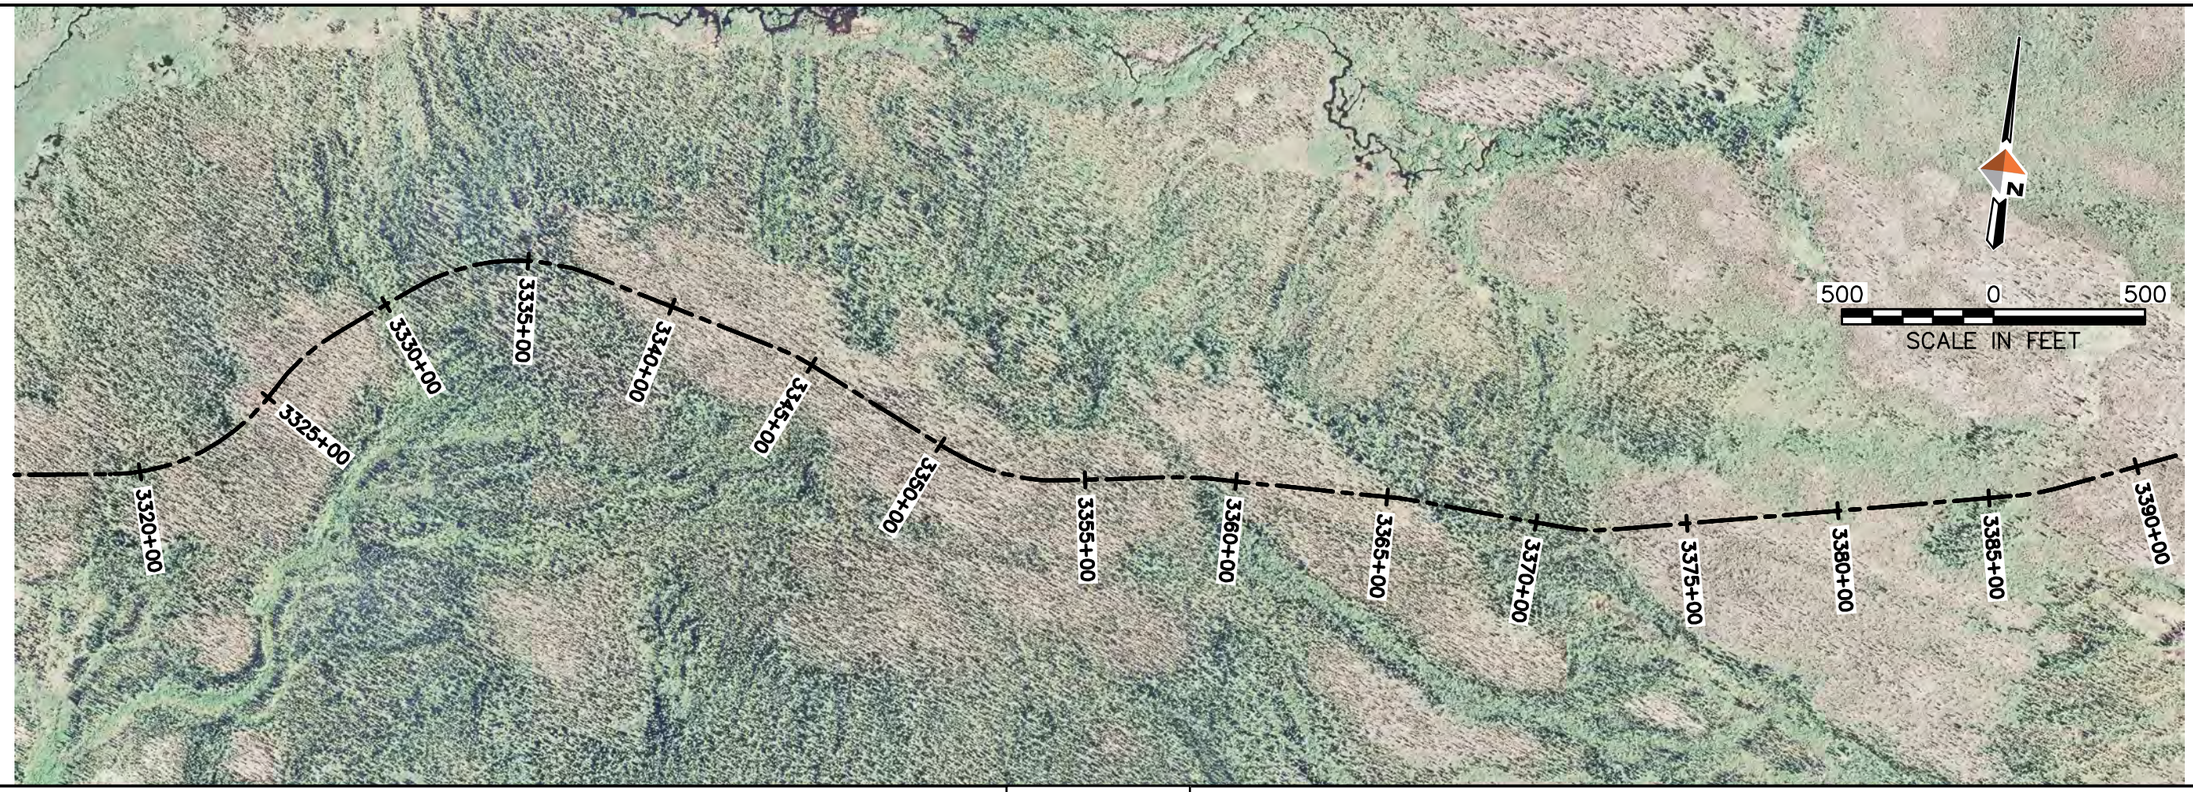

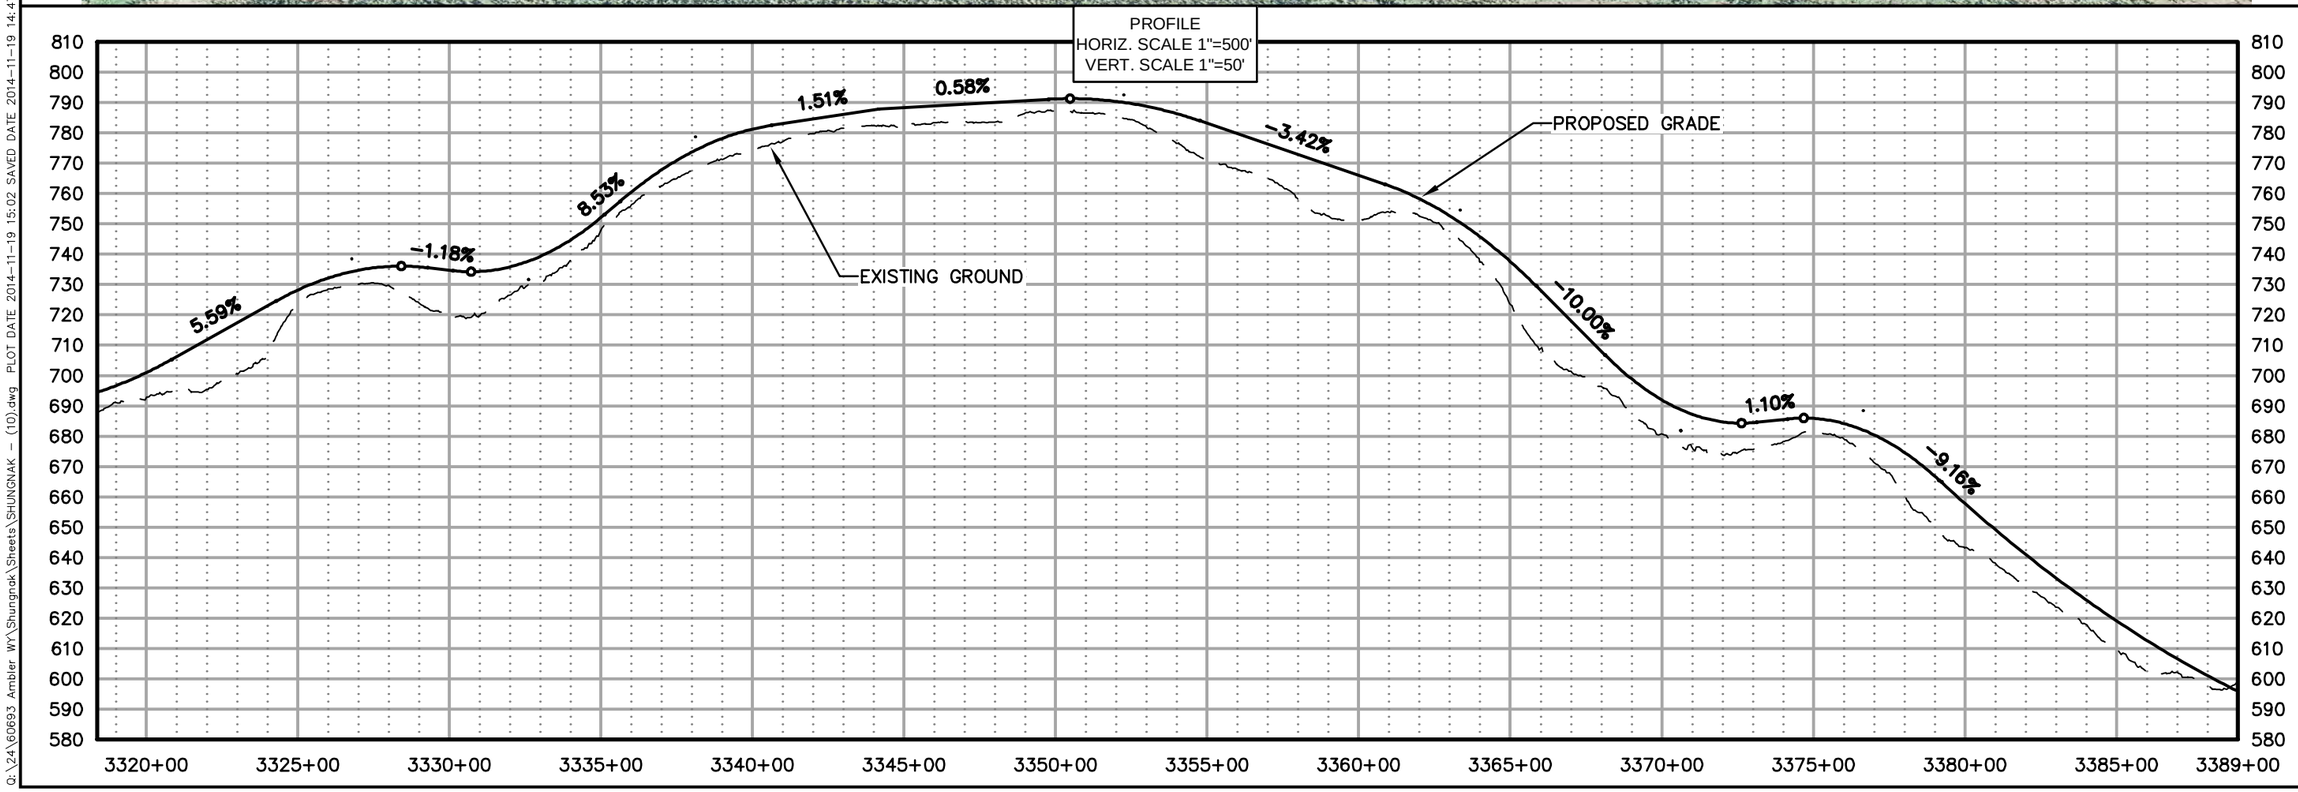

AIDEA
Alaska Industrial Development and Export Authority

AMBLER MINING DISTRICT
INDUSTRIAL ACCESS ROAD

DOWL HKM
Anchorage, Alaska 99503
4041 B Street
907.562.2000
www.dowlhkm.com

AMBLER MINING DISTRICT INDUSTRIAL ACCESS ROAD
PREFERRED (NORTHERN) ALIGNMENT
PLAN AND PROFILE SHEETS

PROJECT 1124.60693.04
DATE 10/07/2014


© DOWLHKM 2014

SHEET
N-48

Q:\24\60693 Ambler WY\Shungnak\Sheets\SHUNGNAK – (10).dwg PLOT DATE 2014-11-19 15:02 SAVED DATE 2014-11-19 14:47 USER: jwagner
DOWLHKM FILE No:XXX-XX



PROFILE
HORIZ. SCALE 1"=500'
VERT. SCALE 1"=50'

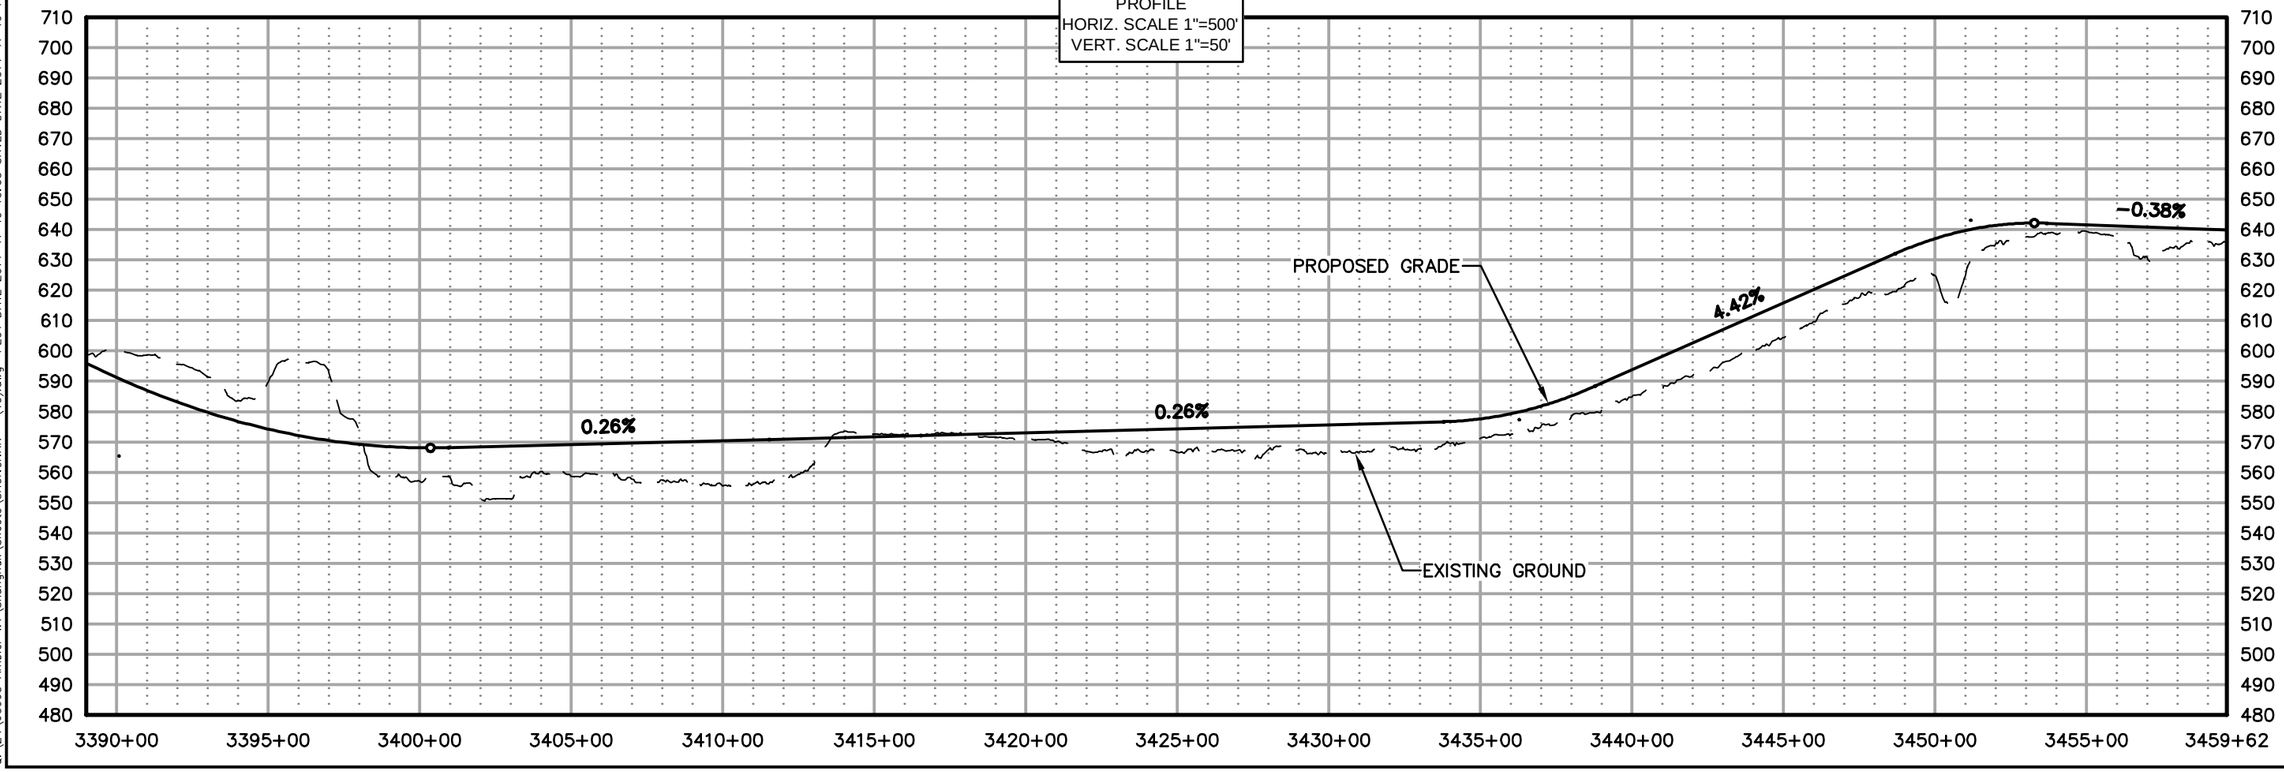

AIDEA
Alaska Industrial Development and Export Authority

AMBLER MINING DISTRICT
INDUSTRIAL ACCESS ROAD

DOWL HKM
Anchorage, Alaska 99503
www.dowlhkm.com
4041 B Street
907.562.2000


AMBLER MINING DISTRICT INDUSTRIAL ACCESS ROAD
PREFERRED (NORTHERN) ALIGNMENT
PLAN AND PROFILE SHEETS


PROJECT 1124.60693.04
DATE 10/07/2014

© DOWLHKM 2014

SHEET
N-49

Q:\24\60693 Ambler WY\Shungnak\Sheets\SHUNGNAK – (10).dwg PLOT DATE 2014-11-19 15:03 SAVED DATE 2014-11-19 14:47 USER: jwagner
DOWLHKM FILE No:XXX-XX

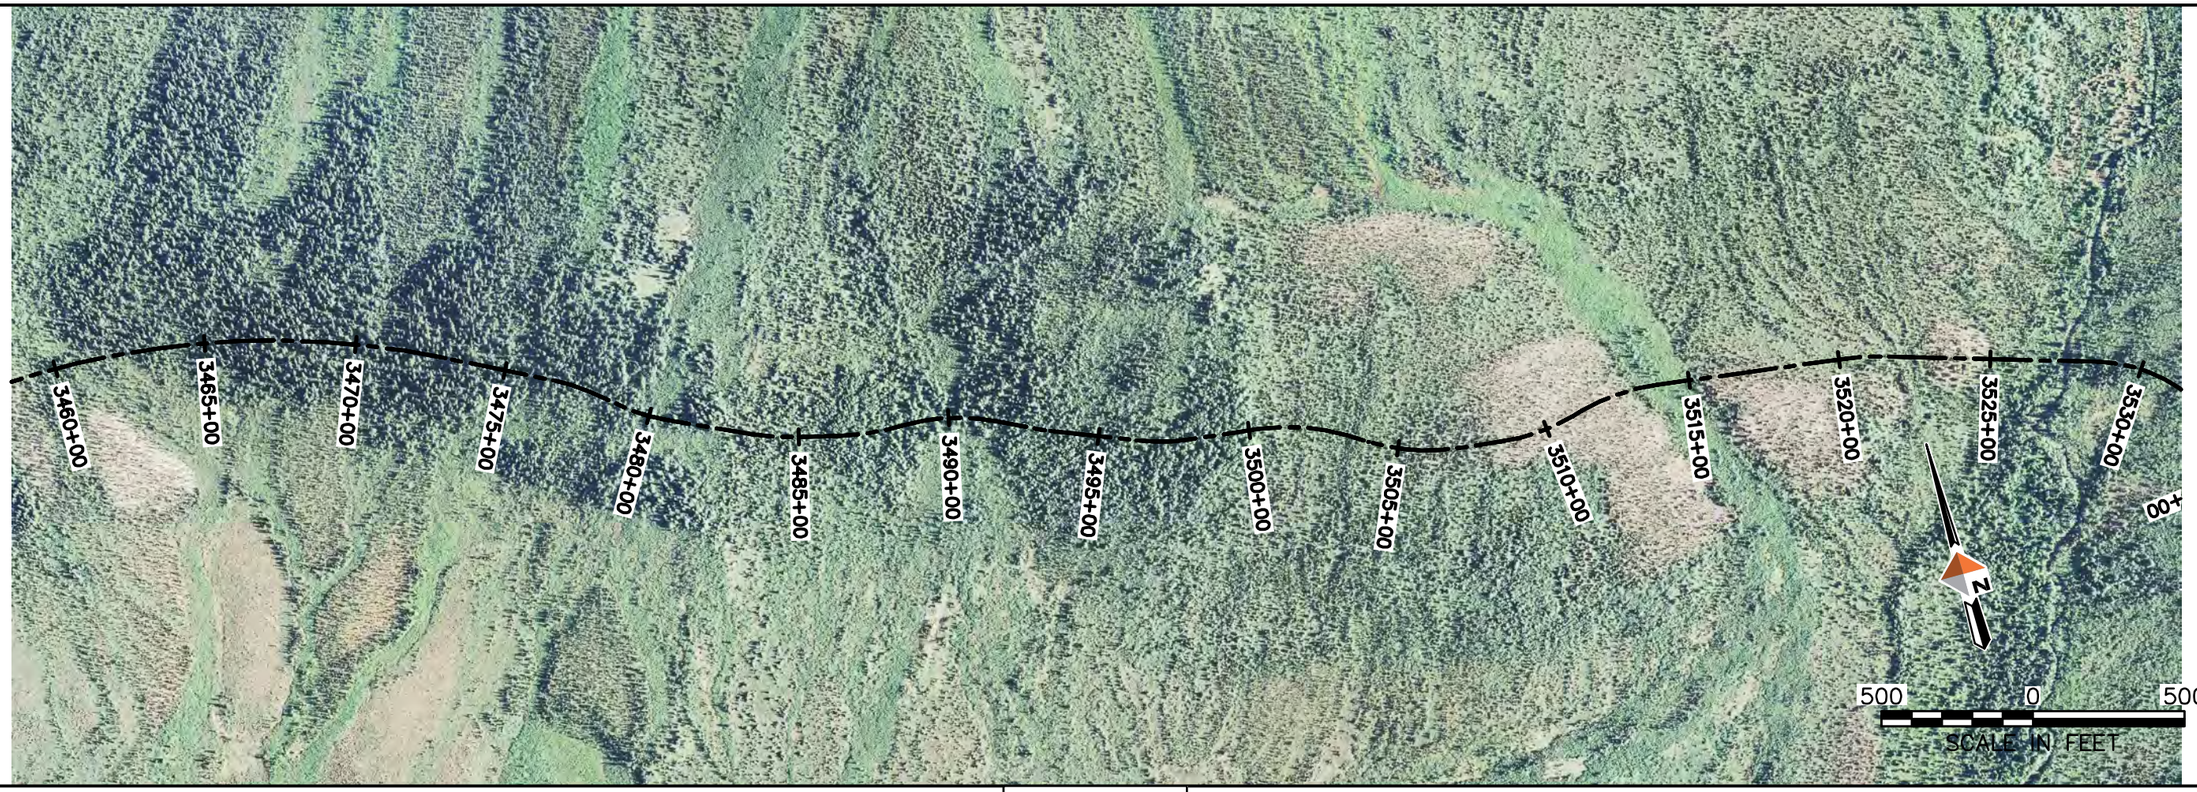

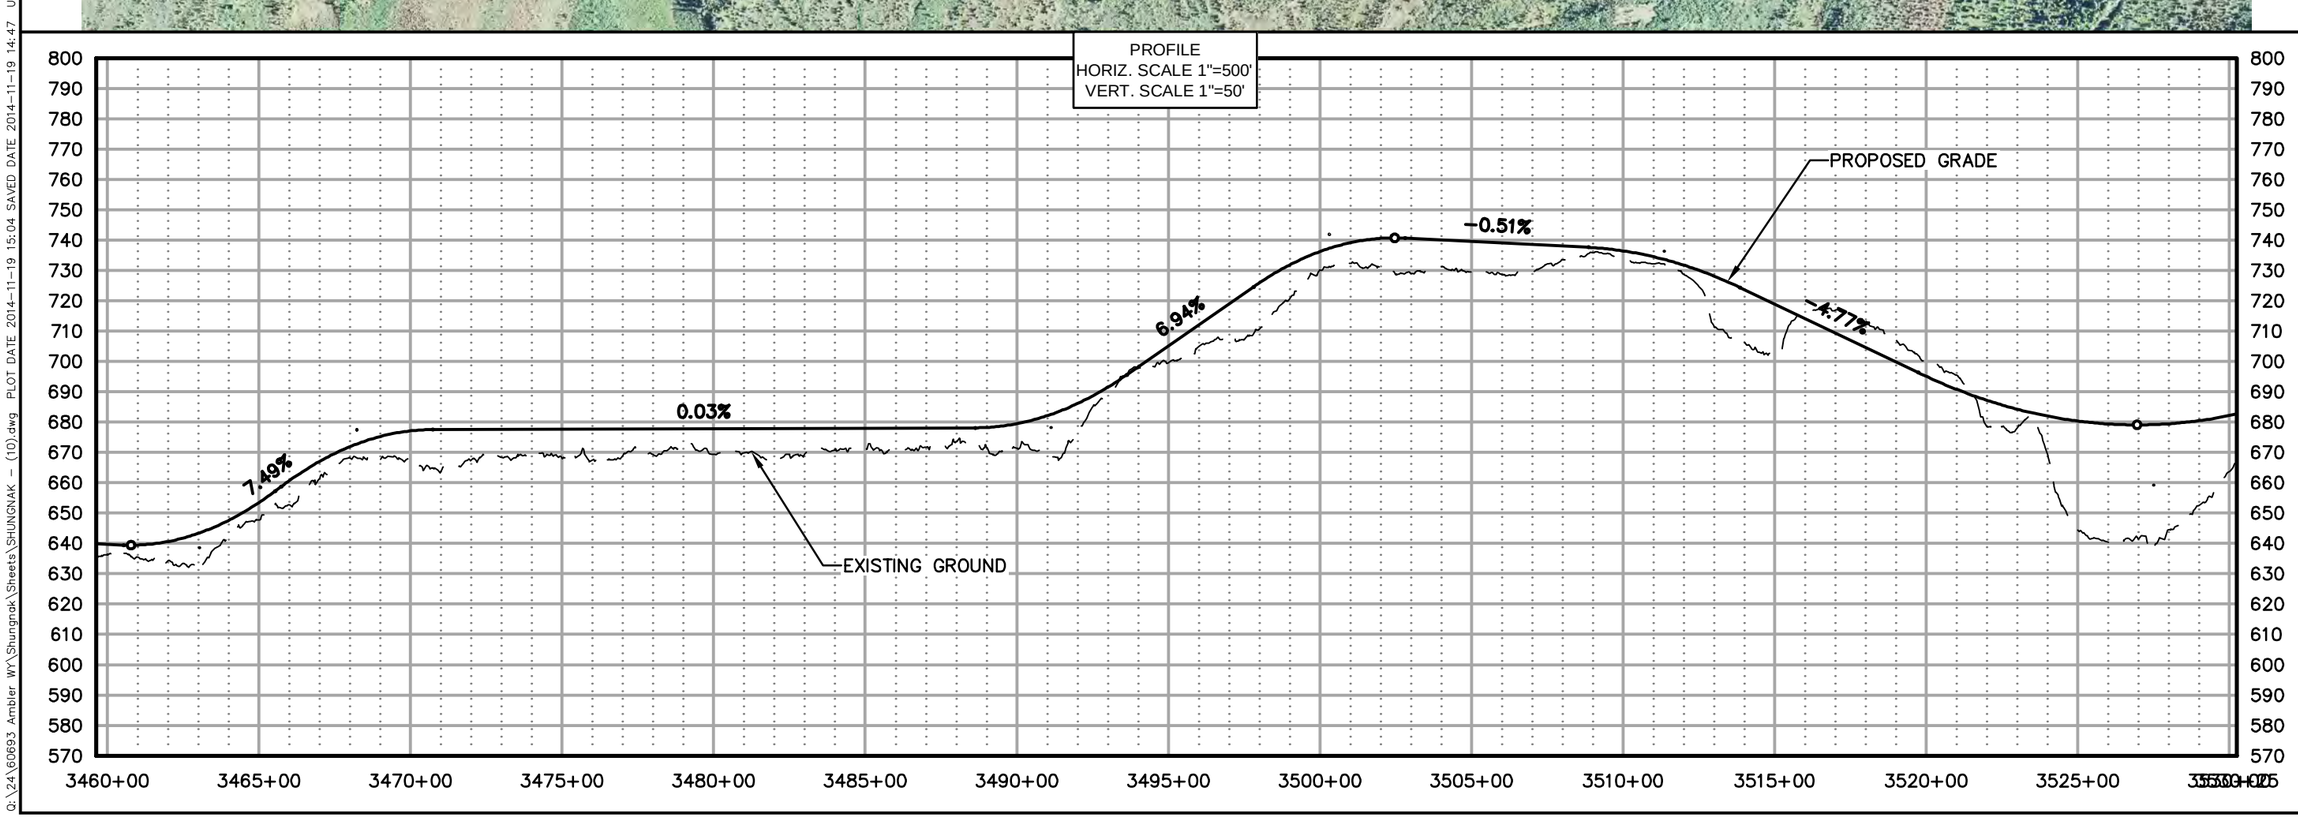

AIDEA
Alaska Industrial Development and Export Authority

AMBLER MINING DISTRICT
INDUSTRIAL ACCESS ROAD

DOWL HKM
Anchorage, Alaska 99503
www.dowlhkm.com
4041 B Street
907.562.2000

AMBLER MINING DISTRICT INDUSTRIAL ACCESS ROAD
PREFERRED (NORTHERN) ALIGNMENT
PLAN AND PROFILE SHEETS


PROJECT 1124.60693.04
DATE 10/07/2014

© DOWLHKM 2014

SHEET
N-50

DOWLHKM FILE No:XXX-XX
Q:\24\60693 Ambler WY\Shungnak\Sheets\SHUNGNAK – (10).dwg PLOT DATE 2014-11-19 15:04 SAVED DATE 2014-11-19 14:47 USER: jwagner



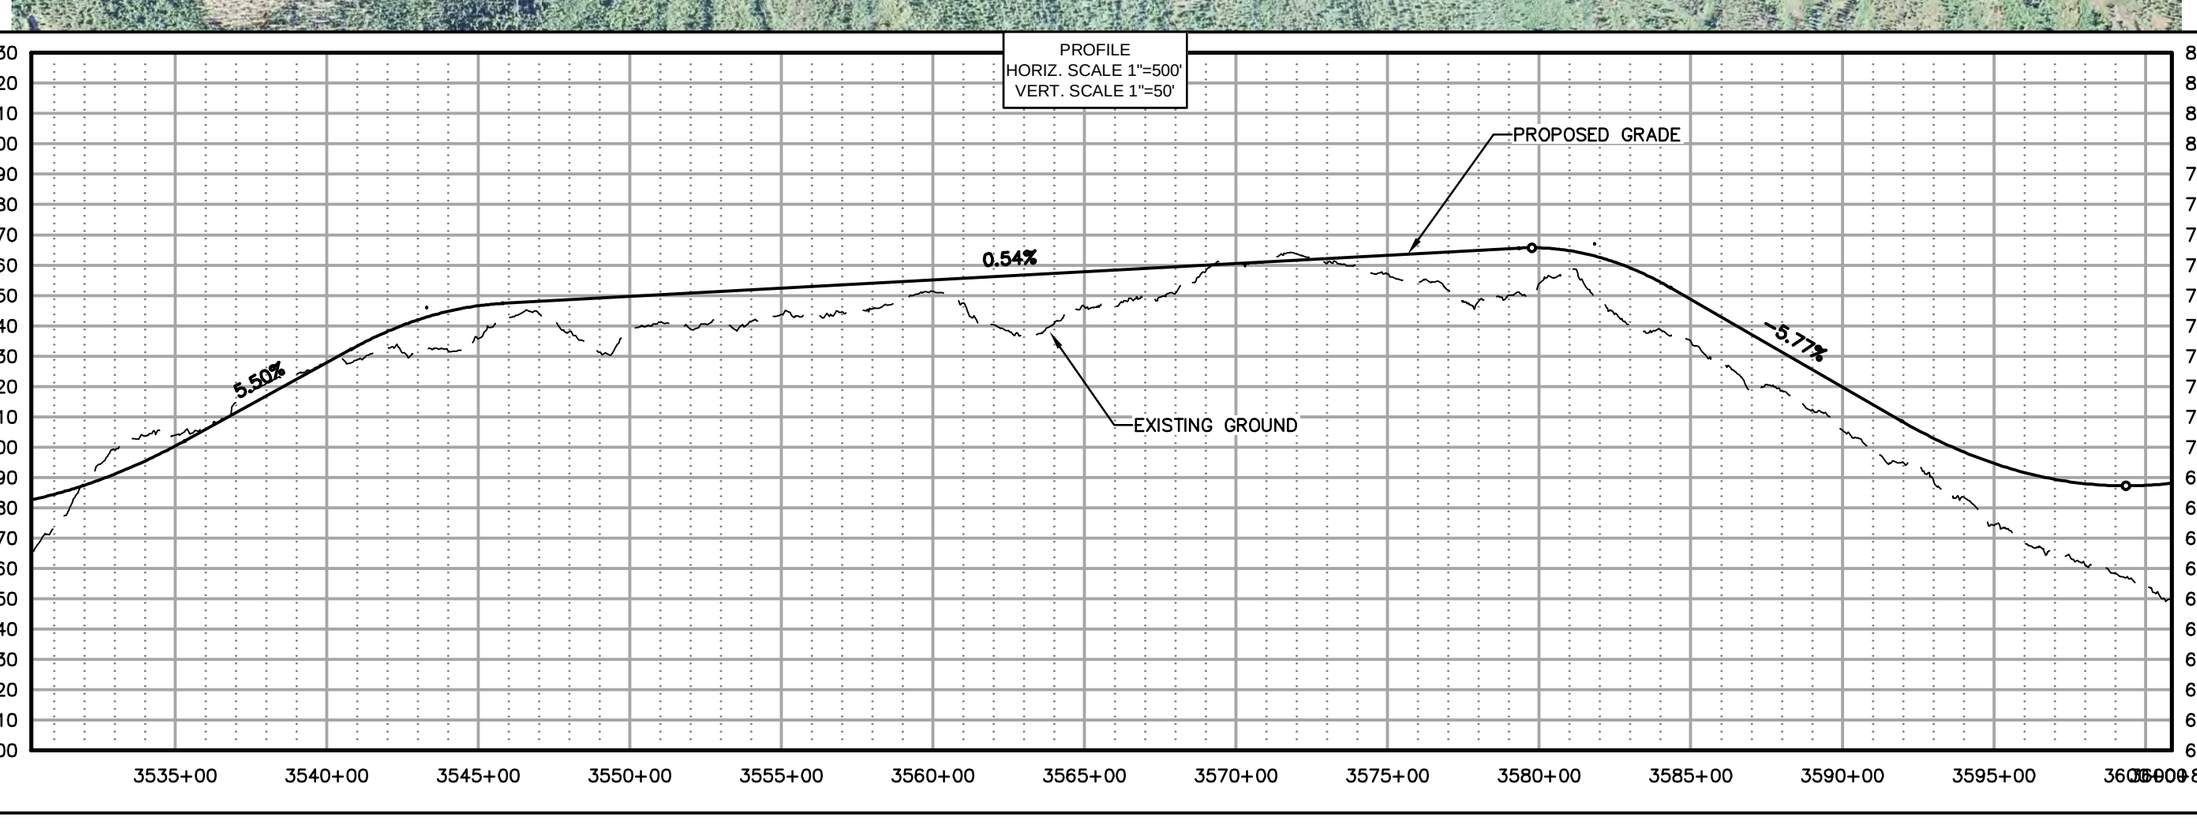

DOWLHKM FILE No:XXX-XX

Q:\24\60693 Ambler WY\Shungnak\Sheets\SHUNGNAK – (10).dwg PLOT DATE 2014-11-19 15:05 SAVED DATE 2014-11-19 14:47 USER: jwagner

AIDEA
Alaska Industrial Development and Export Authority

AMBLER MINING DISTRICT
INDUSTRIAL ACCESS ROAD


DOWL HKM
Anchorage, Alaska 99503
www.dowlhkm.com
4041 B Street
907.562.2000


AMBLER MINING DISTRICT INDUSTRIAL ACCESS ROAD
PREFERRED (NORTHERN) ALIGNMENT
PLAN AND PROFILE SHEETS

PROJECT 1124.60693.04
DATE 10/07/2014

© DOWLHKM 2014

SHEET
N-51

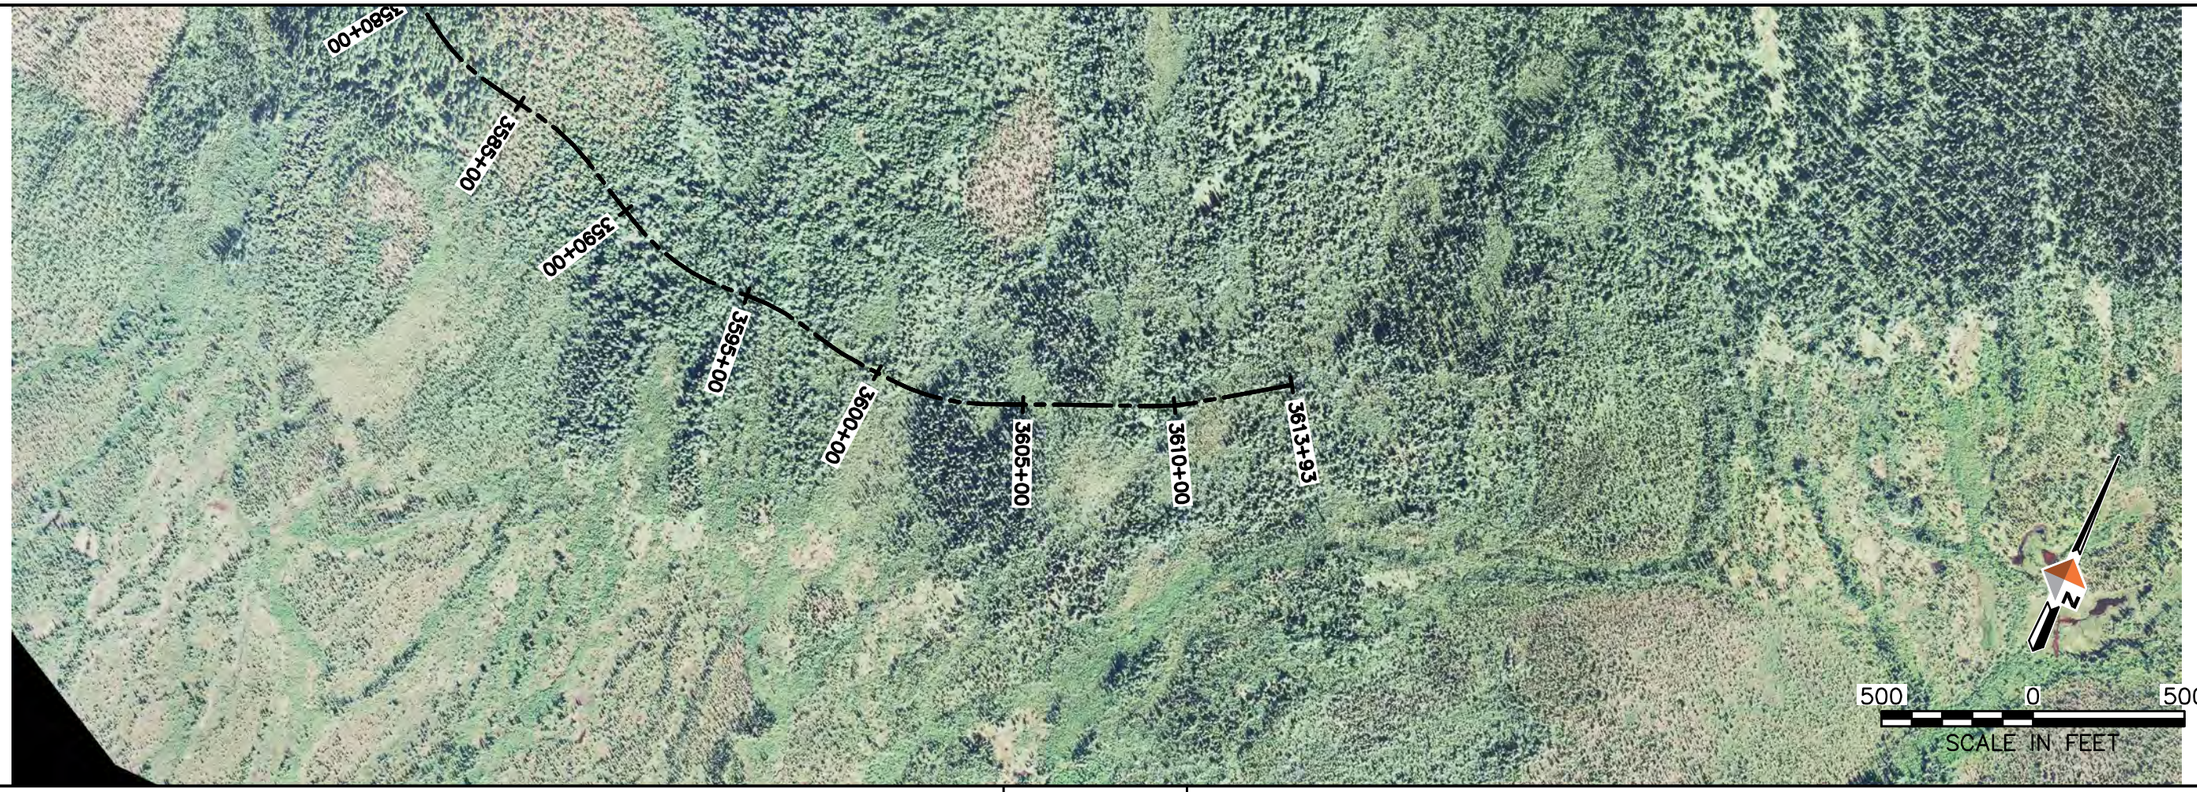

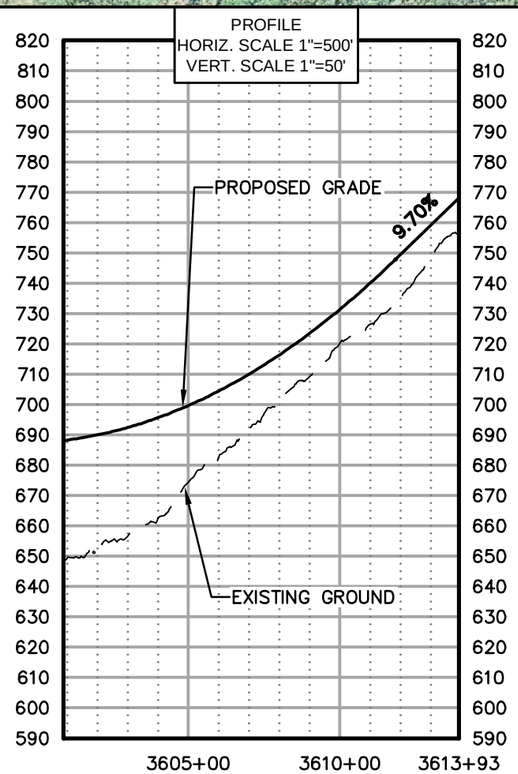

AIDEA
Alaska Industrial Development and Export Authority

AMBLER MINING DISTRICT
INDUSTRIAL ACCESS ROAD

DOWL HKM
4041 B Street
Anchorage, Alaska 99503
907.562.2000
www.dowlhkm.com


AMBLER MINING DISTRICT INDUSTRIAL ACCESS ROAD
PREFERRED (NORTHERN) ALIGNMENT
PLAN AND PROFILE SHEETS


PROJECT 1124.60693.04
DATE 10/07/2014

© DOWLHKM 2014

SHEET
N-52

DOWLHKM FILE No:XXX-XX
Q:\24\60693 Ambler WY\Shungnak\Sheets\SHUNGNAK – (10).dwg PLOT DATE 2014-11-19 15:07 SAVED DATE 2014-11-19 14:47 USER: jwagner

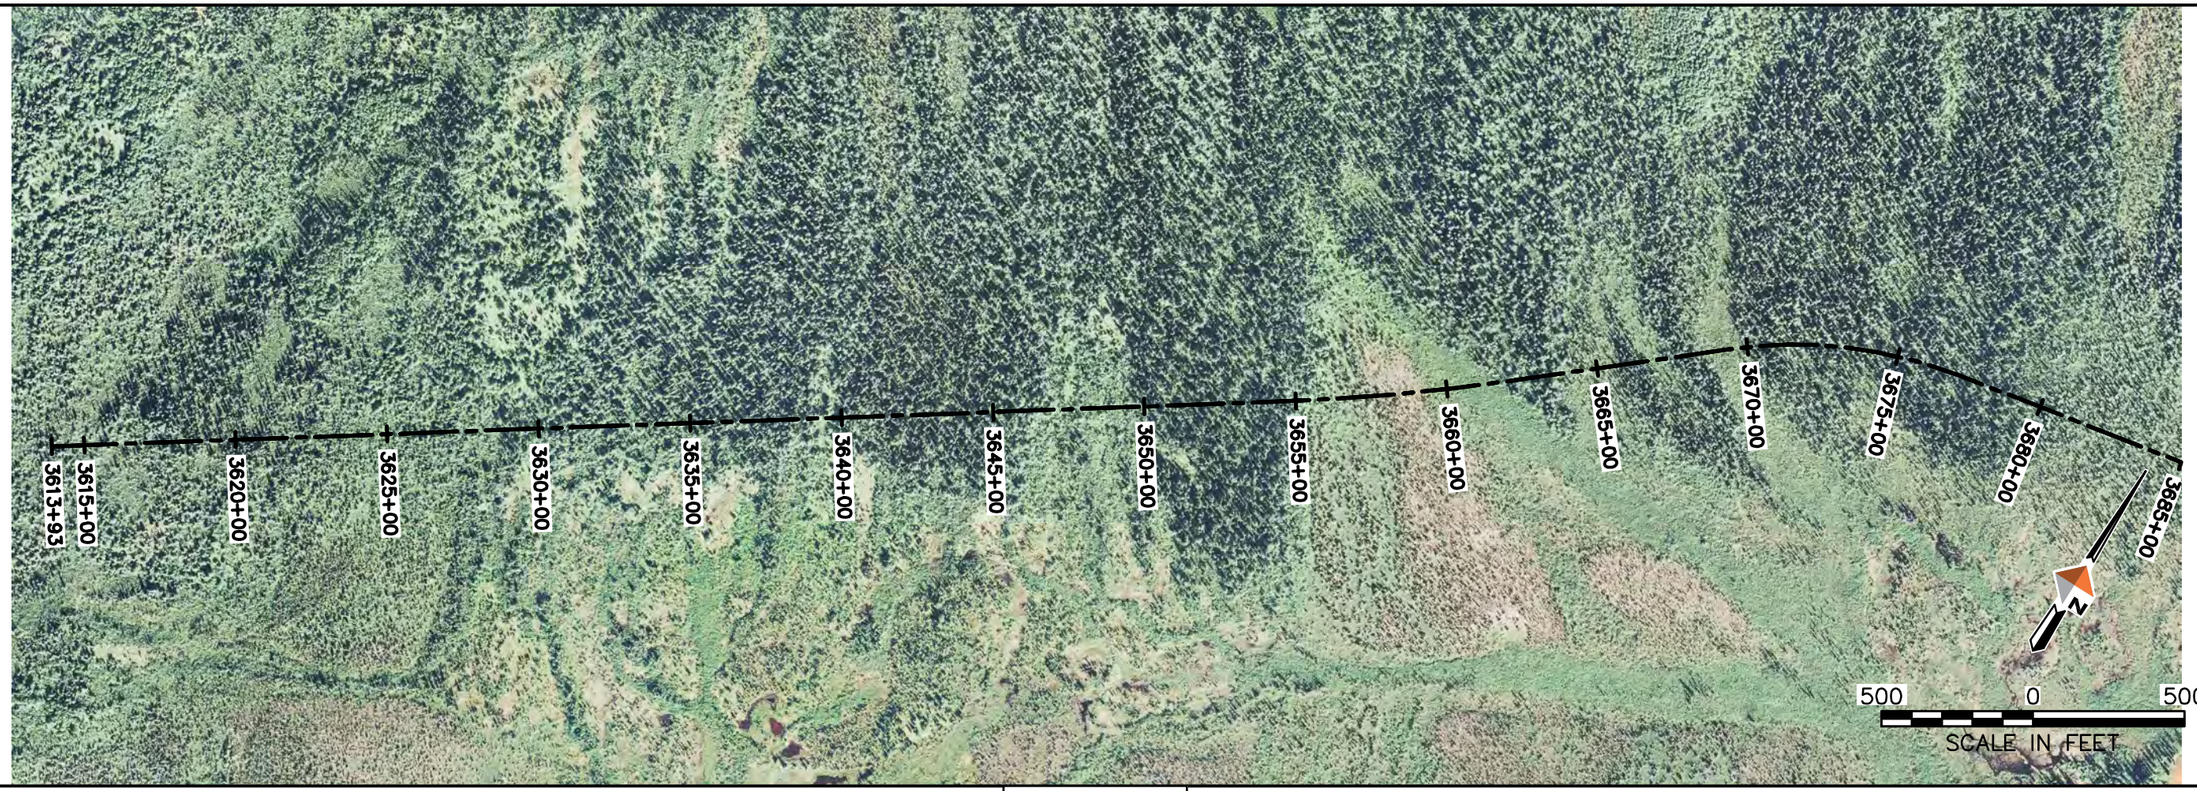

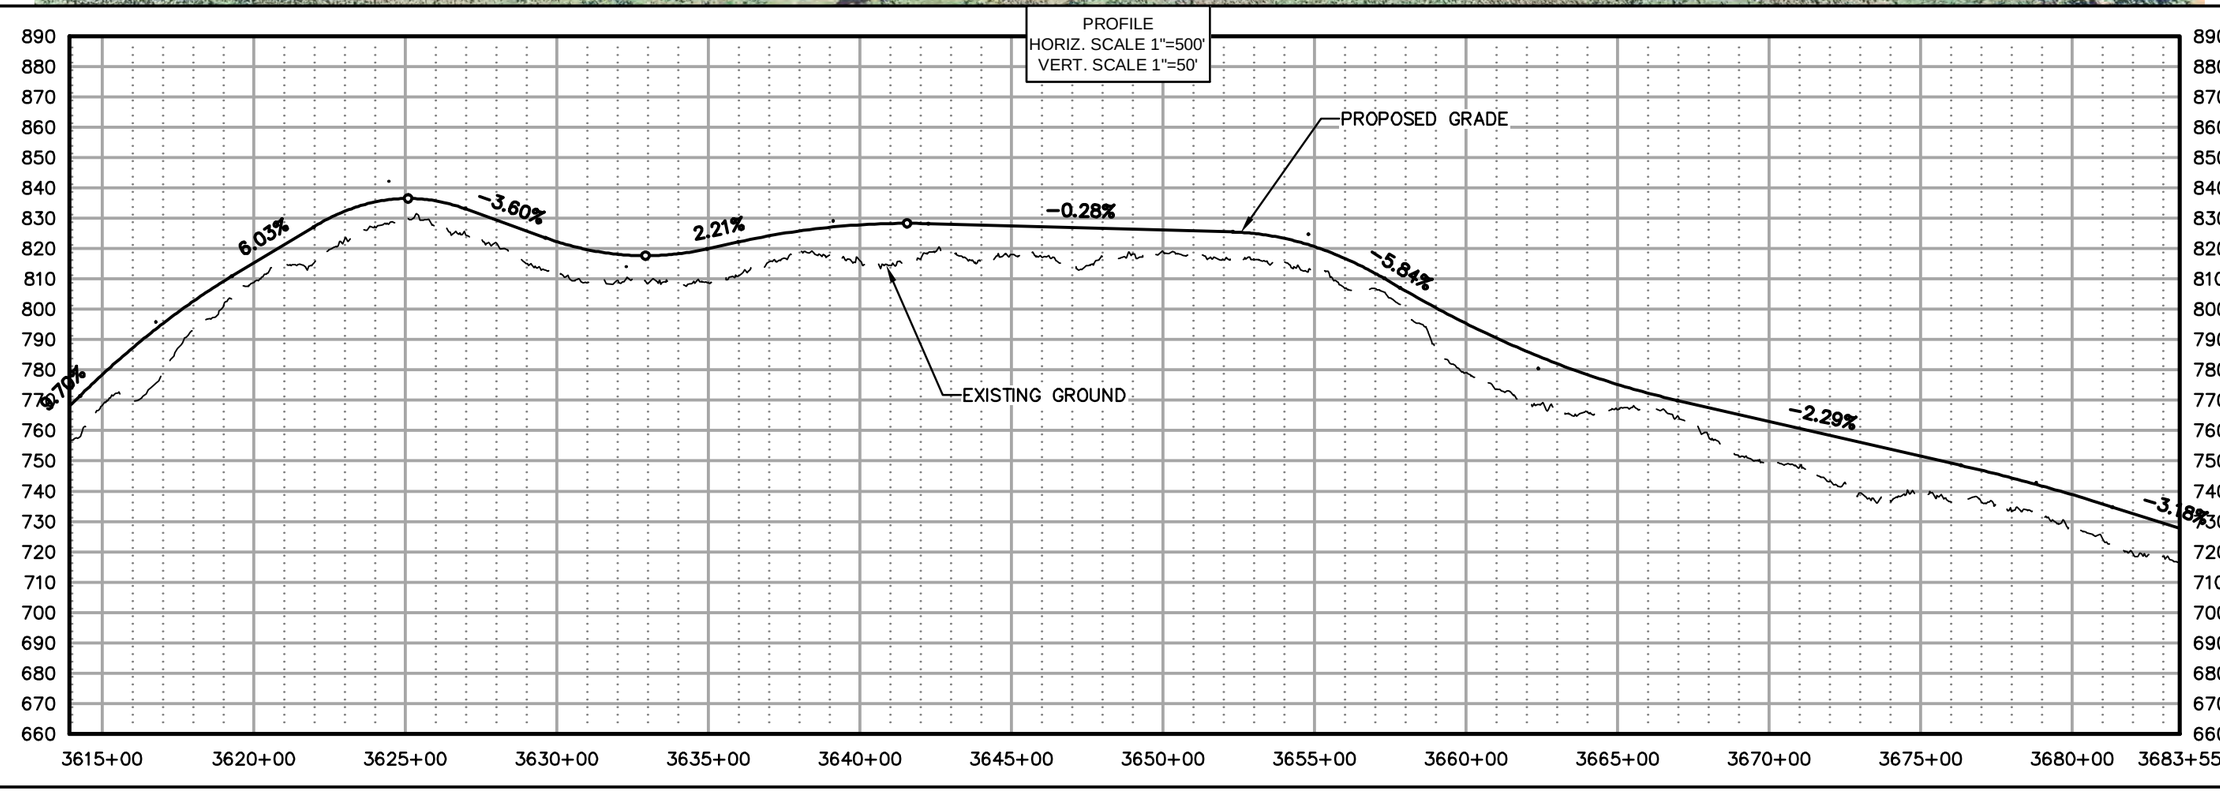

AIDEA
Alaska Industrial Development and Export Authority

AMBLER MINING DISTRICT
INDUSTRIAL ACCESS ROAD

DOWL HKM
Anchorage, Alaska 99503
www.dowlhkm.com
4041 B Street
907.562.2000


AMBLER MINING DISTRICT INDUSTRIAL ACCESS ROAD
PREFERRED (NORTHERN) ALIGNMENT
PLAN AND PROFILE SHEETS

PROJECT 1124.60693.04
DATE 10/07/2014


© DOWLHKM 2014

SHEET
N-53

DOWLHKM FILE No:XXX-XX
Q:\24\60693 Ambler WY\Alatna\CAD\Civil\SHEETS\ALATNA - (1).dwg PLOT DATE 2014-11-19 15:27 SAVED DATE 2014-11-19 15:22 USER: jwagner

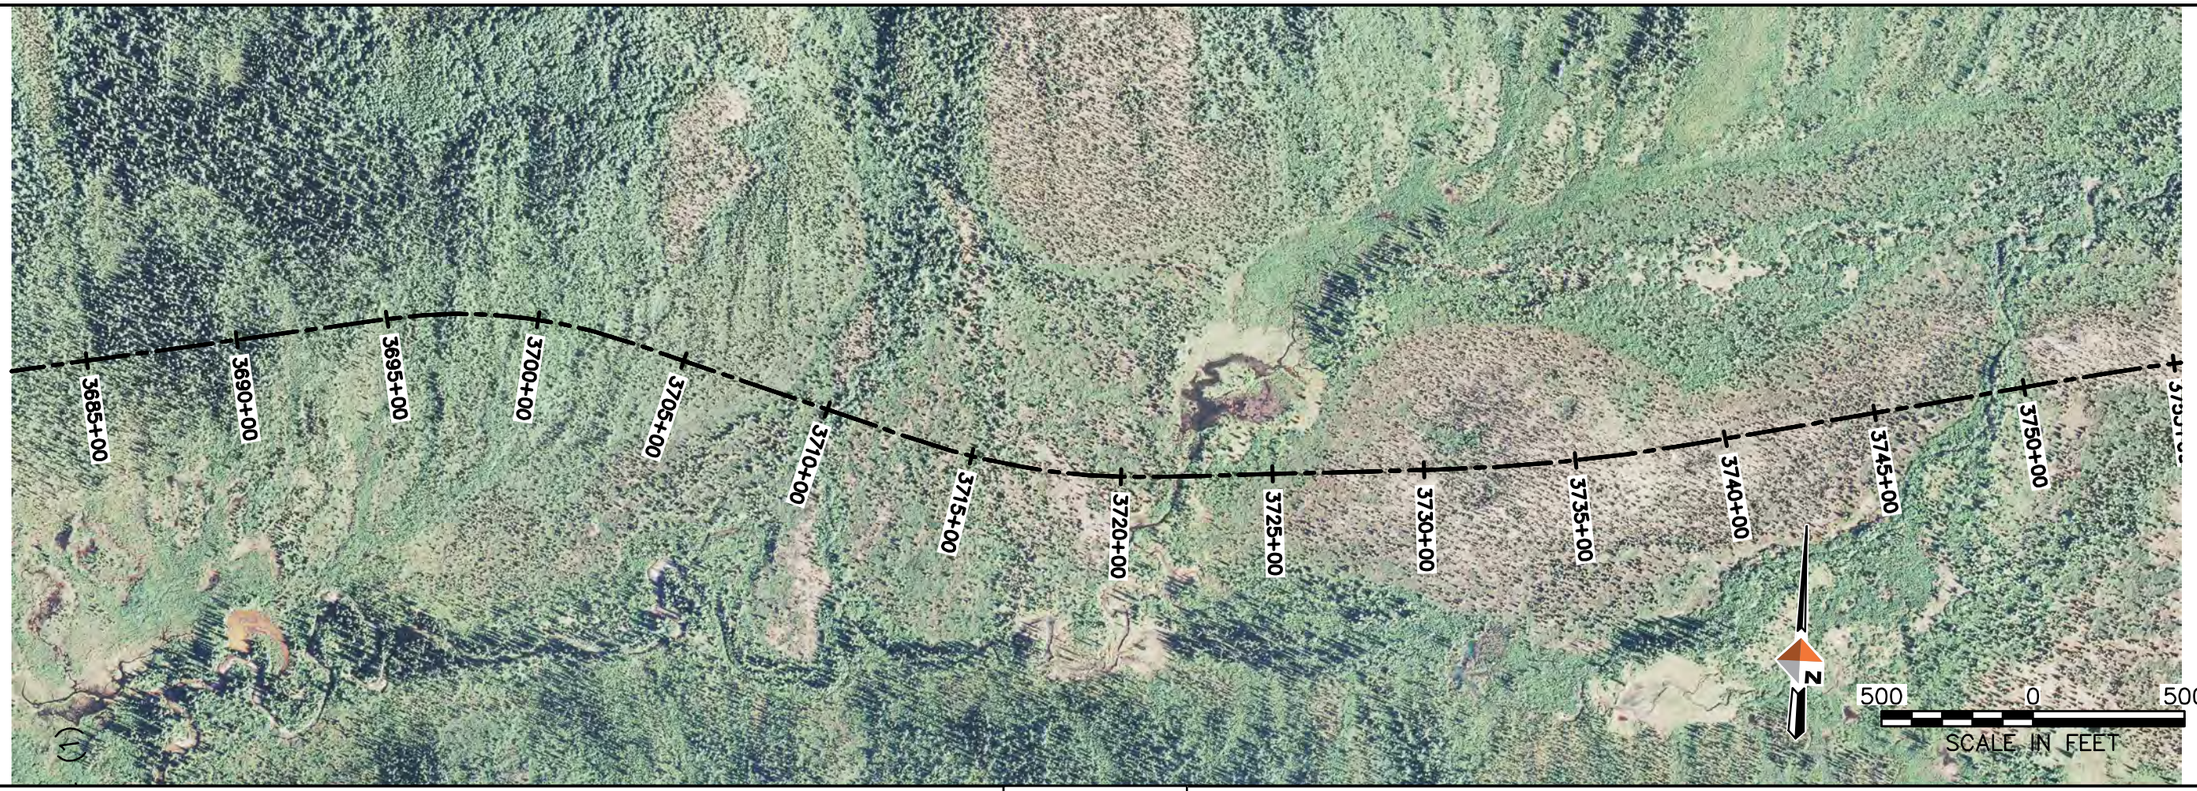

PROFILE
HORIZ. SCALE 1"=500'
VERT. SCALE 1"=50'

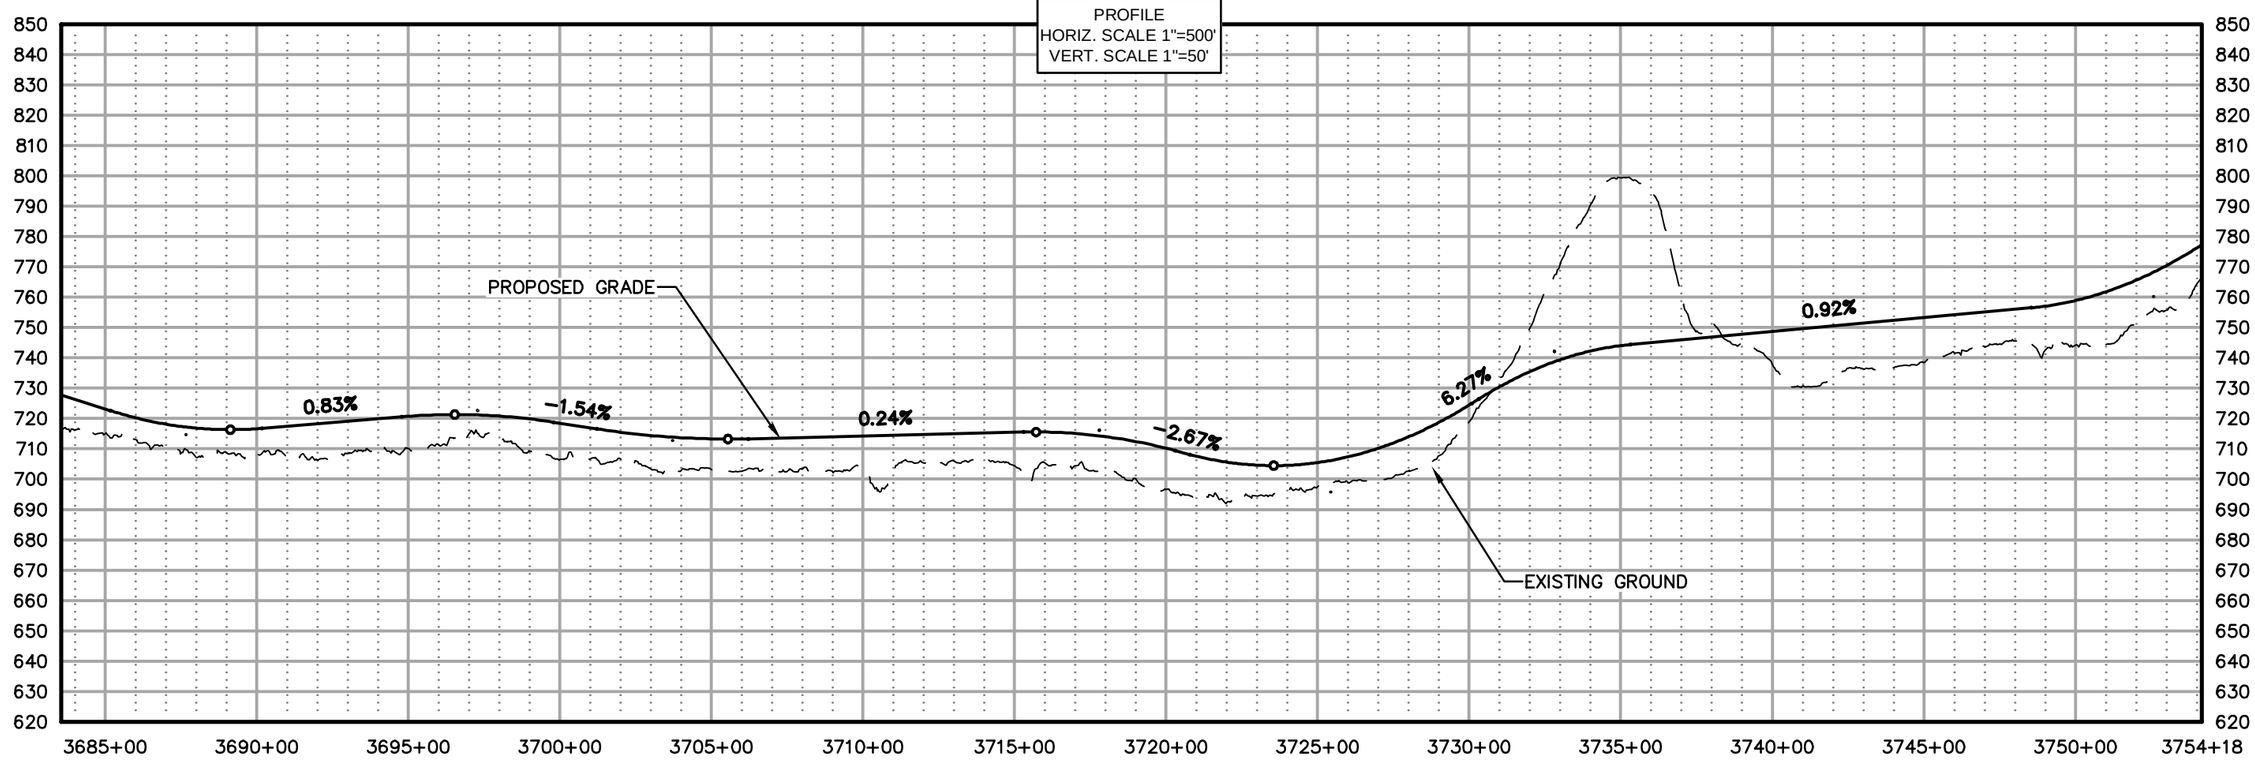

AIDEA
Alaska Industrial Development and Export Authority

AMBLER MINING DISTRICT
INDUSTRIAL ACCESS ROAD

DOWL HKM
Anchorage, Alaska 99503
www.dowlhkm.com
4041 B Street
907.562.2000

AMBLER MINING DISTRICT INDUSTRIAL ACCESS ROAD
PREFERRED (NORTHERN) ALIGNMENT
PLAN AND PROFILE SHEETS

PROJECT 1124.60693.04
DATE 10/07/2014


© DOWLHKM 2014

SHEET
N-54


Q:\24\60693 Ambler WY\Alatna\CAD\Civil\SHEETS\ALATNA – (1).dwg PLOT DATE 2014-11-19 15:28 SAVED DATE 2014-11-19 15:22 USER: jwagner
DOWLHKM FILE No:XXX-XX

DOWLHKM FILE No:XXX-XX

Q:\24\60693 Ambler WY\Alatna\CAD\Civil\SHEETS\ALATNA - (1).dwg PLOT DATE 2014-11-19 15:29 SAVED DATE 2014-11-19 15:22 USER: jwagner

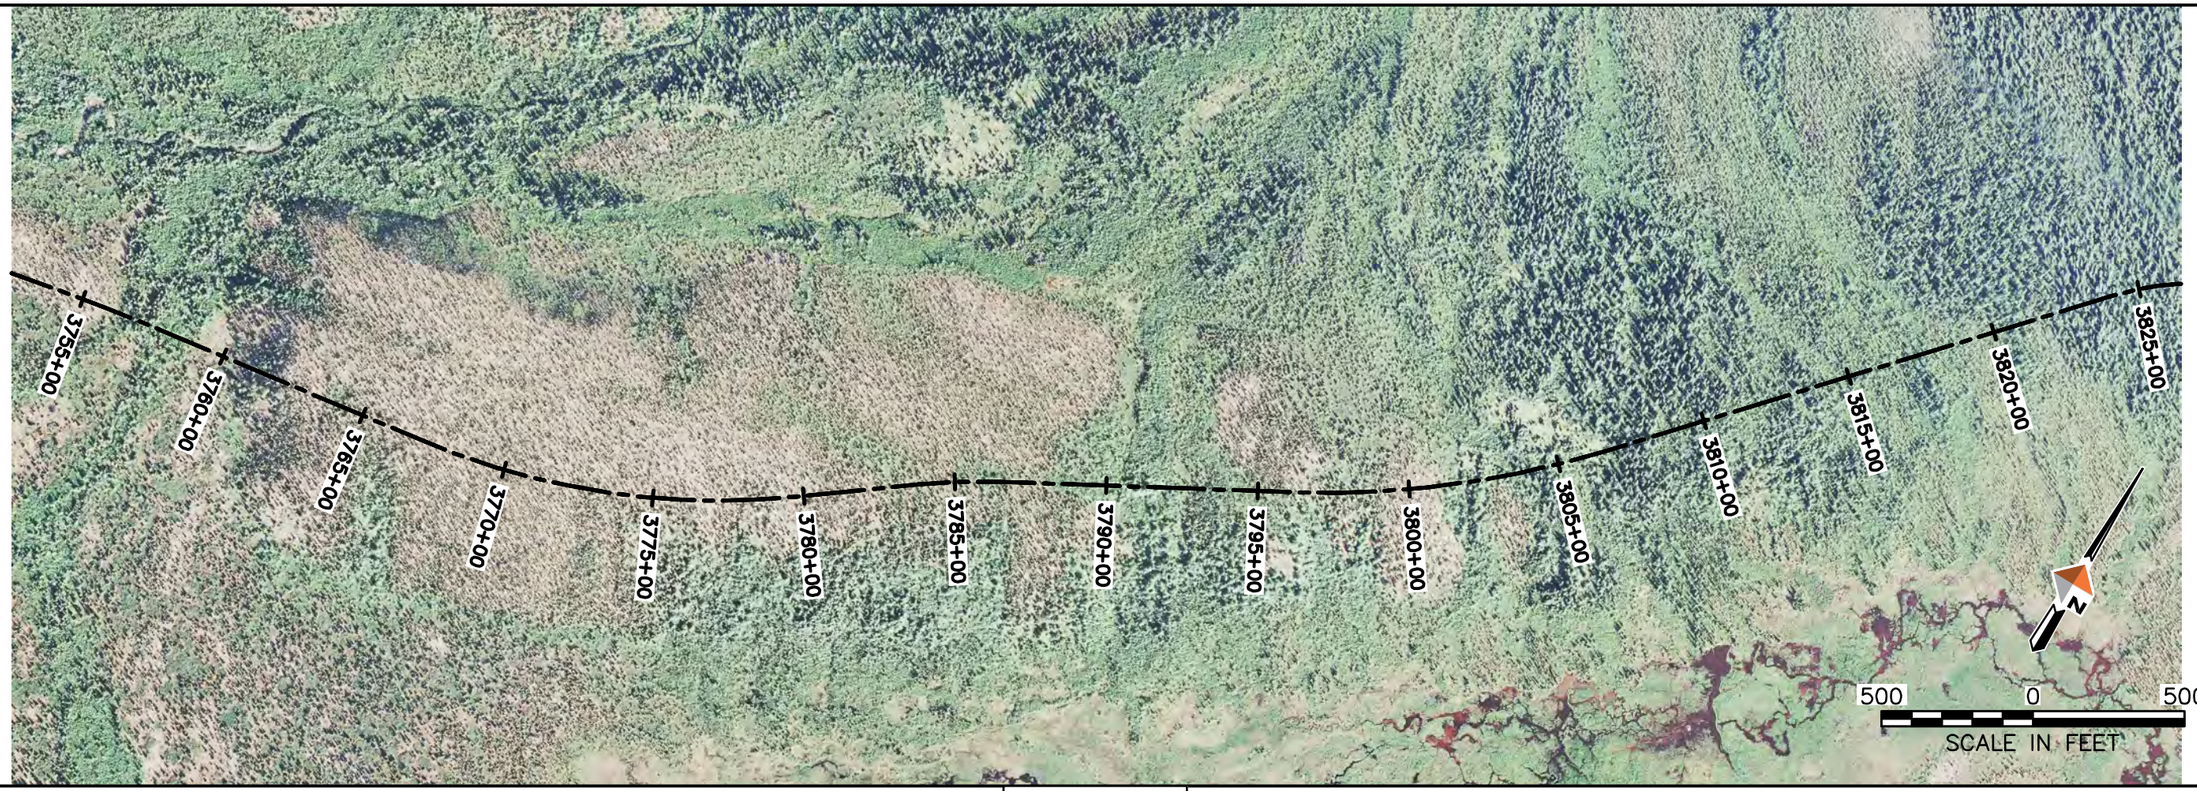

PROFILE
HORIZ. SCALE 1"=500'
VERT. SCALE 1"=50'

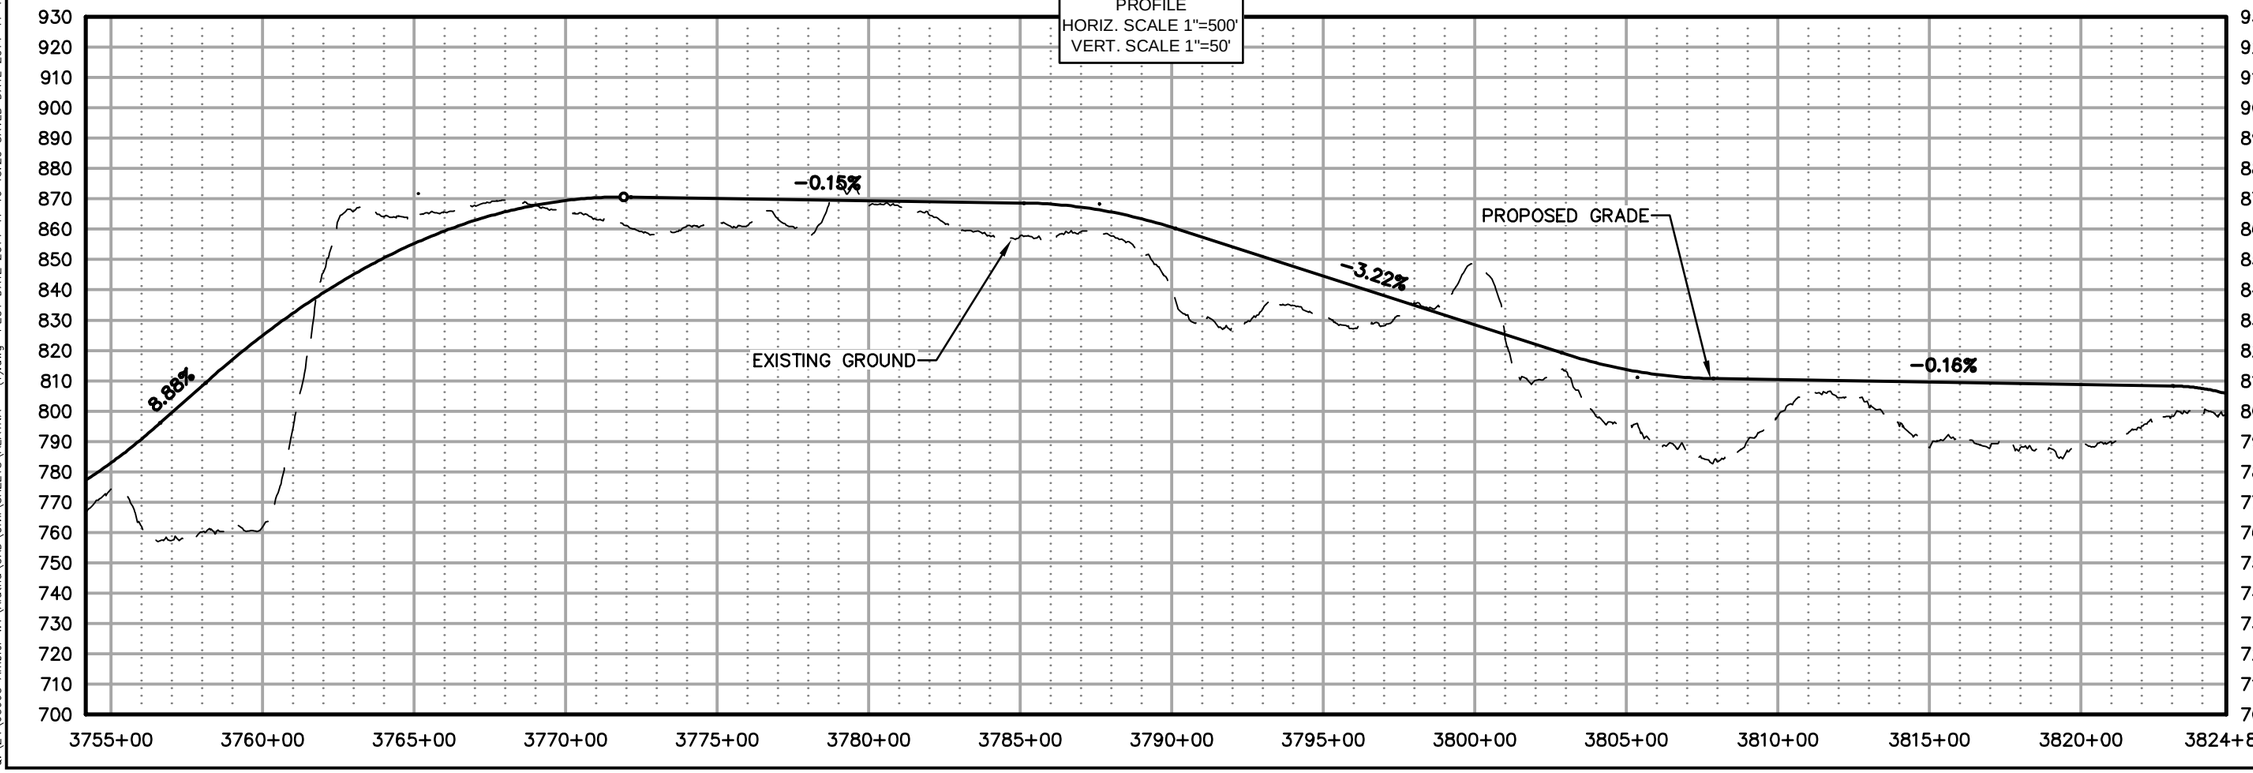

AIDEA
Alaska Industrial Development and Export Authority

AMBLER MINING DISTRICT
INDUSTRIAL ACCESS ROAD


DOWL HKM
Anchorage, Alaska 99503
www.dowlhkm.com
4041 B Street
907.562.2000


AMBLER MINING DISTRICT INDUSTRIAL ACCESS ROAD
PREFERRED (NORTHERN) ALIGNMENT
PLAN AND PROFILE SHEETS

PROJECT 1124.60693.04
DATE 10/07/2014

© DOWLHKM 2014

SHEET
N-55

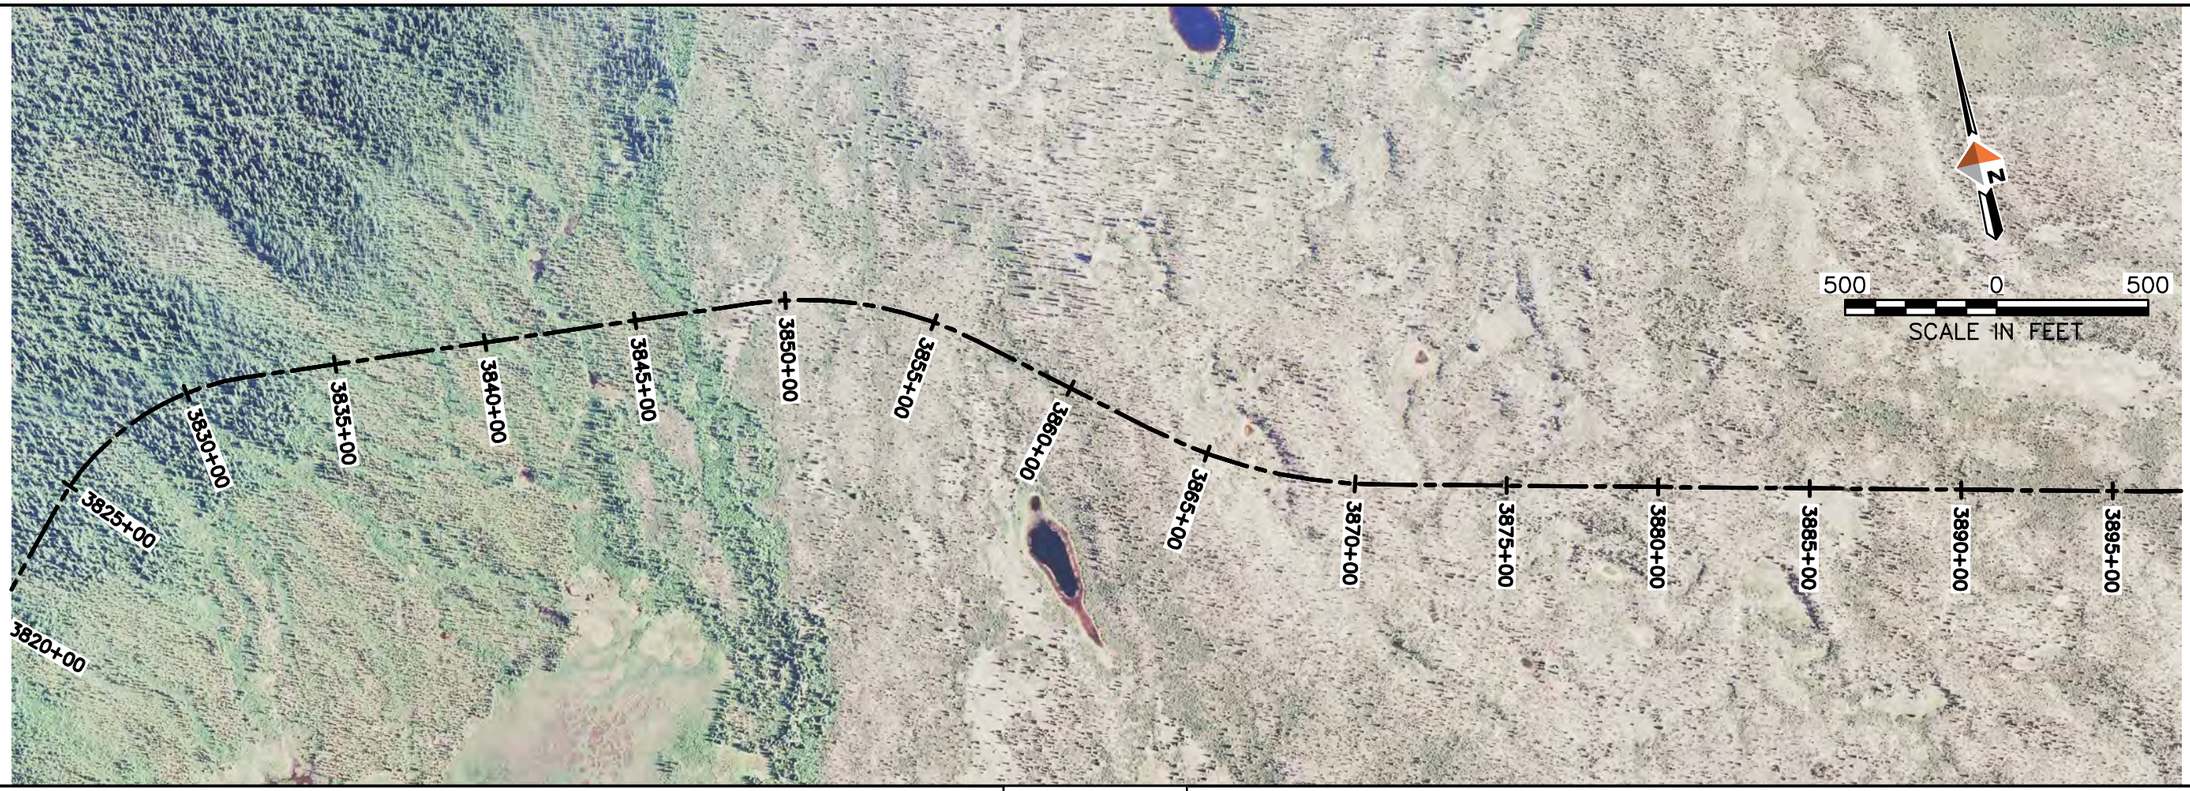

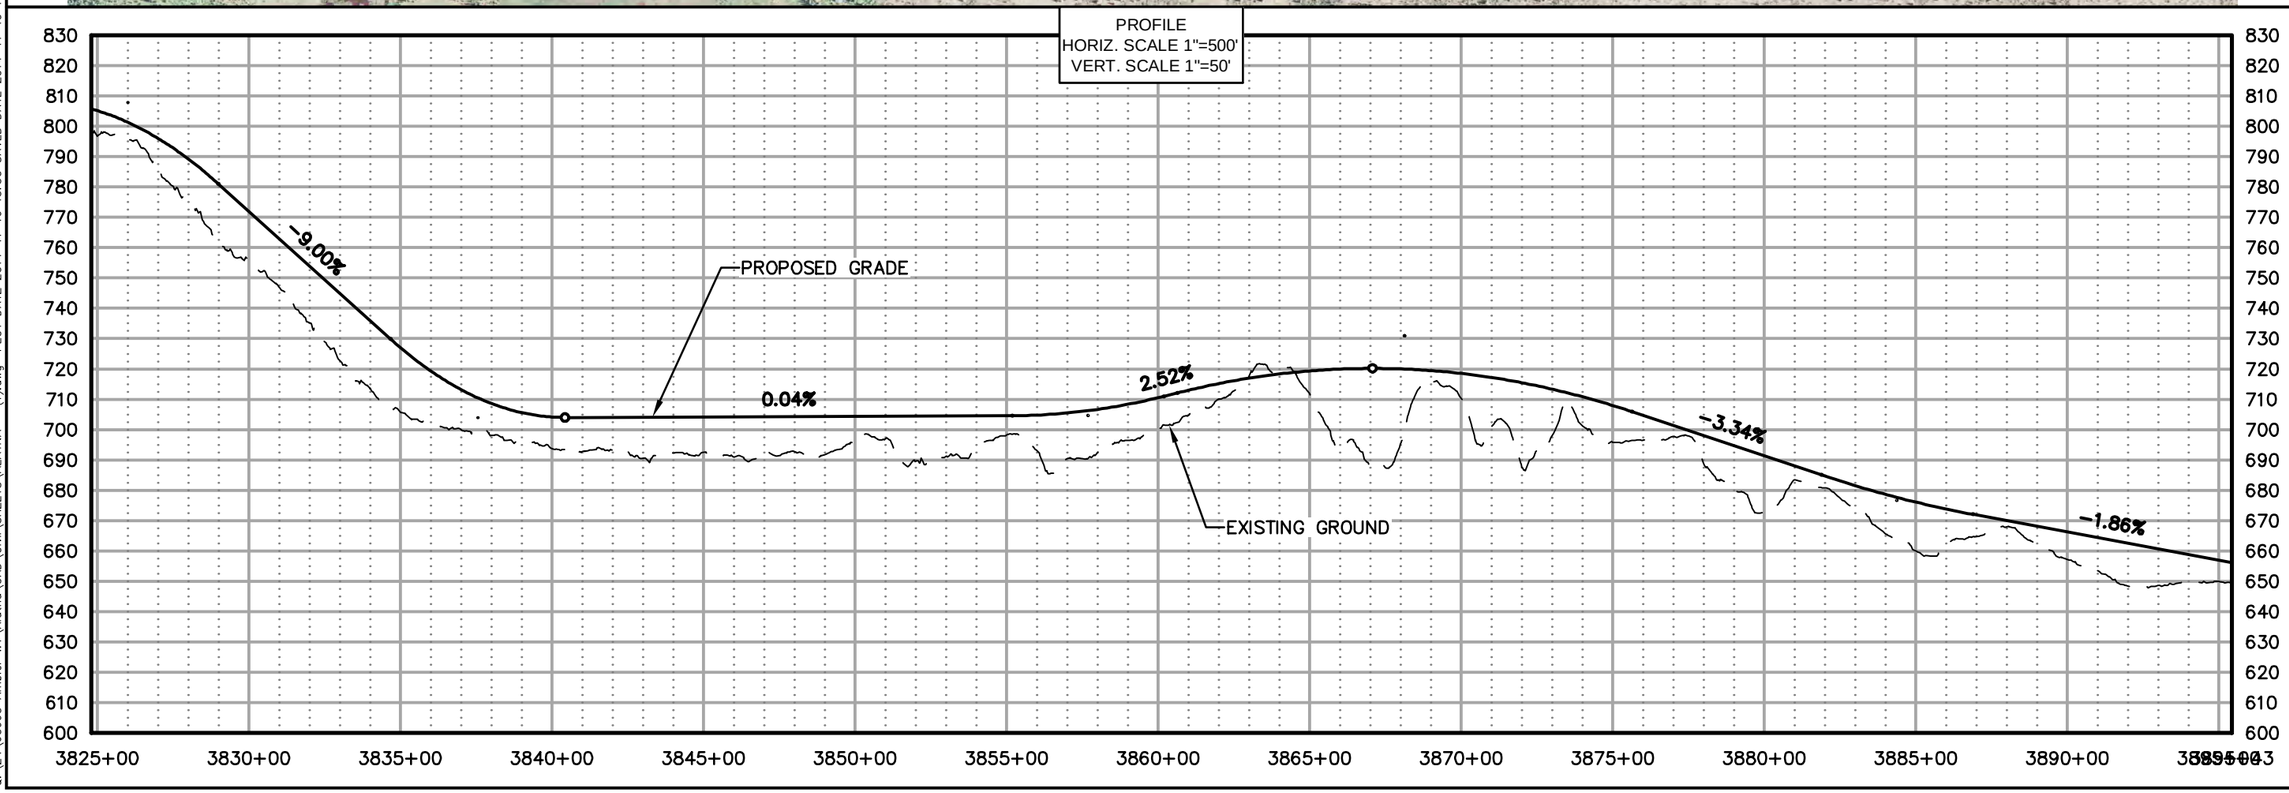

AIDEA
Alaska Industrial Development and Export Authority

AMBLER MINING DISTRICT
INDUSTRIAL ACCESS ROAD

DOWL HKM
4041 B Street
Anchorage, Alaska 99503
907.562.2000
www.dowlhkm.com

AMBLER MINING DISTRICT INDUSTRIAL ACCESS ROAD
PREFERRED (NORTHERN) ALIGNMENT
PLAN AND PROFILE SHEETS

PROJECT 1124.60693.04
DATE 10/07/2014


© DOWLHKM 2014

SHEET
N-56


DOWLHKM FILE No:XXX-XX

Q:\24\60693 Ambler WY\Alatna\CAD\Civil\SHEETS\ALATNA - (1).dwg PLOT DATE 2014-11-19 15:30 SAVED DATE 2014-11-19 15:22 USER: jwagner

DOWLHKM FILE No:XXX-XX

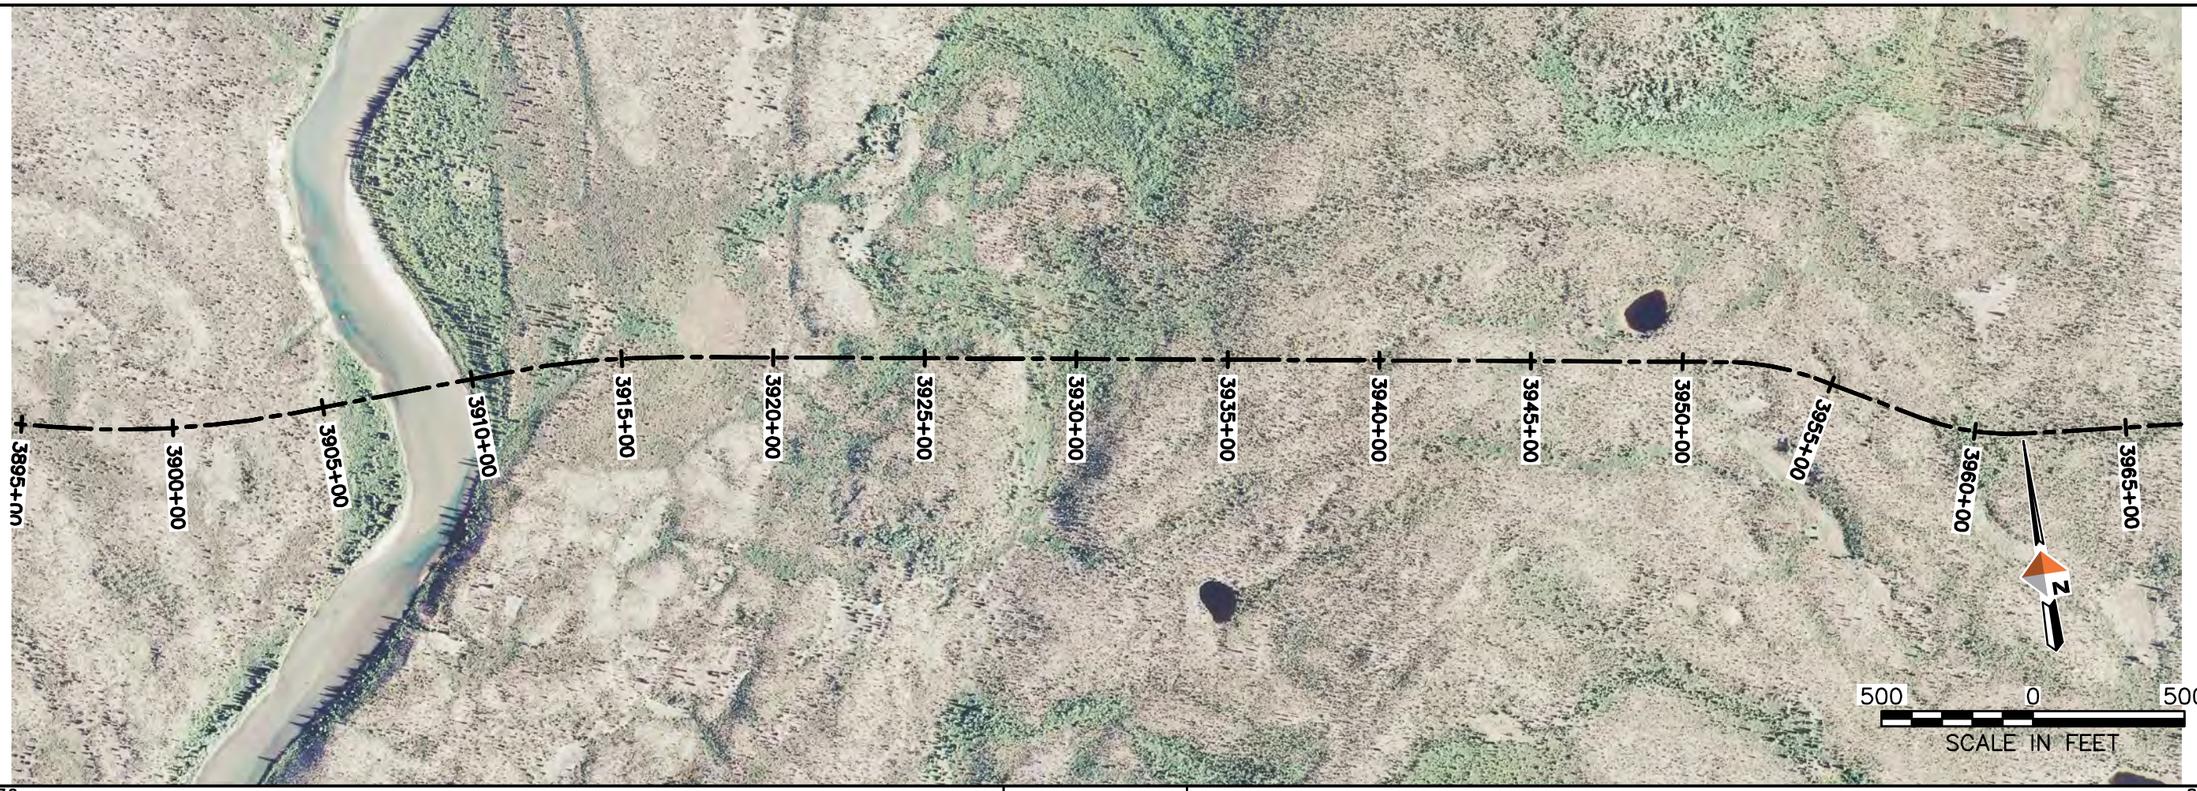

PROFILE
HORIZ. SCALE 1"=500'
VERT. SCALE 1"=50'

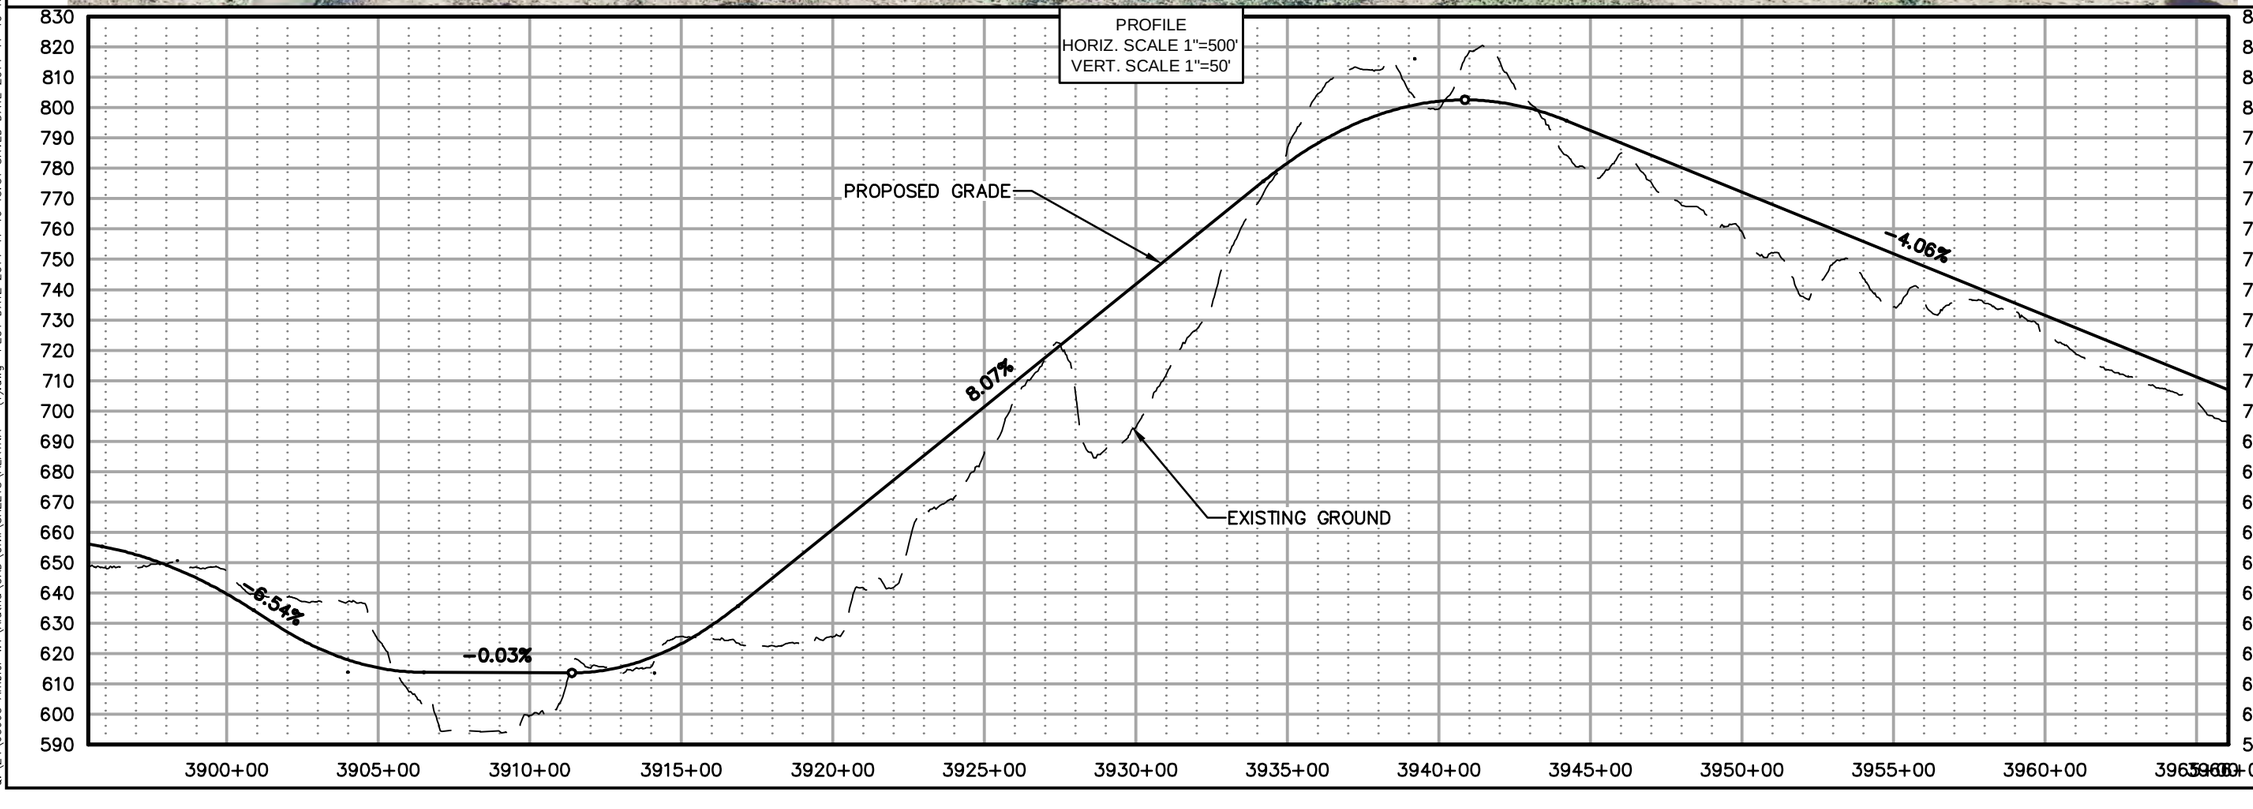

AIDEA
Alaska Industrial Development and Export Authority

AMBLER MINING DISTRICT
INDUSTRIAL ACCESS ROAD

DOWL HKM
Anchorage, Alaska 99503
www.dowlhkm.com
4041 B Street
907-562-2000

AMBLER MINING DISTRICT INDUSTRIAL ACCESS ROAD
PREFERRED (NORTHERN) ALIGNMENT
PLAN AND PROFILE SHEETS

PROJECT 1124.60693.04
DATE 10/07/2014


© DOWLHKM 2014

SHEET
N-57

Q:\24\60693 Ambler WY\Alatna\CAD\Civil\SHEETS\ALATNA – (1).dwg PLOT DATE 2014-11-19 15:31 SAVED DATE 2014-11-19 15:22 USER: jwagner

DOWLHKM FILE No:XXX-XX
Q:\24\60693 Ambler WY\Alatna\CAD\Civil\SHEETS\ALATNA - (2).dwg PLOT DATE 2014-11-19 15:40 SAVED DATE 2014-11-19 15:28 USER: jwagner



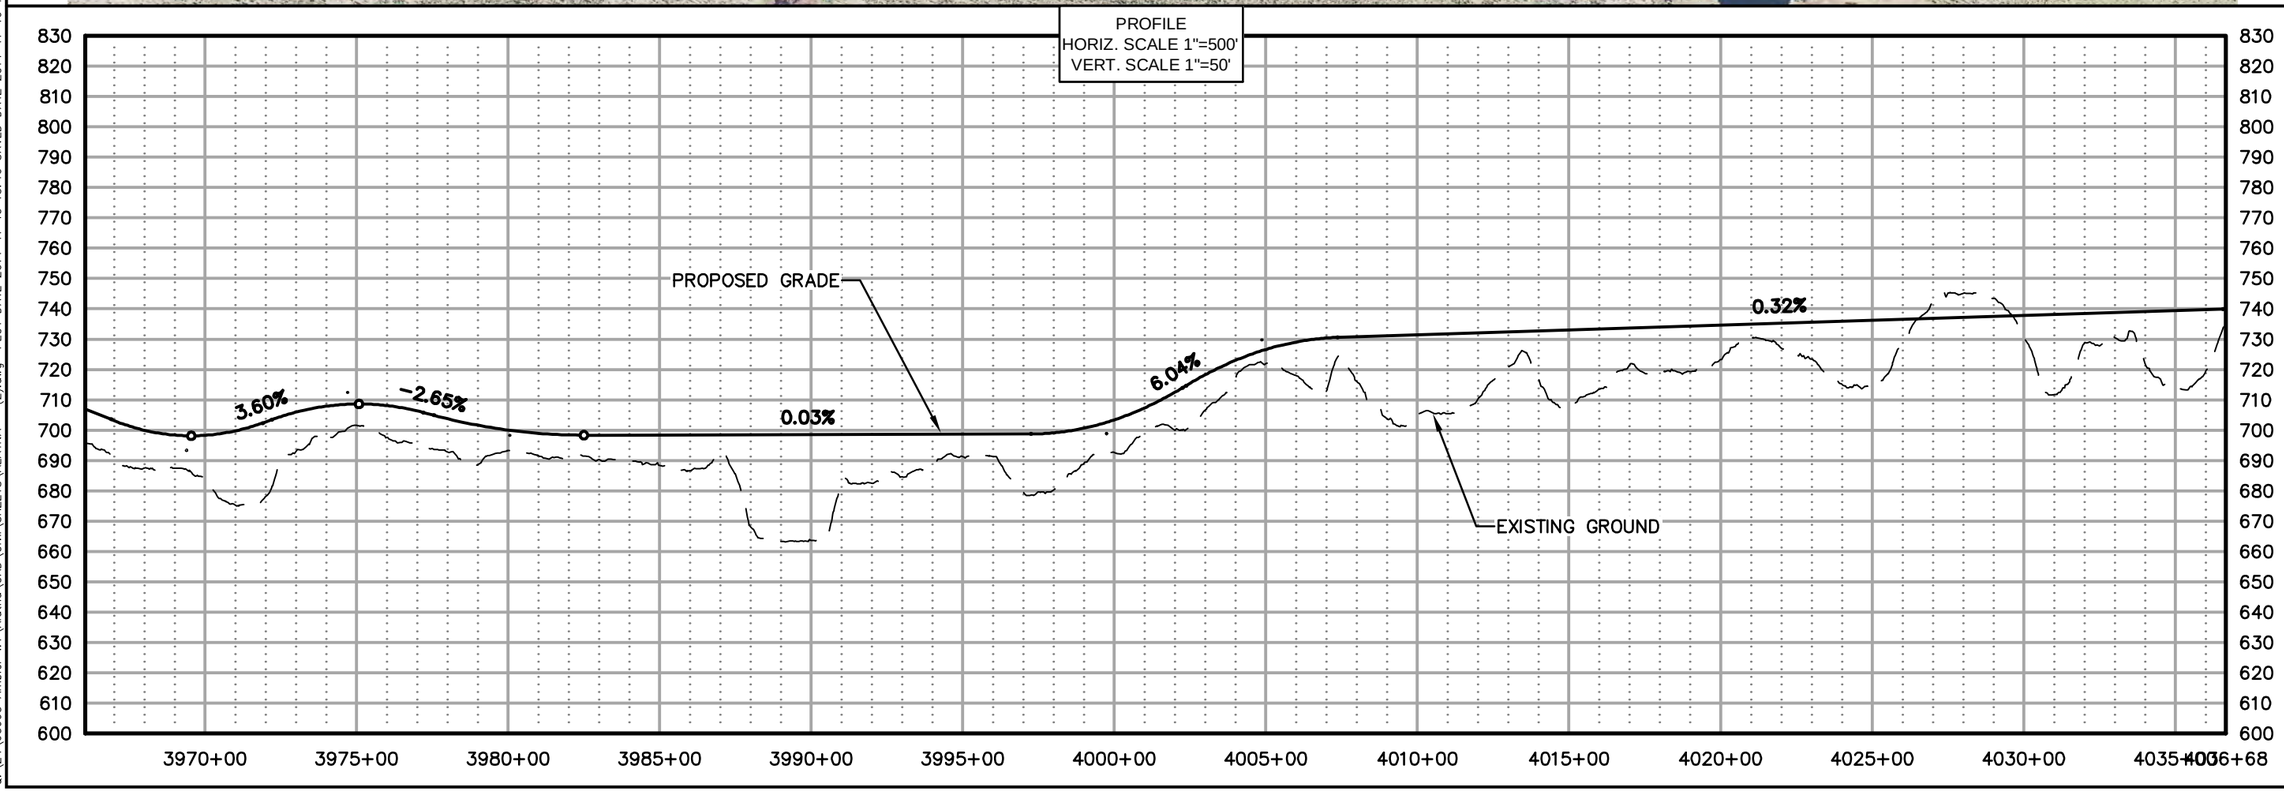

AIDEA
Alaska Industrial Development and Export Authority

AMBLER MINING DISTRICT
INDUSTRIAL ACCESS ROAD


DOWL HKM
Anchorage, Alaska 99503
www.dowlhkm.com
4041 B Street
907.562.2000


AMBLER MINING DISTRICT INDUSTRIAL ACCESS ROAD
PREFERRED (NORTHERN) ALIGNMENT
PLAN AND PROFILE SHEETS

PROJECT 1124.60693.04
DATE 10/07/2014

© DOWLHKM 2014

SHEET
N-58

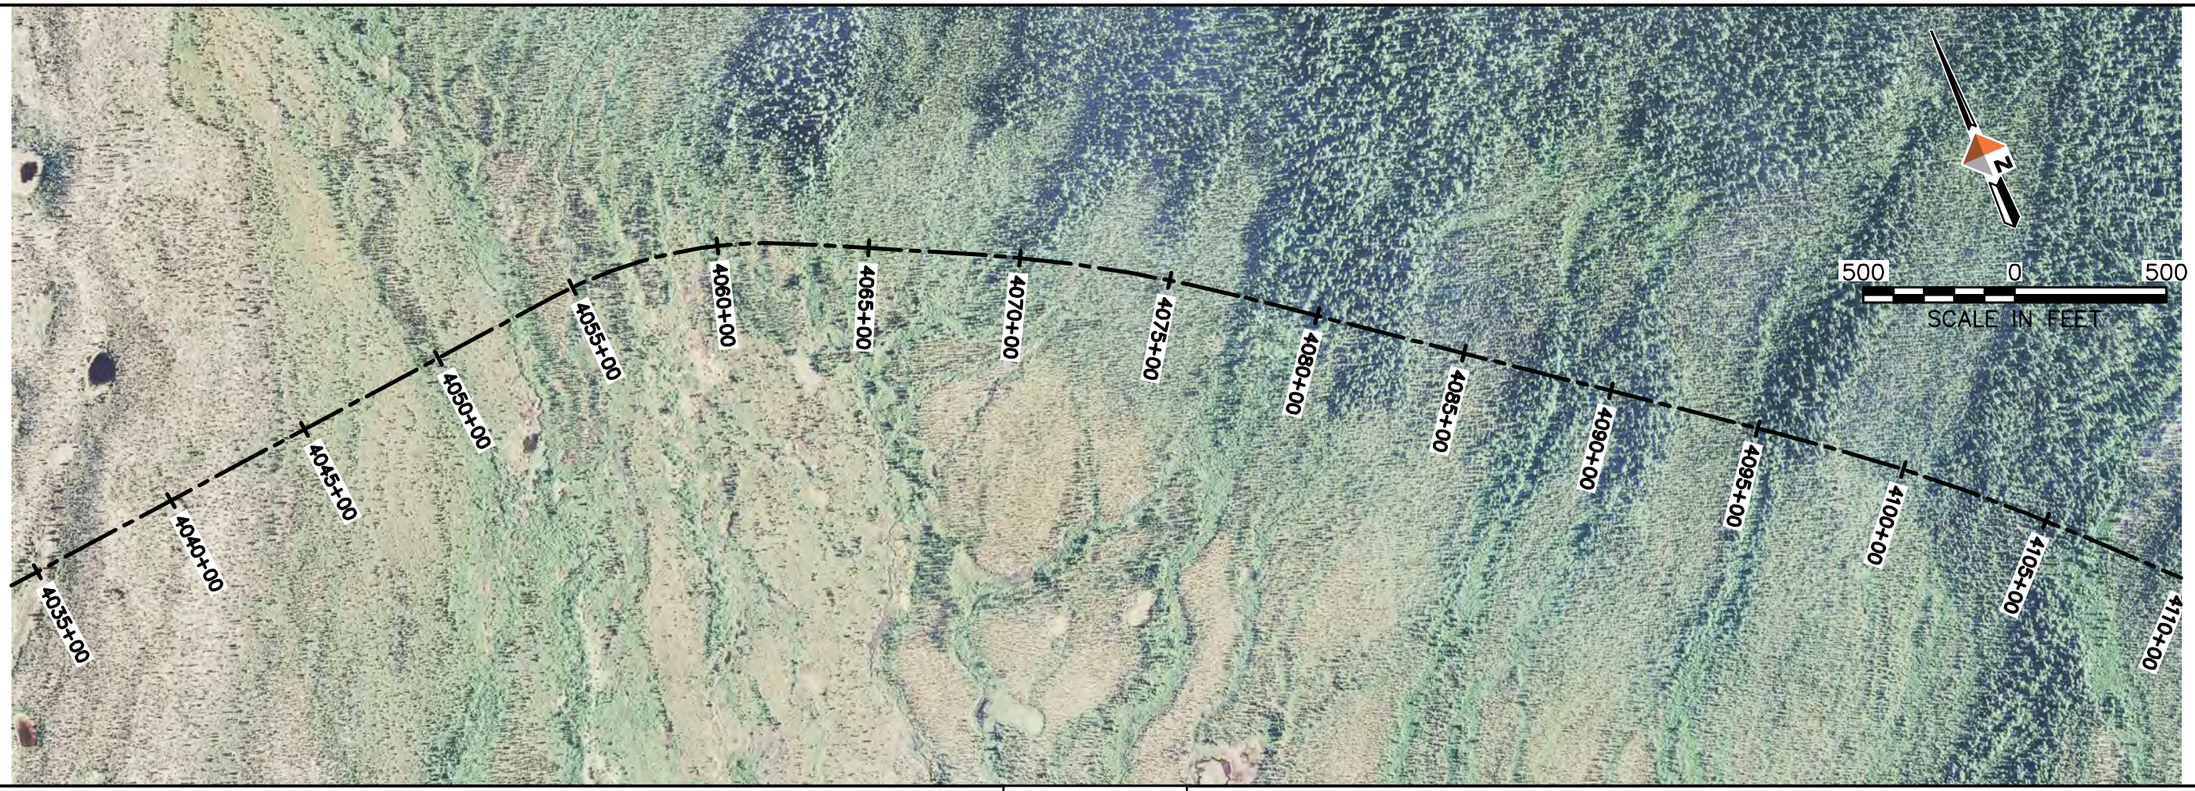

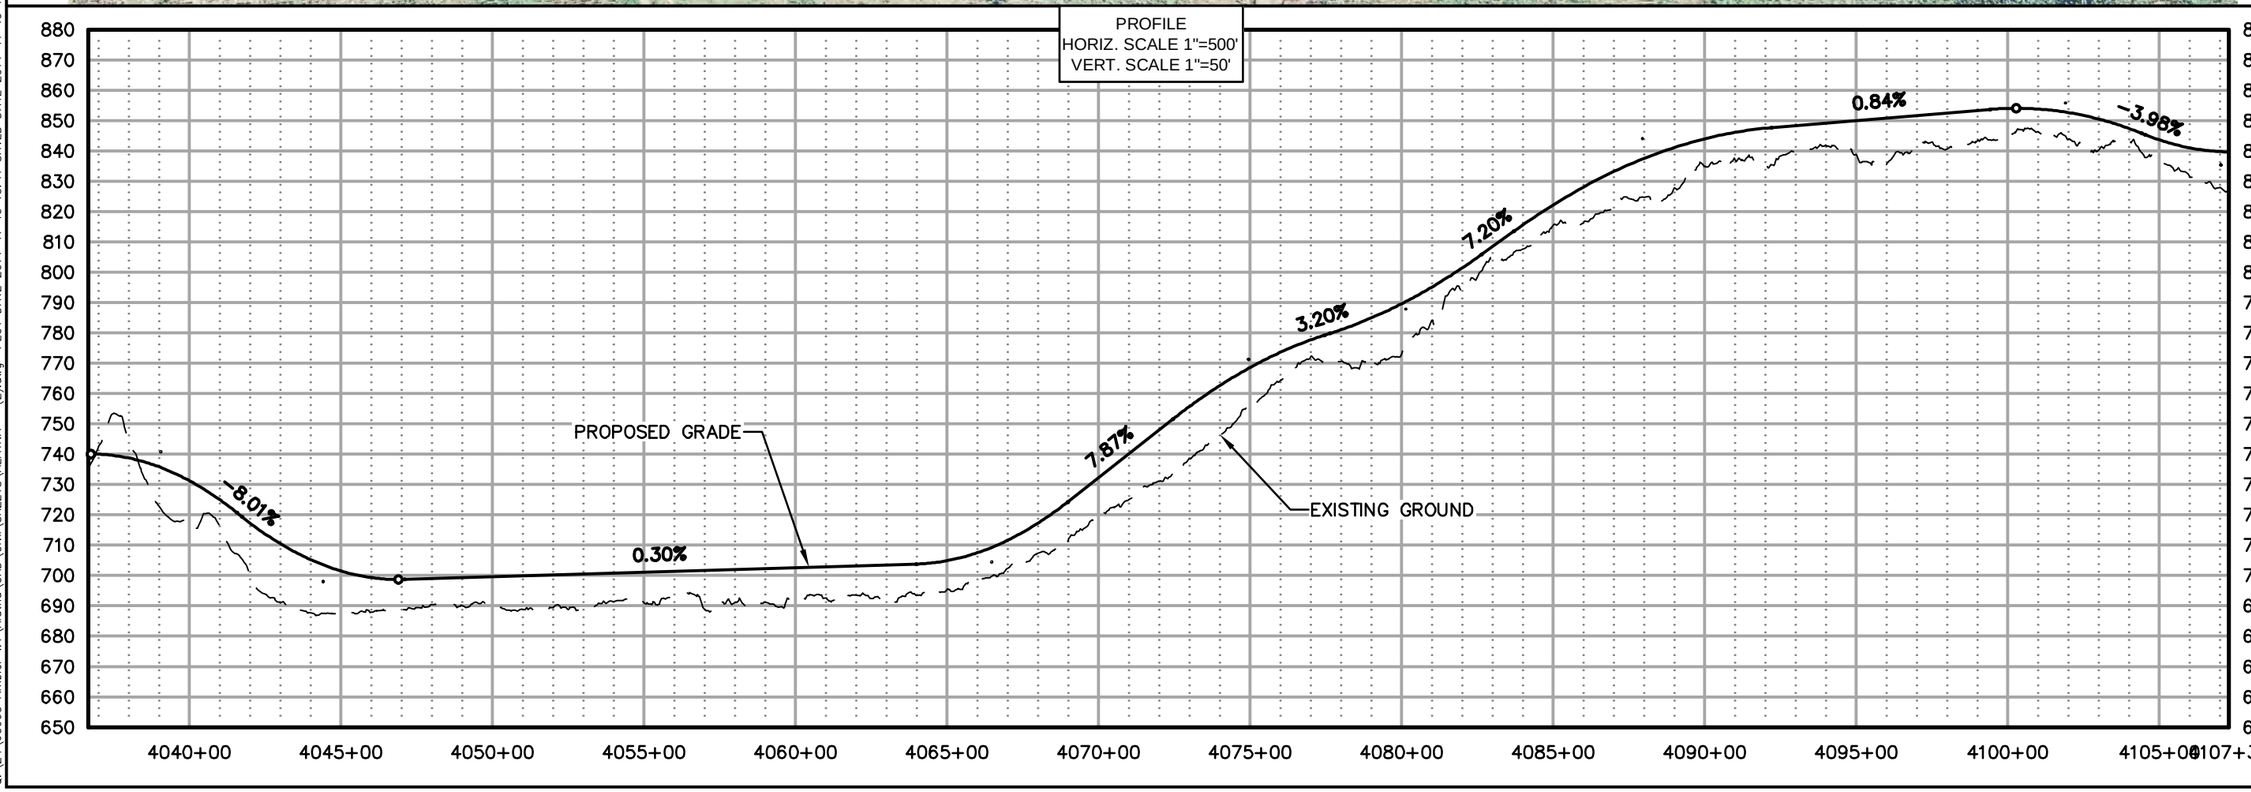

AIDEA
Alaska Industrial Development and Export Authority

AMBLER MINING DISTRICT
INDUSTRIAL ACCESS ROAD

DOWL HKM
4041 B Street
Anchorage, Alaska 99503
907.562.2000
www.dowlhkm.com

AMBLER MINING DISTRICT INDUSTRIAL ACCESS ROAD
PREFERRED (NORTHERN) ALIGNMENT
PLAN AND PROFILE SHEETS


PROJECT 1124.60693.04
DATE 10/07/2014


© DOWLHKM 2014

SHEET
N-59

DOWLHKM FILE No:XXX-XX
Q:\24\60693 Ambler WY\Alatna\CAD\Civil\SHEETS\ALATNA - (2).dwg PLOT DATE 2014-11-19 15:41 SAVED DATE 2014-11-19 15:28 USER: jwagner

DOWLHKM FILE No:XXX-XX
Q:\24\60693 Ambler WY\Alatna\CAD\Civil\SHEETS\ALATNA - (2).dwg PLOT DATE 2014-11-19 15:42 SAVED DATE 2014-11-19 15:28 USER: jwagner

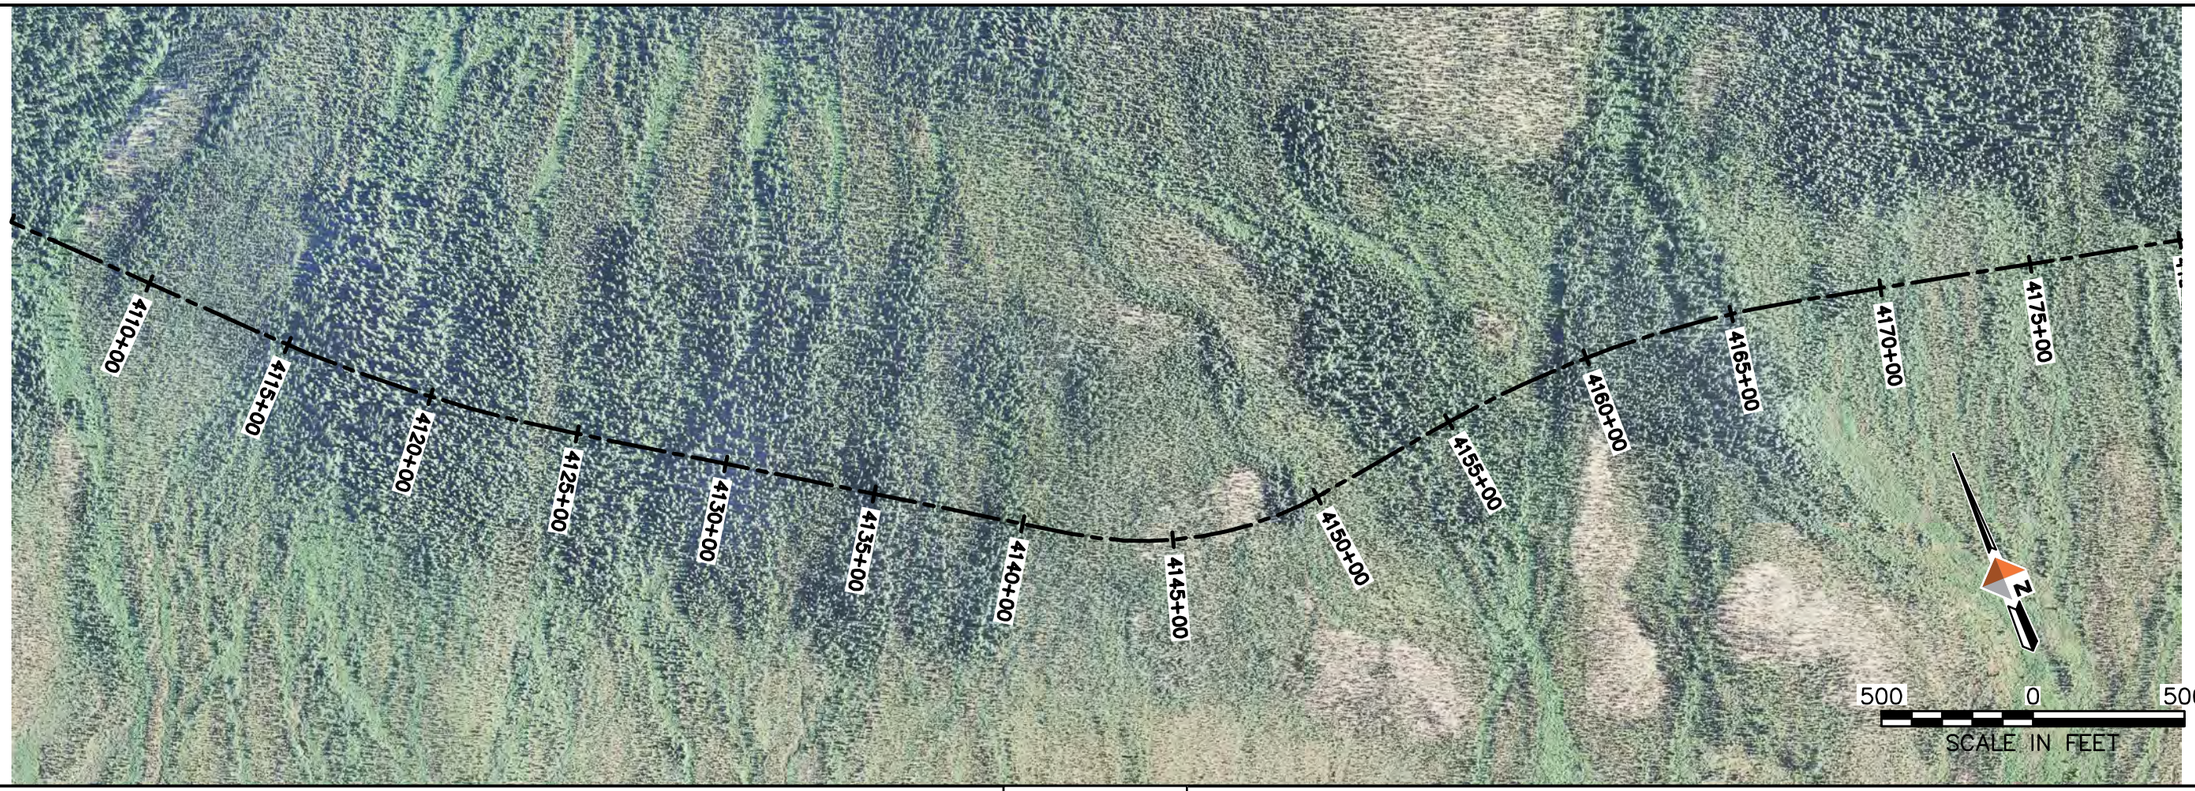

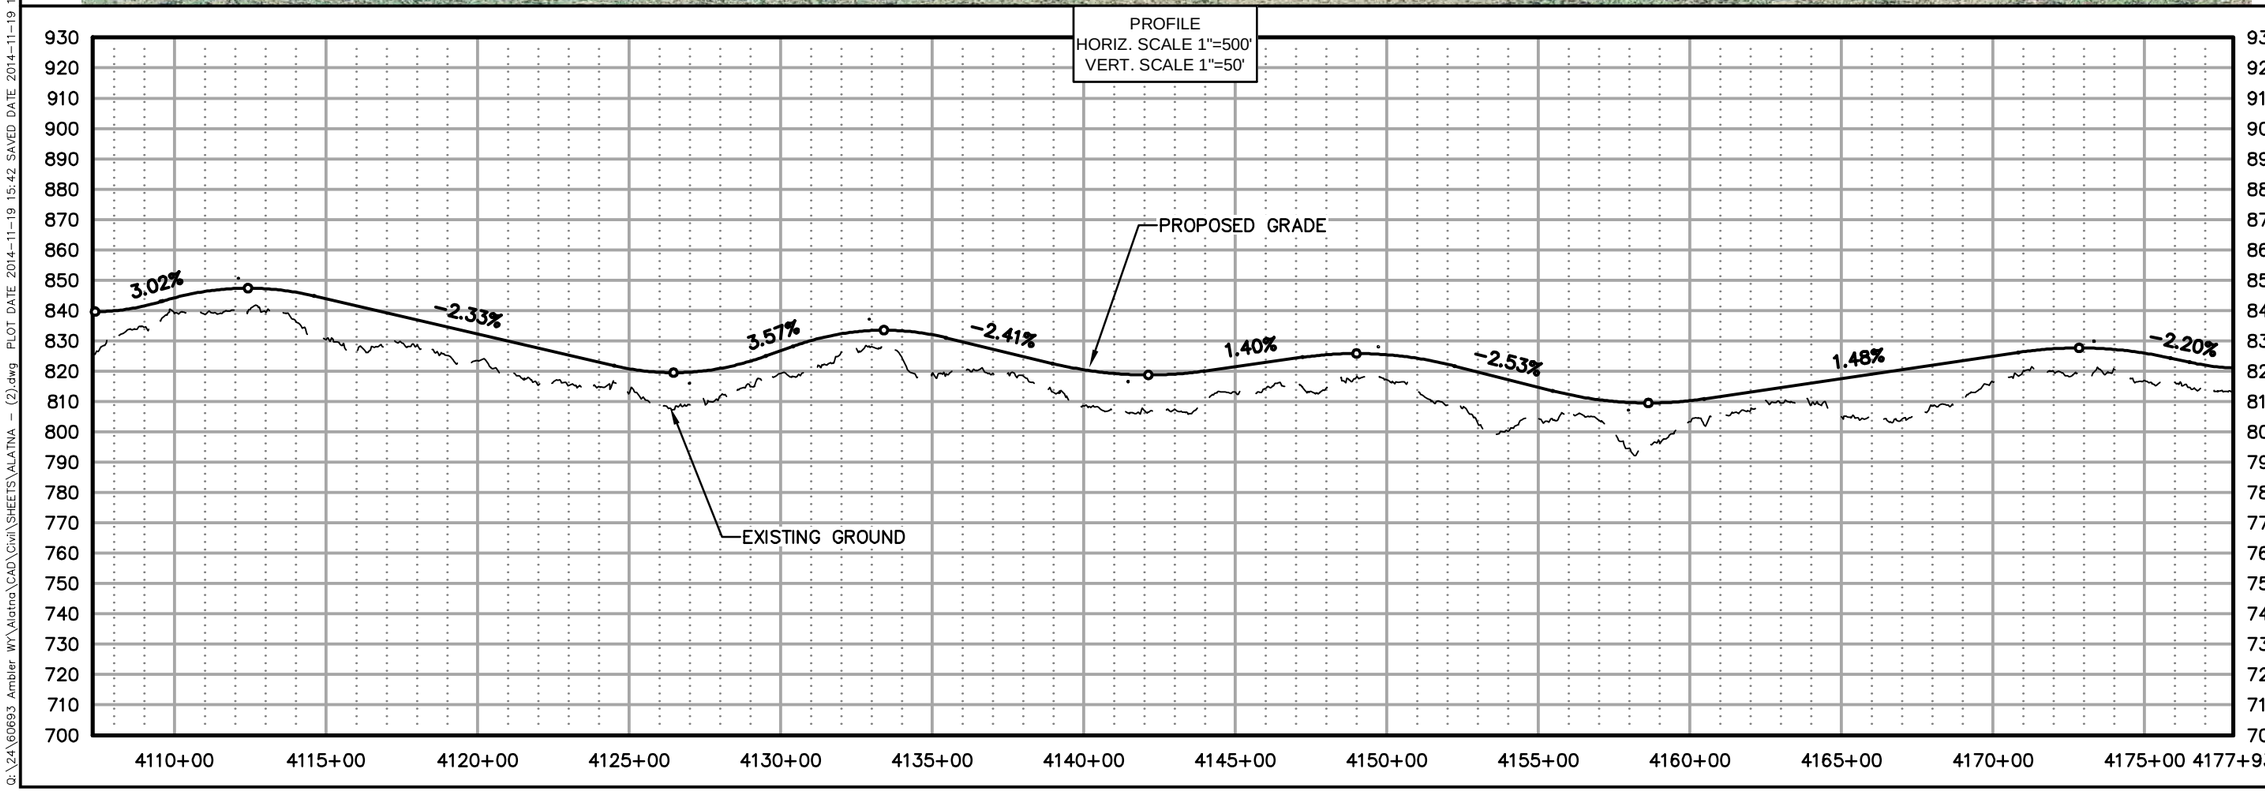

DOWL HKM
Anchorage, Alaska 99503
www.dowlhkm.com
4041 B Street
907.562.2000

AMBLER MINING DISTRICT INDUSTRIAL ACCESS ROAD
PREFERRED (NORTHERN) ALIGNMENT
PLAN AND PROFILE SHEETS


PROJECT 1124.60693.04
DATE 10/07/2014

© DOWLHKM 2014

SHEET
N-60



PROFILE
HORIZ. SCALE 1"=500'
VERT. SCALE 1"=50'

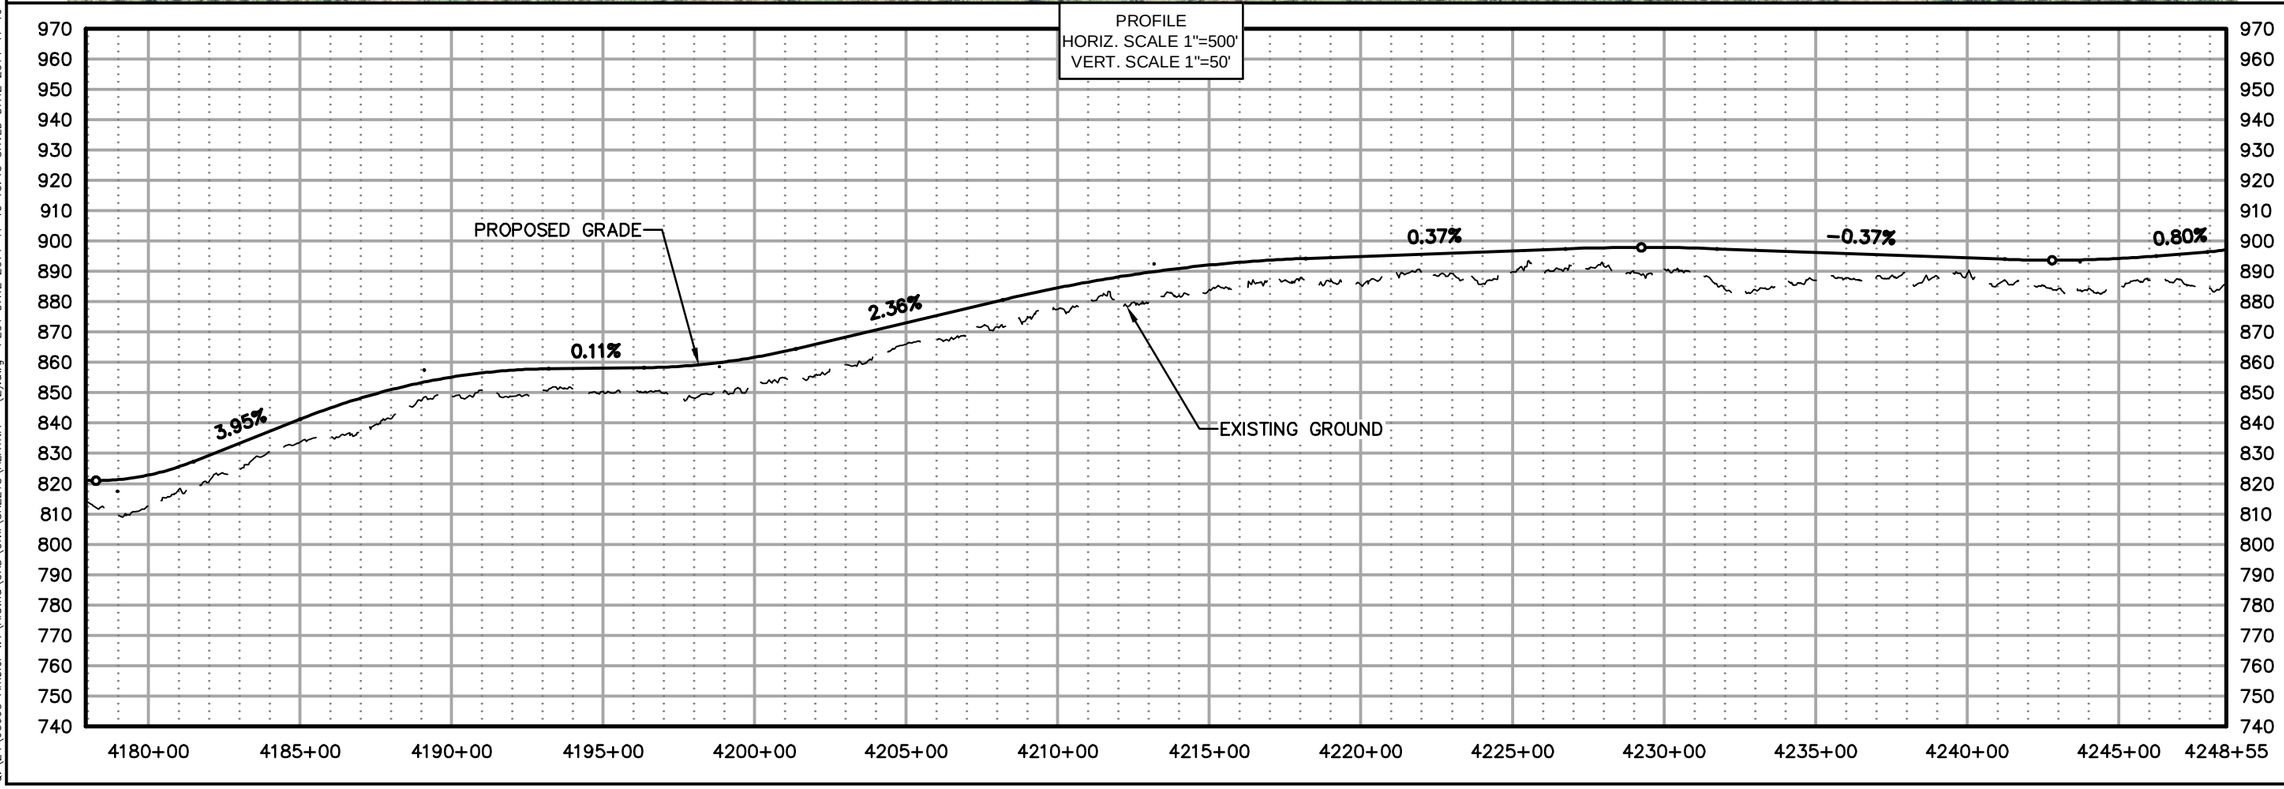

AIDEA
Alaska Industrial Development and Export Authority

AMBLER MINING DISTRICT
INDUSTRIAL ACCESS ROAD

DOWL HKM
Anchorage, Alaska 99503
4041 B Street
907.562.2000
www.dowlhkm.com


AMBLER MINING DISTRICT INDUSTRIAL ACCESS ROAD
PREFERRED (NORTHERN) ALIGNMENT
PLAN AND PROFILE SHEETS

PROJECT 1124.60693.04
DATE 10/07/2014


© DOWLHKM 2014

SHEET
N-61

DOWLHKM FILE No:XXX-XX
Q:\24\60693 Ambler WY\Alatna\CAD\Civil\SHEETS\ALATNA - (2).dwg PLOT DATE 2014-11-19 15:43 SAVED DATE 2014-11-19 15:28 USER: jwagner

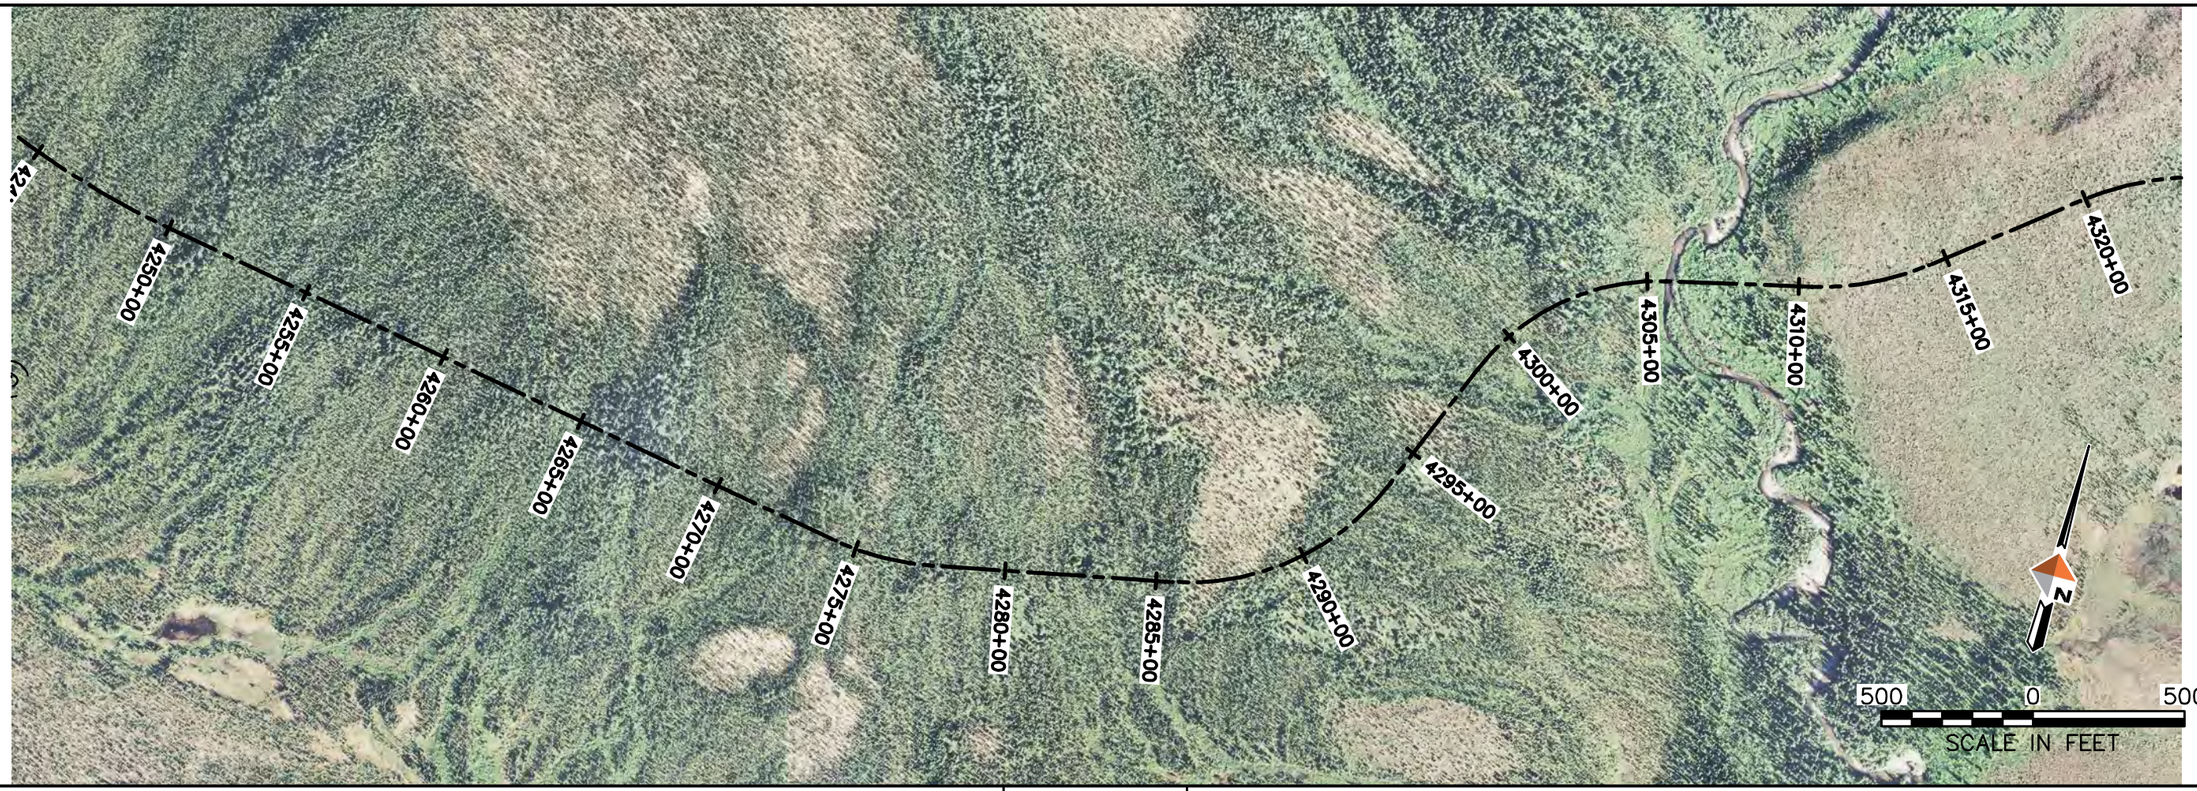

PROFILE
HORIZ. SCALE 1"=500'
VERT. SCALE 1"=50'

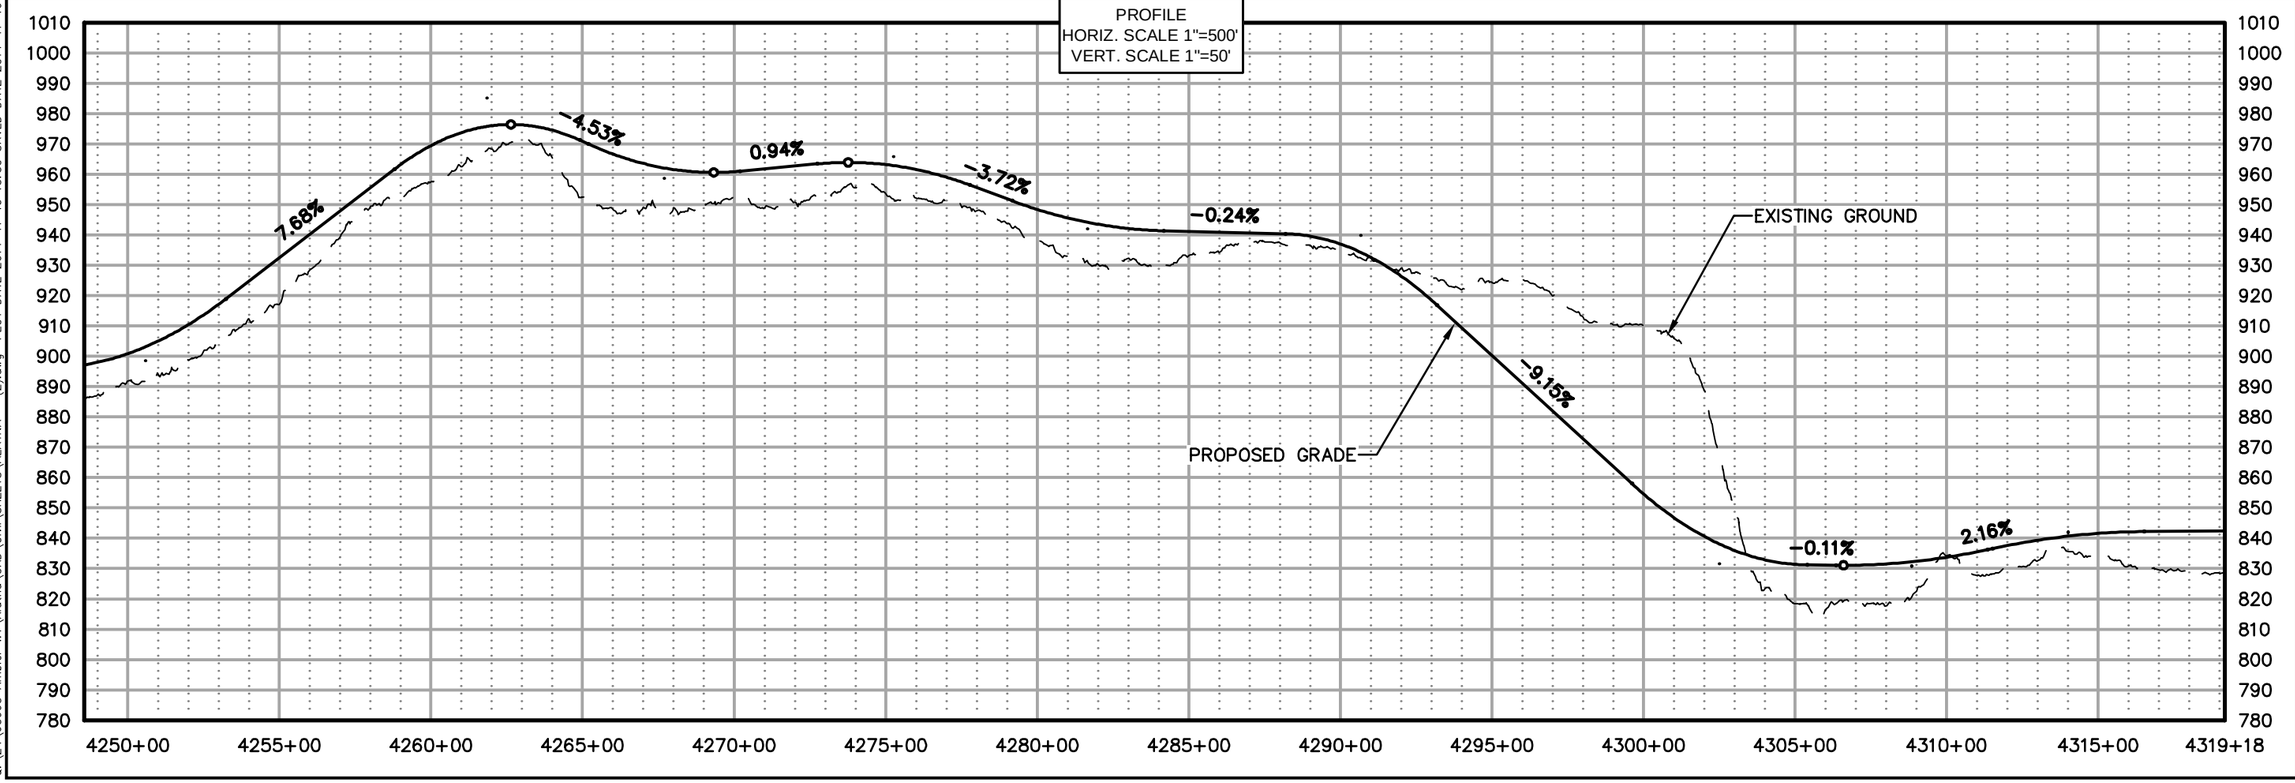

AIDEA
Alaska Industrial Development and Export Authority

AMBLER MINING DISTRICT
INDUSTRIAL ACCESS ROAD

DOWL HKM
Anchorage, Alaska 99503
www.dowlhkm.com
4041 B Street
907.562.2000

AMBLER MINING DISTRICT INDUSTRIAL ACCESS ROAD
PREFERRED (NORTHERN) ALIGNMENT
PLAN AND PROFILE SHEETS


PROJECT 1124.60693.04
DATE 10/07/2014


© DOWLHKM 2014

SHEET
N-62

DOWLHKM FILE No:XXX-XX
Q:\24\60693 Ambler WY\Alatna\CAD\Civil\SHEETS\ALATNA - (2).dwg PLOT DATE 2014-11-19 15:39 SAVED DATE 2014-11-19 15:28 USER: jwagner

DOWLHKM FILE No:XXX-XX

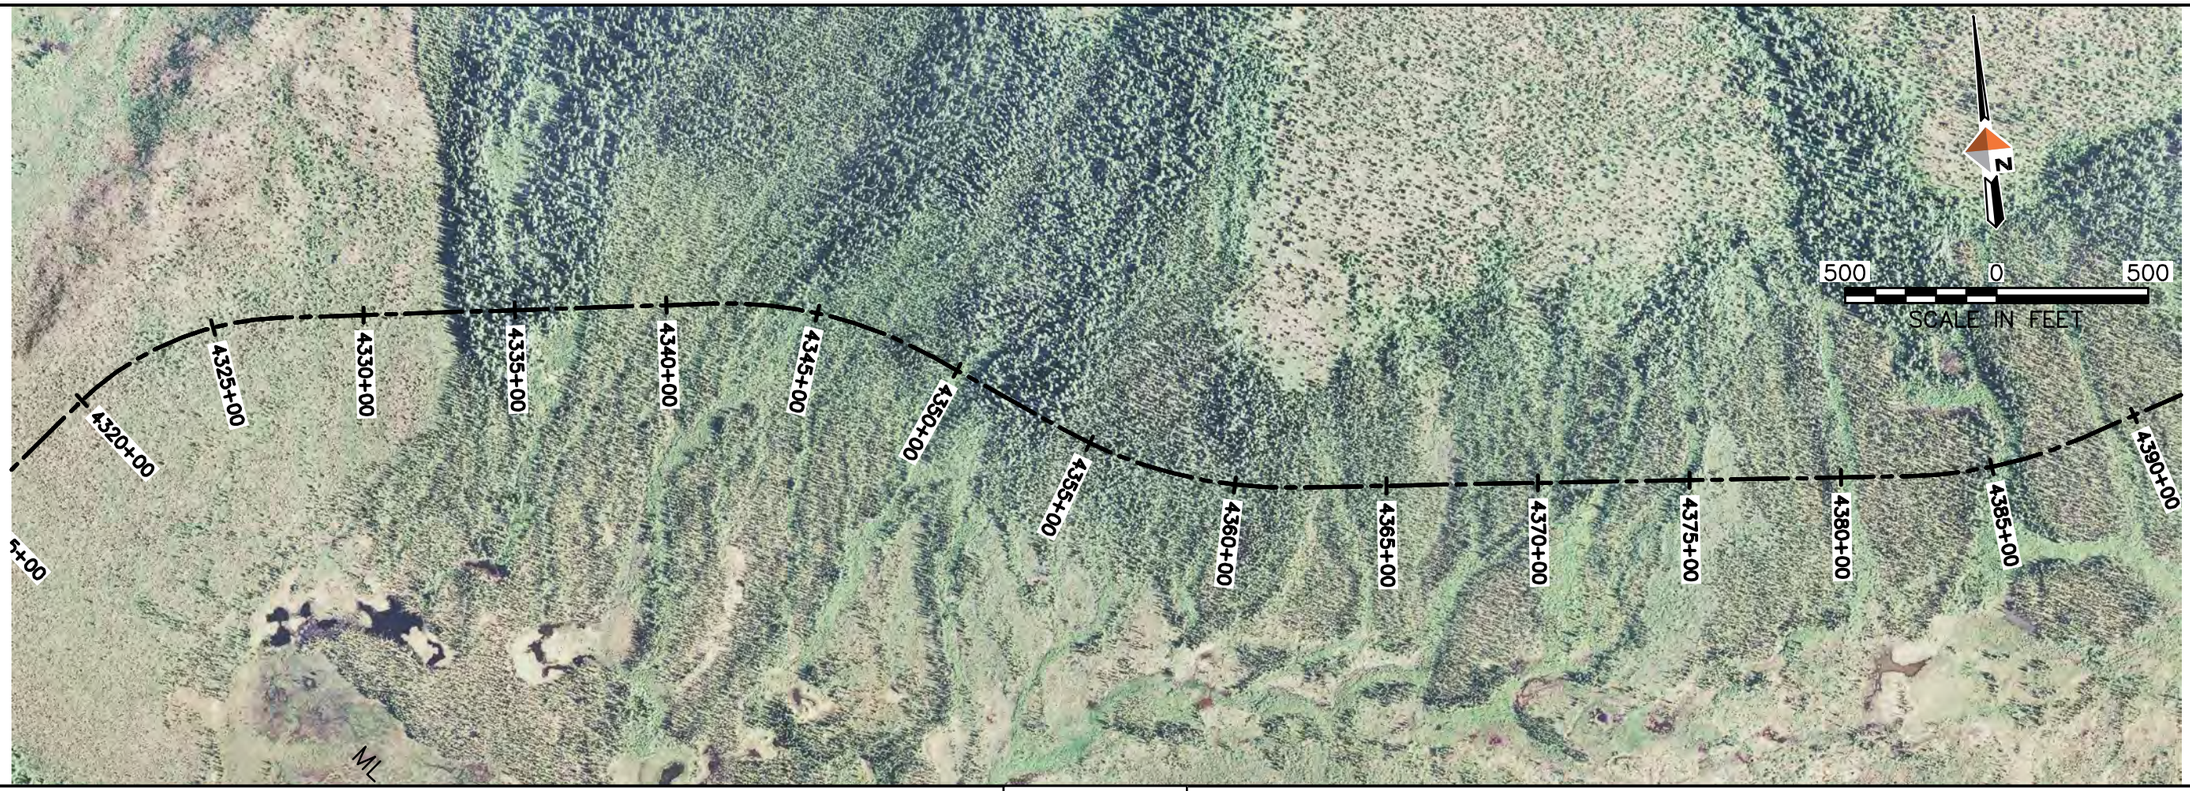

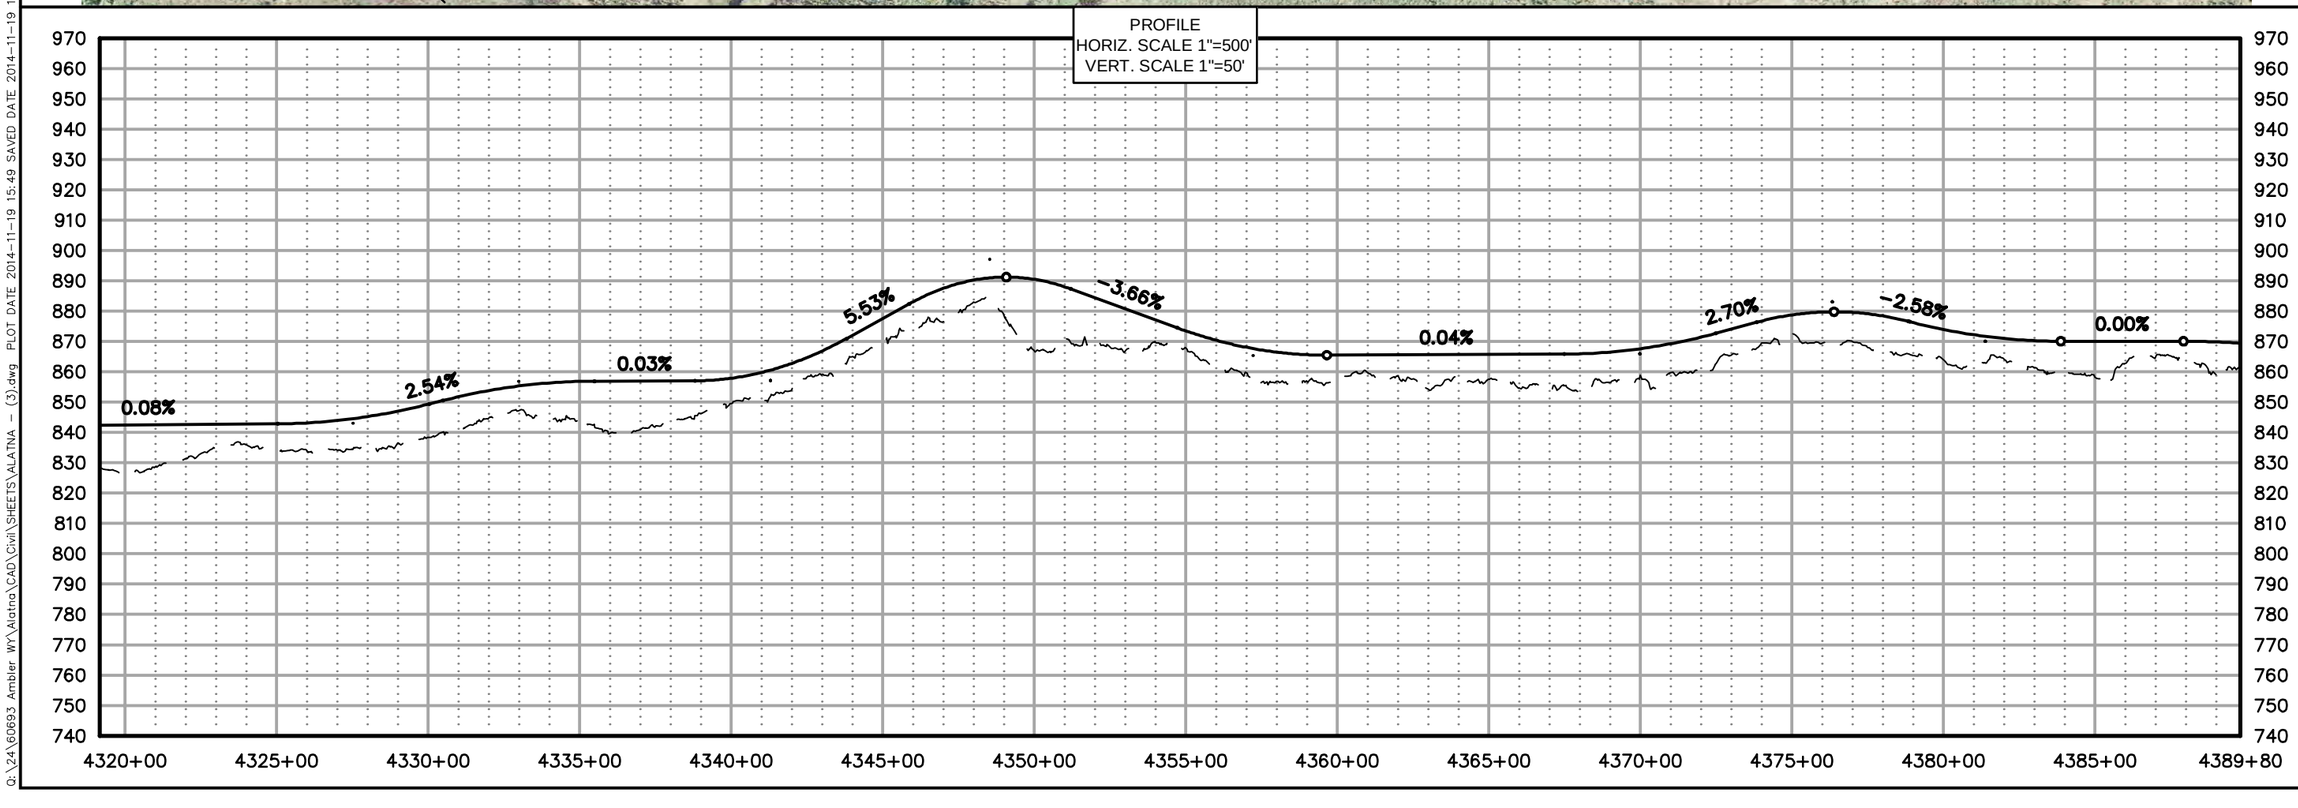

DOWL HKM
4041 B Street
Anchorage, Alaska 99503
907.562.2000
www.dowlhkm.com


AMBLER MINING DISTRICT INDUSTRIAL ACCESS ROAD
PREFERRED (NORTHERN) ALIGNMENT
PLAN AND PROFILE SHEETS


PROJECT 1124.60693.04
DATE 10/07/2014

© DOWLHKM 2014

SHEET
N-63

Q:\24\60693 Ambler WY\Alatna\CAD\Civil\SHEETS\ALATNA - (3).dwg PLOT DATE 2014-11-19 15:49 SAVED DATE 2014-11-19 15:37 USER: jwagner

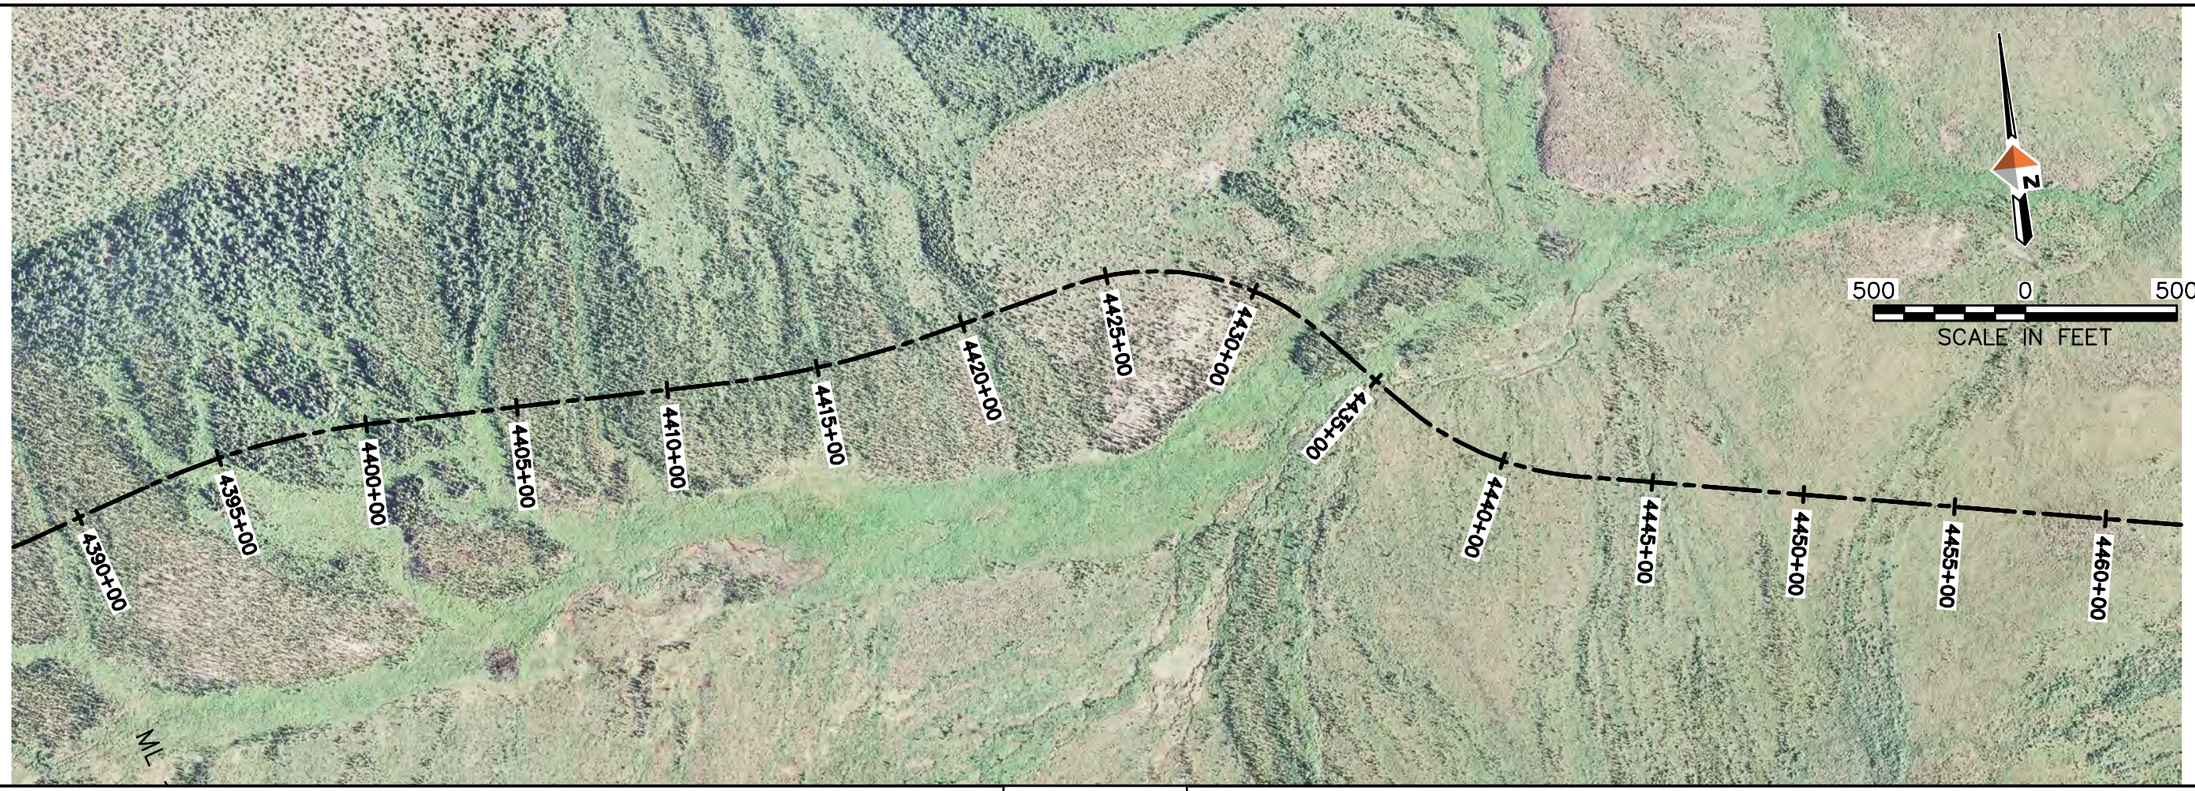

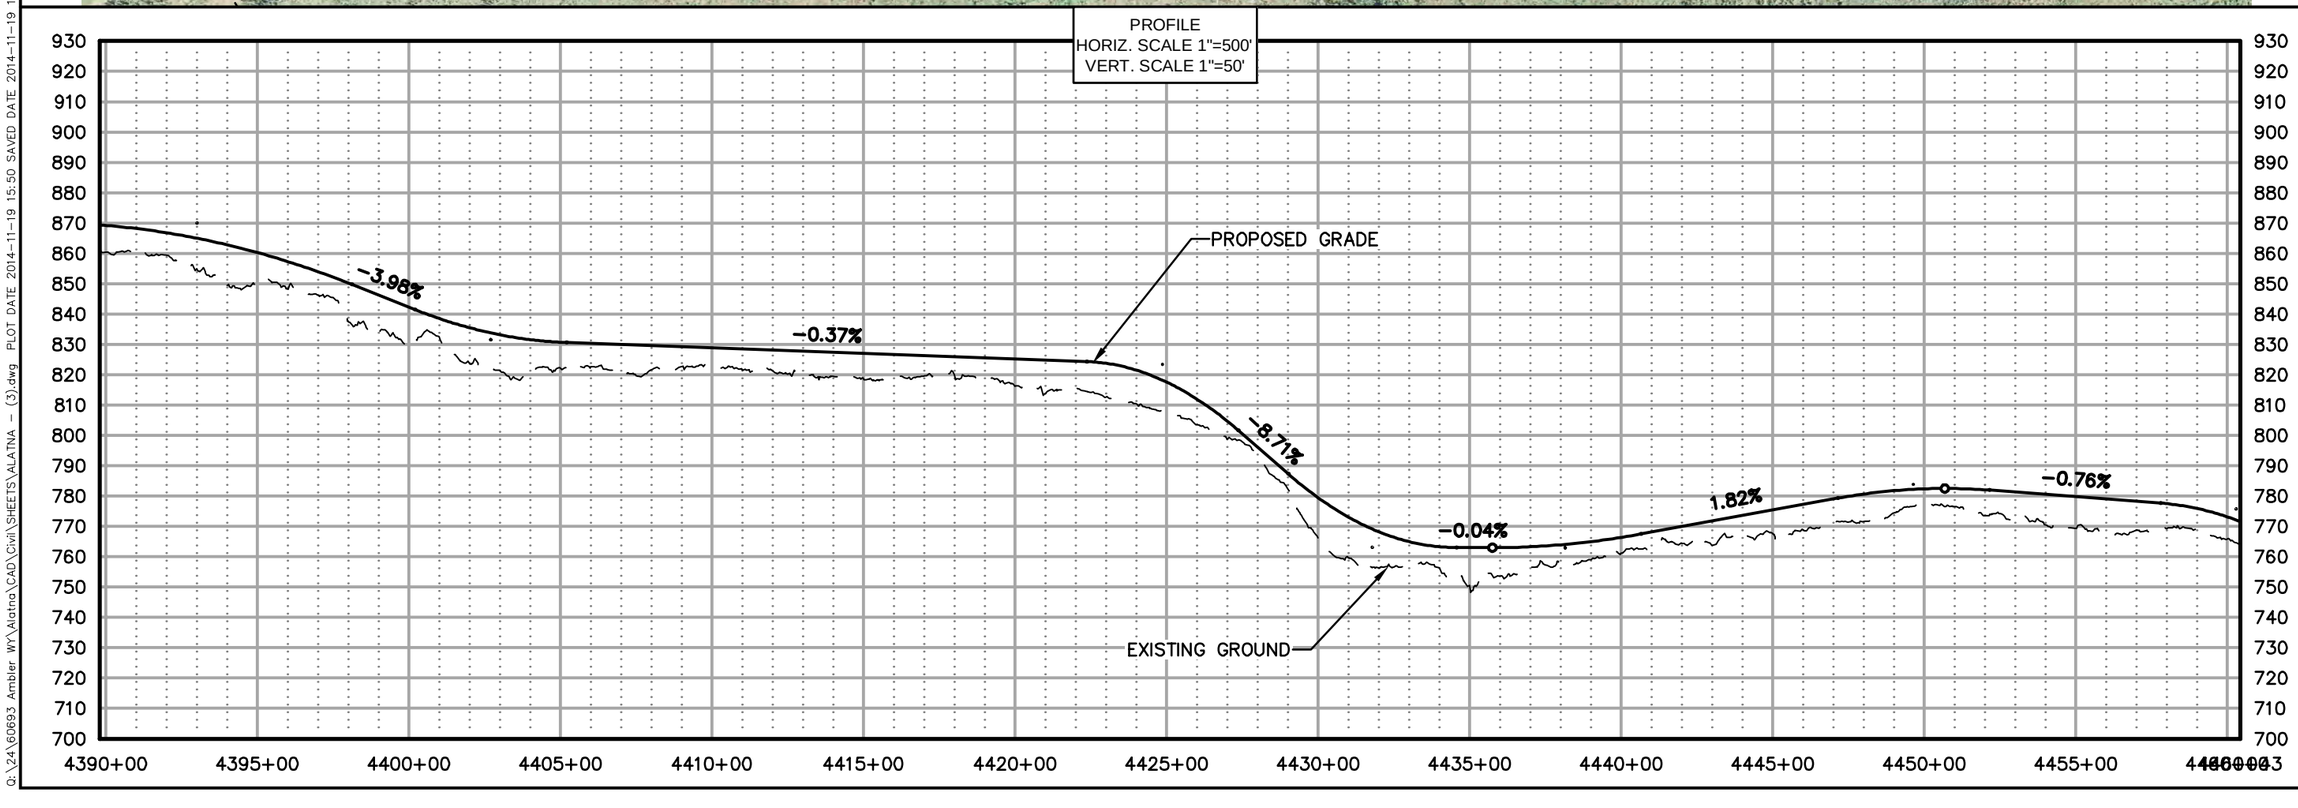

DOWLHKM FILE No:XXX-XX

Q:\24\60693 Ambler WY\Alatna\CAD\Civil\SHEETS\ALATNA - (3).dwg PLOT DATE 2014-11-19 15:50 SAVED DATE 2014-11-19 15:37 USER: jwagner

AIDEA
Alaska Industrial Development and Export Authority

AMBLER MINING DISTRICT
INDUSTRIAL ACCESS ROAD


DOWL HKM
Anchorage, Alaska 99503
www.dowlhkm.com
4041 B Street
907.562.2000

AMBLER MINING DISTRICT INDUSTRIAL ACCESS ROAD
PREFERRED (NORTHERN) ALIGNMENT
PLAN AND PROFILE SHEETS


PROJECT 1124.60693.04
DATE 10/07/2014

© DOWLHKM 2014

SHEET
N-64

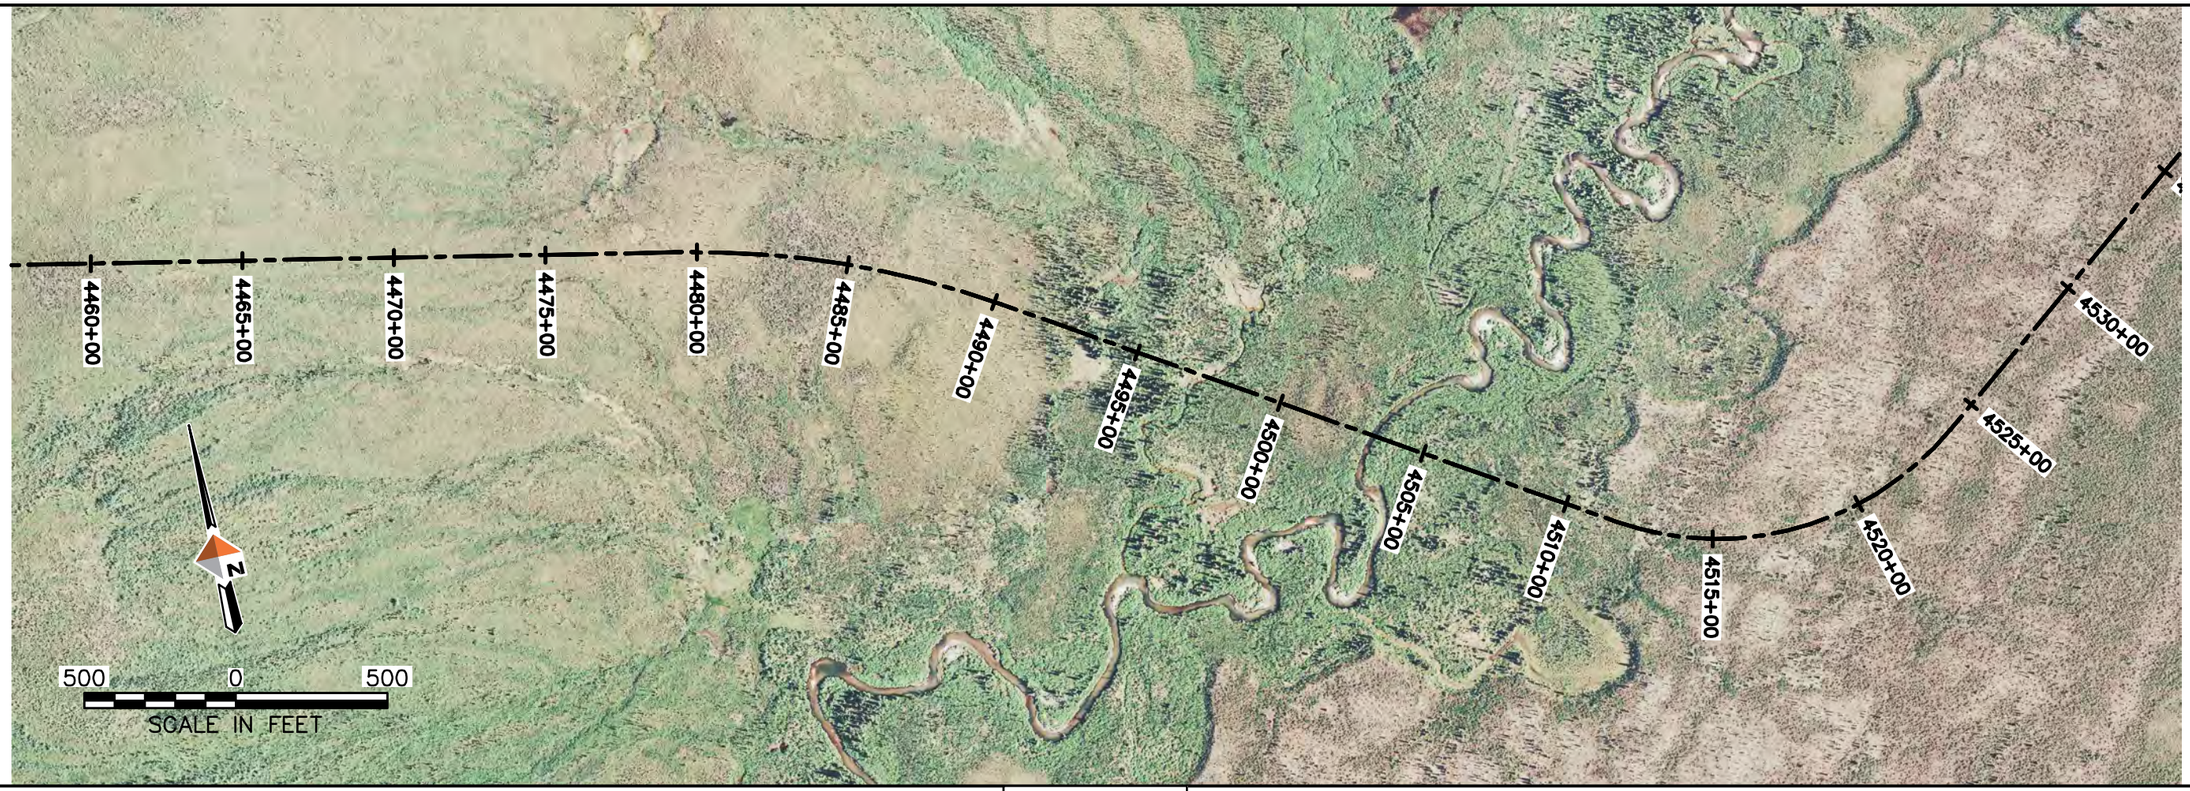

PROFILE
HORIZ. SCALE 1"=500'
VERT. SCALE 1"=50'

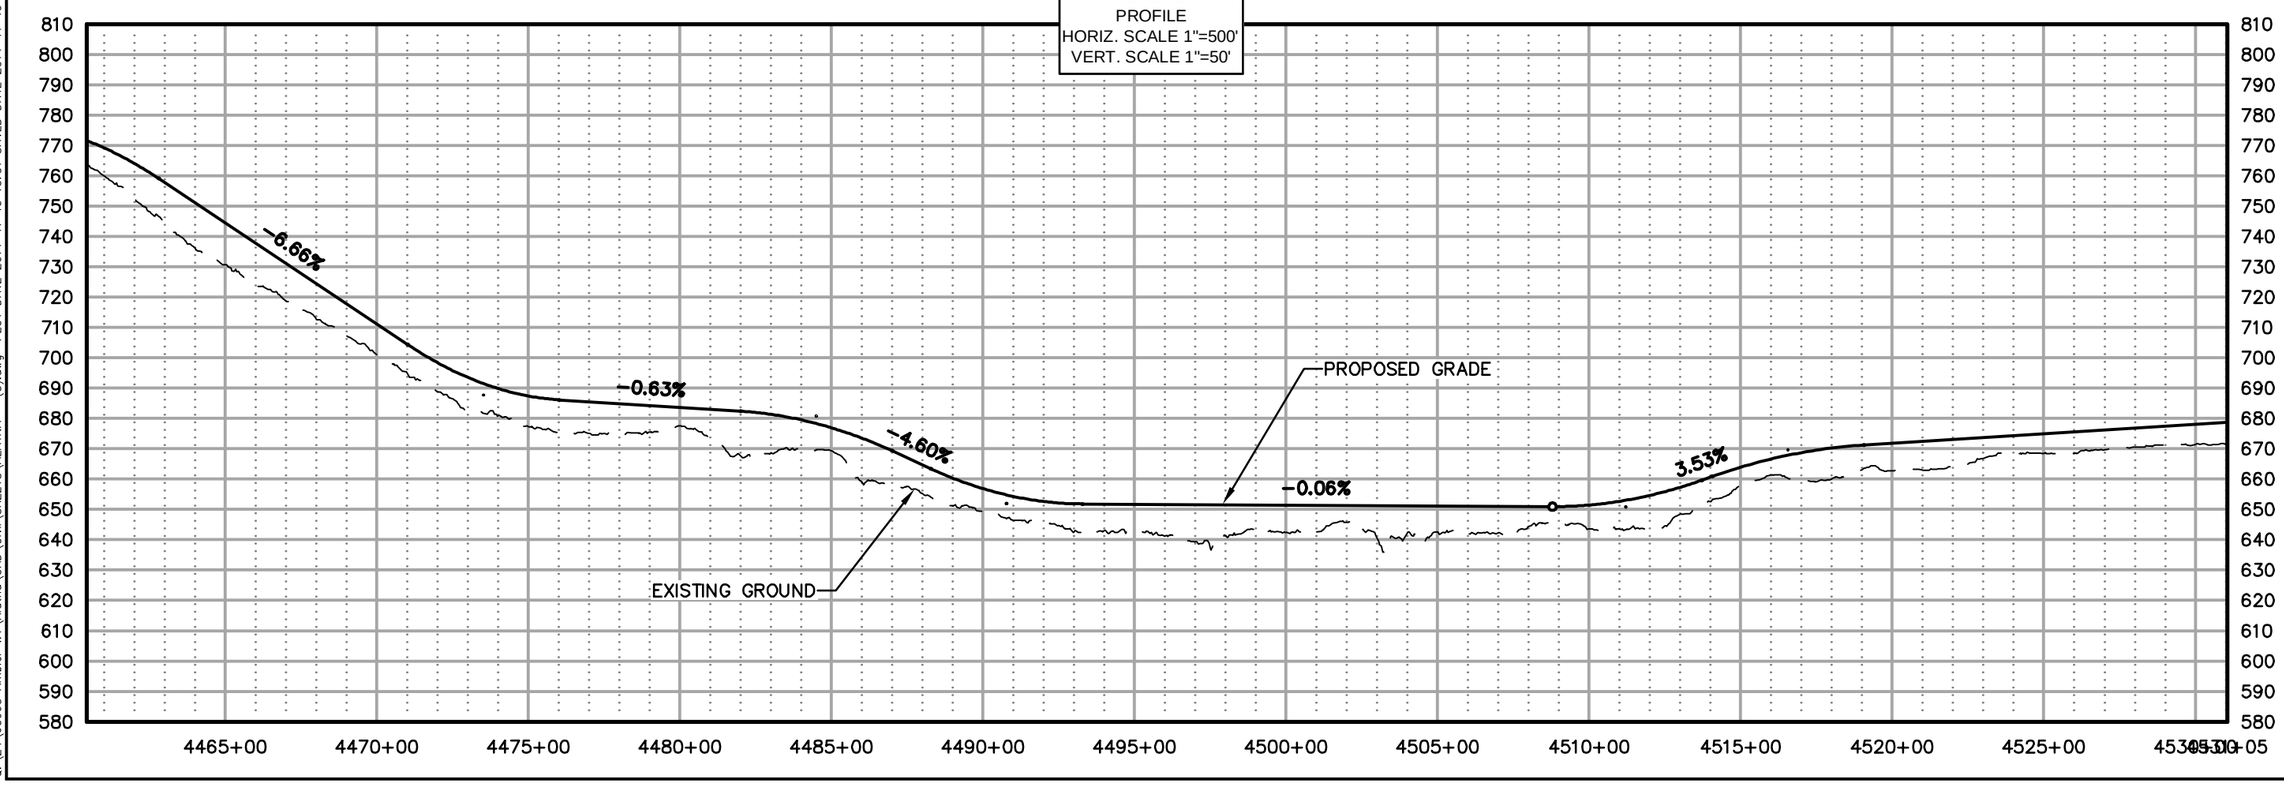

AIDEA
Alaska Industrial Development and Export Authority

AMBLER MINING DISTRICT
INDUSTRIAL ACCESS ROAD

DOWL HKM
4041 B Street
Anchorage, Alaska 99503
907.562.2000
www.dowlhkm.com


AMBLER MINING DISTRICT INDUSTRIAL ACCESS ROAD
PREFERRED (NORTHERN) ALIGNMENT
PLAN AND PROFILE SHEETS


PROJECT 1124.60693.04
DATE 10/07/2014

© DOWLHKM 2014

SHEET
N-65

DOWLHKM FILE No:XXX-XX
Q:\24\60693 Ambler WY\Alatna\CAD\Civil\SHEETS\ALATNA - (3).dwg PLOT DATE 2014-11-19 15:51 SAVED DATE 2014-11-19 15:37 USER: jwagner

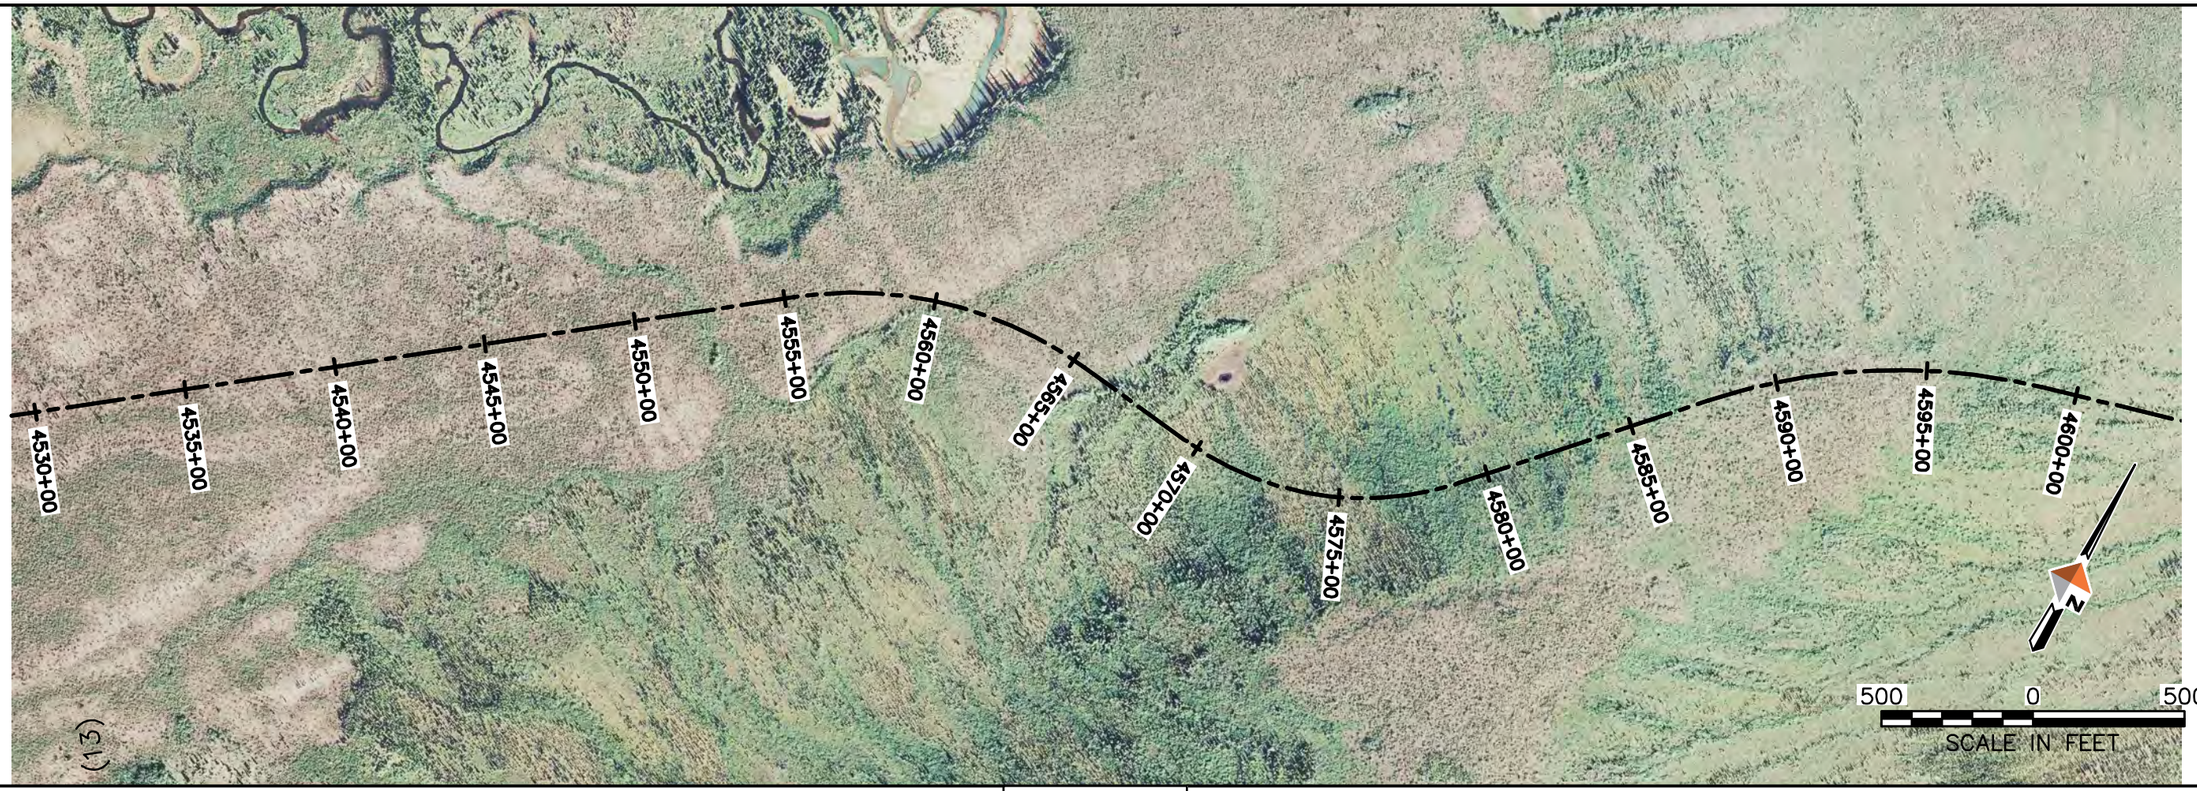

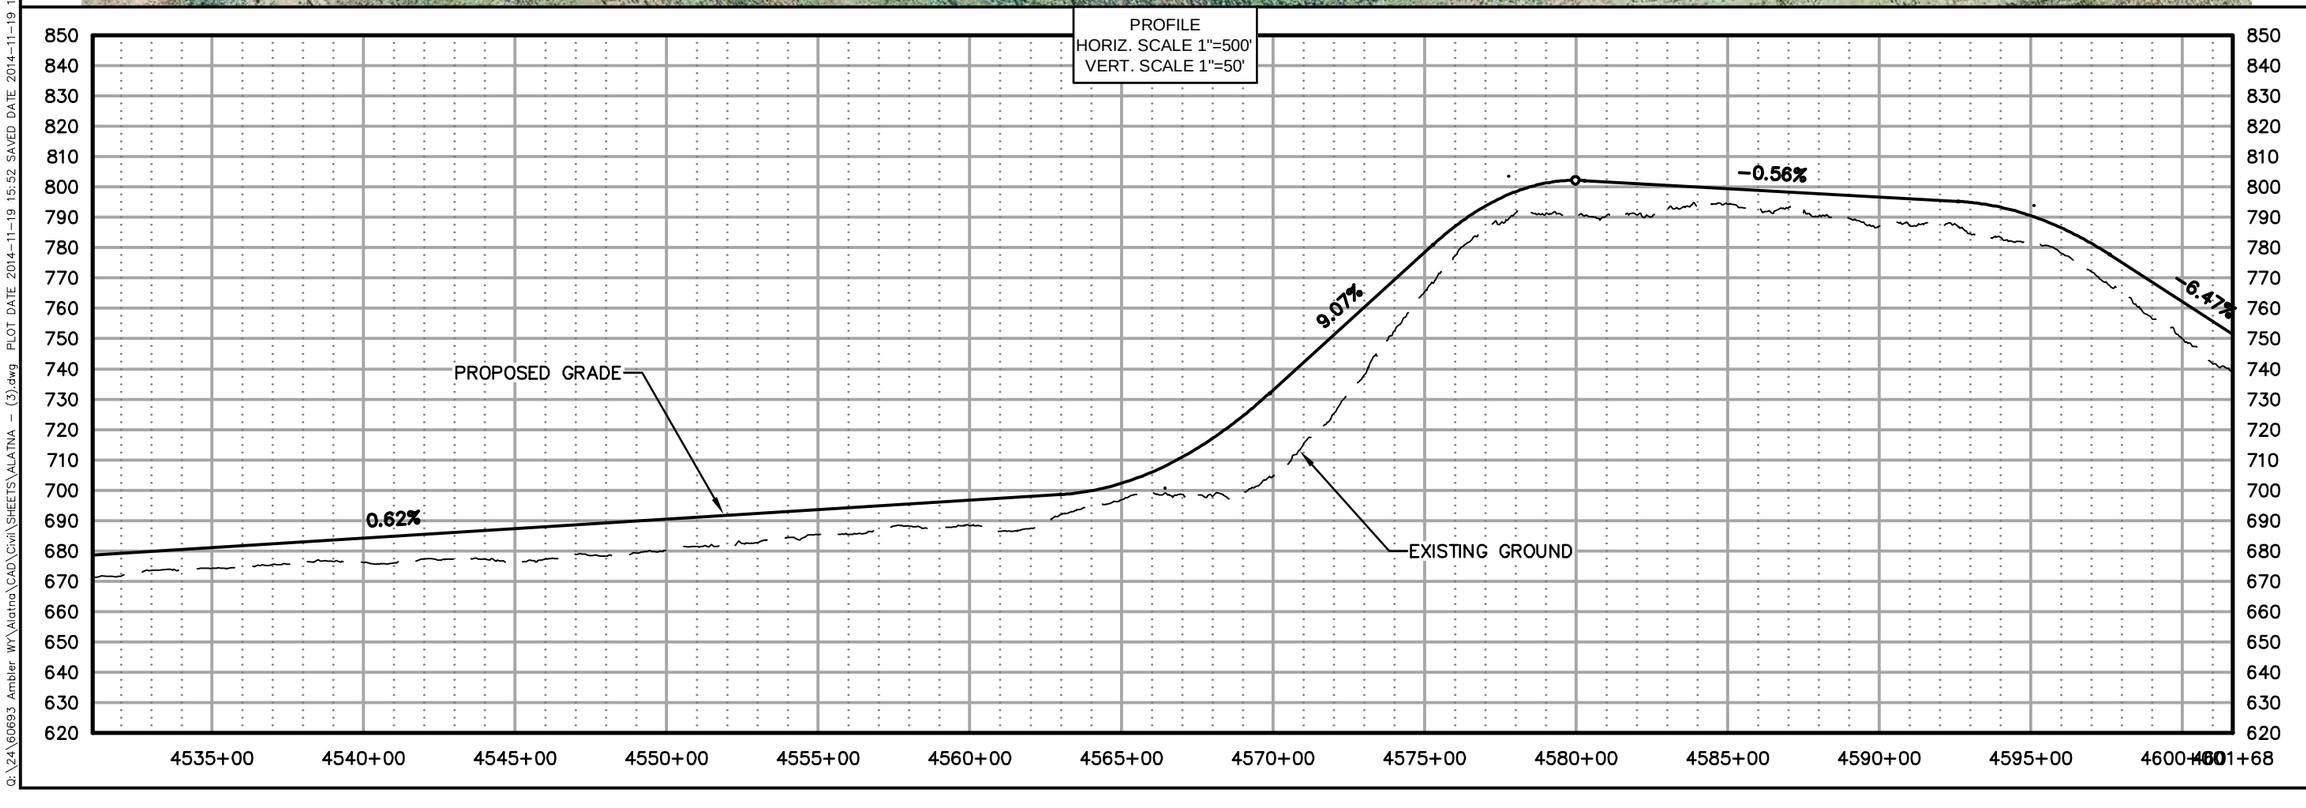

AIDEA
Alaska Industrial Development and Export Authority

AMBLER MINING DISTRICT
INDUSTRIAL ACCESS ROAD

DOWL HKM
4041 B Street
907.562.2000
Anchorage, Alaska 99503
www.dowlhkm.com


AMBLER MINING DISTRICT INDUSTRIAL ACCESS ROAD
PREFERRED (NORTHERN) ALIGNMENT
PLAN AND PROFILE SHEETS


PROJECT 1124.60693.04
DATE 10/07/2014

© DOWLHKM 2014

SHEET
N-66

DOWLHKM FILE No:XXX-XX
Q:\24\60693 Ambler WY\Alatna\CAD\Civil\SHEETS\ALATNA - (3).dwg PLOT DATE 2014-11-19 15:52 SAVED DATE 2014-11-19 15:37 USER: jwagner

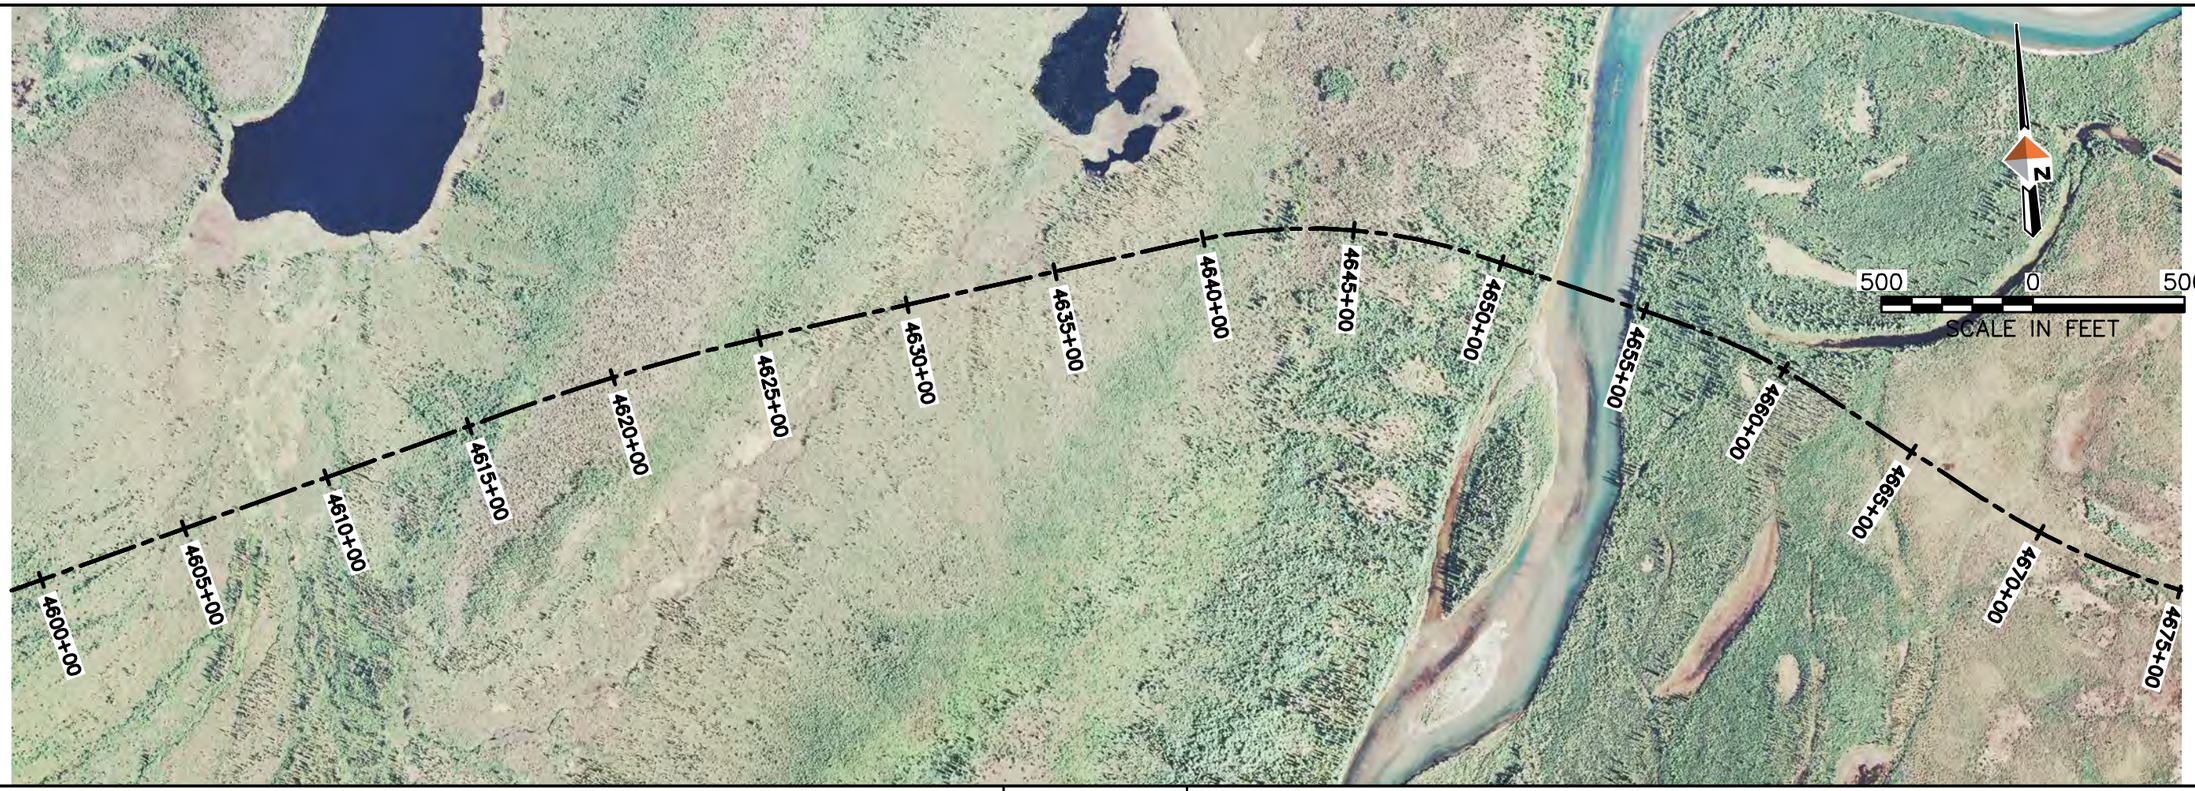

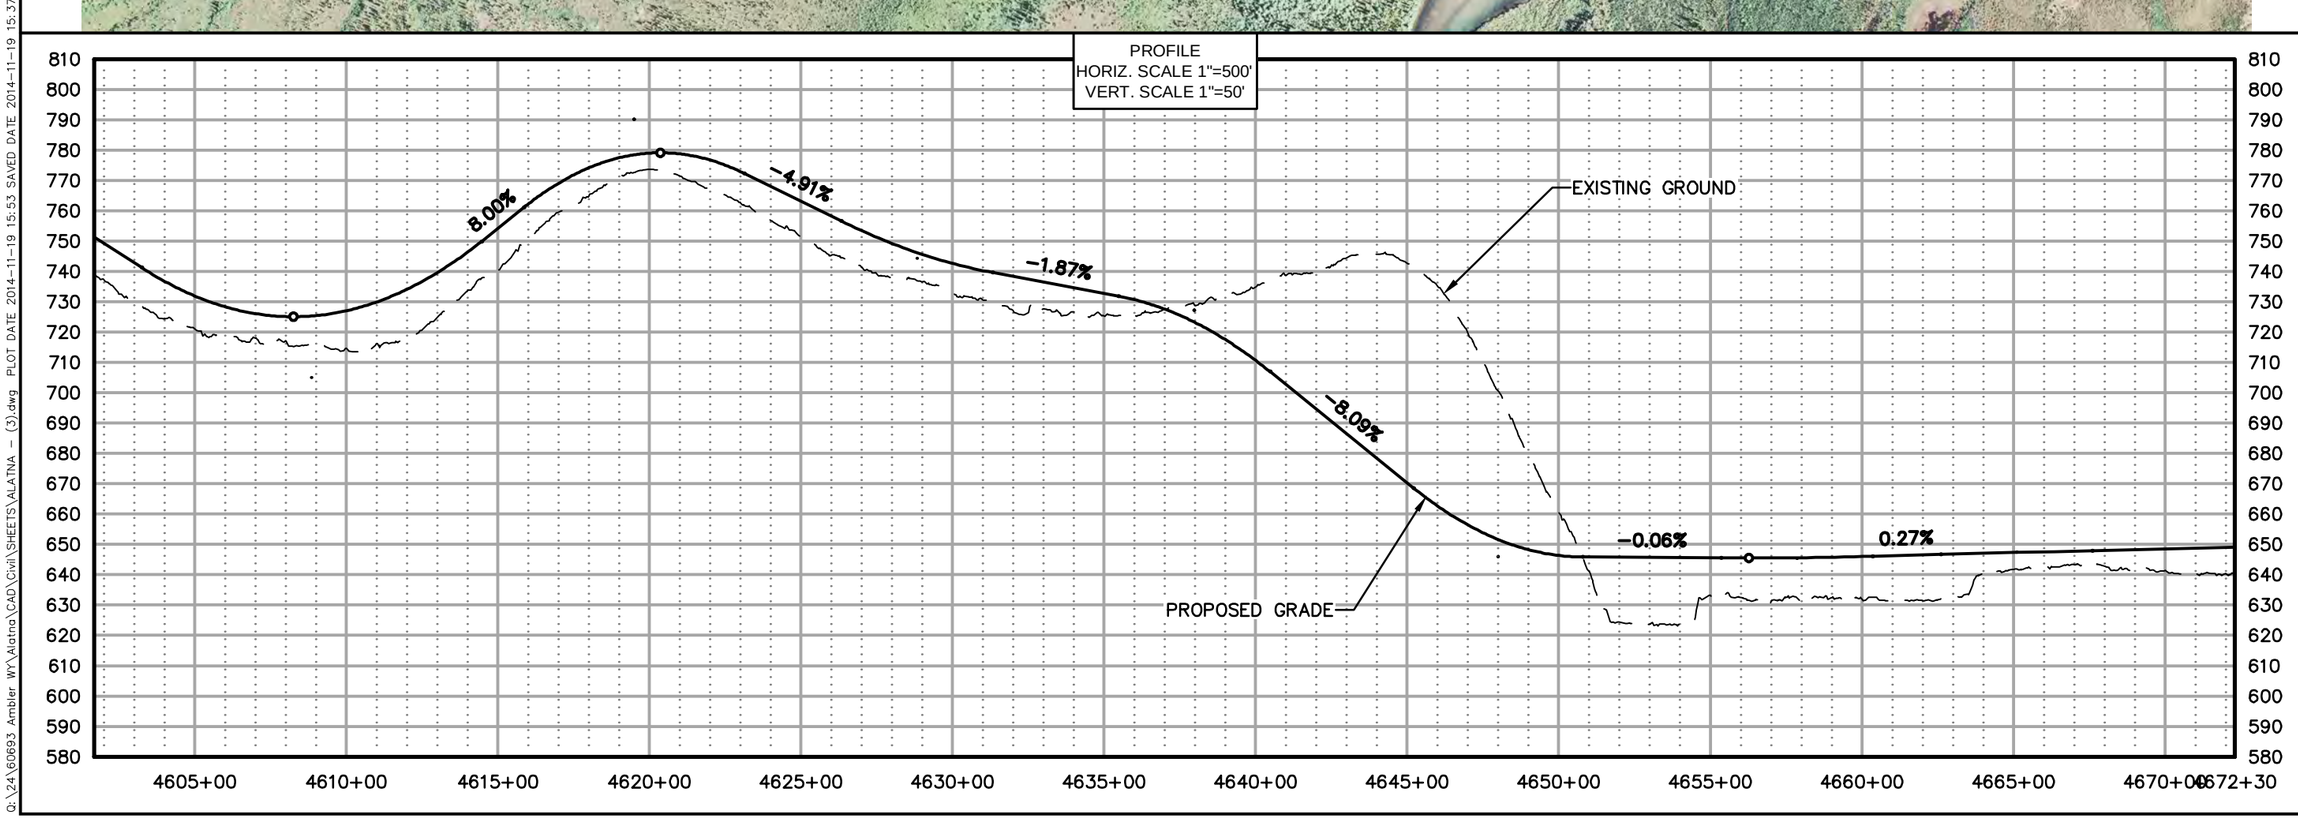

AIDEA
Alaska Industrial Development and Export Authority

AMBLER MINING DISTRICT
INDUSTRIAL ACCESS ROAD

DOWL HKM
4041 B Street
Anchorage, Alaska 99503
907.562.2000
www.dowlhkm.com


AMBLER MINING DISTRICT INDUSTRIAL ACCESS ROAD
PREFERRED (NORTHERN) ALIGNMENT
PLAN AND PROFILE SHEETS


PROJECT 1124.60693.04
DATE 10/07/2014

© DOWLHKM 2014

SHEET
N-67

DOWLHKM FILE No:XXX-XX
Q:\24\60693 Ambler WY\Alatna\CAD\Civil\SHEETS\ALATNA - (3).dwg PLOT DATE 2014-11-19 15:53 SAVED DATE 2014-11-19 15:37 USER: jwagner

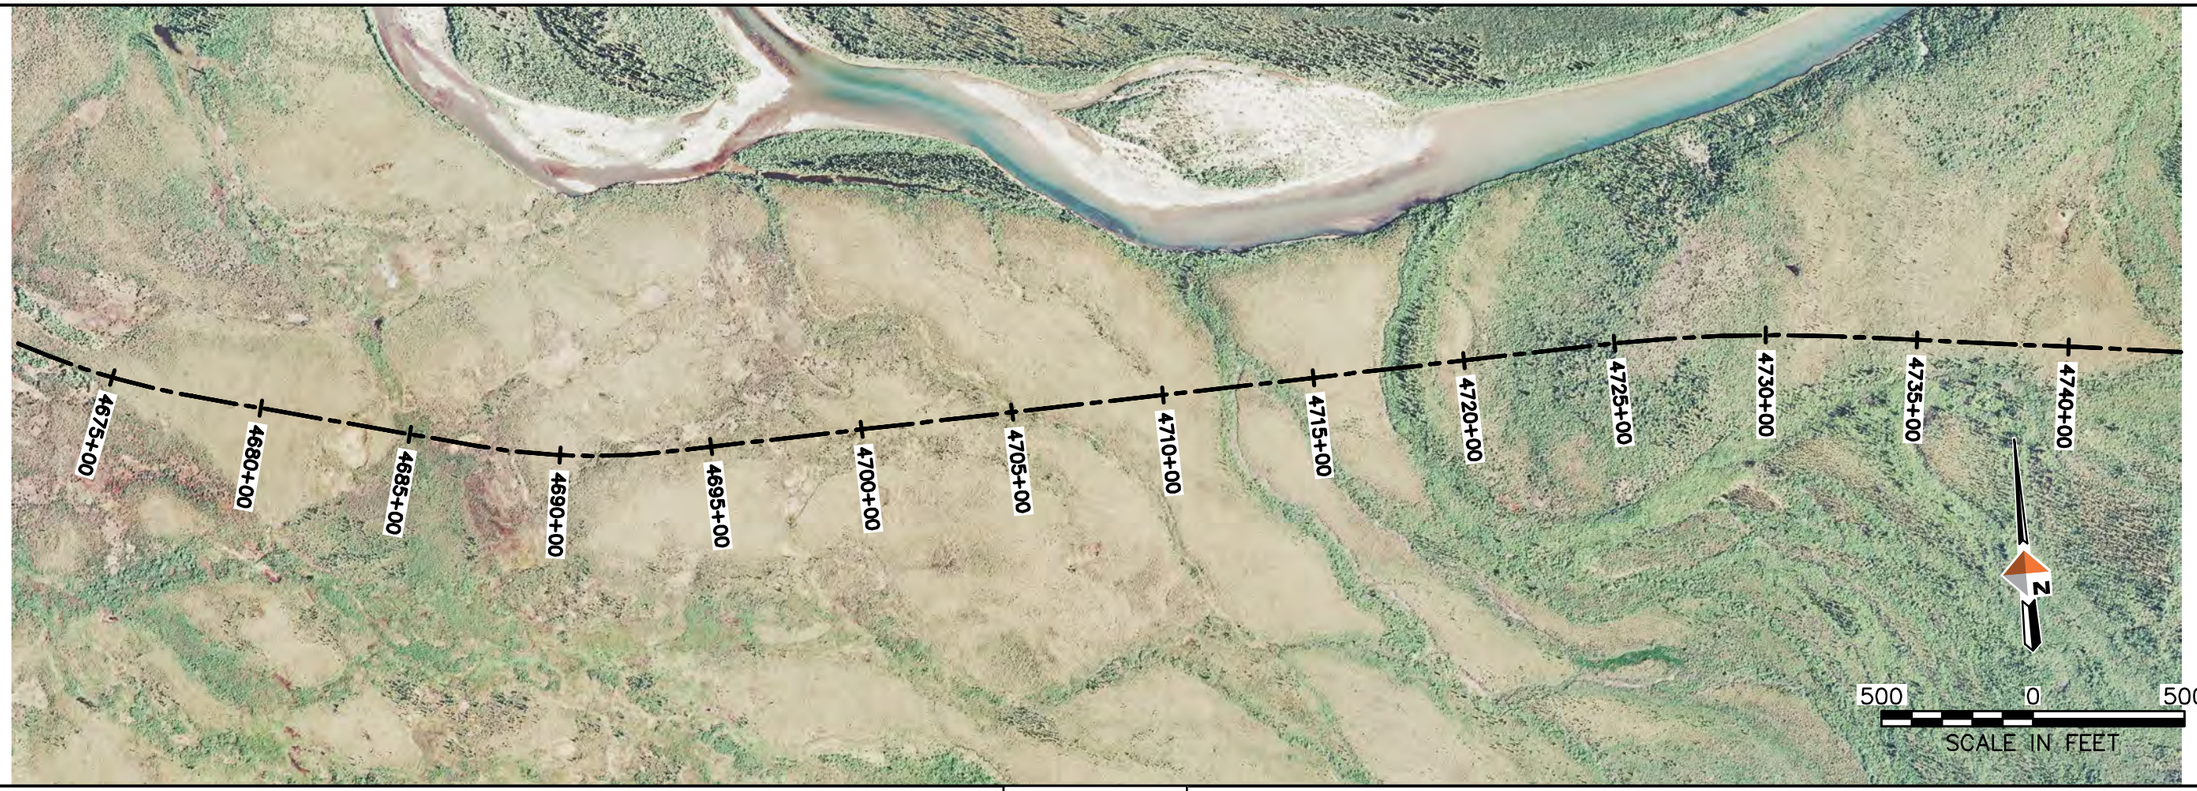

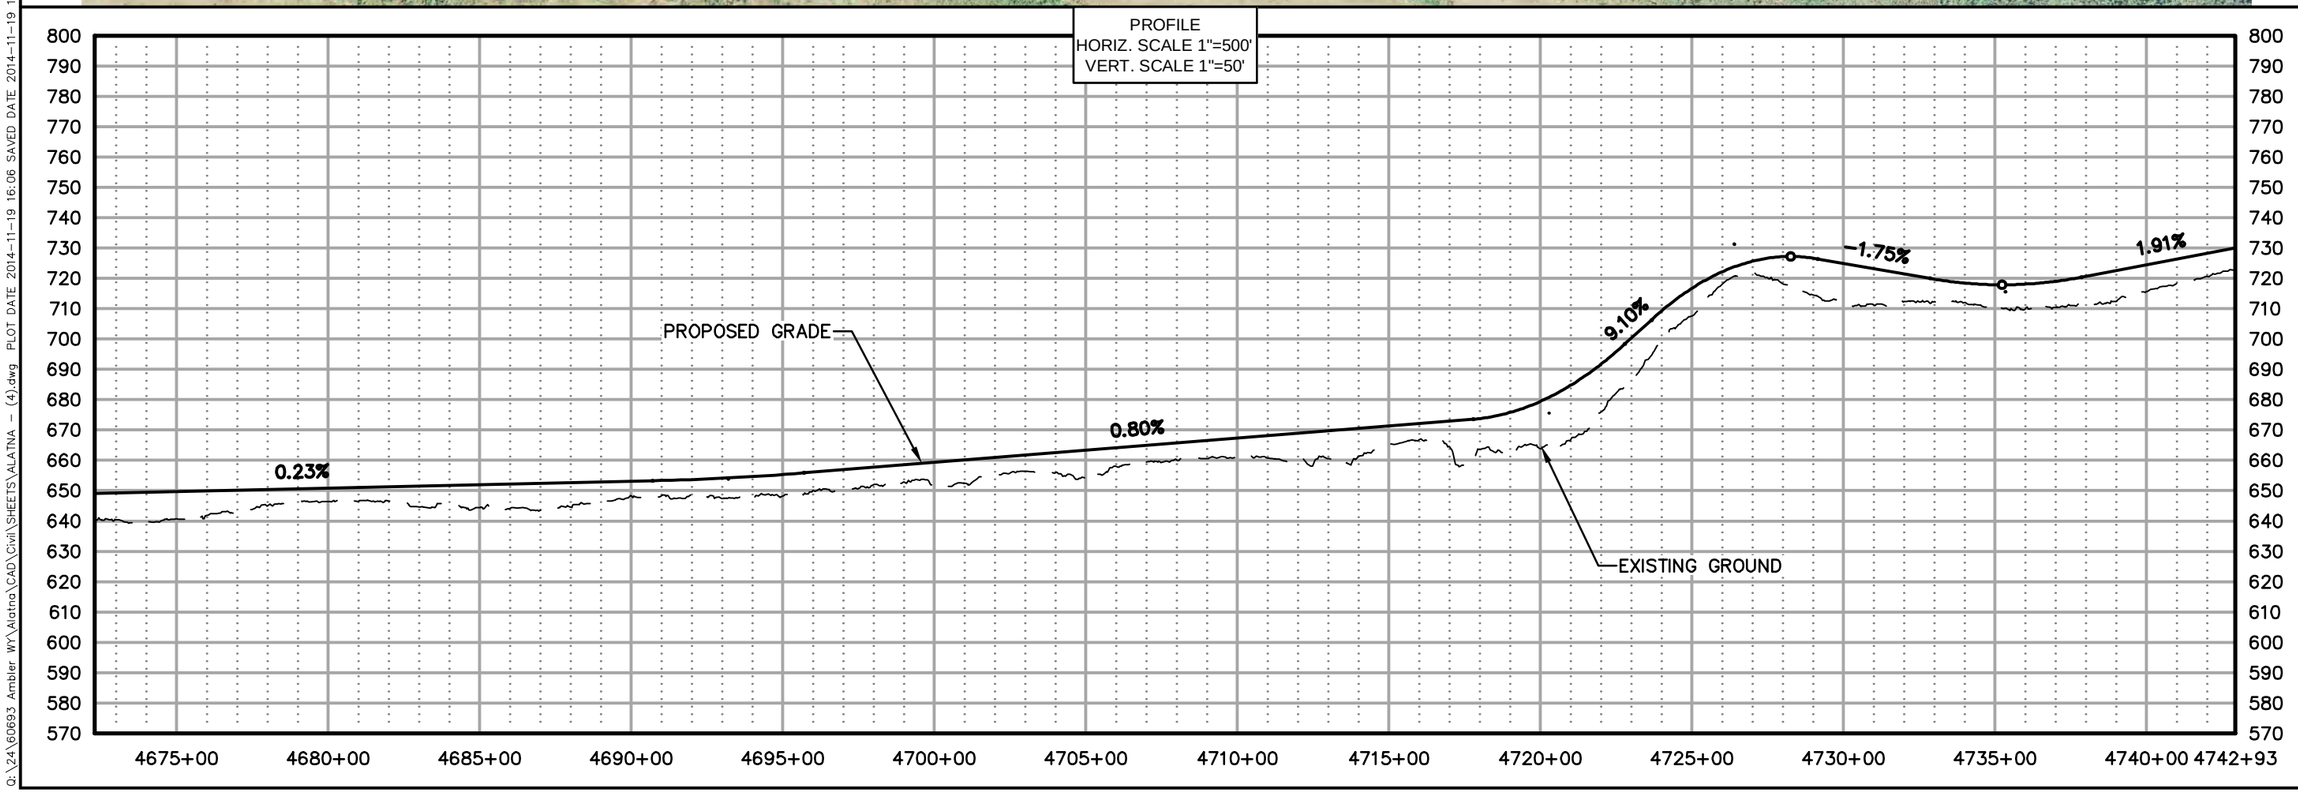

AIDEA
Alaska Industrial Development and Export Authority

AMBLER MINING DISTRICT
INDUSTRIAL ACCESS ROAD

DOWL HKM
Anchorage, Alaska 99503
www.dowlhkm.com
4041 B Street
907.562.2000


AMBLER MINING DISTRICT INDUSTRIAL ACCESS ROAD
PREFERRED (NORTHERN) ALIGNMENT
PLAN AND PROFILE SHEETS


PROJECT 1124.60693.04
DATE 10/07/2014

© DOWLHKM 2014

SHEET
N-68

DOWLHKM FILE No:XXX-XX
Q:\24\60693 Ambler WY\Alatna\CAD\Civil\SHEETS\ALATNA - (4).dwg PLOT DATE 2014-11-19 16:06 SAVED DATE 2014-11-19 15:43 USER: jwagner

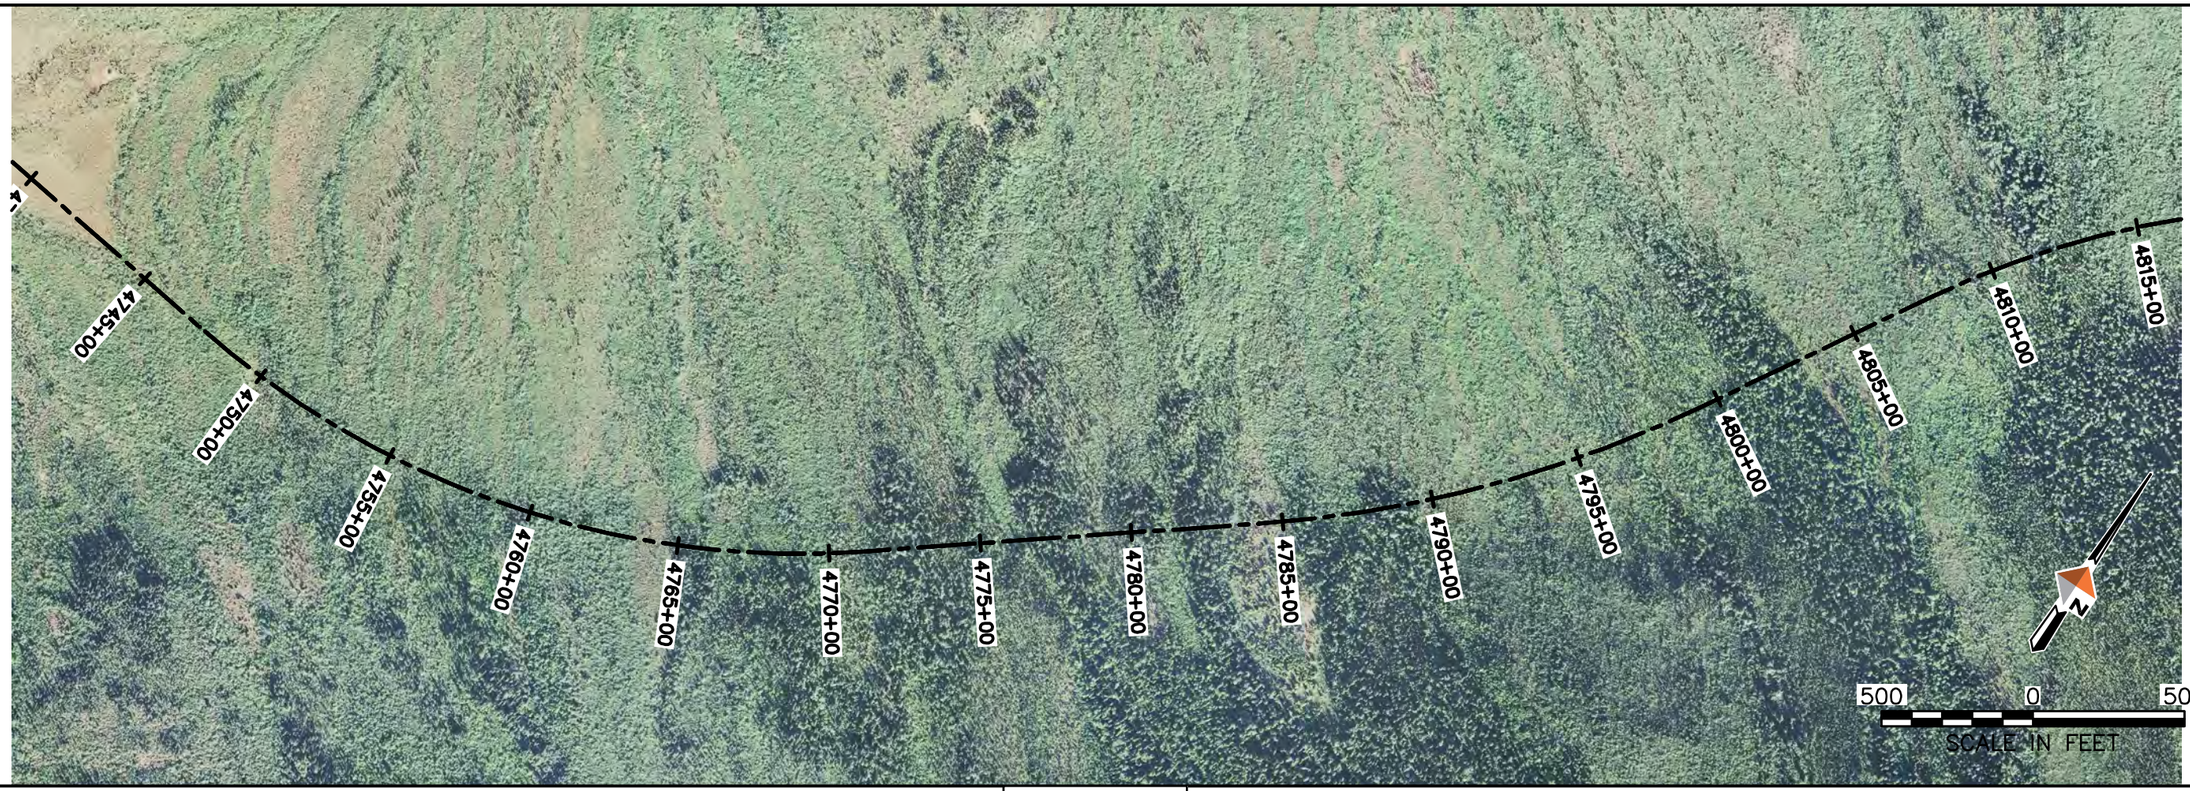

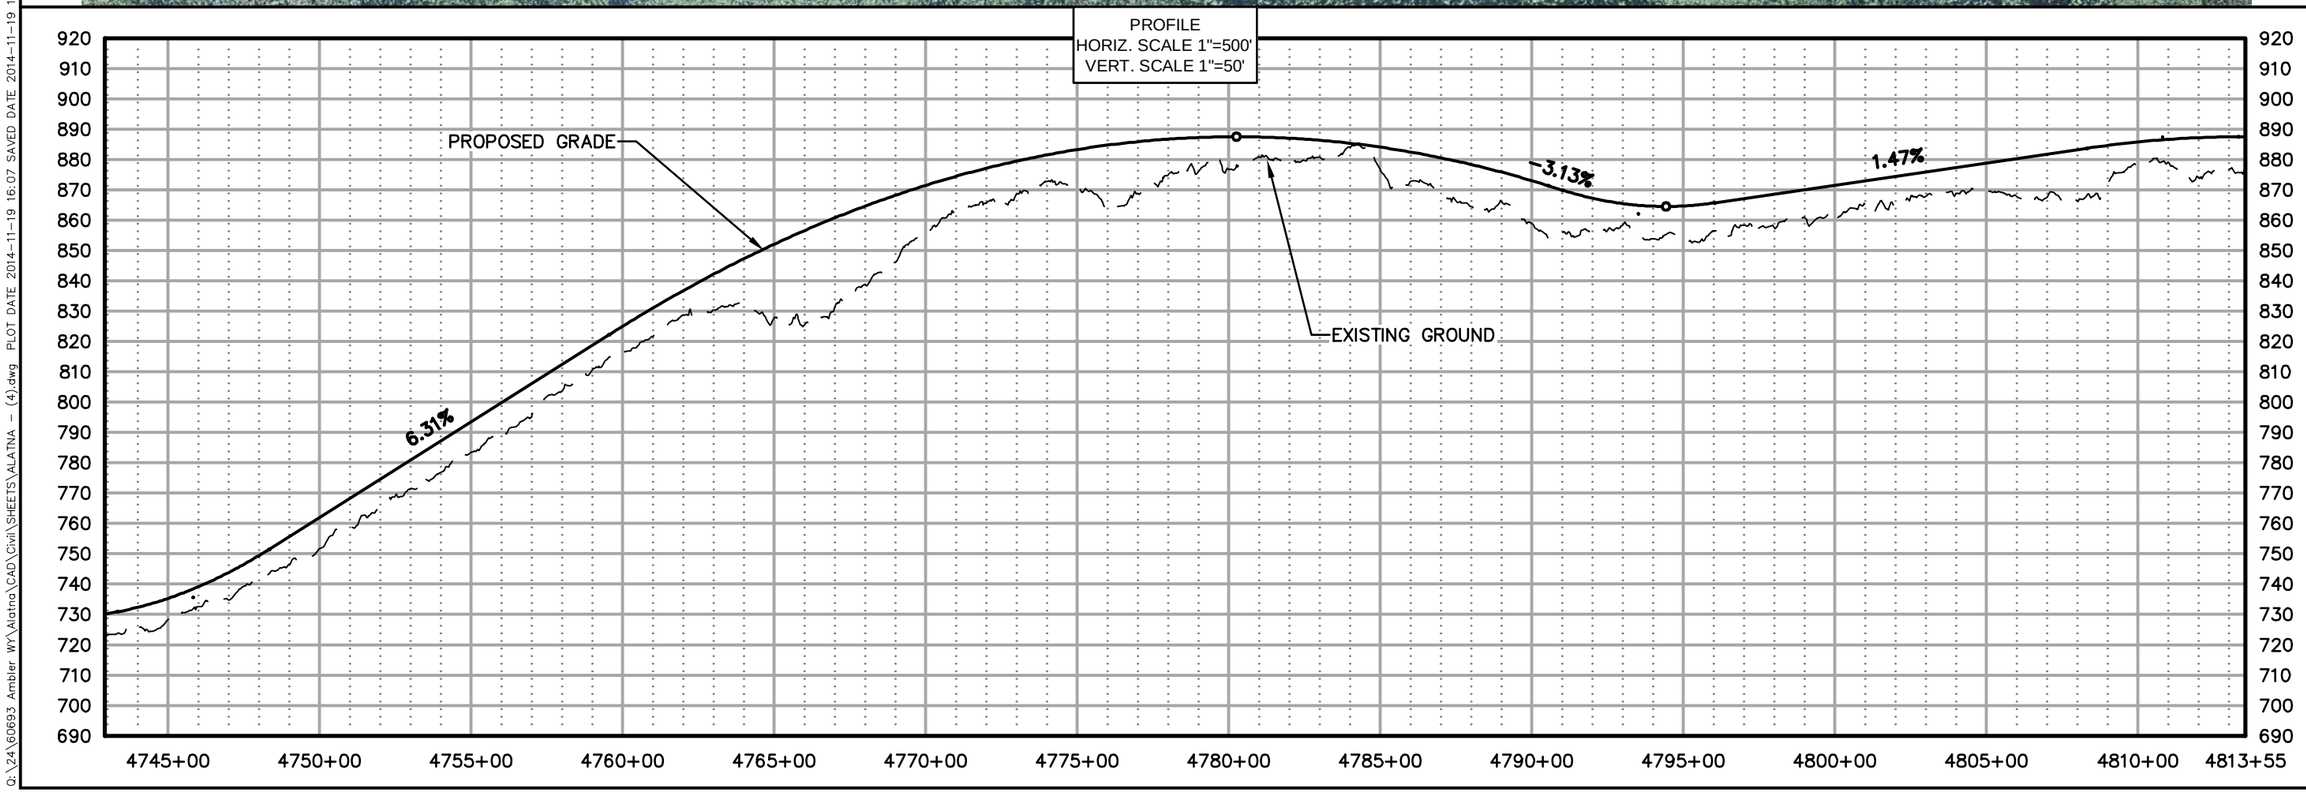

AIDEA
Alaska Industrial Development and Export Authority

AMBLER MINING DISTRICT
INDUSTRIAL ACCESS ROAD

DOWL HKM
4041 B Street
Anchorage, Alaska 99503
907.562.2000
www.dowlhkm.com

AMBLER MINING DISTRICT INDUSTRIAL ACCESS ROAD
PREFERRED (NORTHERN) ALIGNMENT
PLAN AND PROFILE SHEETS

PROJECT 1124.60693.04
DATE 10/07/2014


© DOWLHKM 2014

SHEET
N-69

DOWLHKM FILE No:XXX-XX
Q:\24\60693 Ambler WY\Alatna\CAD\Civil\SHEETS\ALATNA - (4).dwg PLOT DATE 2014-11-19 16:07 SAVED DATE 2014-11-19 15:43 USER: jwagner



PROFILE
HORIZ. SCALE 1"=500'
VERT. SCALE 1"=50'

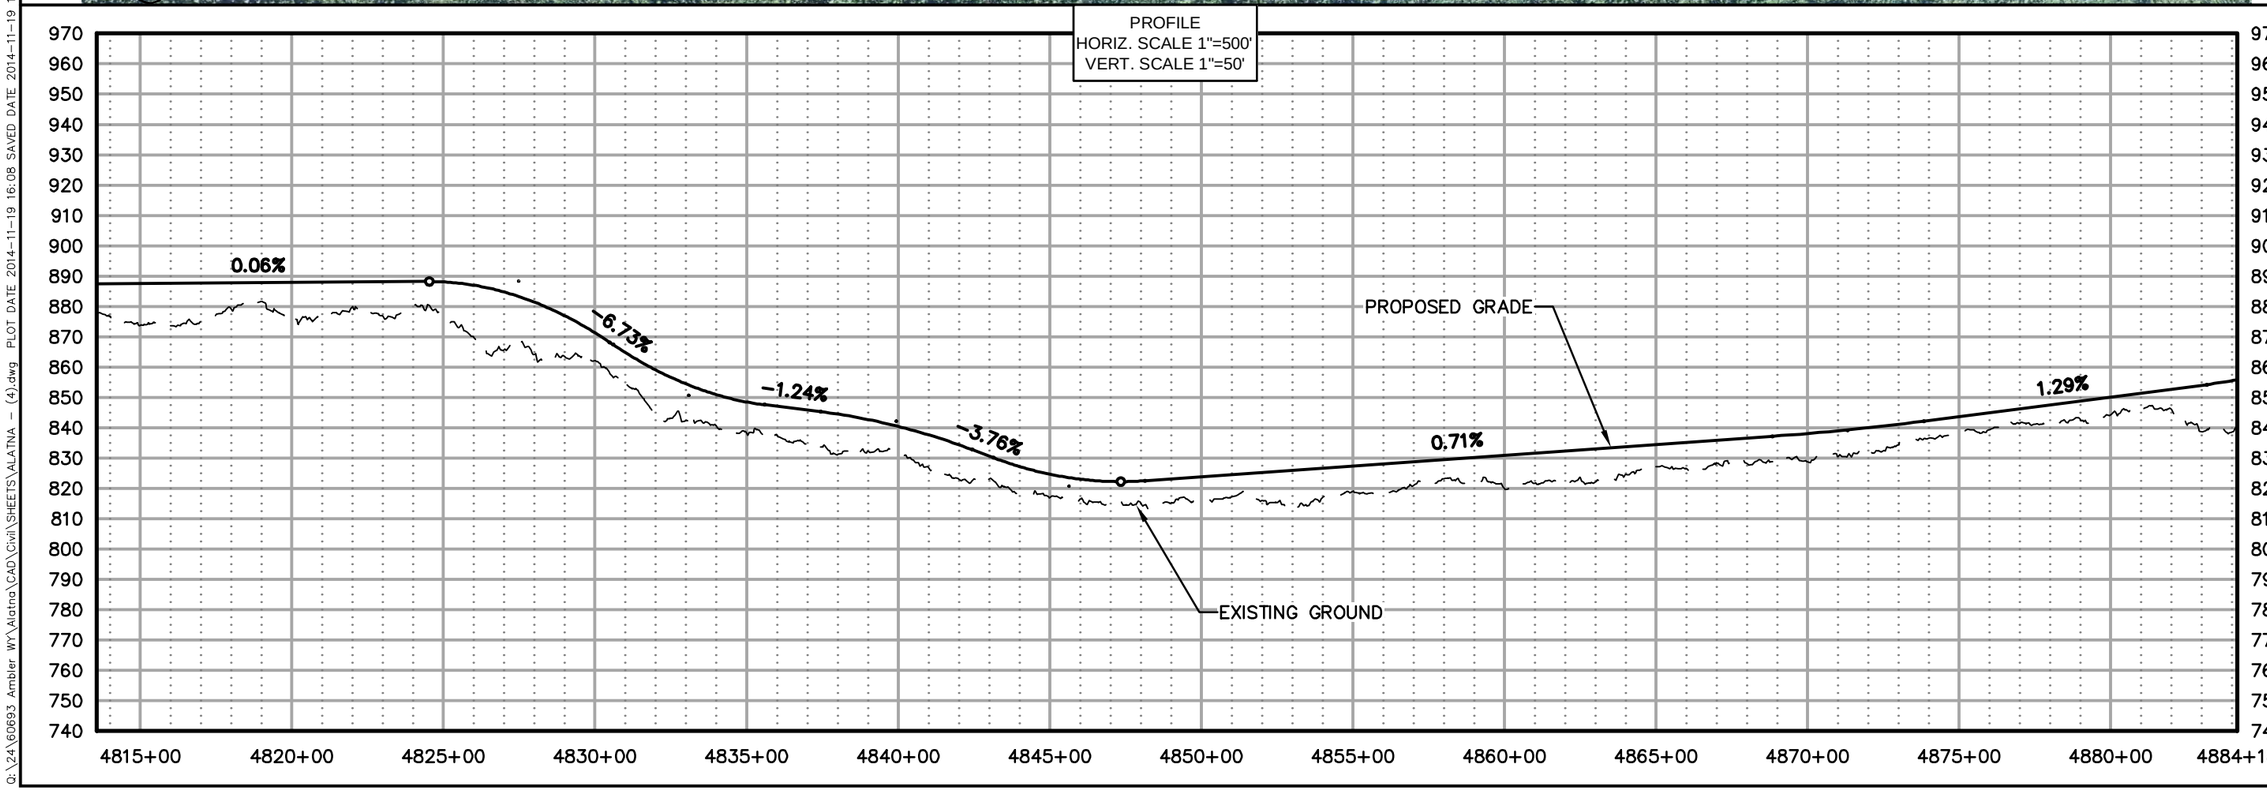

AIDEA
Alaska Industrial Development and Export Authority

AMBLER MINING DISTRICT
INDUSTRIAL ACCESS ROAD

DOWL HKM
Anchorage, Alaska 99503
www.dowlhkm.com
4041 B Street
907.562.2000


AMBLER MINING DISTRICT INDUSTRIAL ACCESS ROAD
PREFERRED (NORTHERN) ALIGNMENT
PLAN AND PROFILE SHEETS

PROJECT 1124.60693.04
DATE 10/07/2014


© DOWLHKM 2014

SHEET
N-70

DOWLHKM FILE No:XXX-XX
Q:\24\60693 Ambler WY\Alatna\CAD\Civil\SHEETS\ALATNA - (4).dwg PLOT DATE 2014-11-19 16:08 SAVED DATE 2014-11-19 15:43 USER: jwagner

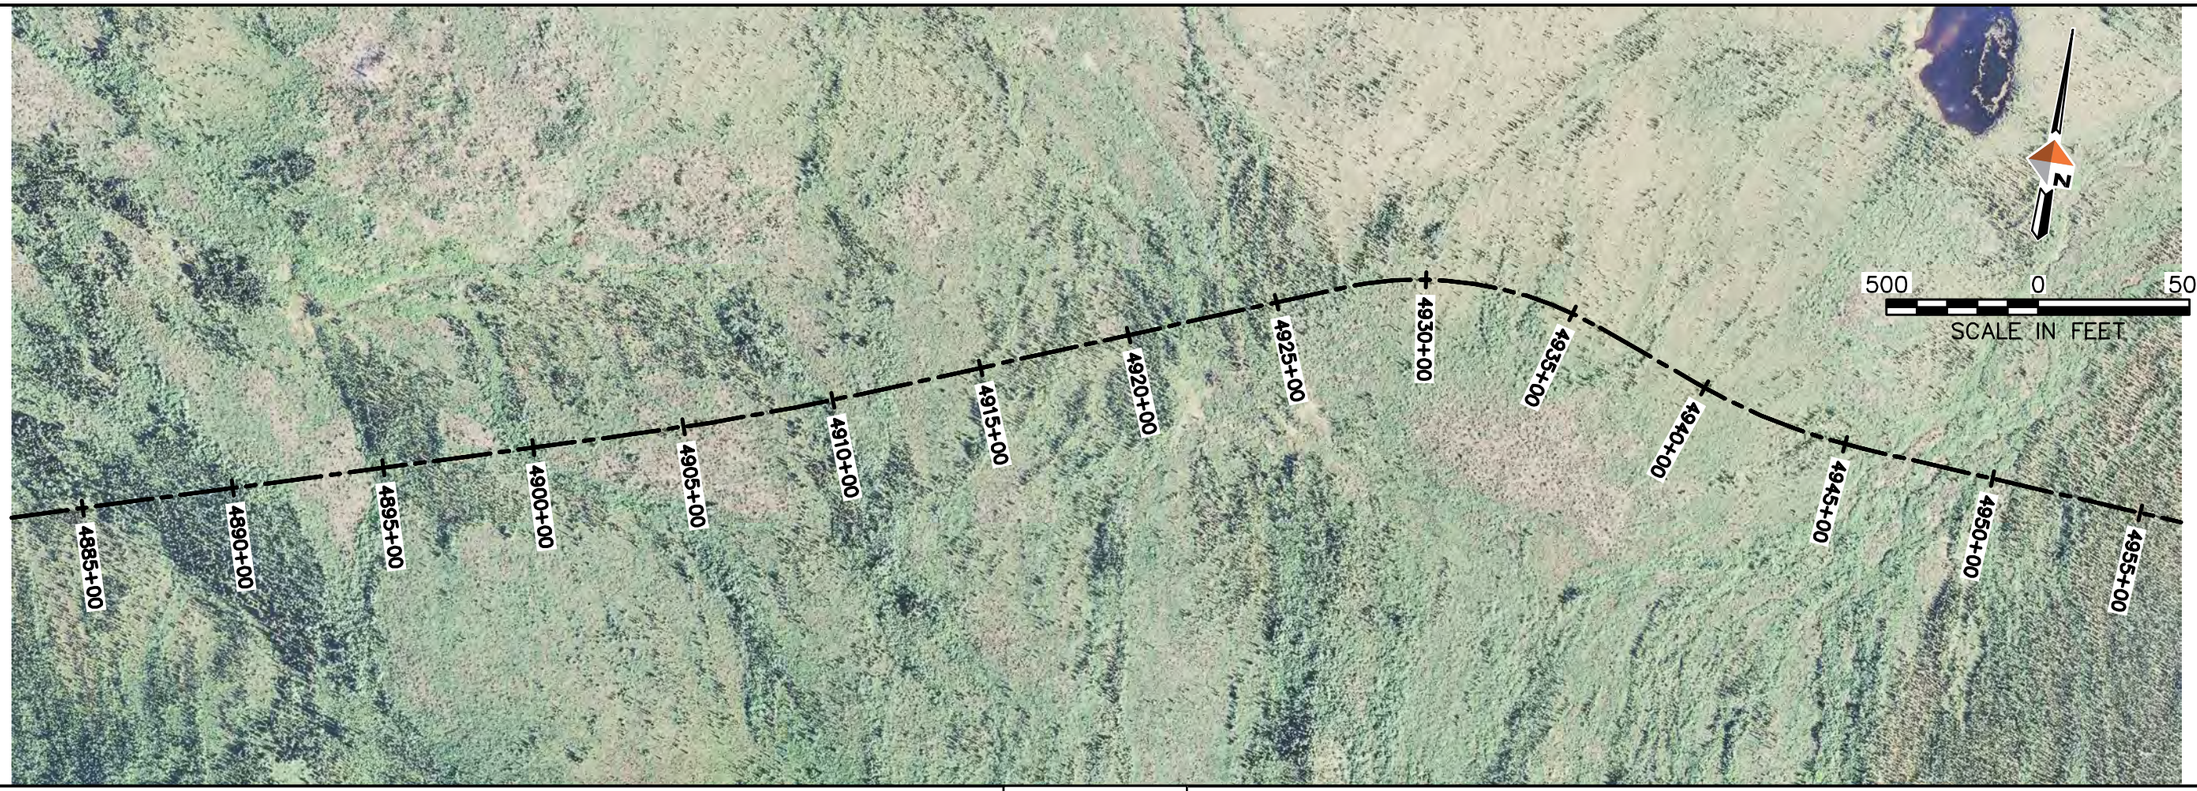

PROFILE
HORIZ. SCALE 1"=500'
VERT. SCALE 1"=50'

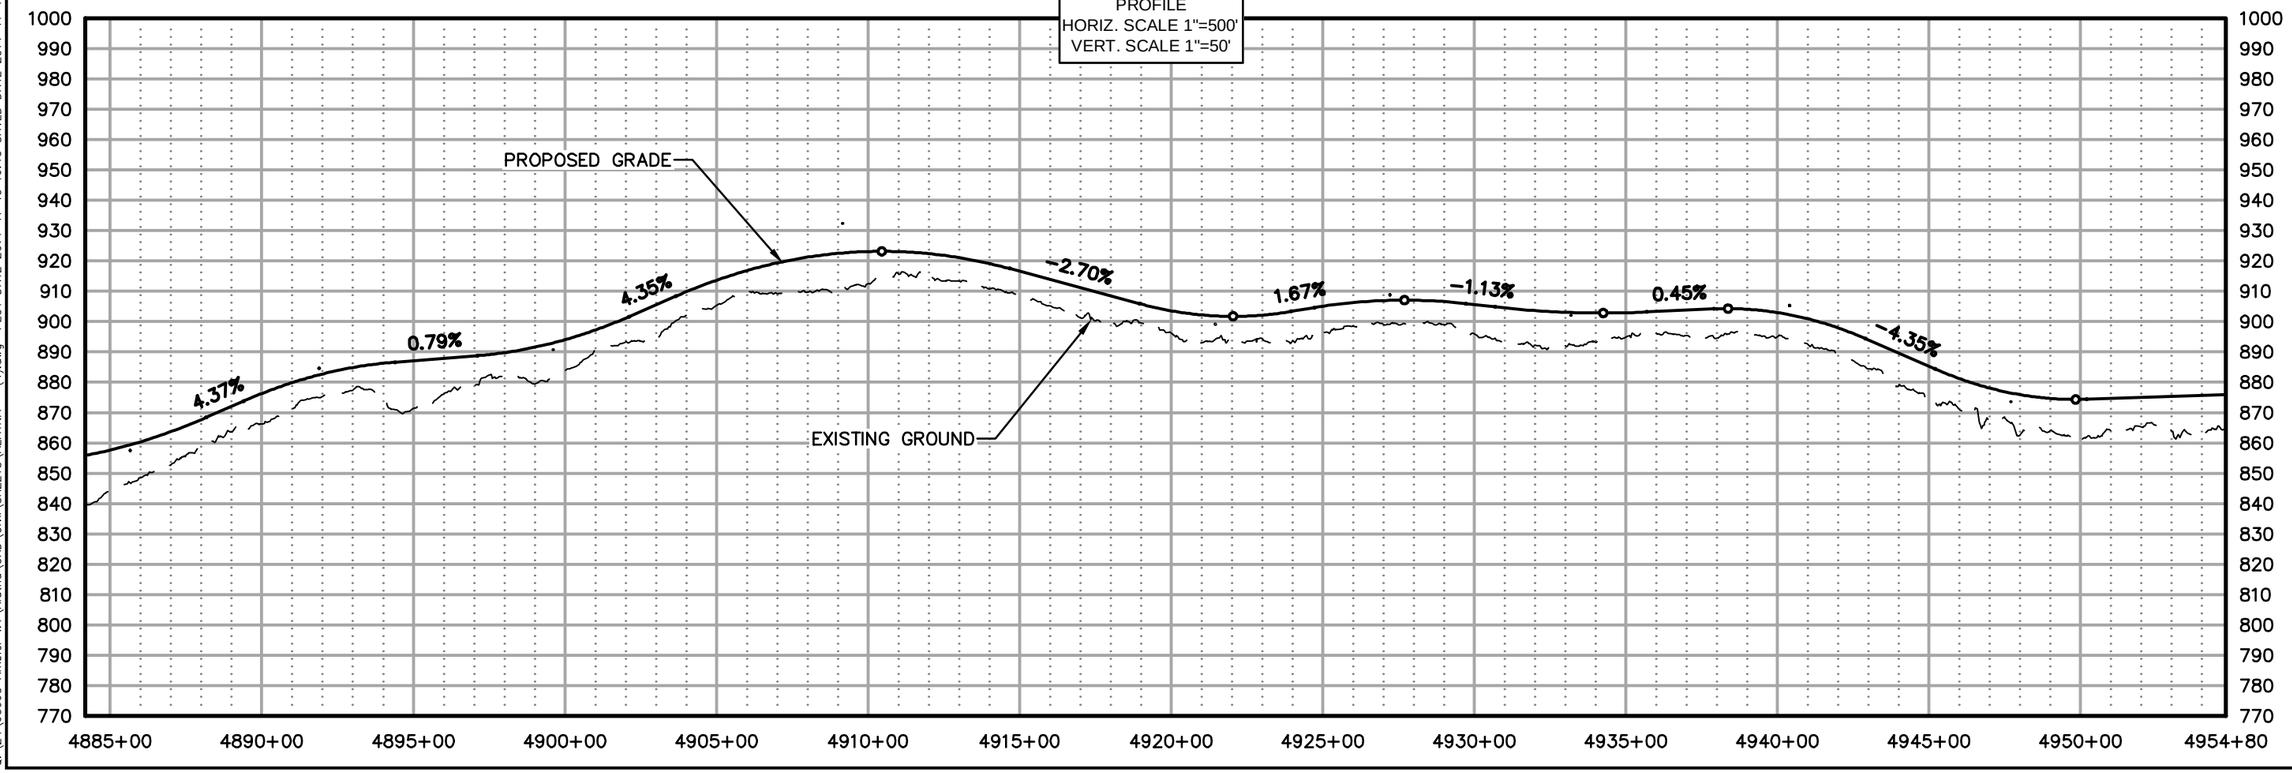

AIDEA
Alaska Industrial Development and Export Authority

AMBLER MINING DISTRICT
INDUSTRIAL ACCESS ROAD

DOWL HKM
4041 B Street
Anchorage, Alaska 99503
907.562.2000
www.dowlhkm.com


AMBLER MINING DISTRICT INDUSTRIAL ACCESS ROAD
PREFERRED (NORTHERN) ALIGNMENT
PLAN AND PROFILE SHEETS


PROJECT 1124.60693.04
DATE 10/07/2014

© DOWLHKM 2014

SHEET
N-71

DOWLHKM FILE No:XXX-XX
Q:\24\60693 Ambler WY\Alatna\CAD\Civil\SHEETS\ALATNA - (4).dwg PLOT DATE 2014-11-19 16:10 SAVED DATE 2014-11-19 15:43 USER: jwagner

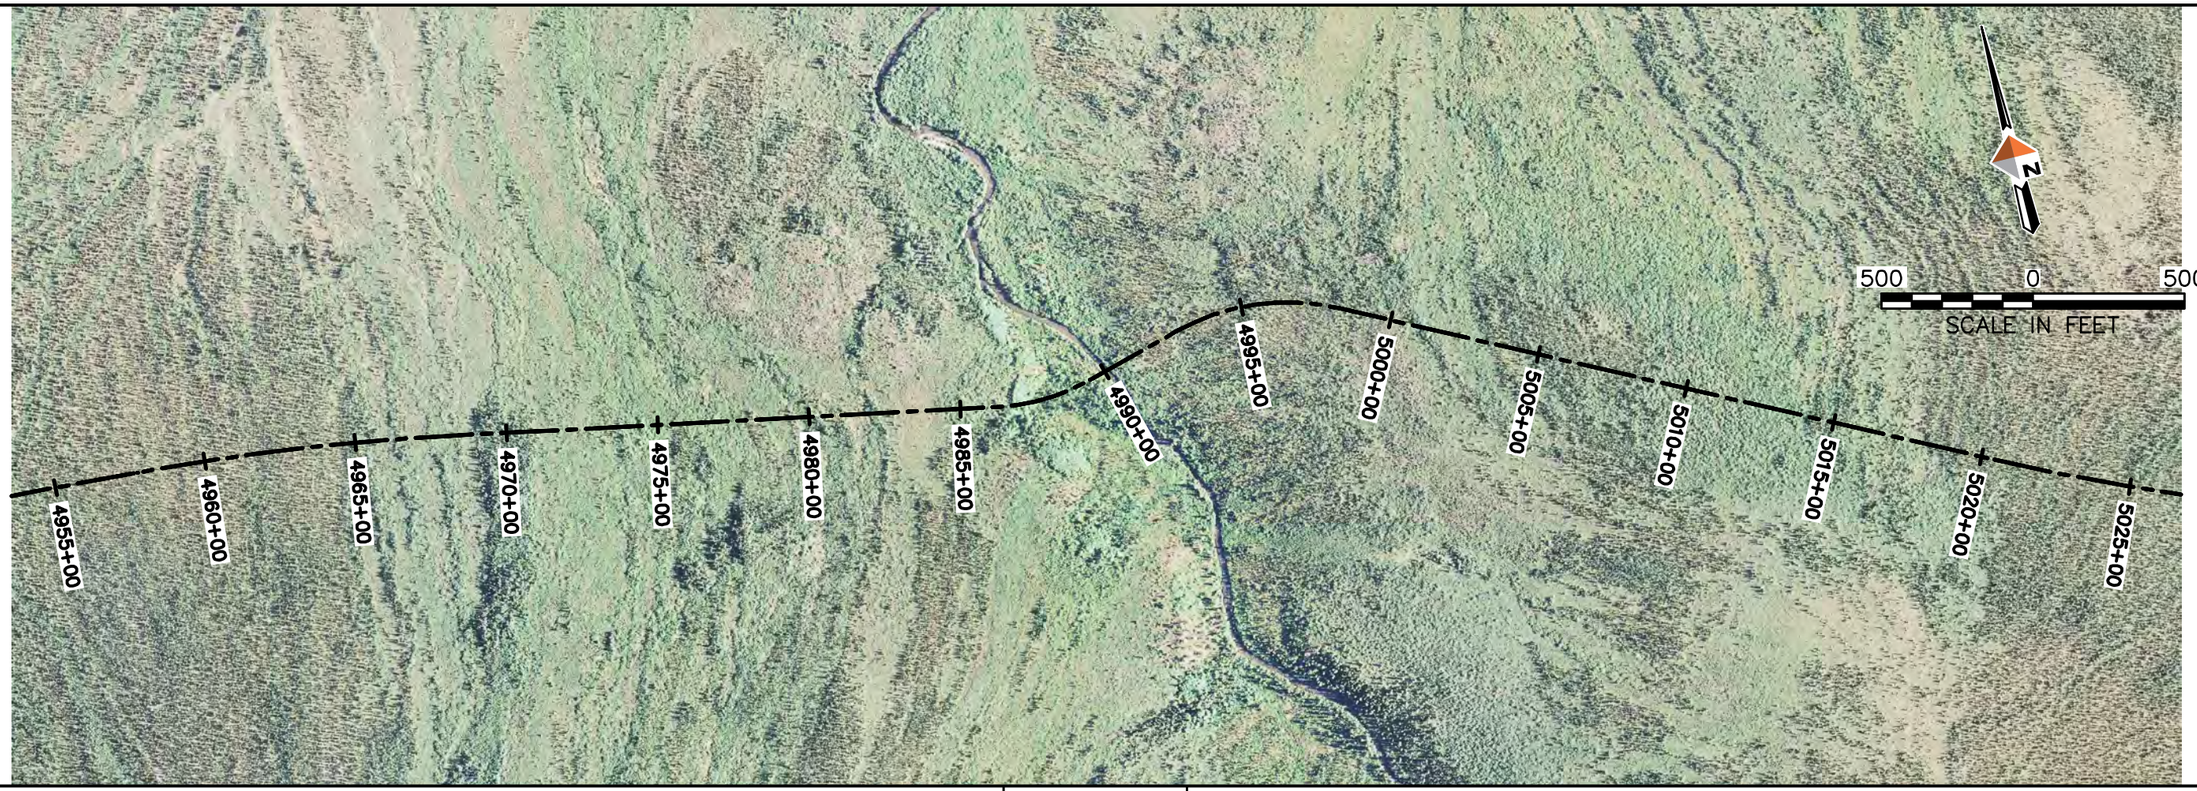

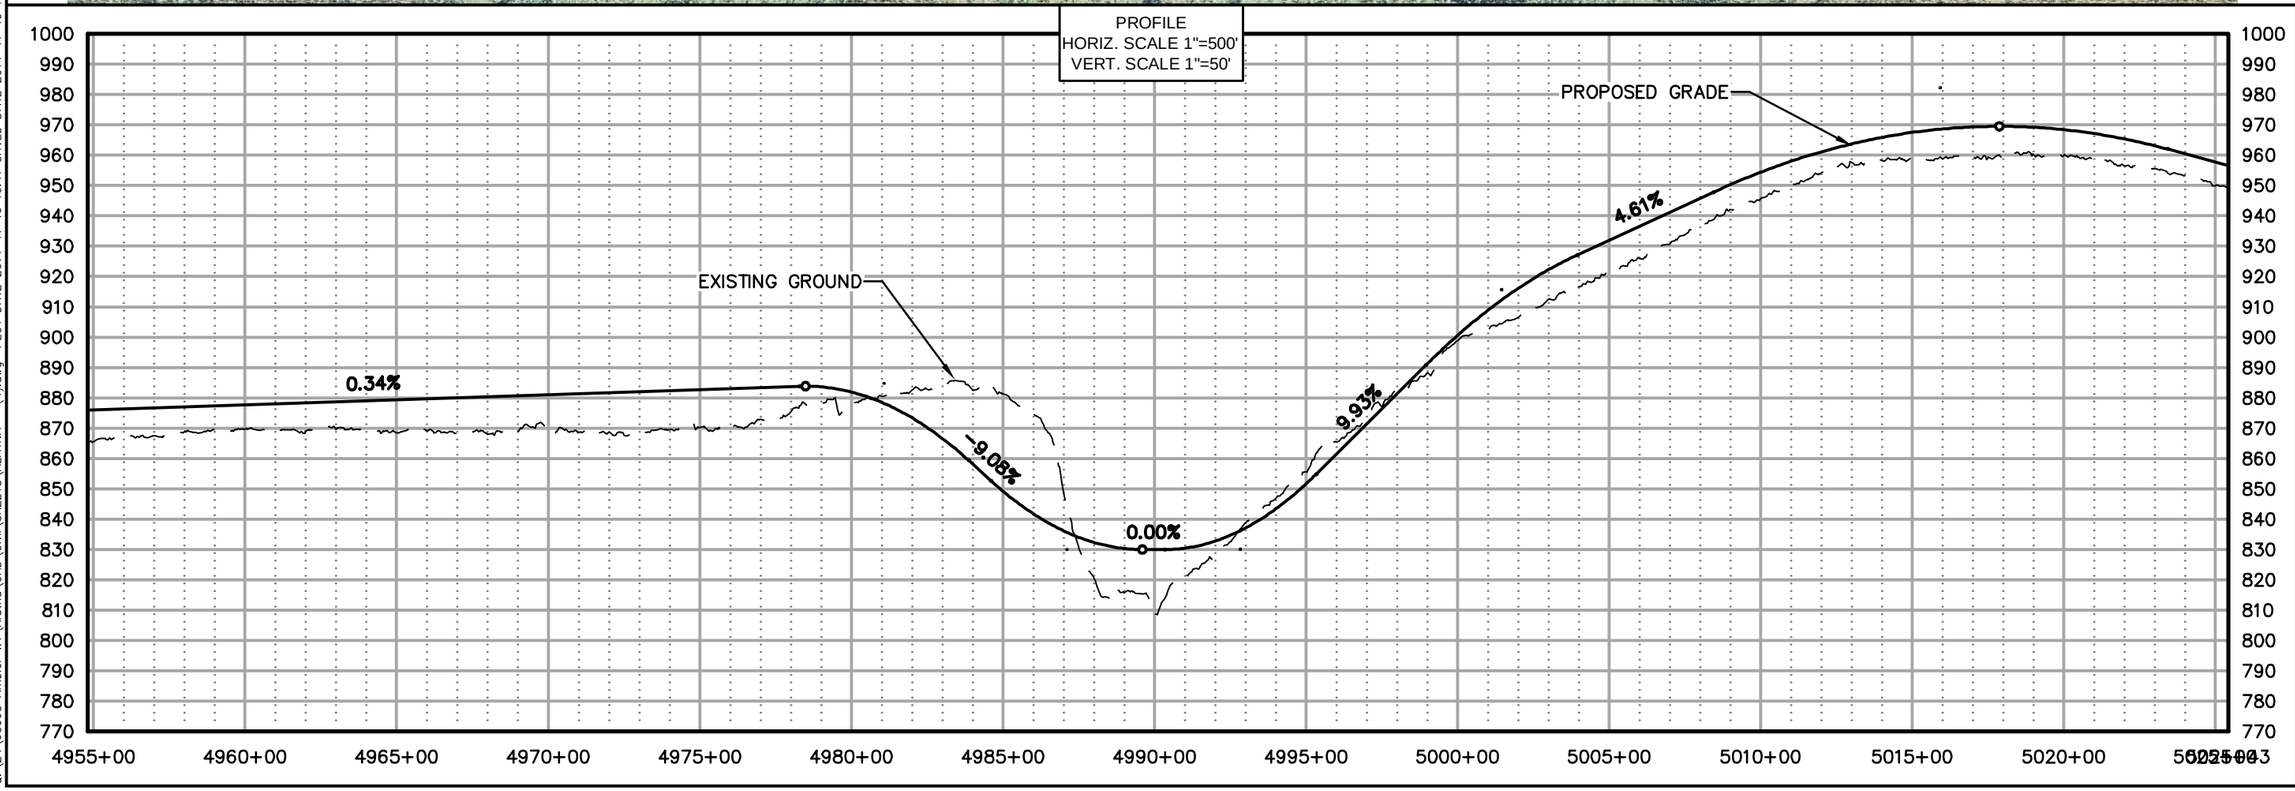

DOWLHKM FILE No:XXX-XX

Q:\24\60693 Ambler WY\Alatna\CAD\Civil\SHEETS\ALATNA - (4).dwg PLOT DATE 2014-11-19 16:11 SAVED DATE 2014-11-19 15:43 USER: jwagner

AIDEA
Alaska Industrial Development and Export Authority

AMBLER MINING DISTRICT
INDUSTRIAL ACCESS ROAD

DOWL HKM
Anchorage, Alaska 99503
www.dowlhkm.com
4041 B Street
907.562.2000

AMBLER MINING DISTRICT INDUSTRIAL ACCESS ROAD
PREFERRED (NORTHERN) ALIGNMENT
PLAN AND PROFILE SHEETS


PROJECT 1124.60693.04
DATE 10/07/2014

© DOWLHKM 2014

SHEET
N-72



PROFILE
HORIZ. SCALE 1"=500'
VERT. SCALE 1"=50'

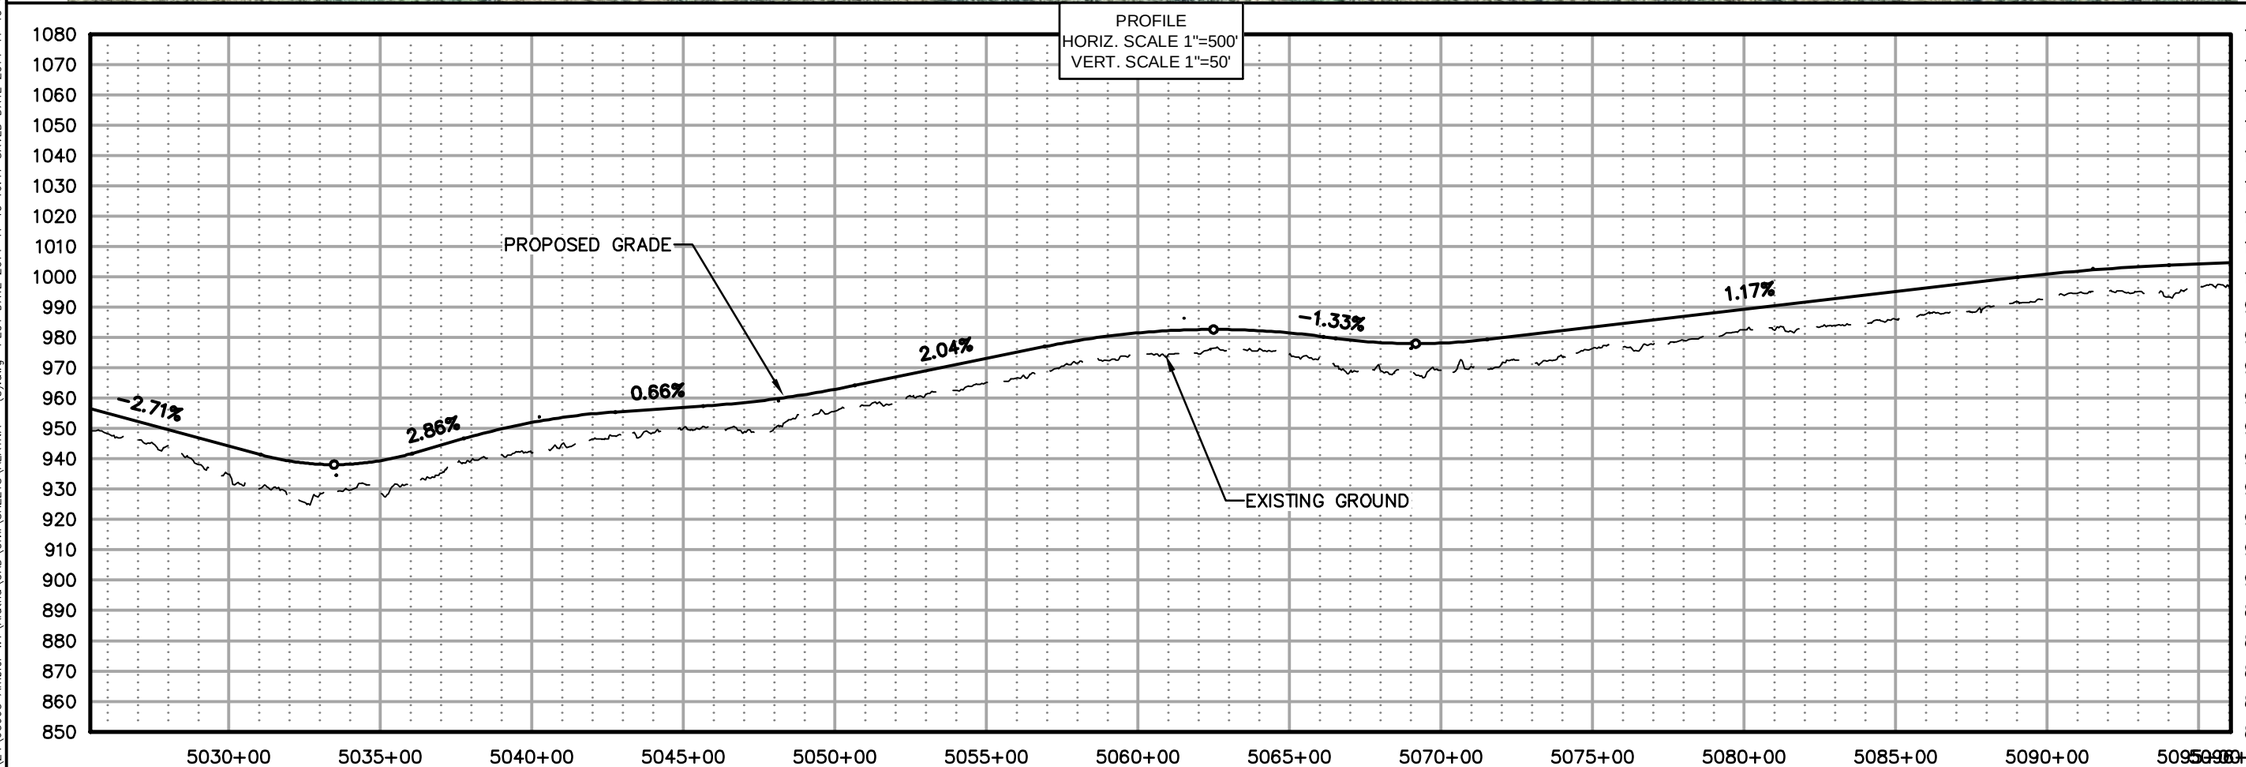

AIDEA
Alaska Industrial Development and Export Authority

AMBLER MINING DISTRICT
INDUSTRIAL ACCESS ROAD

DOWL HKM
Anchorage, Alaska 99503
www.dowlhkm.com
4041 B Street
907.562.2000


AMBLER MINING DISTRICT INDUSTRIAL ACCESS ROAD
PREFERRED (NORTHERN) ALIGNMENT
PLAN AND PROFILE SHEETS


PROJECT 1124.60693.04
DATE 10/07/2014

© DOWLHKM 2014

SHEET
N-73

DOWLHKM FILE No:XXX-XX
Q:\24\60693 Ambler WY\Alatna\CAD\Civil\SHEETS\ALATNA - (5).dwg PLOT DATE 2014-11-19 16:17 SAVED DATE 2014-11-19 15:50 USER: jwagner

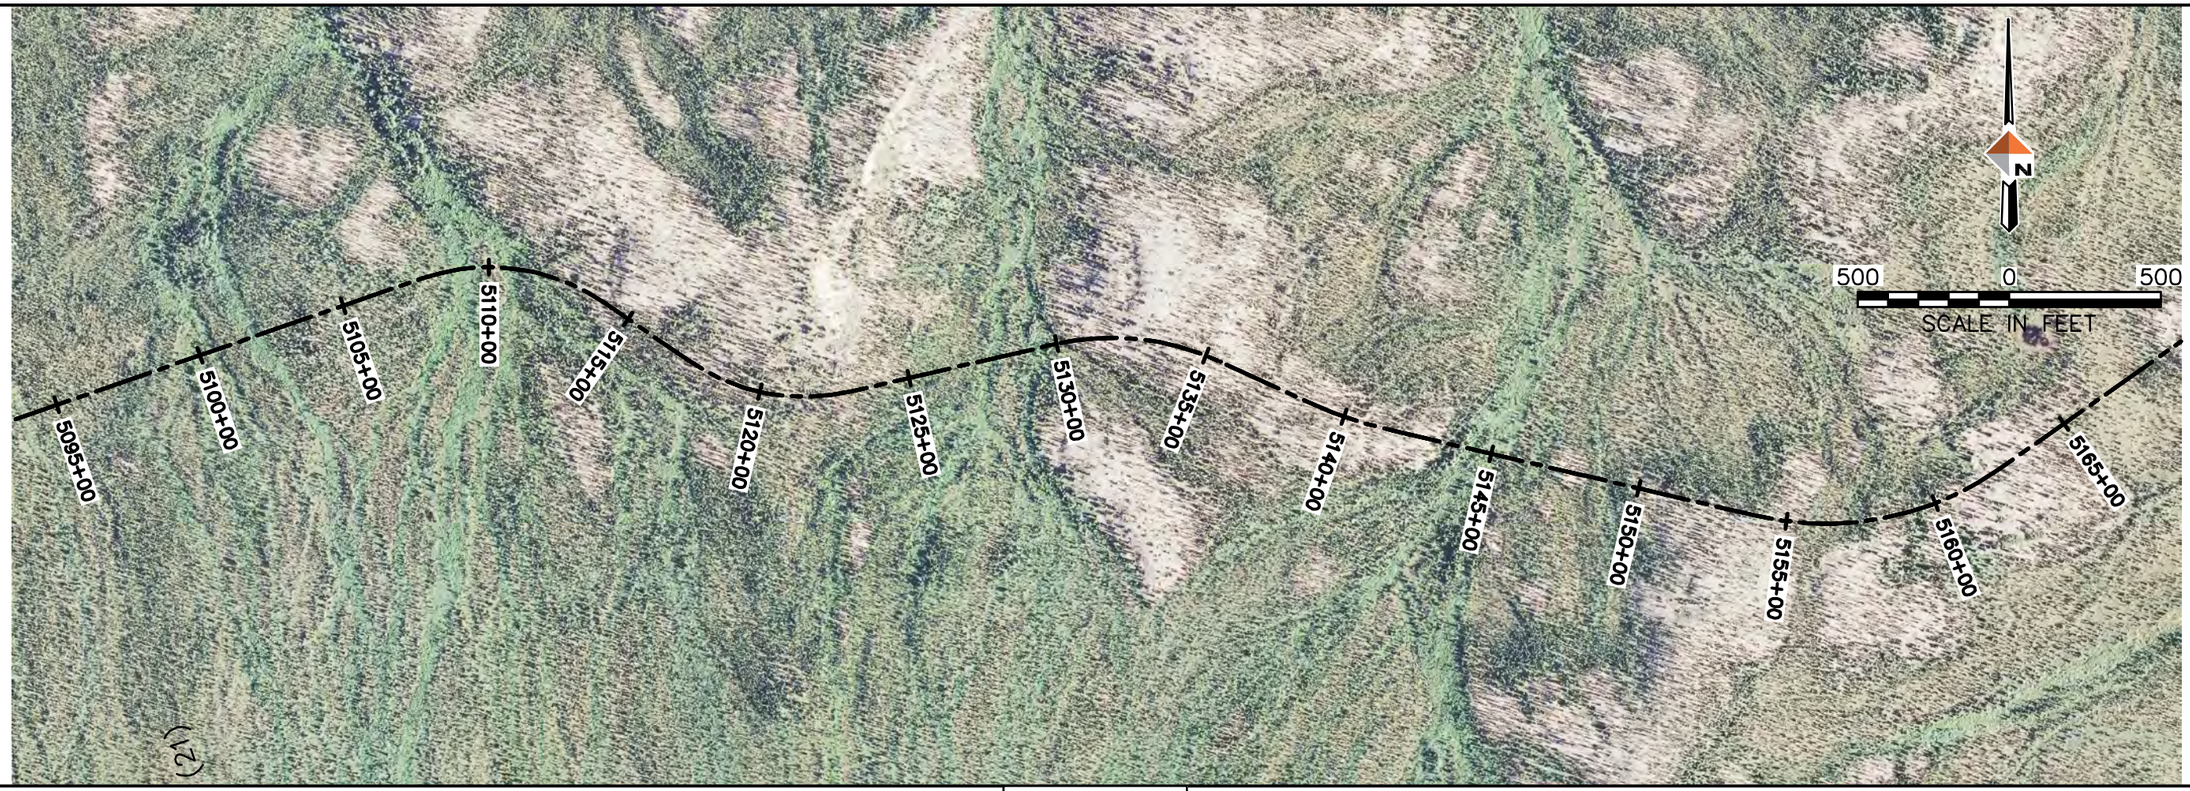

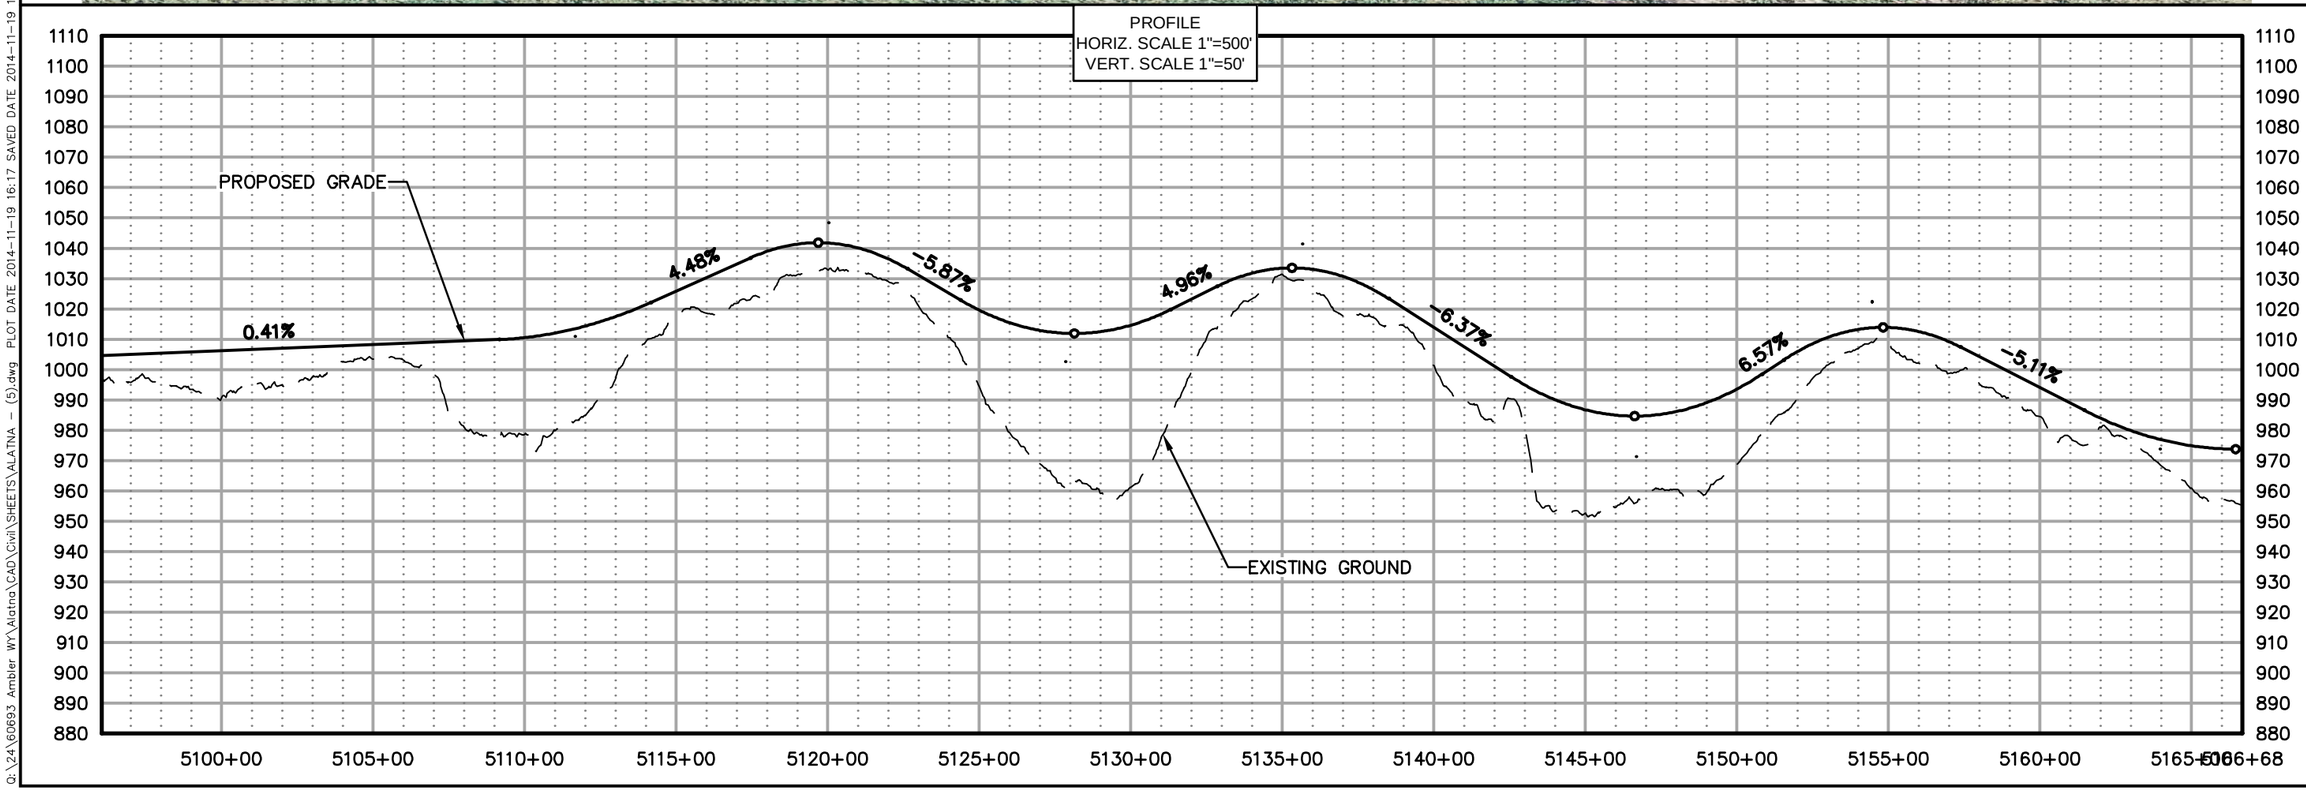

DOWLHKM FILE No:XXX-XX

Q:\24\60693 Ambler WY\Alatna\CAD\Civil\SHEETS\ALATNA - (5).dwg PLOT DATE 2014-11-19 16:17 SAVED DATE 2014-11-19 15:50 USER: jwagner

AIDEA Alaska Industrial Development and Export Authority

AMBLER MINING DISTRICT INDUSTRIAL ACCESS ROAD

DOWL HKM
4041 B Street
Anchorage, Alaska 99503
907.562.2000
www.dowlhkm.com

AMBLER MINING DISTRICT INDUSTRIAL ACCESS ROAD
PREFERRED (NORTHERN) ALIGNMENT
PLAN AND PROFILE SHEETS


PROJECT 1124.60693.04
DATE 10/07/2014

© DOWLHKM 2014

SHEET
N-74

DOWLHKM FILE No:XXX-XX
Q:\24\60693 Ambler WY\Alatna\CAD\Civil\SHEETS\ALATNA - (5).dwg PLOT DATE 2014-11-19 16:19 SAVED DATE 2014-11-19 15:50 USER: jwagner



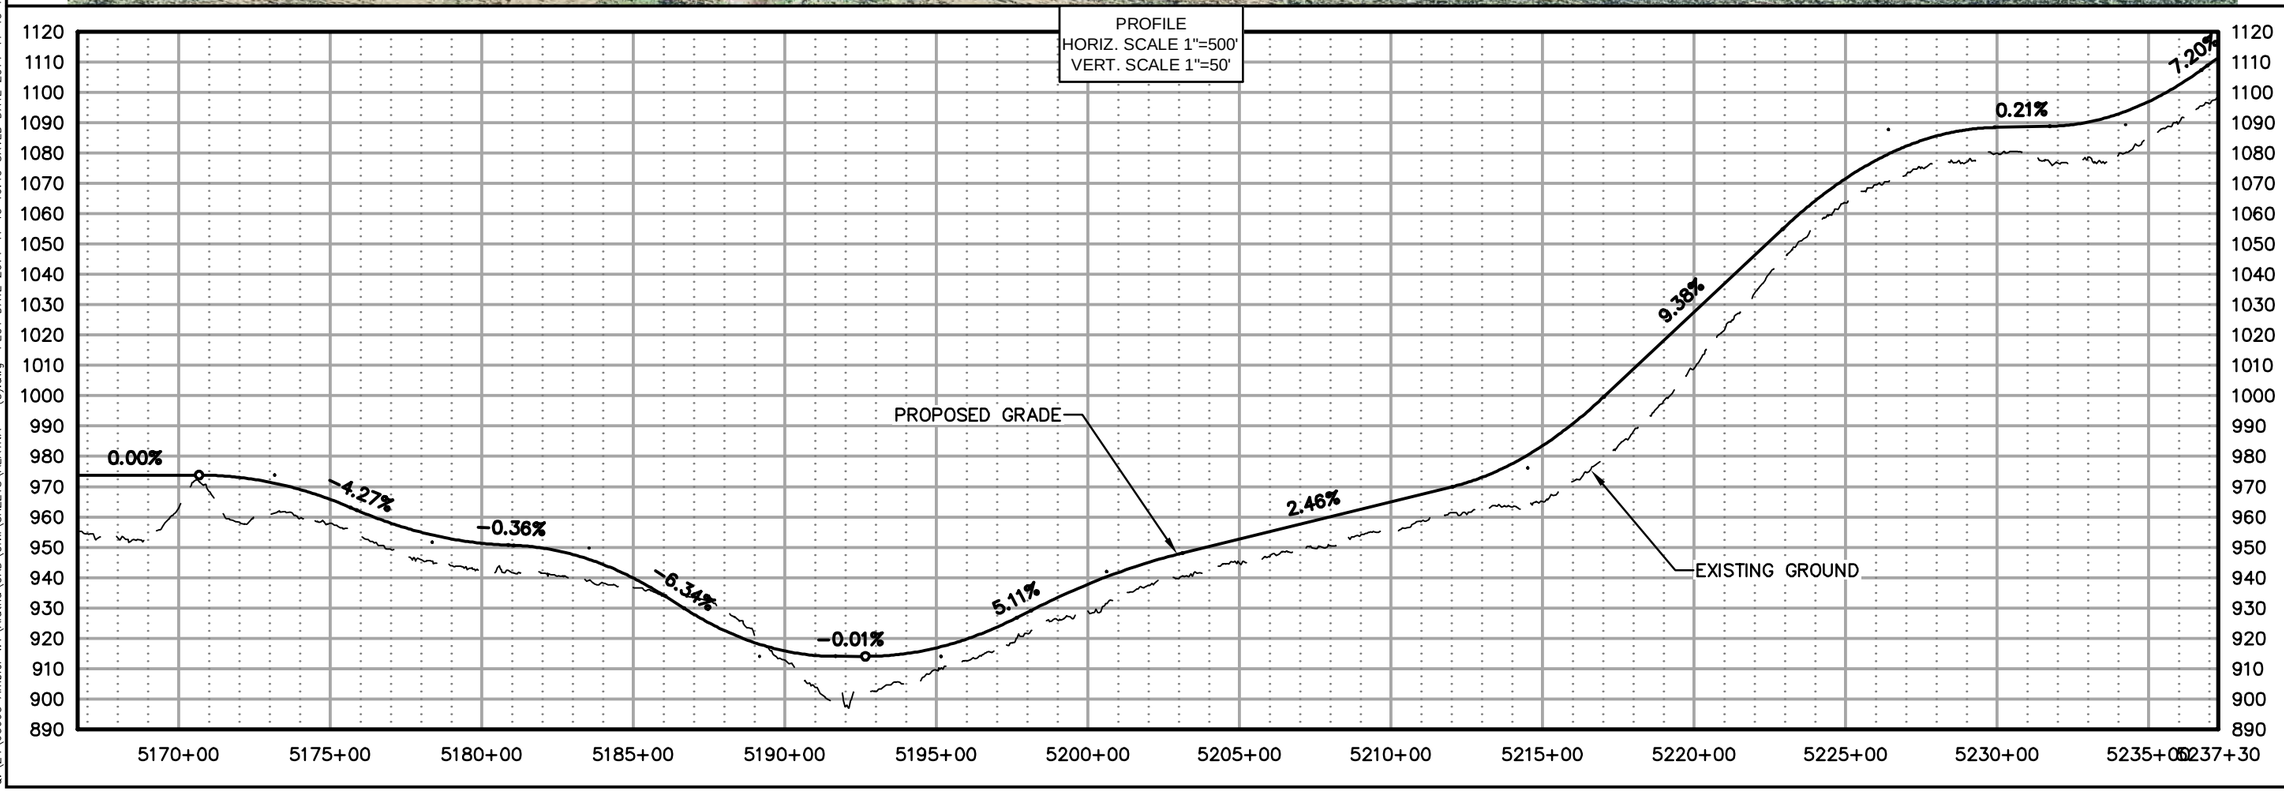

DOWL HKM
Anchorage, Alaska 99503
4041 B Street
907.562.2000
www.dowlhkm.com

AMBLER MINING DISTRICT INDUSTRIAL ACCESS ROAD
PREFERRED (NORTHERN) ALIGNMENT
PLAN AND PROFILE SHEETS


PROJECT 1124.60693.04
DATE 10/07/2014

© DOWLHKM 2014

SHEET
N-75



PROFILE
HORIZ. SCALE 1"=500'
VERT. SCALE 1"=50'

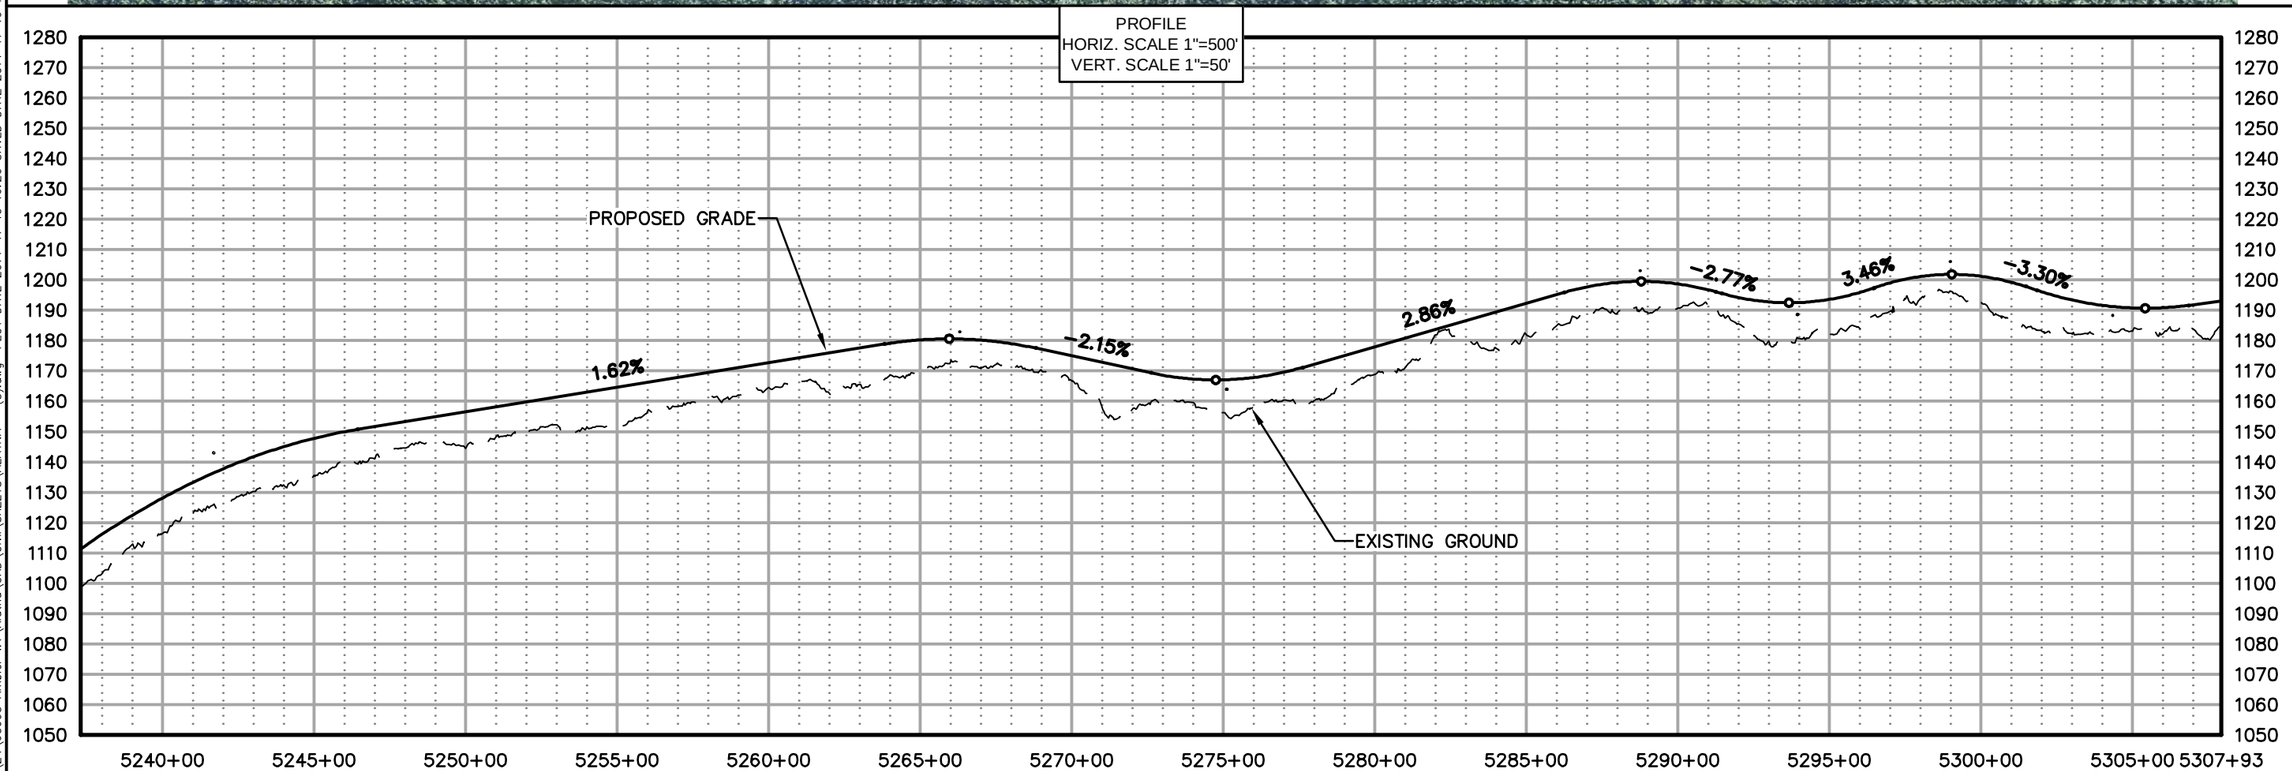

AIDEA
Alaska Industrial Development and Export Authority

AMBLER MINING DISTRICT
INDUSTRIAL ACCESS ROAD

DOWL HKM
4041 B Street
Anchorage, Alaska 99503
907.562.2000
www.dowlhkm.com


AMBLER MINING DISTRICT INDUSTRIAL ACCESS ROAD
PREFERRED (NORTHERN) ALIGNMENT
PLAN AND PROFILE SHEETS


PROJECT 1124.60693.04
DATE 10/07/2014

© DOWLHKM 2014

SHEET
N-76

DOWLHKM FILE No:XXX-XX
Q:\24\60693 Ambler WY\Alatna\CAD\Civil\SHEETS\ALATNA - (5).dwg PLOT DATE 2014-11-19 16:20 SAVED DATE 2014-11-19 15:50 USER: jwagner

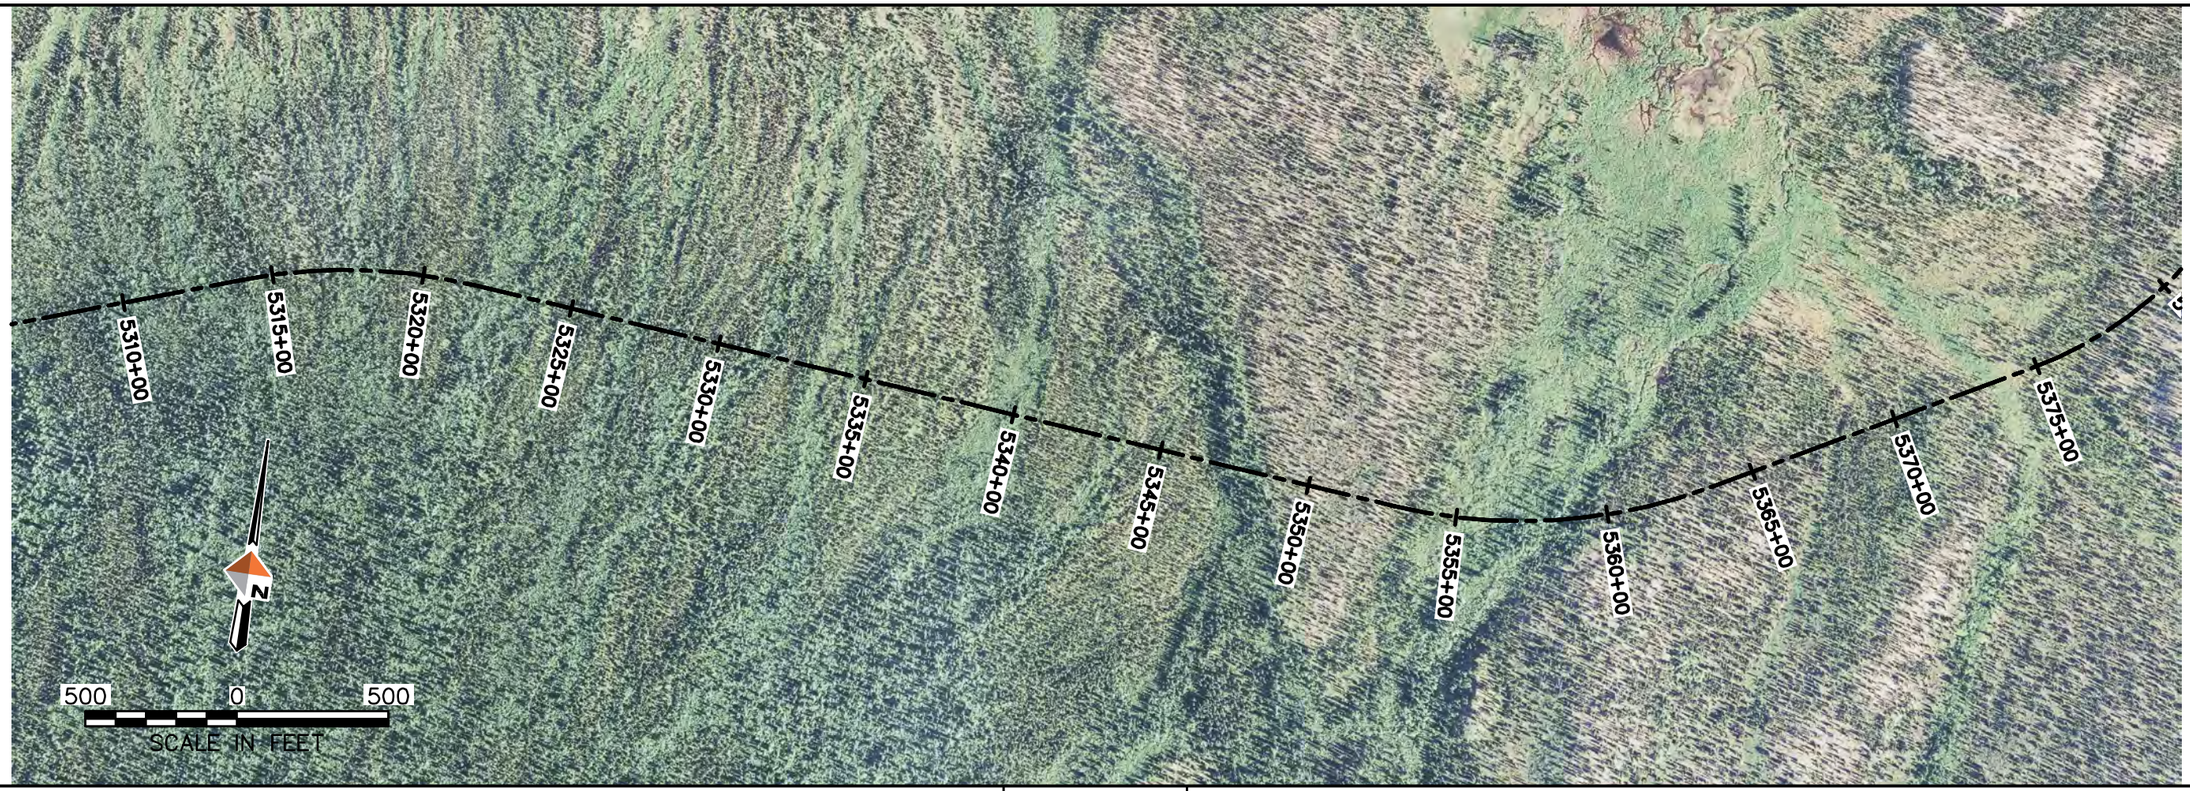

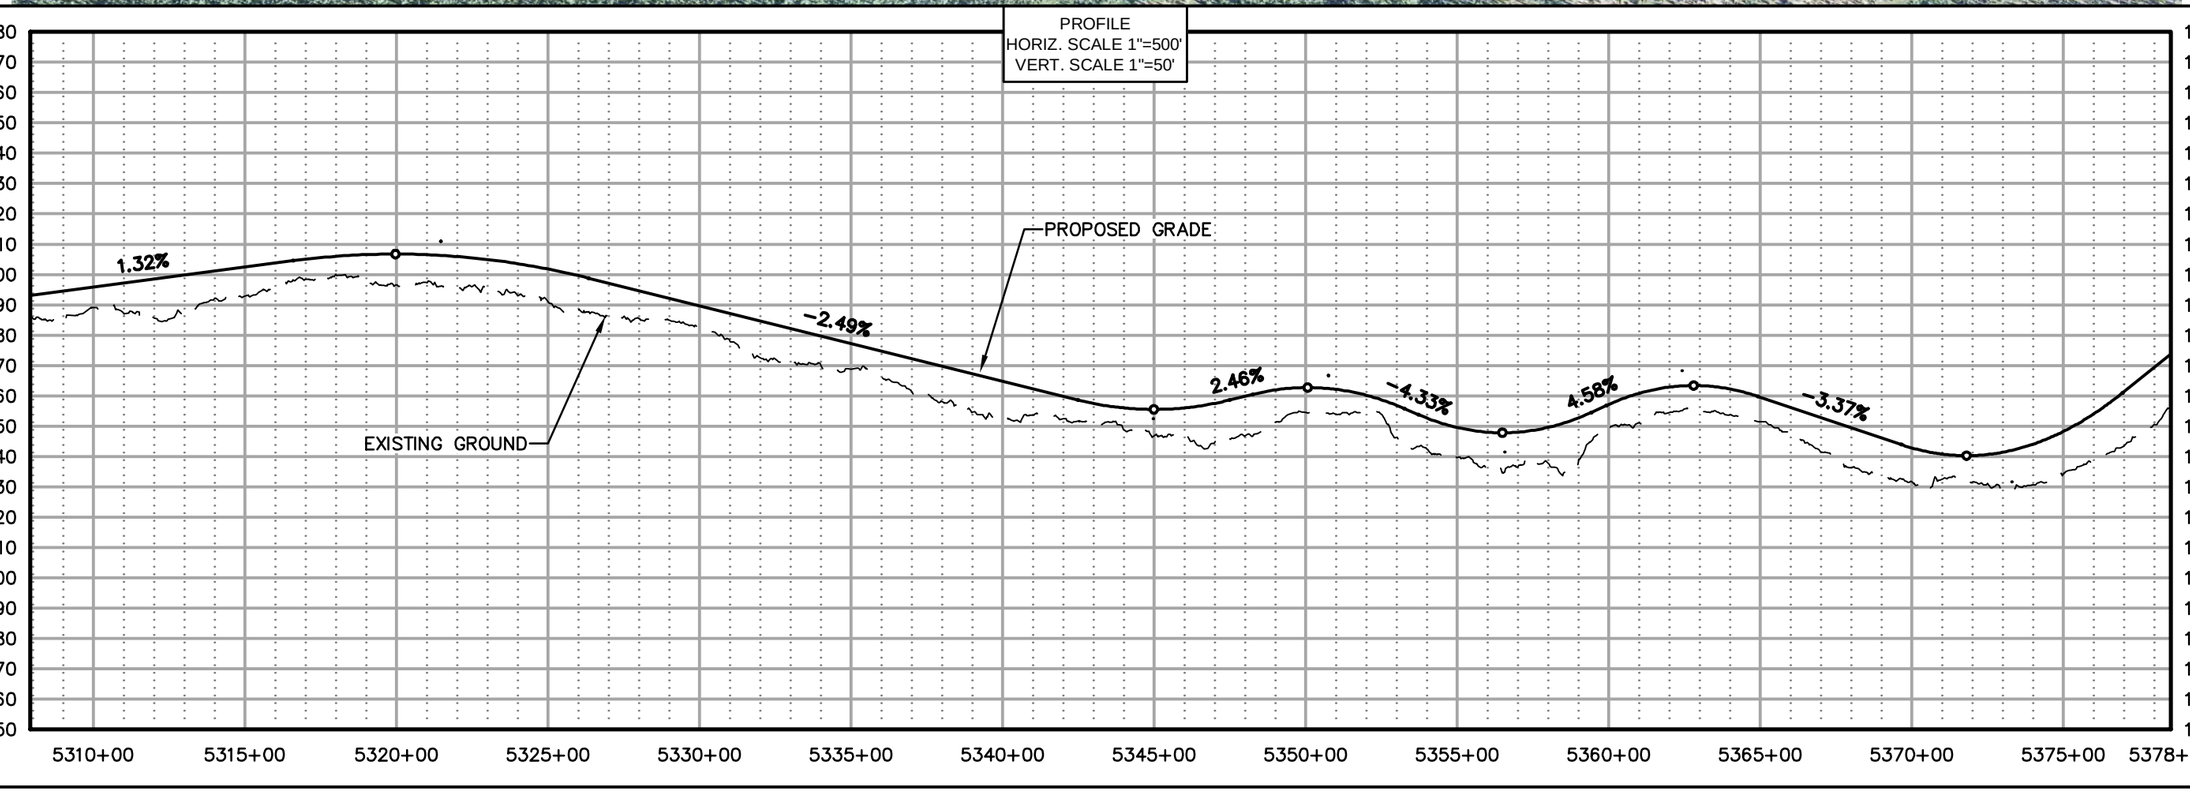

AIDEA
Alaska Industrial Development and Export Authority

AMBLER MINING DISTRICT
INDUSTRIAL ACCESS ROAD

DOWL HKM
Anchorage, Alaska 99503
www.dowlhkm.com
4041 B Street
907.562.2000

AMBLER MINING DISTRICT INDUSTRIAL ACCESS ROAD
PREFERRED (NORTHERN) ALIGNMENT
PLAN AND PROFILE SHEETS


PROJECT 1124.60693.04
DATE 10/07/2014


© DOWLHKM 2014

SHEET
N-77

DOWLHKM FILE No:XXX-XX
Q:\24\60693 Ambler WY\Alatna\CAD\Civil\SHEETS\ALATNA - (5).dwg PLOT DATE 2014-11-19 16:21 SAVED DATE 2014-11-19 15:50 USER: jwagner

DOWLHKM FILE No:XXX-XX
Q:\24\60693 Ambler WY\Alatna\CAD\Civil\SHEETS\ALATNA - (6).dwg PLOT DATE 2014-11-19 16:30 SAVED DATE 2014-11-19 16:19 USER: jwagner

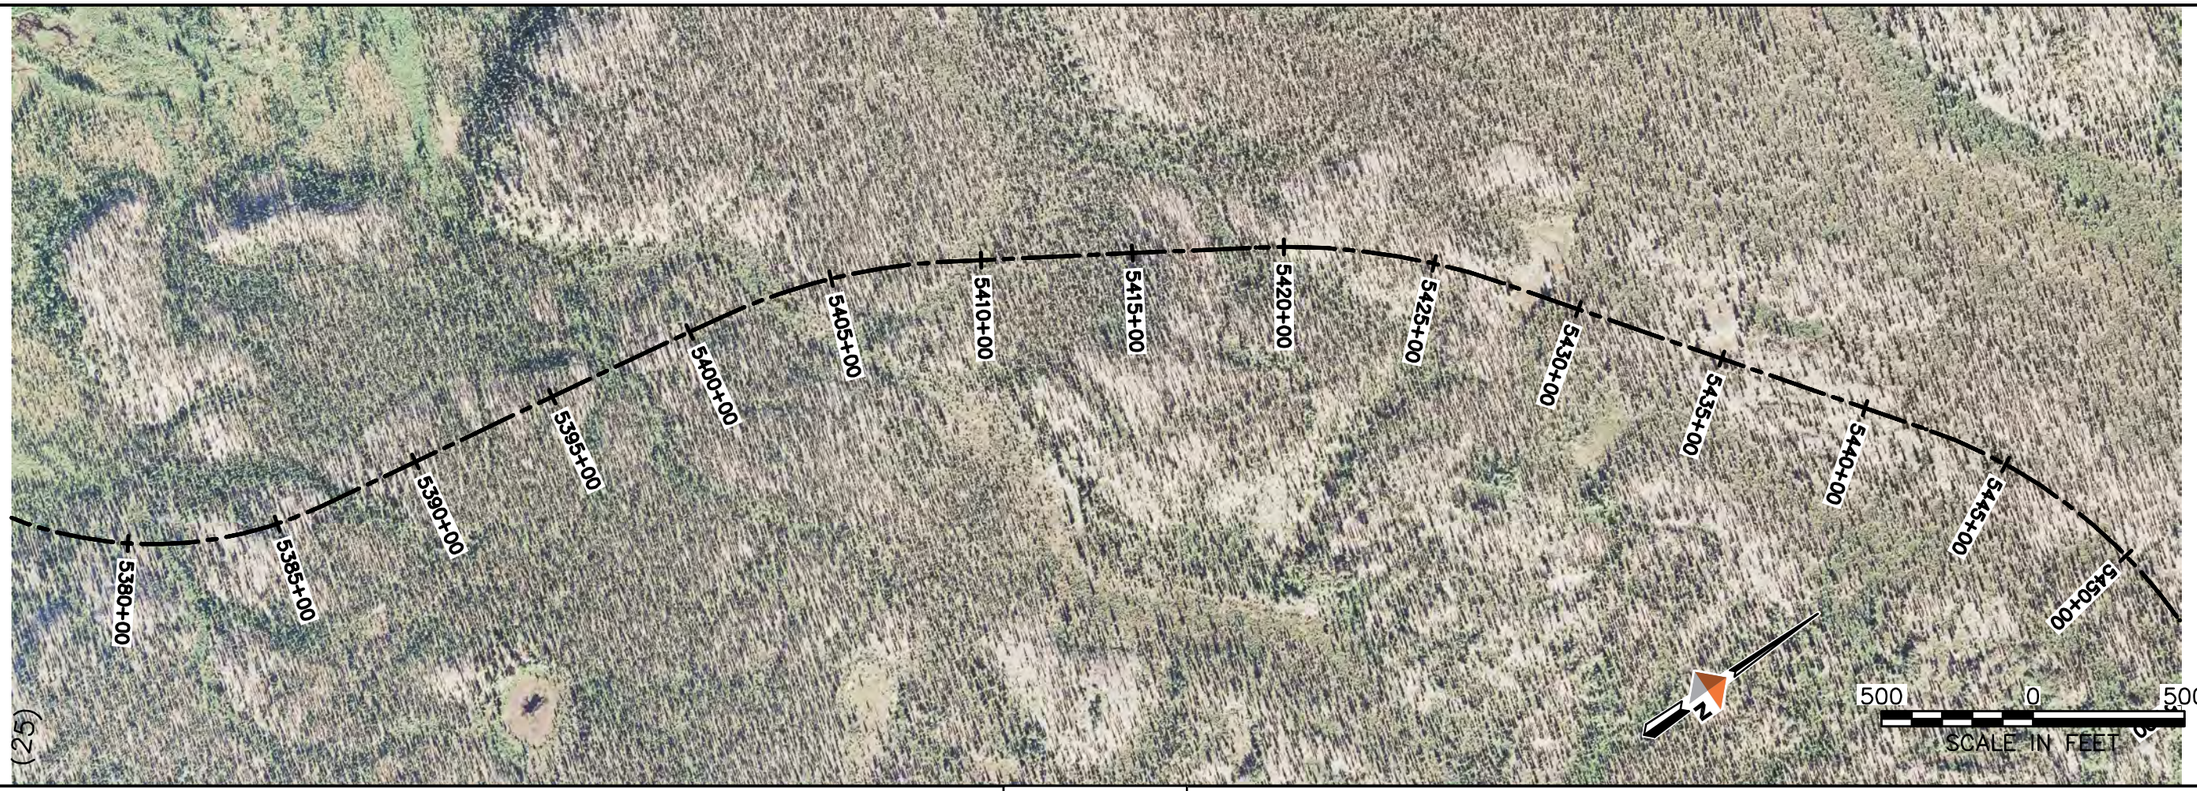

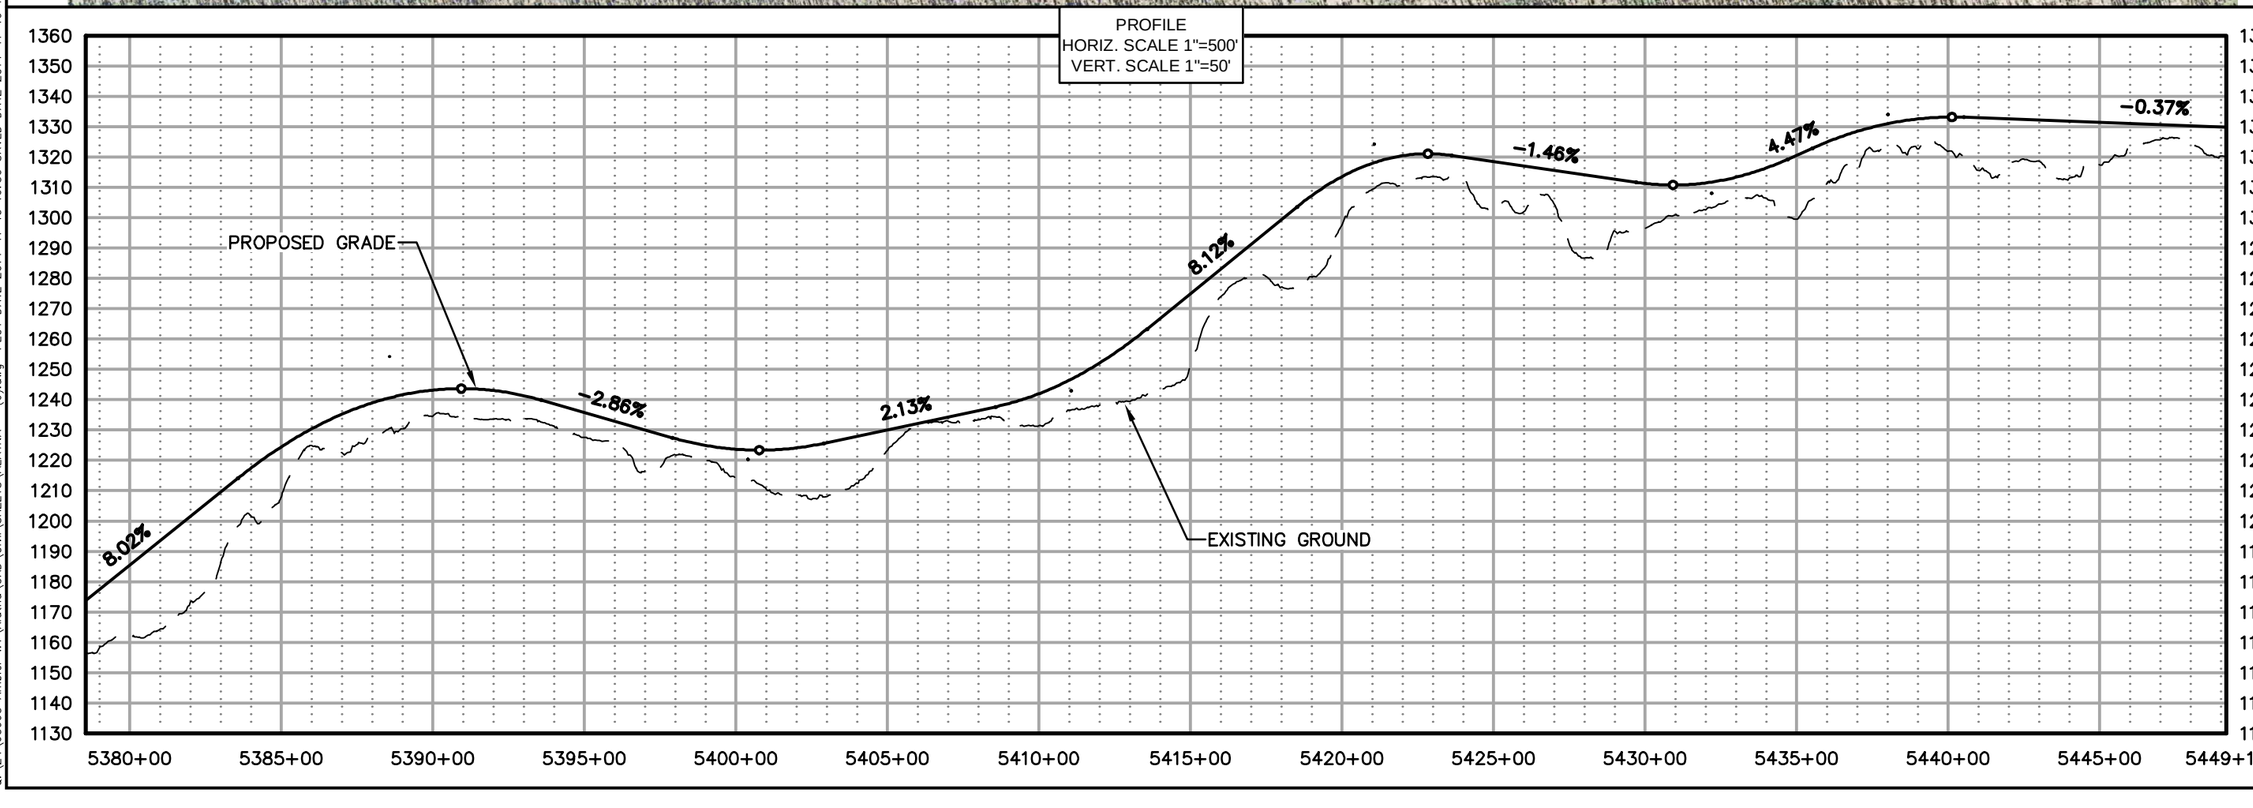

AIDEA
Alaska Industrial Development and Export Authority

AMBLER MINING DISTRICT
INDUSTRIAL ACCESS ROAD


DOWL HKM
Anchorage, Alaska 99503
www.dowlhkm.com
4041 B Street
907.562.2000


AMBLER MINING DISTRICT INDUSTRIAL ACCESS ROAD
PREFERRED (NORTHERN) ALIGNMENT
PLAN AND PROFILE SHEETS

PROJECT 1124.60693.04
DATE 10/07/2014

© DOWLHKM 2014

SHEET
N-78

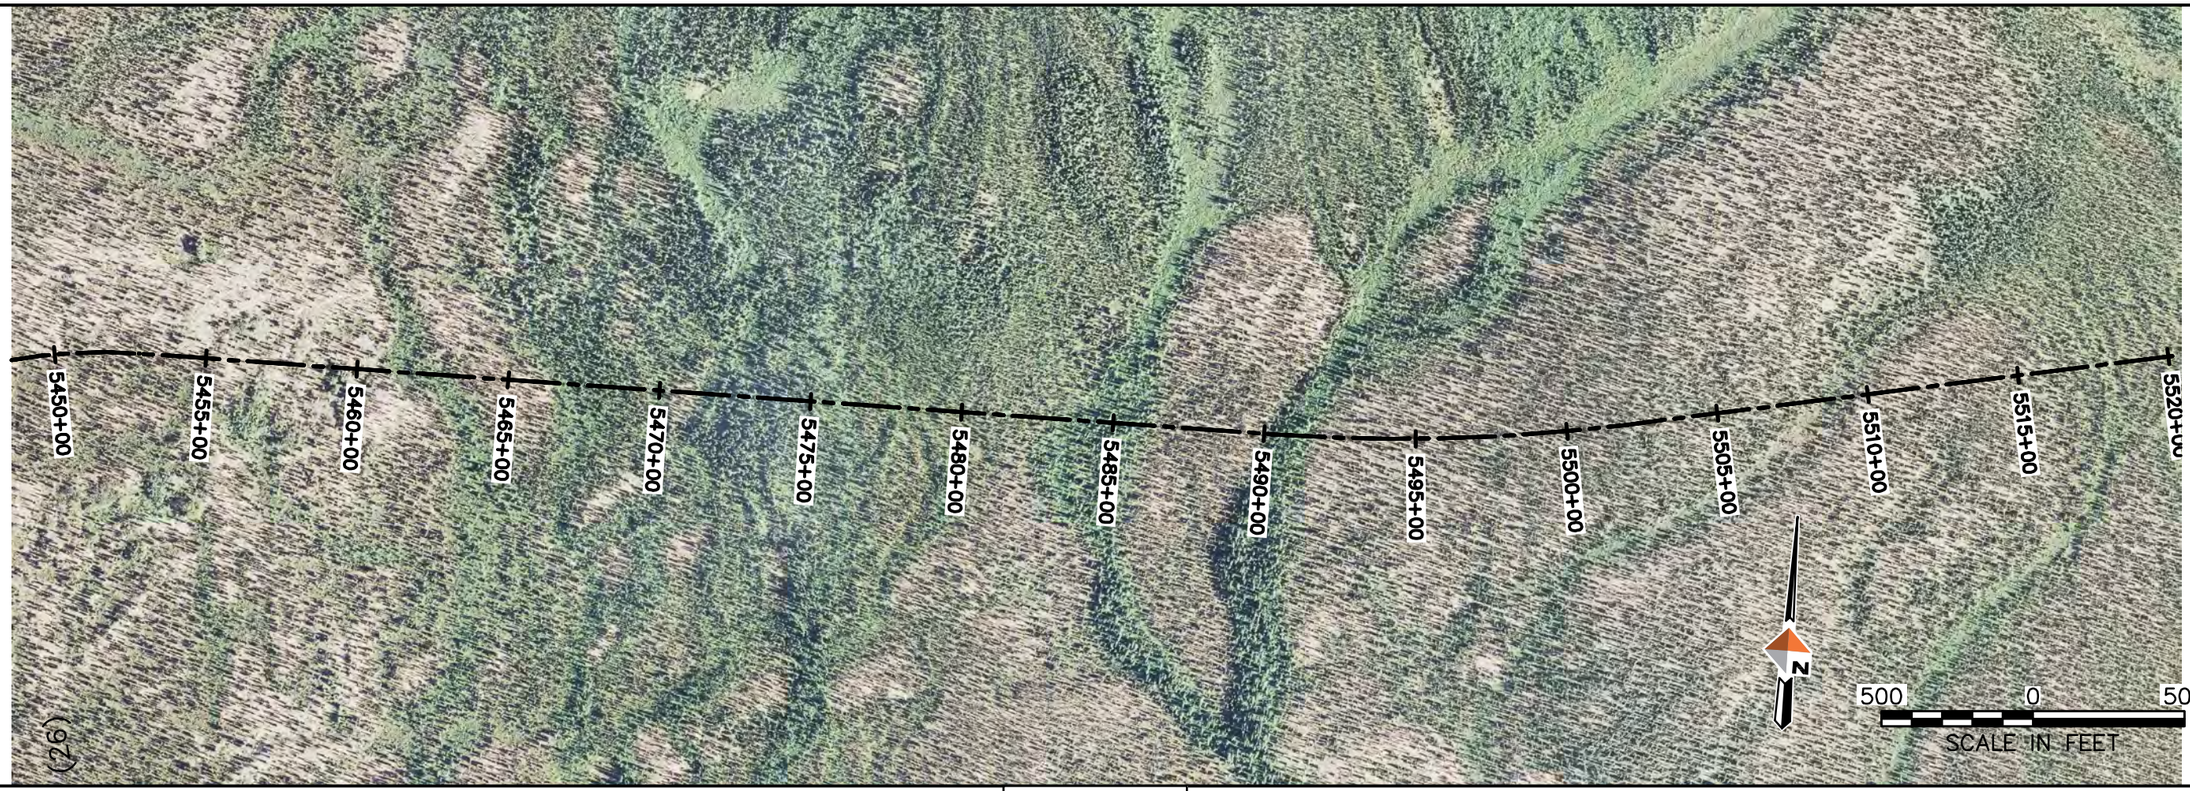

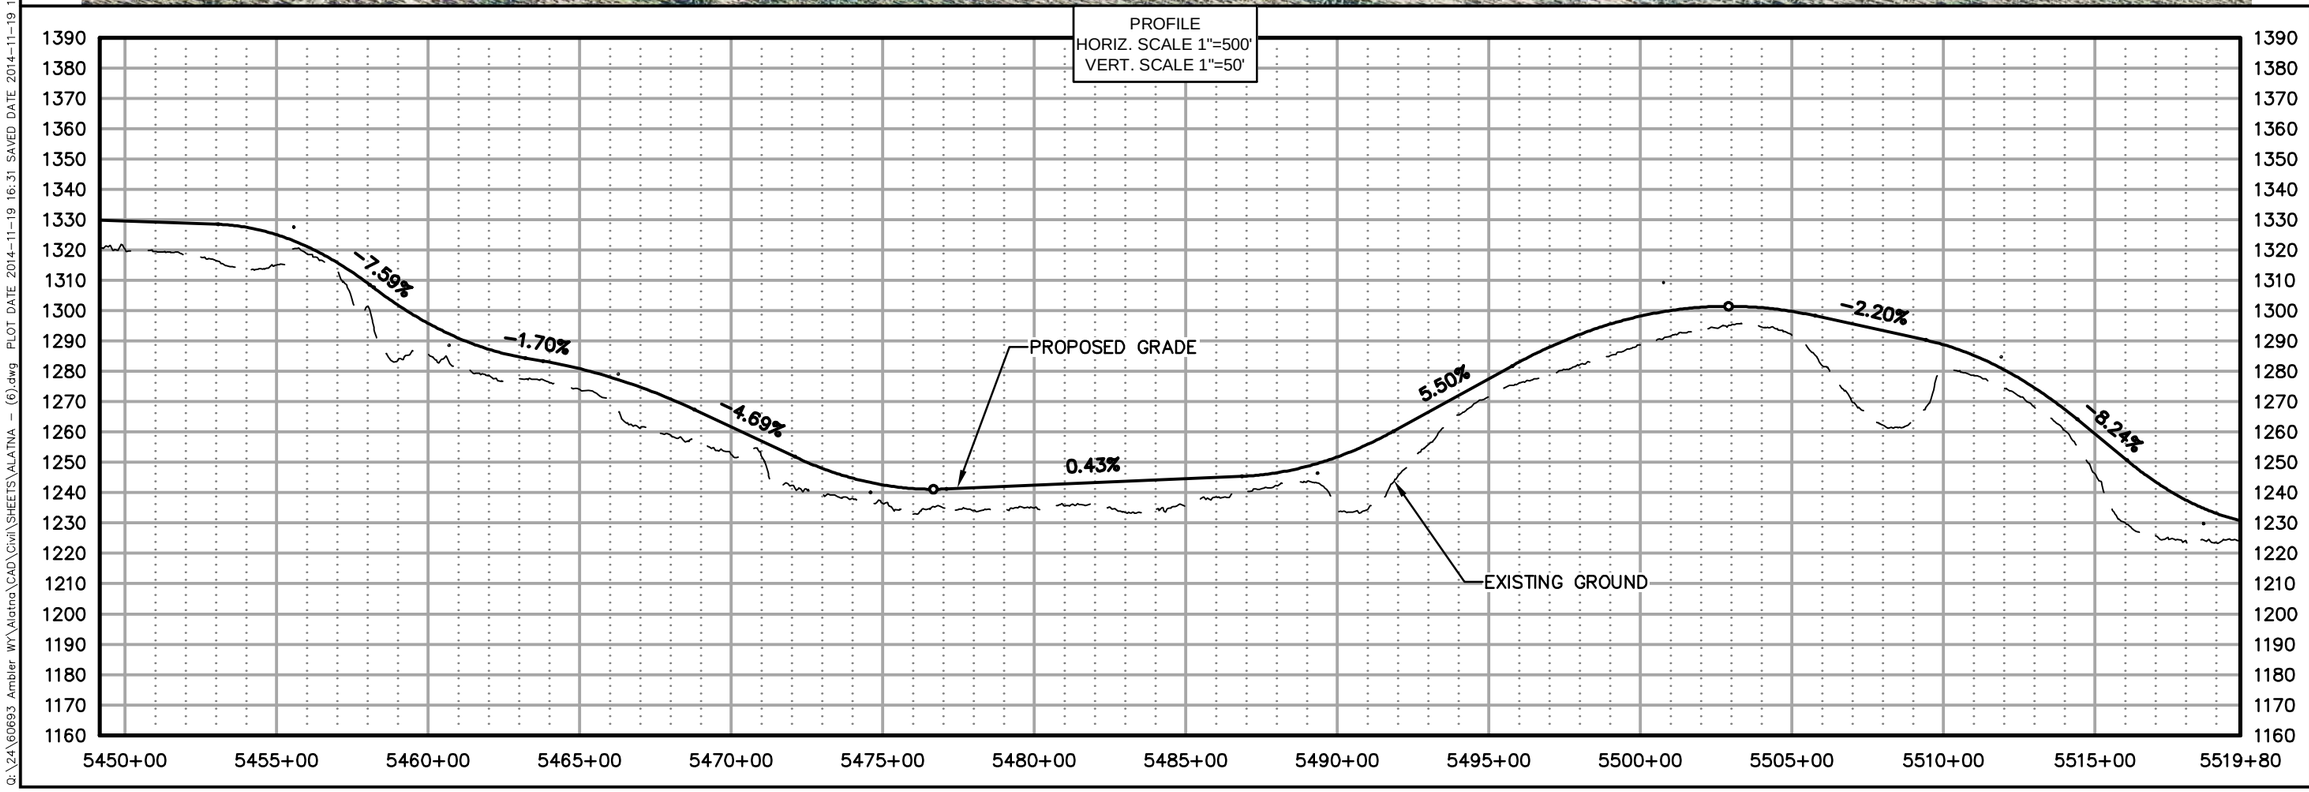

AIDEA
Alaska Industrial Development and Export Authority

AMBLER MINING DISTRICT
INDUSTRIAL ACCESS ROAD

DOWL HKM
4041 B Street
Anchorage, Alaska 99503
907.562.2000
www.dowlhkm.com


AMBLER MINING DISTRICT INDUSTRIAL ACCESS ROAD
PREFERRED (NORTHERN) ALIGNMENT
PLAN AND PROFILE SHEETS


PROJECT 1124.60693.04
DATE 10/07/2014

© DOWLHKM 2014

SHEET
N-79

DOWLHKM FILE No:XXX-XX
Q:\24\60693 Ambler WY\Alatna\CAD\Civil\SHEETS\ALATNA - (6).dwg PLOT DATE 2014-11-19 16:31 SAVED DATE 2014-11-19 16:19 USER: jwagner

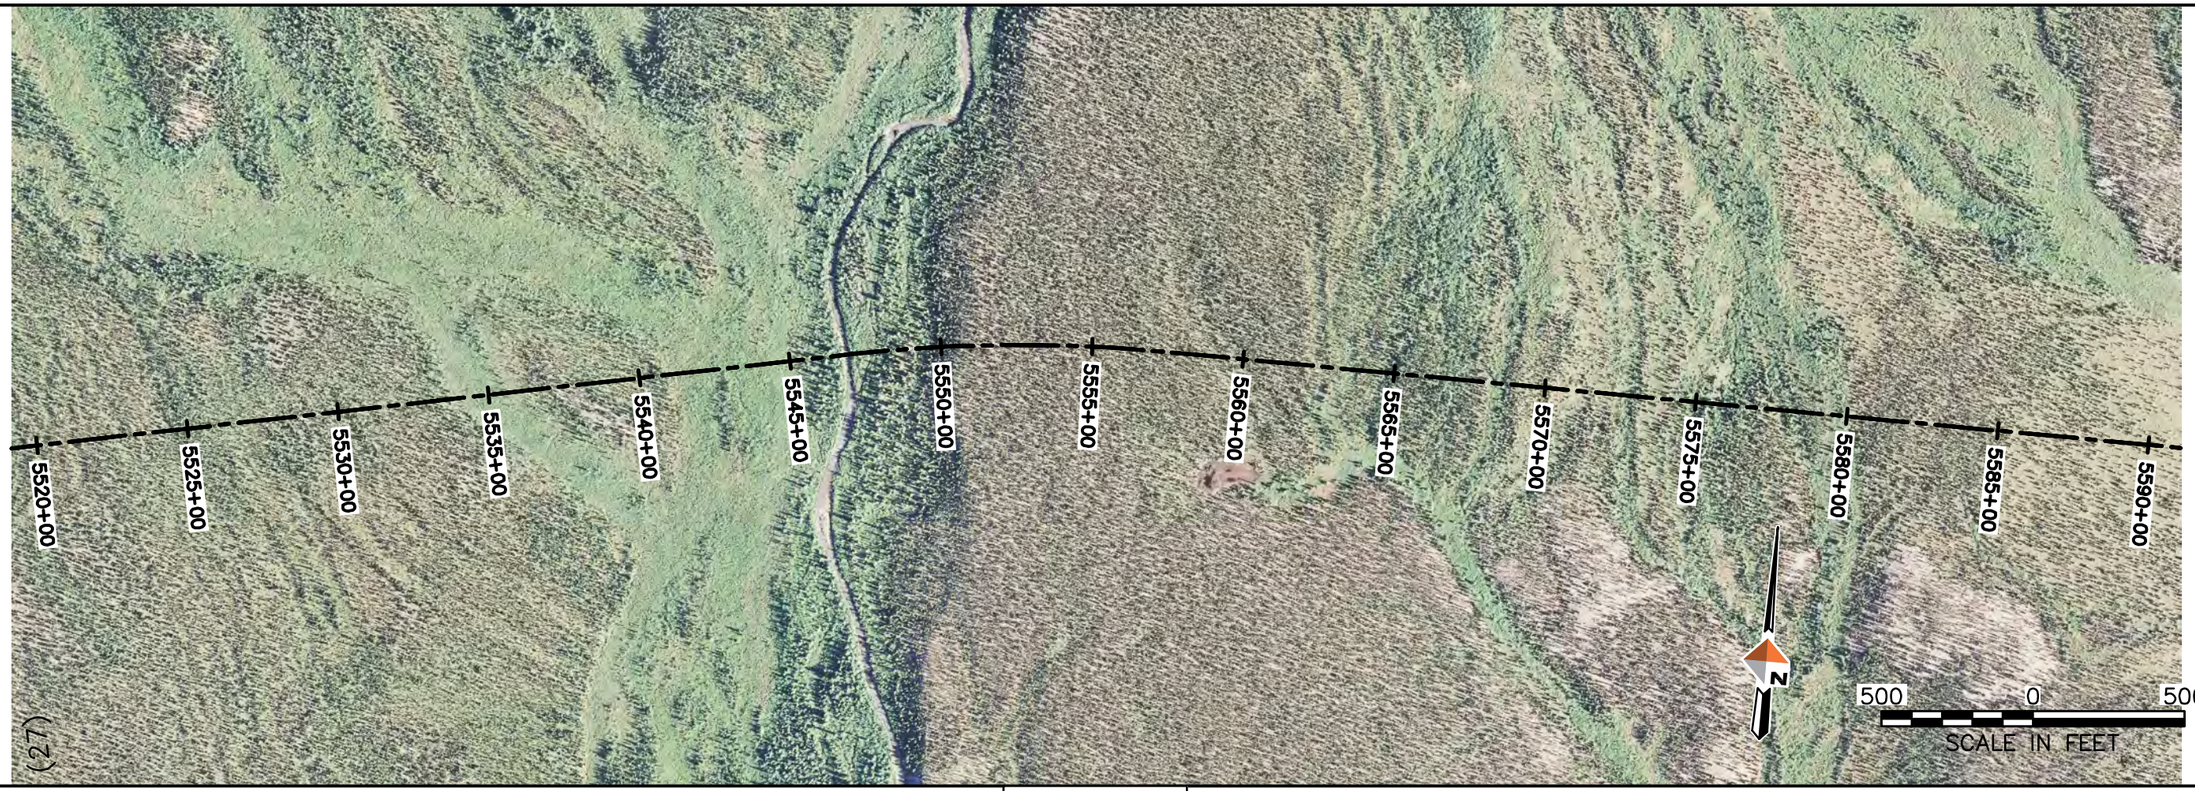

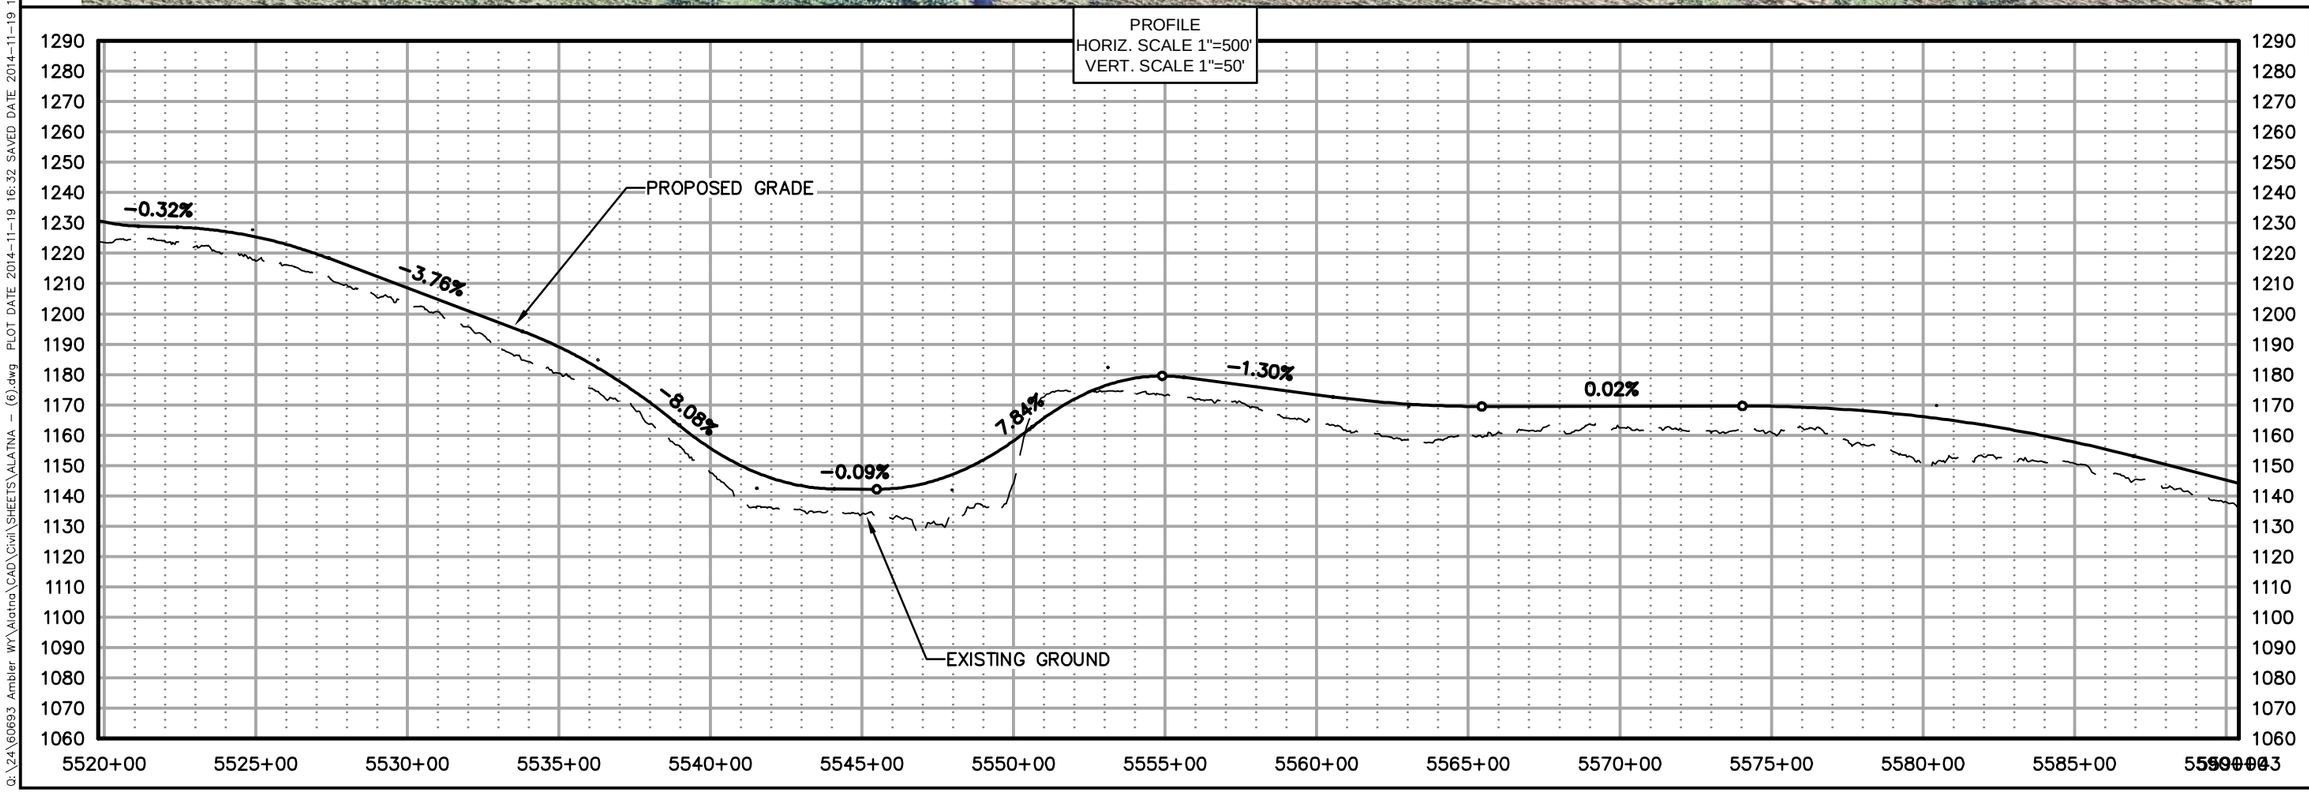

DOWLHKM FILE No:XXX-XX

Q:\24\60693 Ambler WY\Alatna\CAD\Civil\SHEETS\ALATNA - (6).dwg PLOT DATE 2014-11-19 16:32 SAVED DATE 2014-11-19 16:19 USER: jwagner

AIDEA
Alaska Industrial Development and Export Authority

AMBLER MINING DISTRICT
INDUSTRIAL ACCESS ROAD


DOWL HKM
4041 B Street
Anchorage, Alaska 99503
907.562.2000
www.dowlhkm.com


AMBLER MINING DISTRICT INDUSTRIAL ACCESS ROAD
PREFERRED (NORTHERN) ALIGNMENT
PLAN AND PROFILE SHEETS

PROJECT 1124.60693.04
DATE 10/07/2014

© DOWLHKM 2014

SHEET
N-80

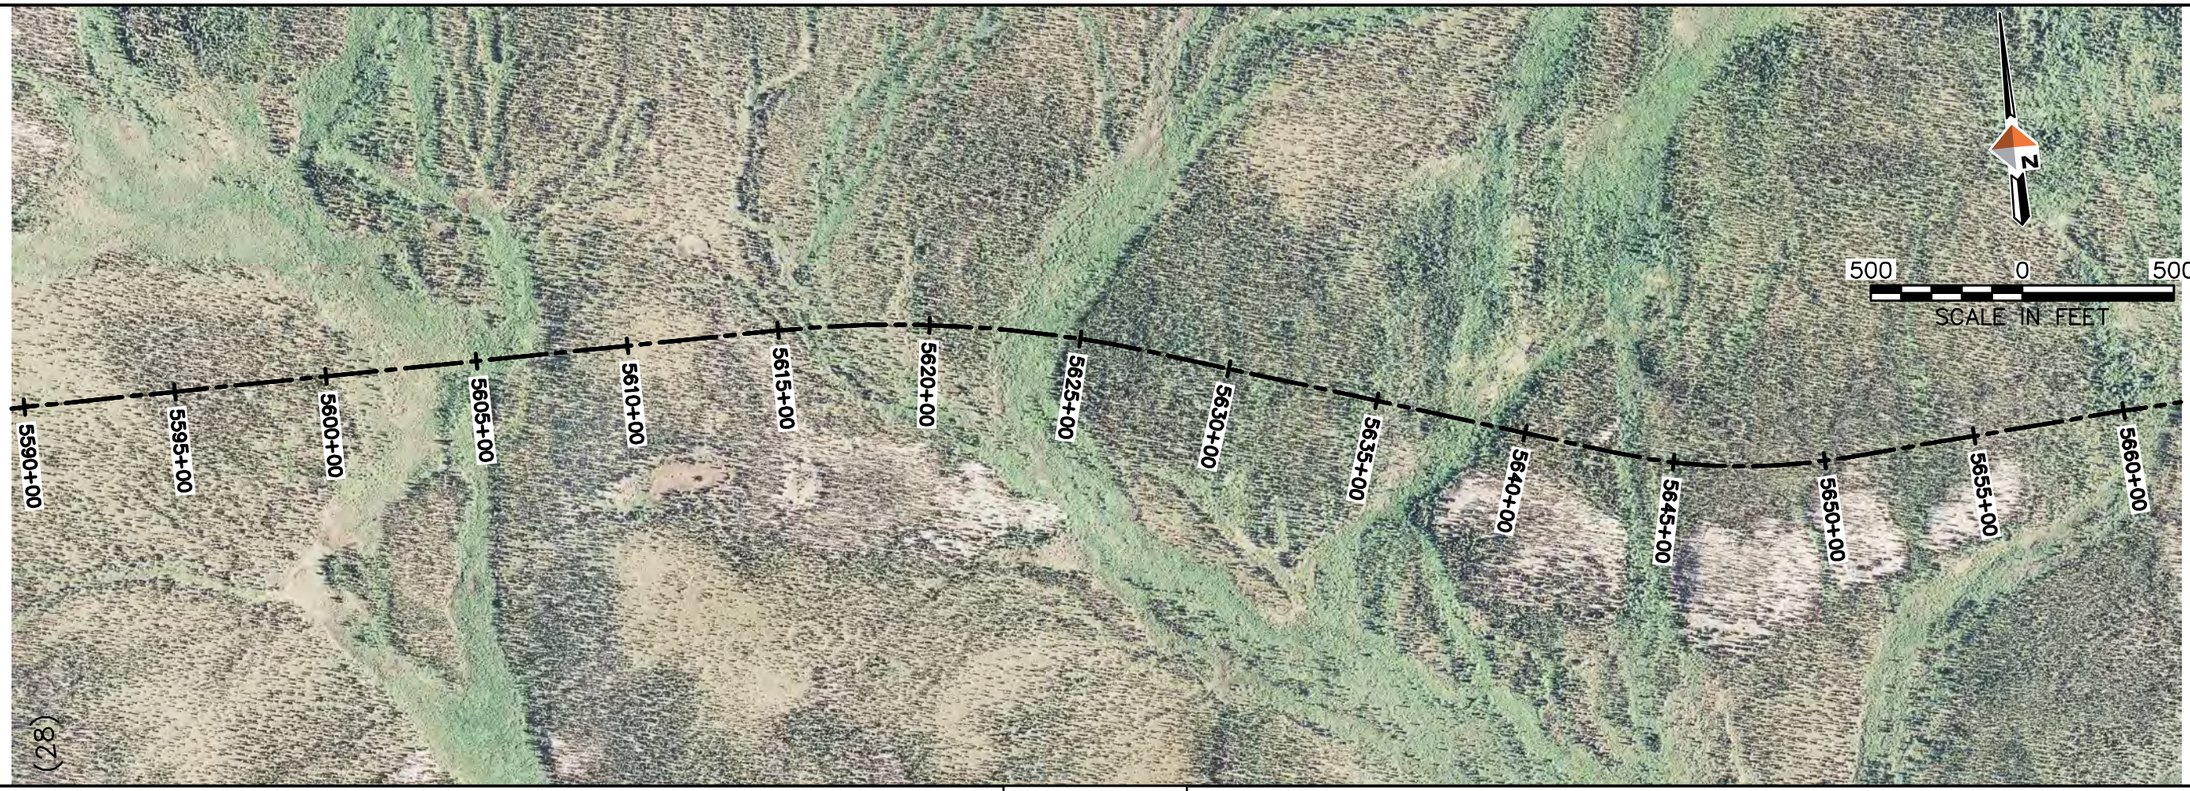

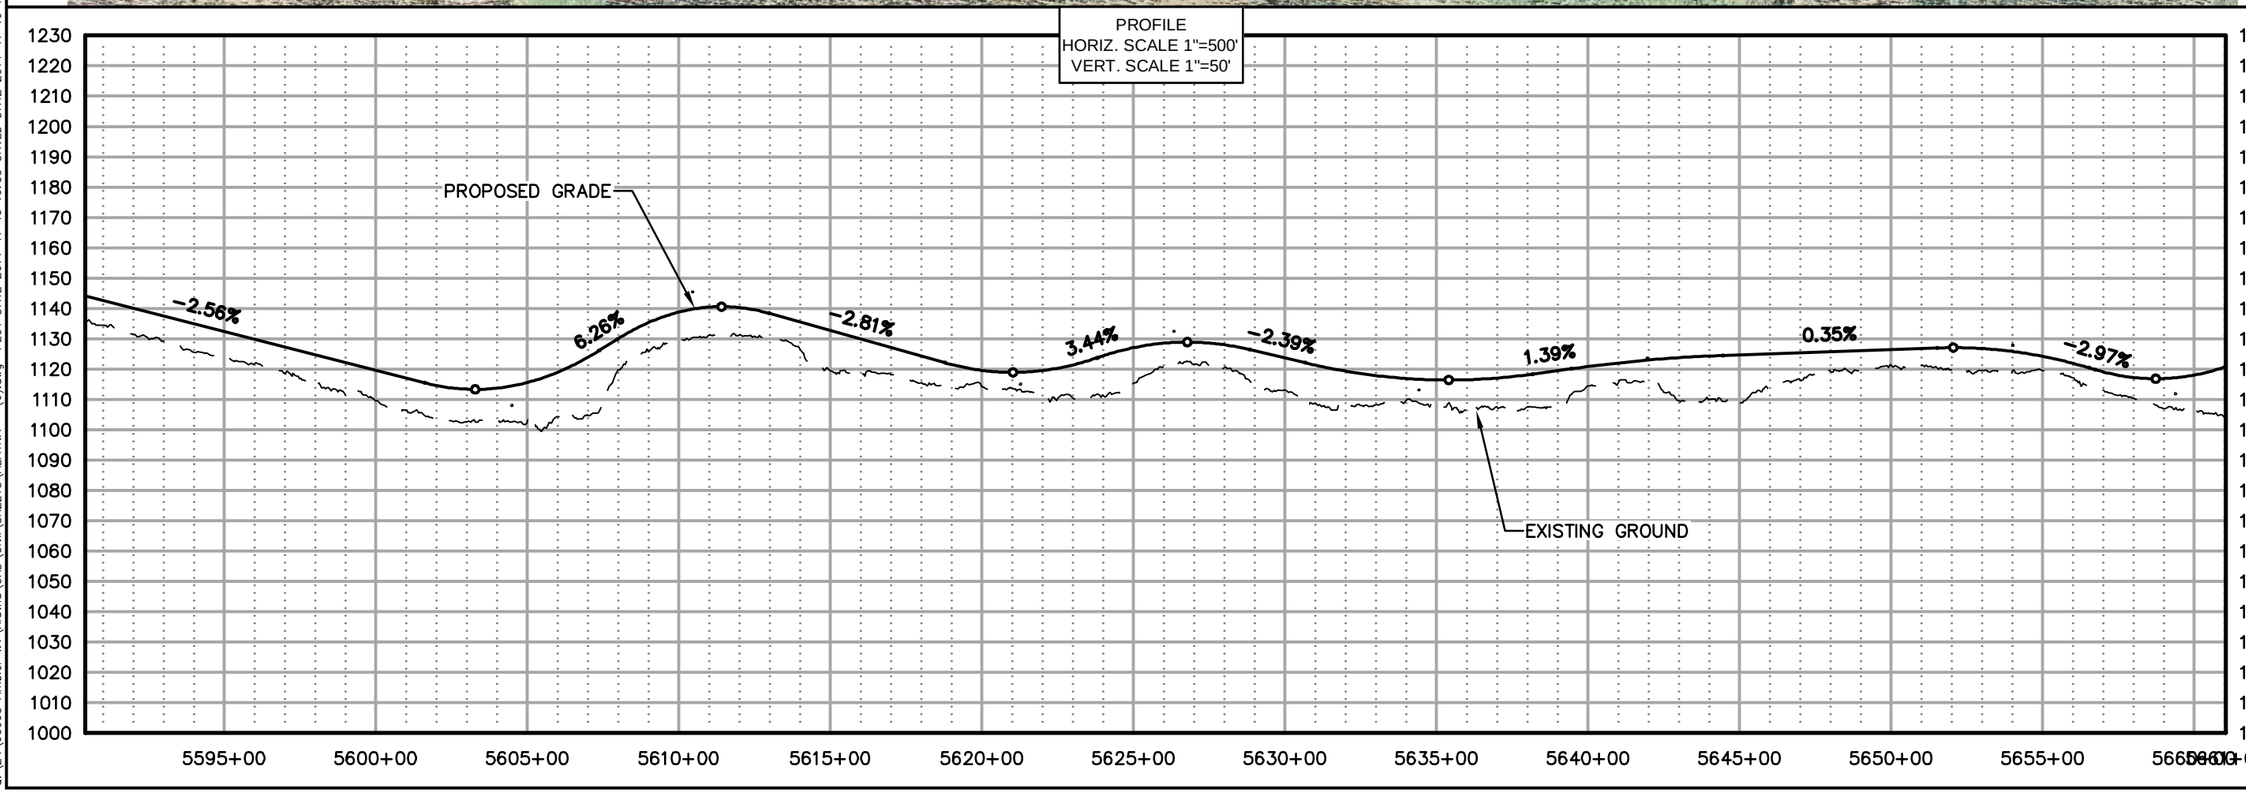

AIDEA
Alaska Industrial Development and Export Authority

AMBLER MINING DISTRICT
INDUSTRIAL ACCESS ROAD

DOWL HKM
Anchorage, Alaska 99503
www.dowlhkm.com
4041 B Street
907.562.2000


AMBLER MINING DISTRICT INDUSTRIAL ACCESS ROAD
PREFERRED (NORTHERN) ALIGNMENT
PLAN AND PROFILE SHEETS


PROJECT 1124.60693.04
DATE 10/07/2014

© DOWLHKM 2014

SHEET
N-81

DOWLHKM FILE No:XXX-XX
Q:\24\60693 Ambler WY\Alatna\CAD\Civil\SHEETS\ALATNA - (6).dwg PLOT DATE 2014-11-19 16:33 SAVED DATE 2014-11-19 16:19 USER: jwagner

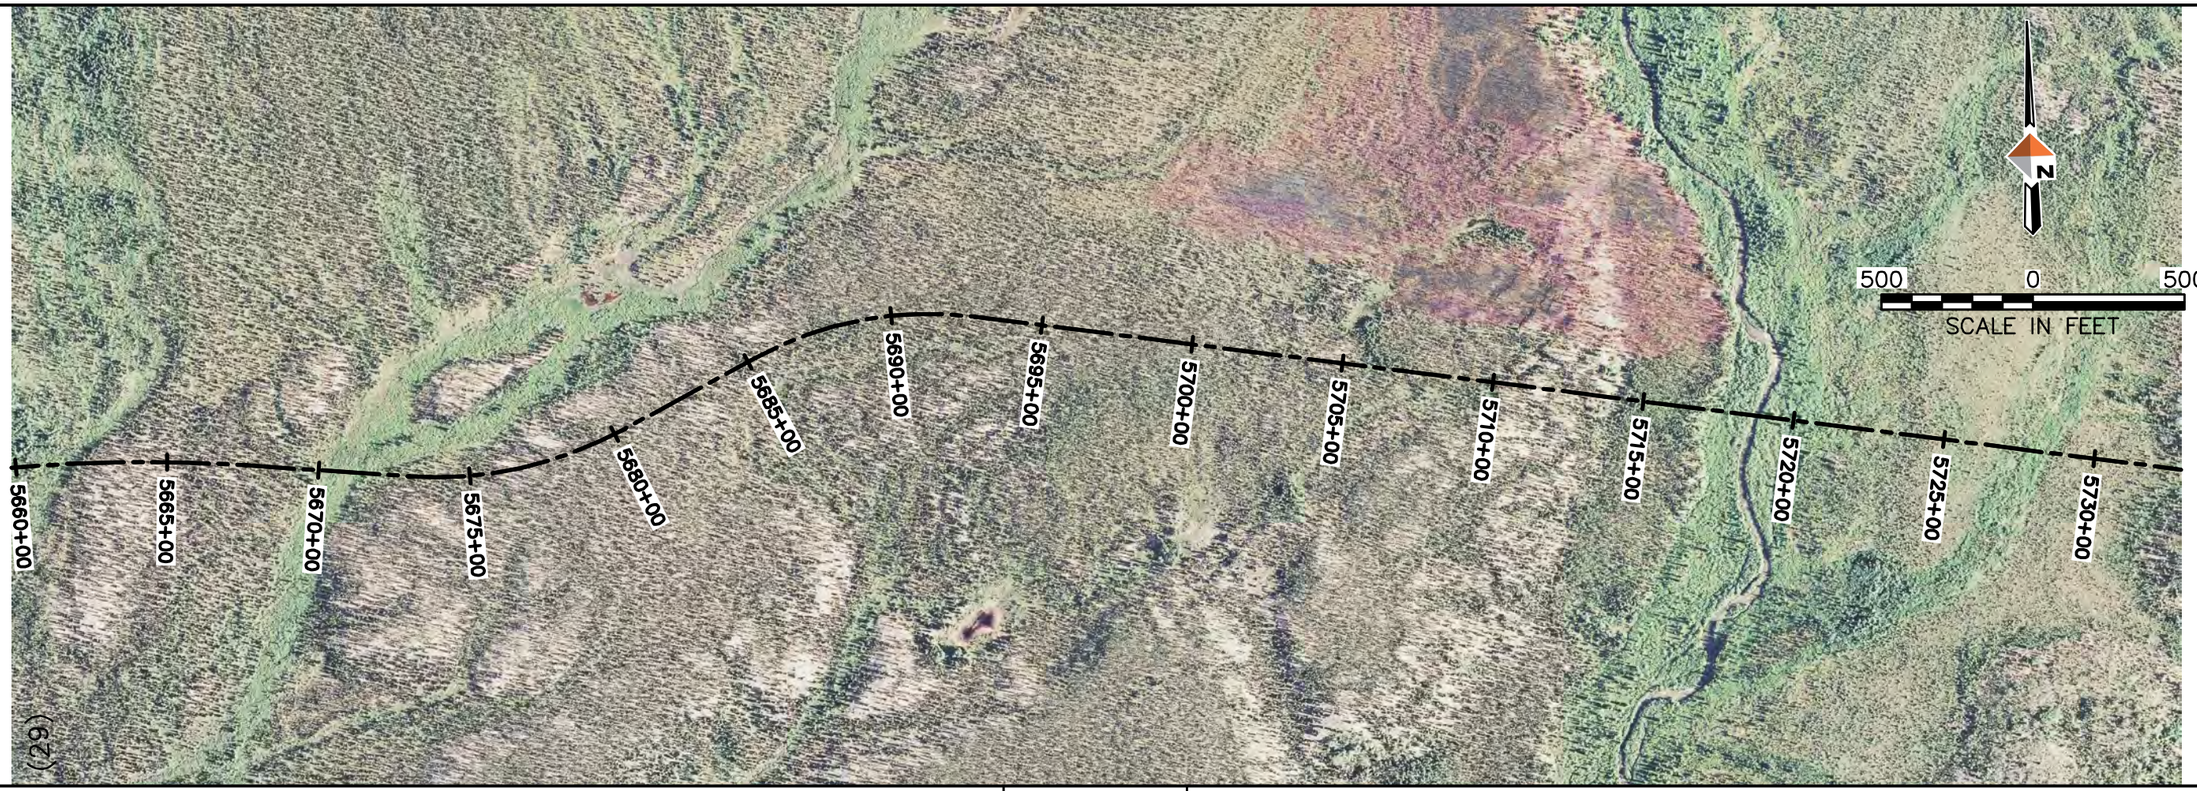

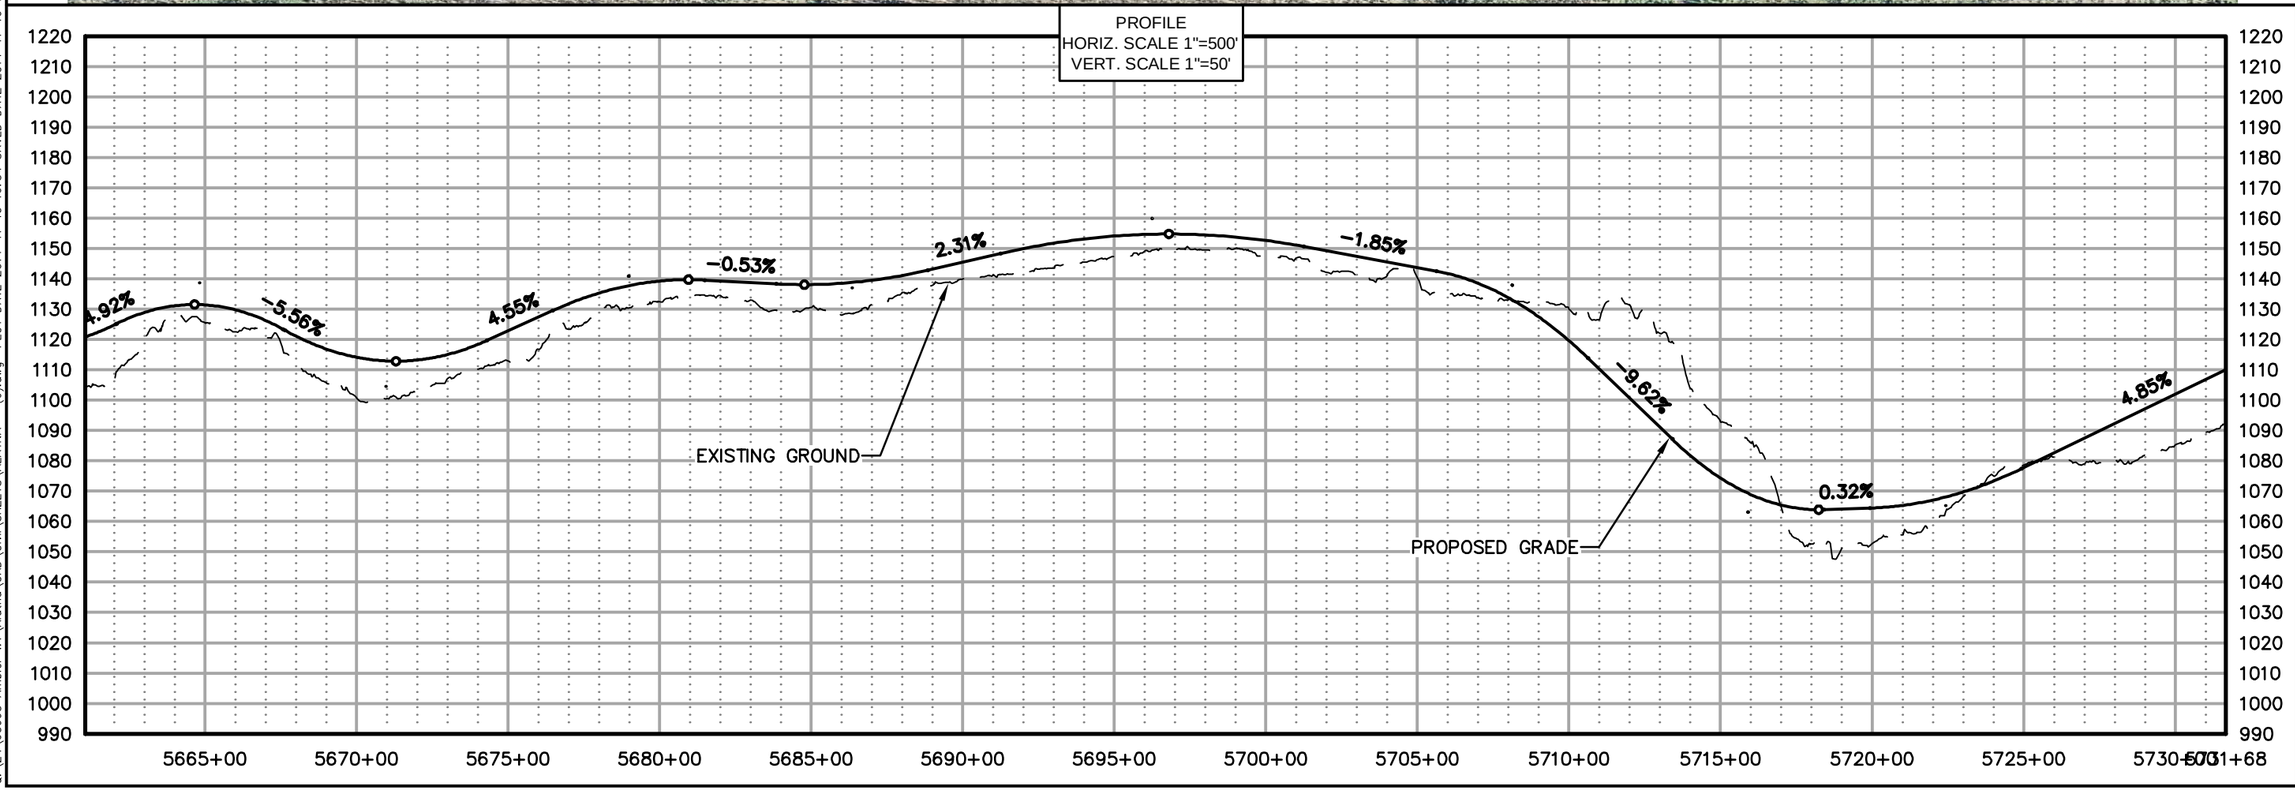

AIDEA
Alaska Industrial Development and Export Authority

AMBLER MINING DISTRICT
INDUSTRIAL ACCESS ROAD

DOWL HKM
4041 B Street
Anchorage, Alaska 99503
907.562.2000
www.dowlhkm.com


AMBLER MINING DISTRICT INDUSTRIAL ACCESS ROAD
PREFERRED (NORTHERN) ALIGNMENT
PLAN AND PROFILE SHEETS


PROJECT 1124.60693.04
DATE 10/07/2014

© DOWLHKM 2014

SHEET
N-82

DOWLHKM FILE No:XXX-XX
Q:\24\60693 Ambler WY\Alatna\CAD\Civil\SHEETS\ALATNA - (6).dwg PLOT DATE 2014-11-19 16:34 SAVED DATE 2014-11-19 16:19 USER: jwagner

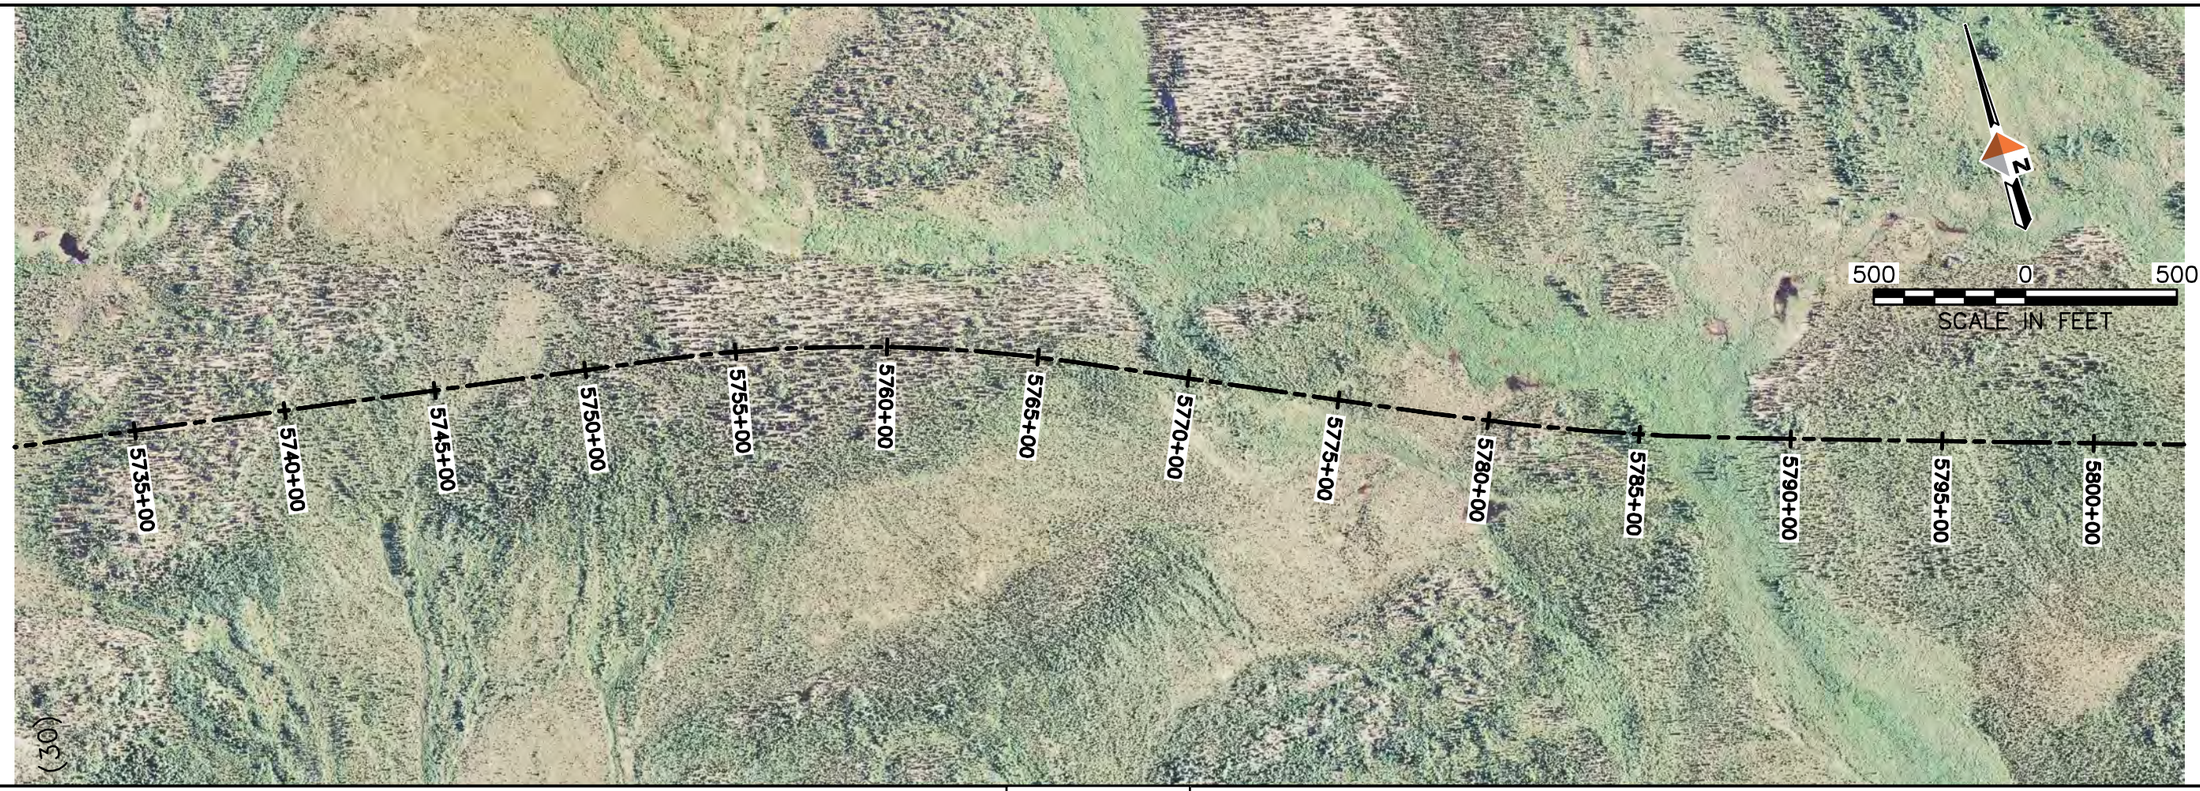

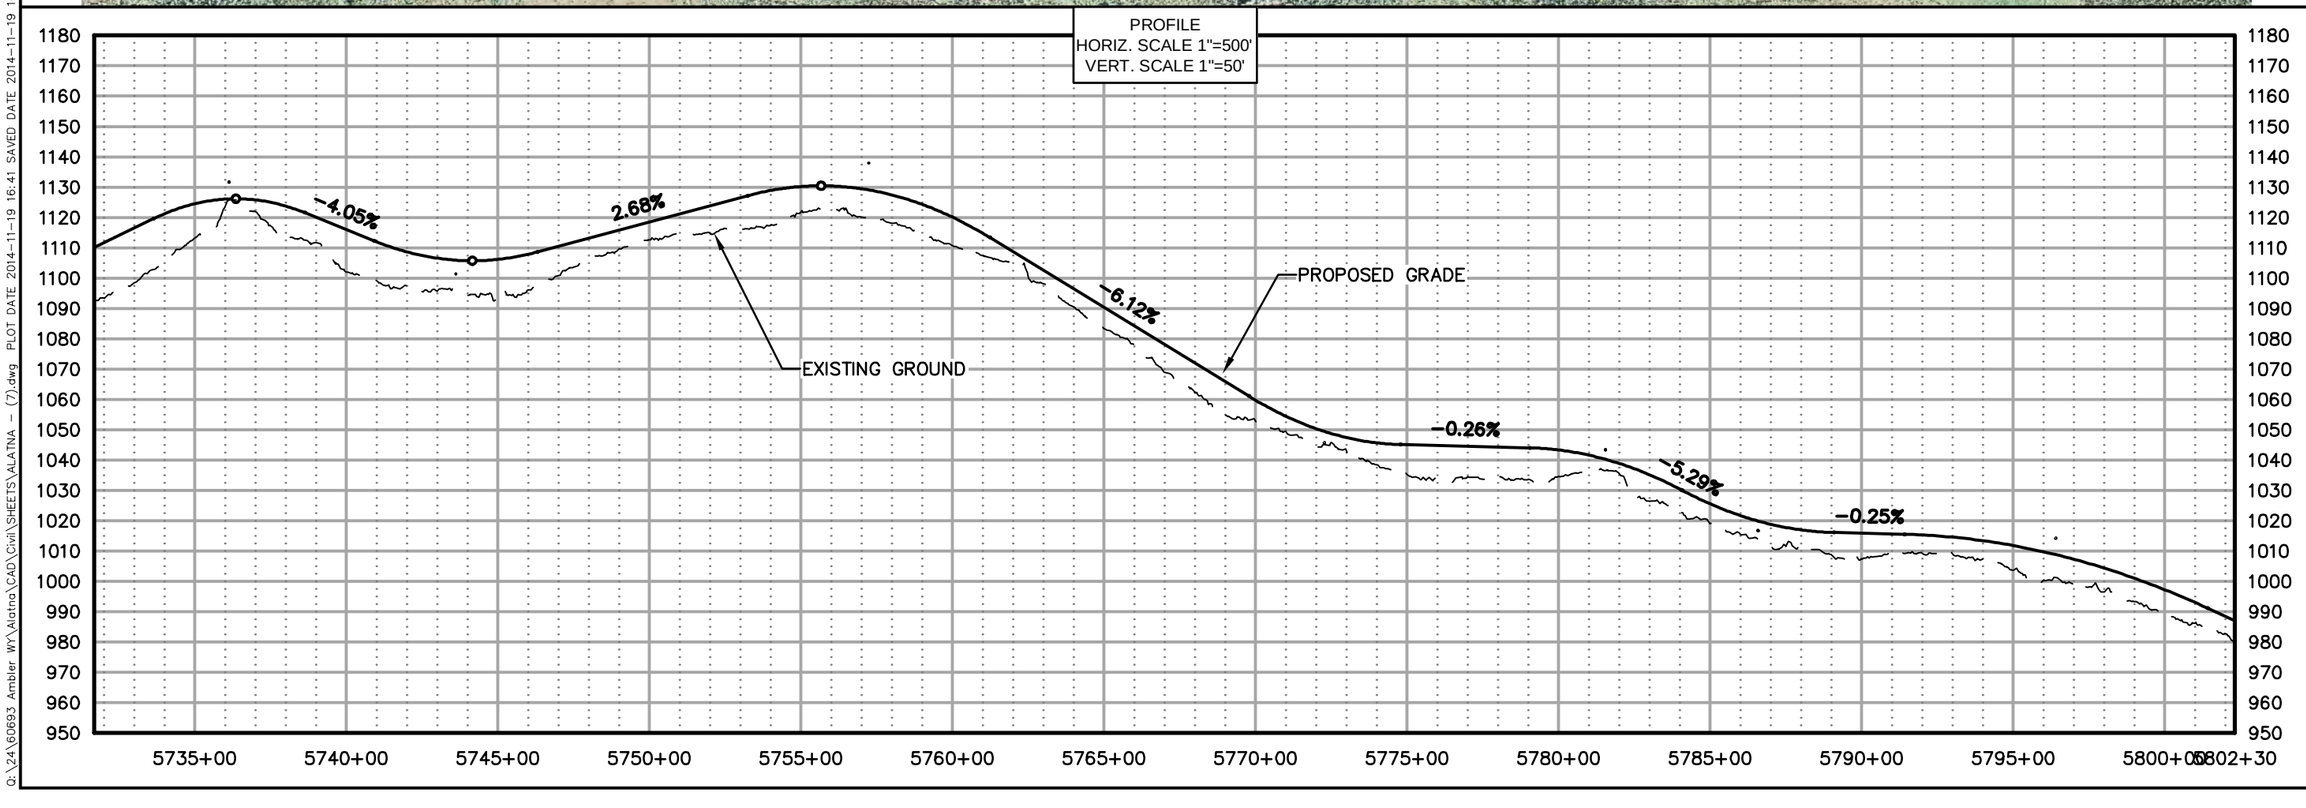

AIDEA
Alaska Industrial Development and Export Authority

AMBLER MINING DISTRICT
INDUSTRIAL ACCESS ROAD

DOWL HKM
Anchorage, Alaska 99503
www.dowlhkm.com
4041 B Street
907.562.2000

AMBLER MINING DISTRICT INDUSTRIAL ACCESS ROAD
PREFERRED (NORTHERN) ALIGNMENT
PLAN AND PROFILE SHEETS


PROJECT 1124.60693.04
DATE 10/07/2014


© DOWLHKM 2014

SHEET
N-83

DOWLHKM FILE No:XXX-XX

Q:\24\60693 Ambler WY\Alatna\CAD\Civil\SHEETS\ALATNA - (7).dwg PLOT DATE 2014-11-19 16:41 SAVED DATE 2014-11-19 16:27 USER: jwagner

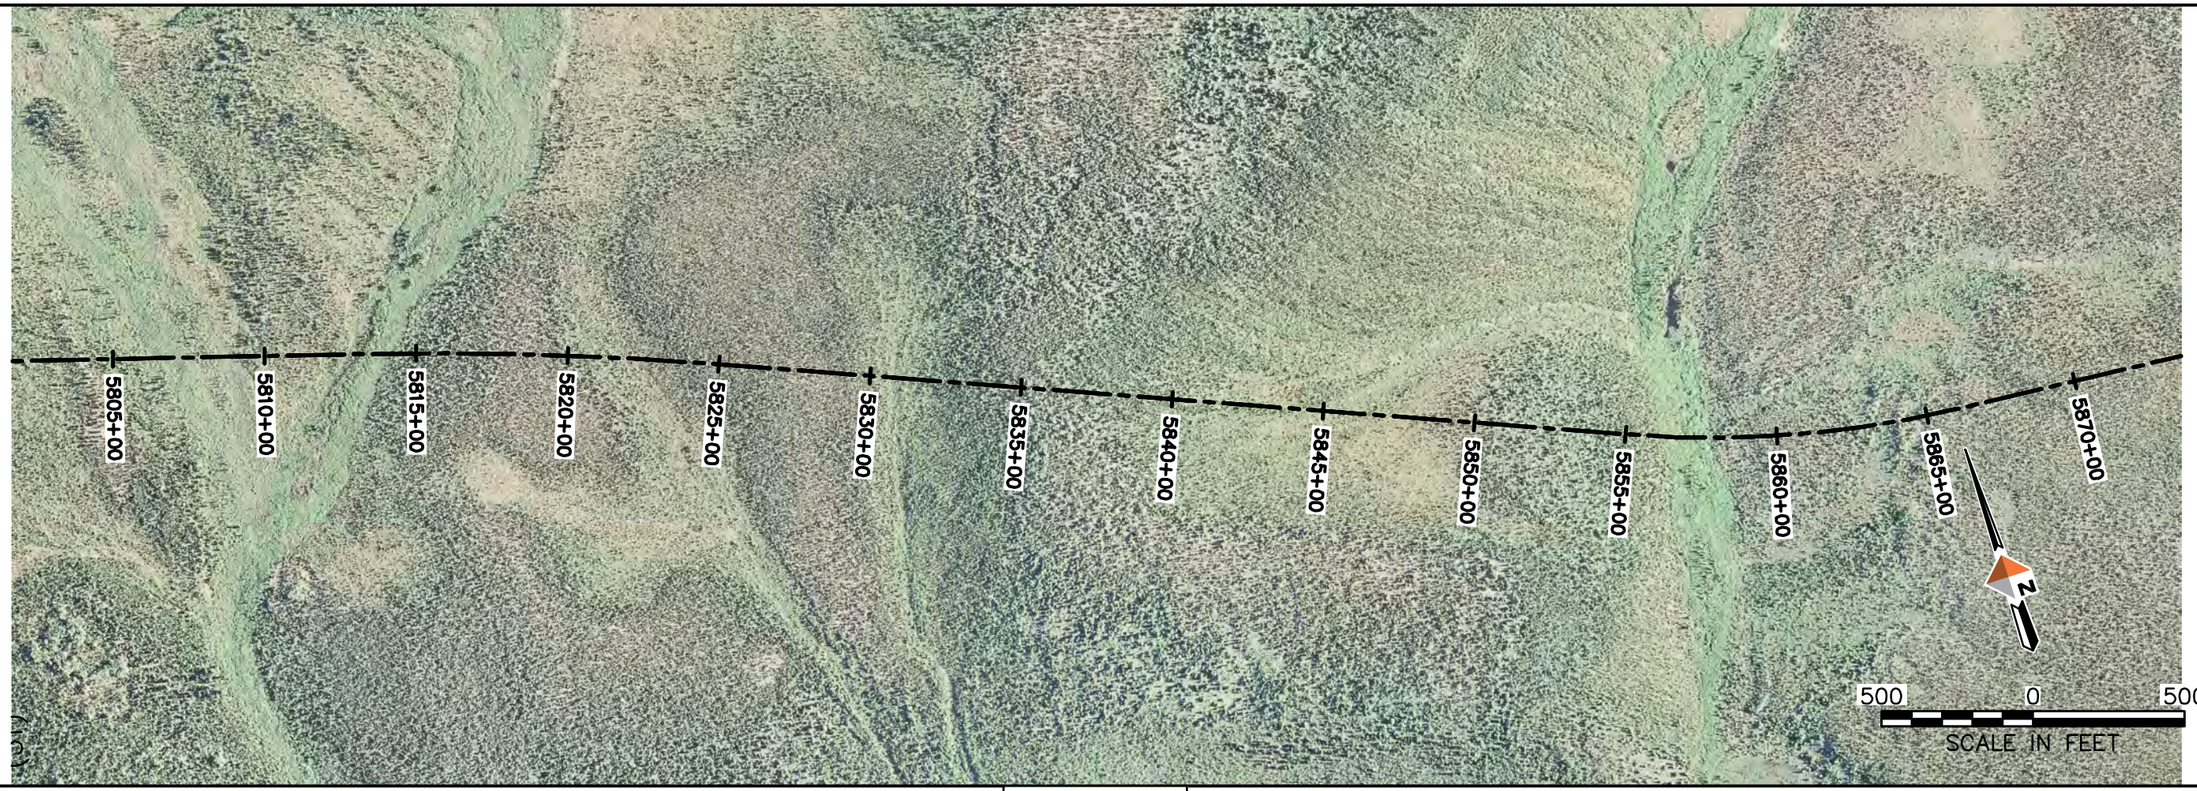

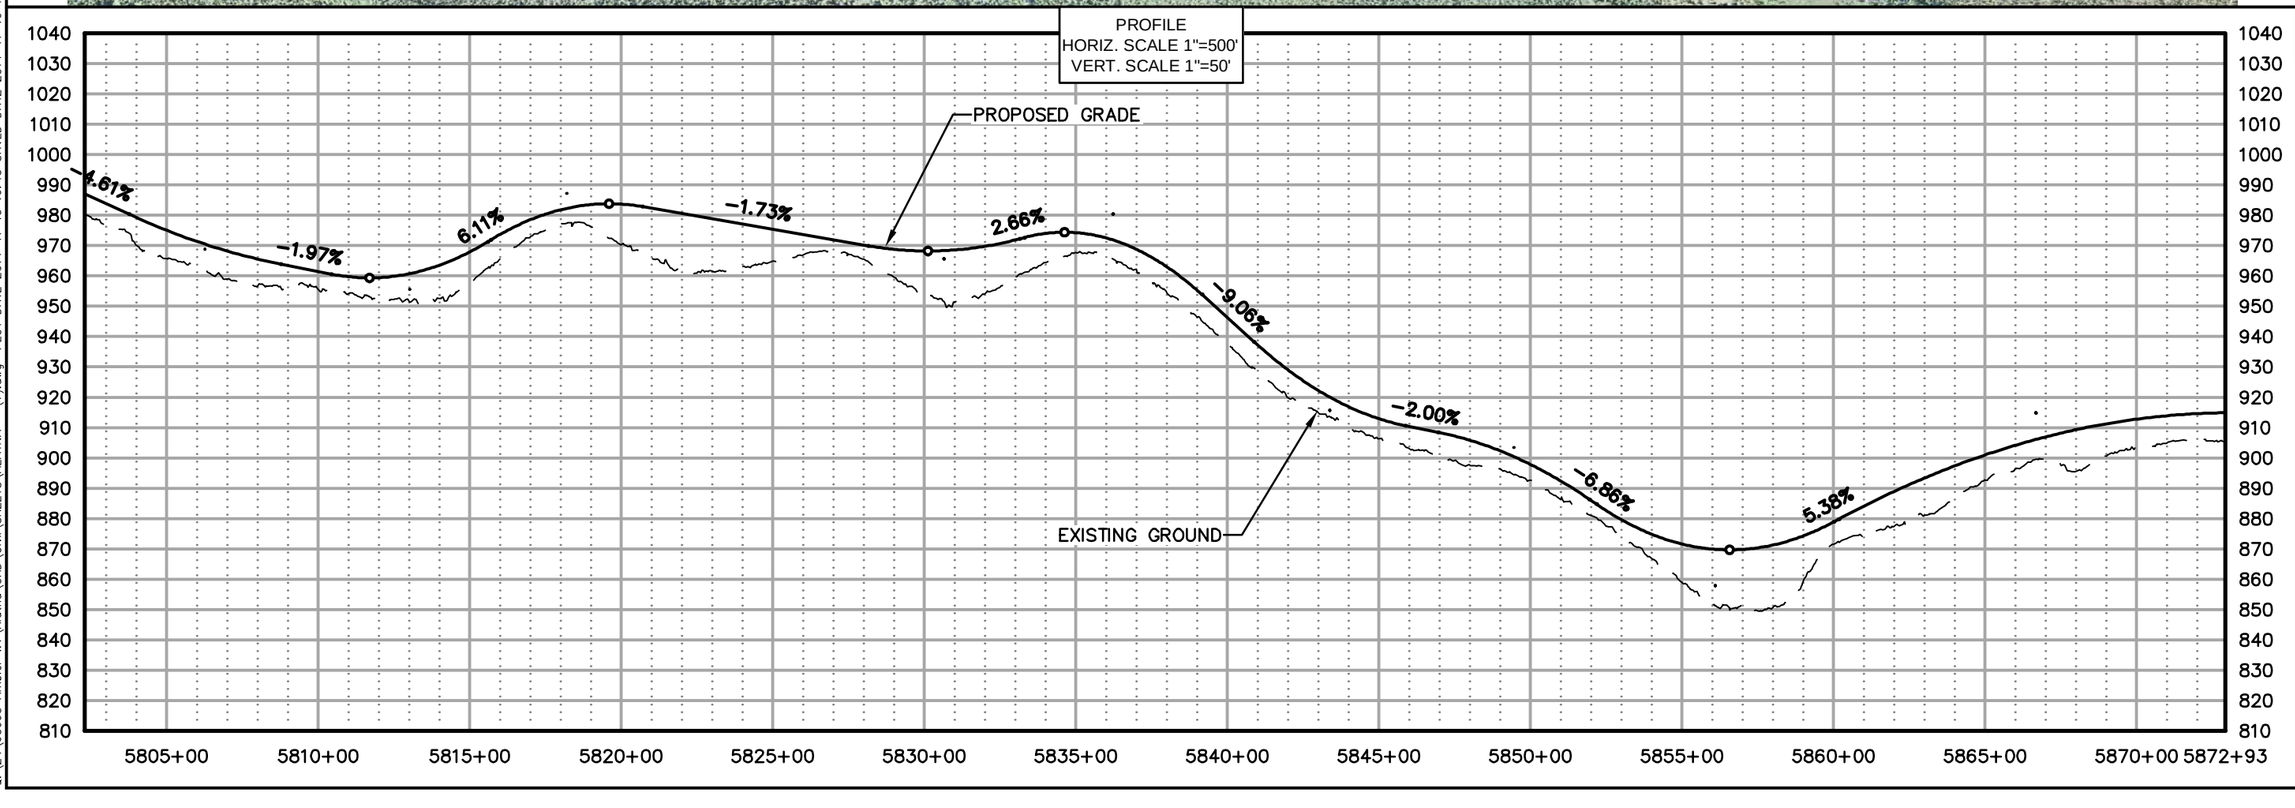

AIDEA
Alaska Industrial Development and Export Authority

AMBLER MINING DISTRICT
INDUSTRIAL ACCESS ROAD

DOWL HKM
Anchorage, Alaska 99503
www.dowlhkm.com
4041 B Street
907.562.2000

AMBLER MINING DISTRICT INDUSTRIAL ACCESS ROAD
PREFERRED (NORTHERN) ALIGNMENT
PLAN AND PROFILE SHEETS

PROJECT 1124.60693.04
DATE 10/07/2014


© DOWLHKM 2014

SHEET
N-84

DOWLHKM FILE No:XXX-XX
Q:\24\60693 Ambler WY\Alatna\CAD\Civil\SHEETS\ALATNA - (7).dwg PLOT DATE 2014-11-19 16:27 USER: jwagner
PLOT DATE 2014-11-19 16:43 SAVED DATE 2014-11-19 16:27



PROFILE
HORIZ. SCALE 1"=500'
VERT. SCALE 1"=50'

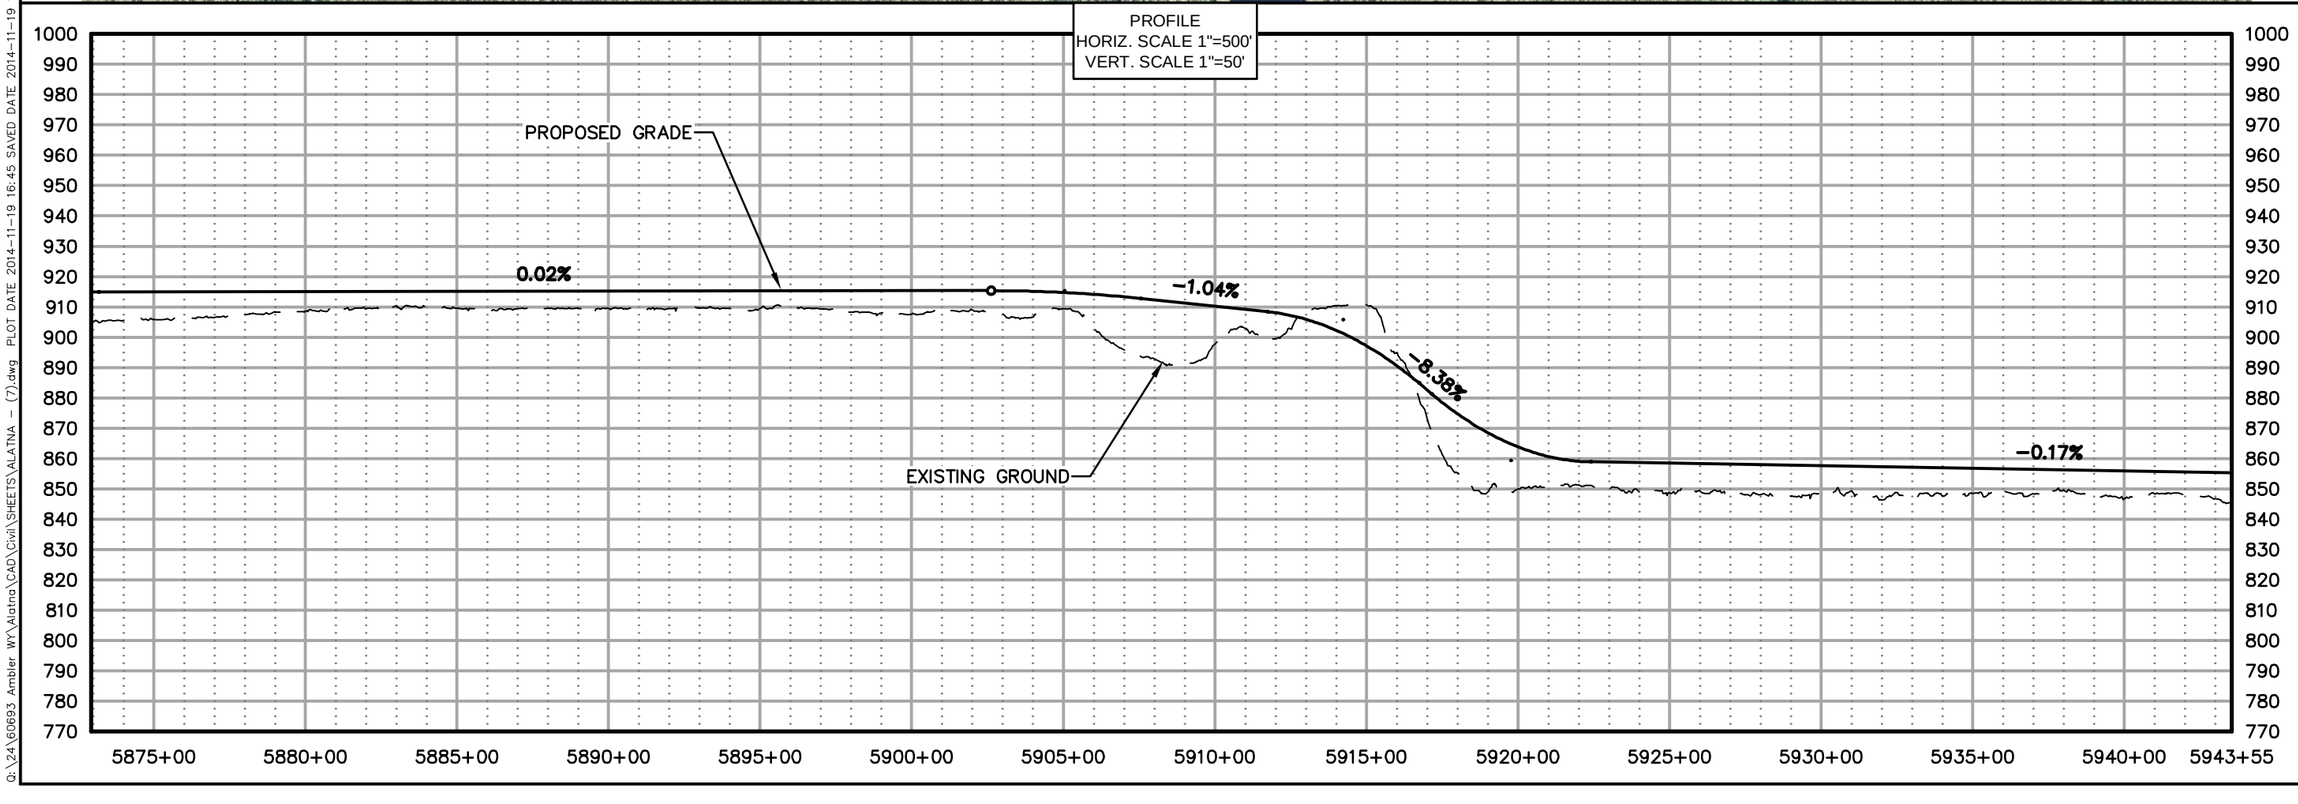

AIDEA
Alaska Industrial Development and Export Authority

AMBLER MINING DISTRICT
INDUSTRIAL ACCESS ROAD

DOWL HKM
Anchorage, Alaska 99503
www.dowlhkm.com
4041 B Street
907.562.2000

AMBLER MINING DISTRICT INDUSTRIAL ACCESS ROAD
PREFERRED (NORTHERN) ALIGNMENT
PLAN AND PROFILE SHEETS


PROJECT 1124.60693.04
DATE 10/07/2014

© DOWLHKM 2014

SHEET
N-85

DOWLHKM FILE No:XXX-XX
PLOT DATE 2014-11-19 16:27 USER: jwagner
Q:\24\60693 Ambler WY\Alatna\CAD\Civil\SHEETS\ALATNA - (7).dwg PLOT DATE 2014-11-19 16:45 SAVED DATE 2014-11-19 16:27



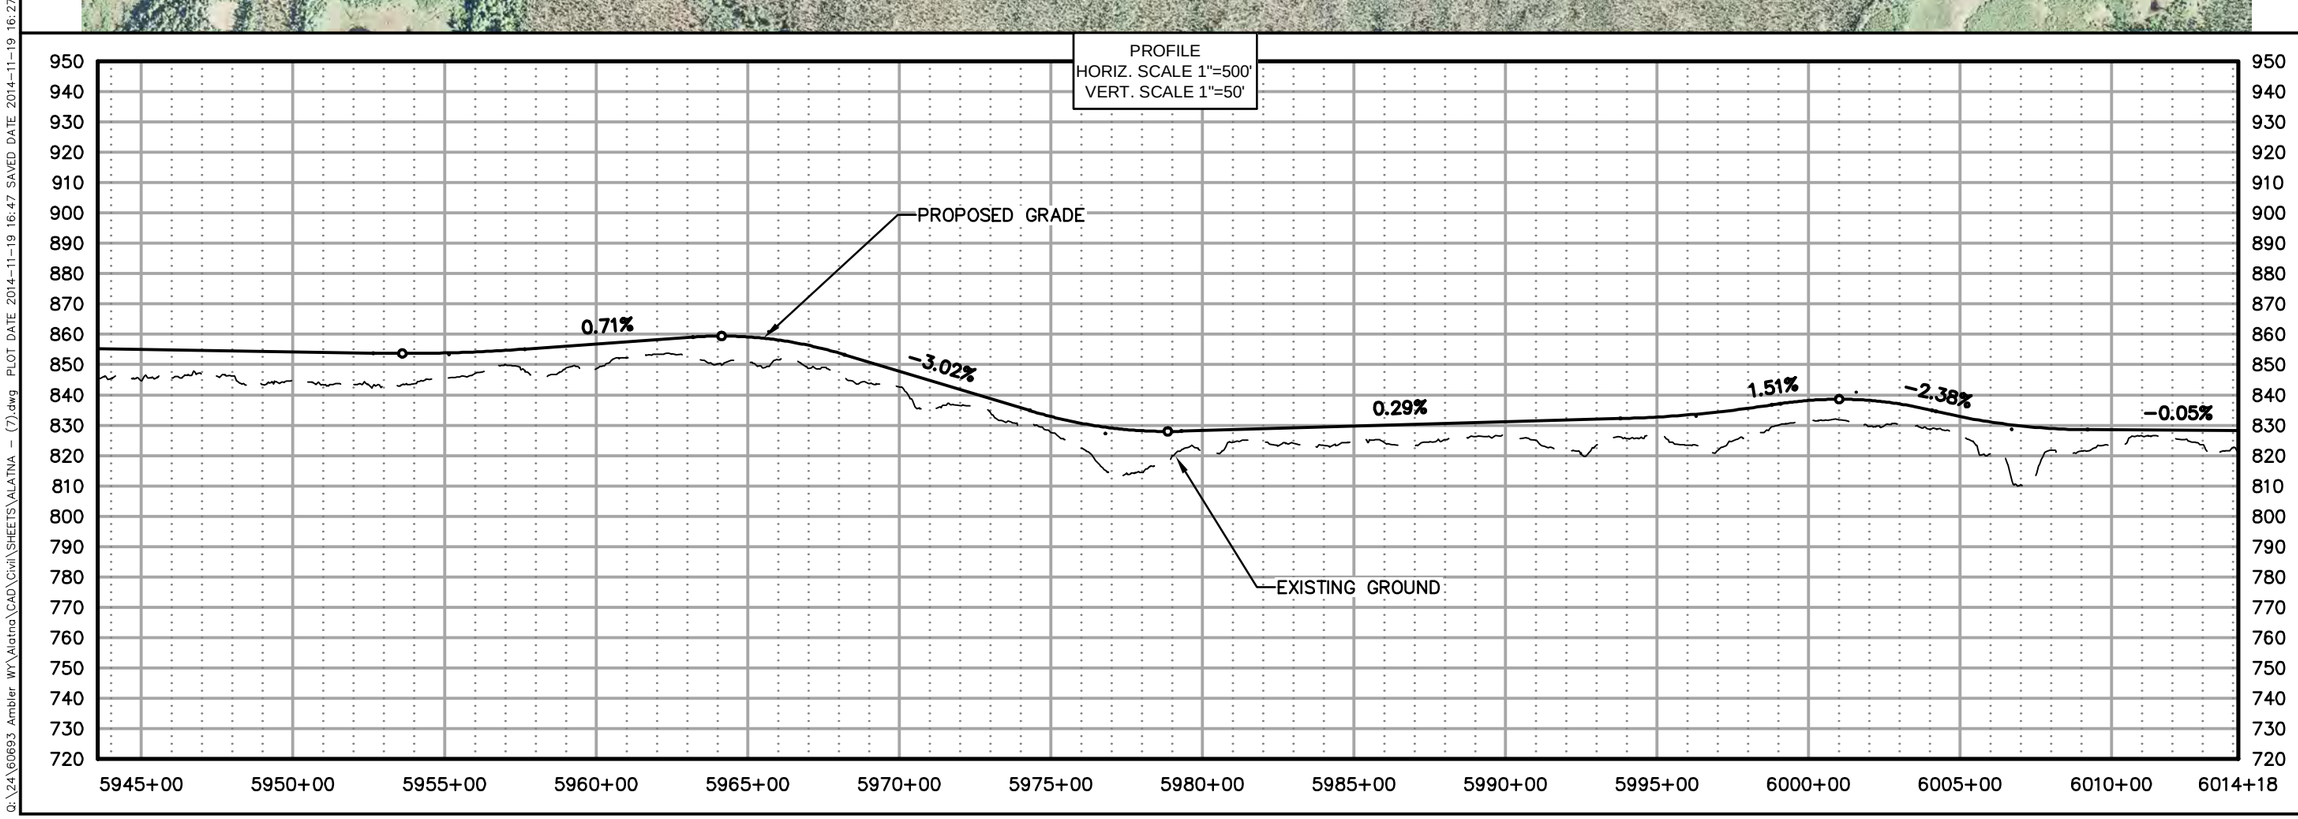

AIDEA
Alaska Industrial Development and Export Authority

AMBLER MINING DISTRICT
INDUSTRIAL ACCESS ROAD

DOWL HKM
Anchorage, Alaska 99503
4041 B Street
907.562.2000
www.dowlhkm.com

AMBLER MINING DISTRICT INDUSTRIAL ACCESS ROAD
PREFERRED (NORTHERN) ALIGNMENT
PLAN AND PROFILE SHEETS


PROJECT 1124.60693.04
DATE 10/07/2014

© DOWLHKM 2014

SHEET
N-86

DOWLHKM FILE No:XXX-XX
Q:\24\60693 Ambler WY\Alatna\CAD\Civil\SHEETS\ALATNA - (7).dwg PLOT DATE 2014-11-19 16:47 SAVED DATE 2014-11-19 16:27 USER: jwagner



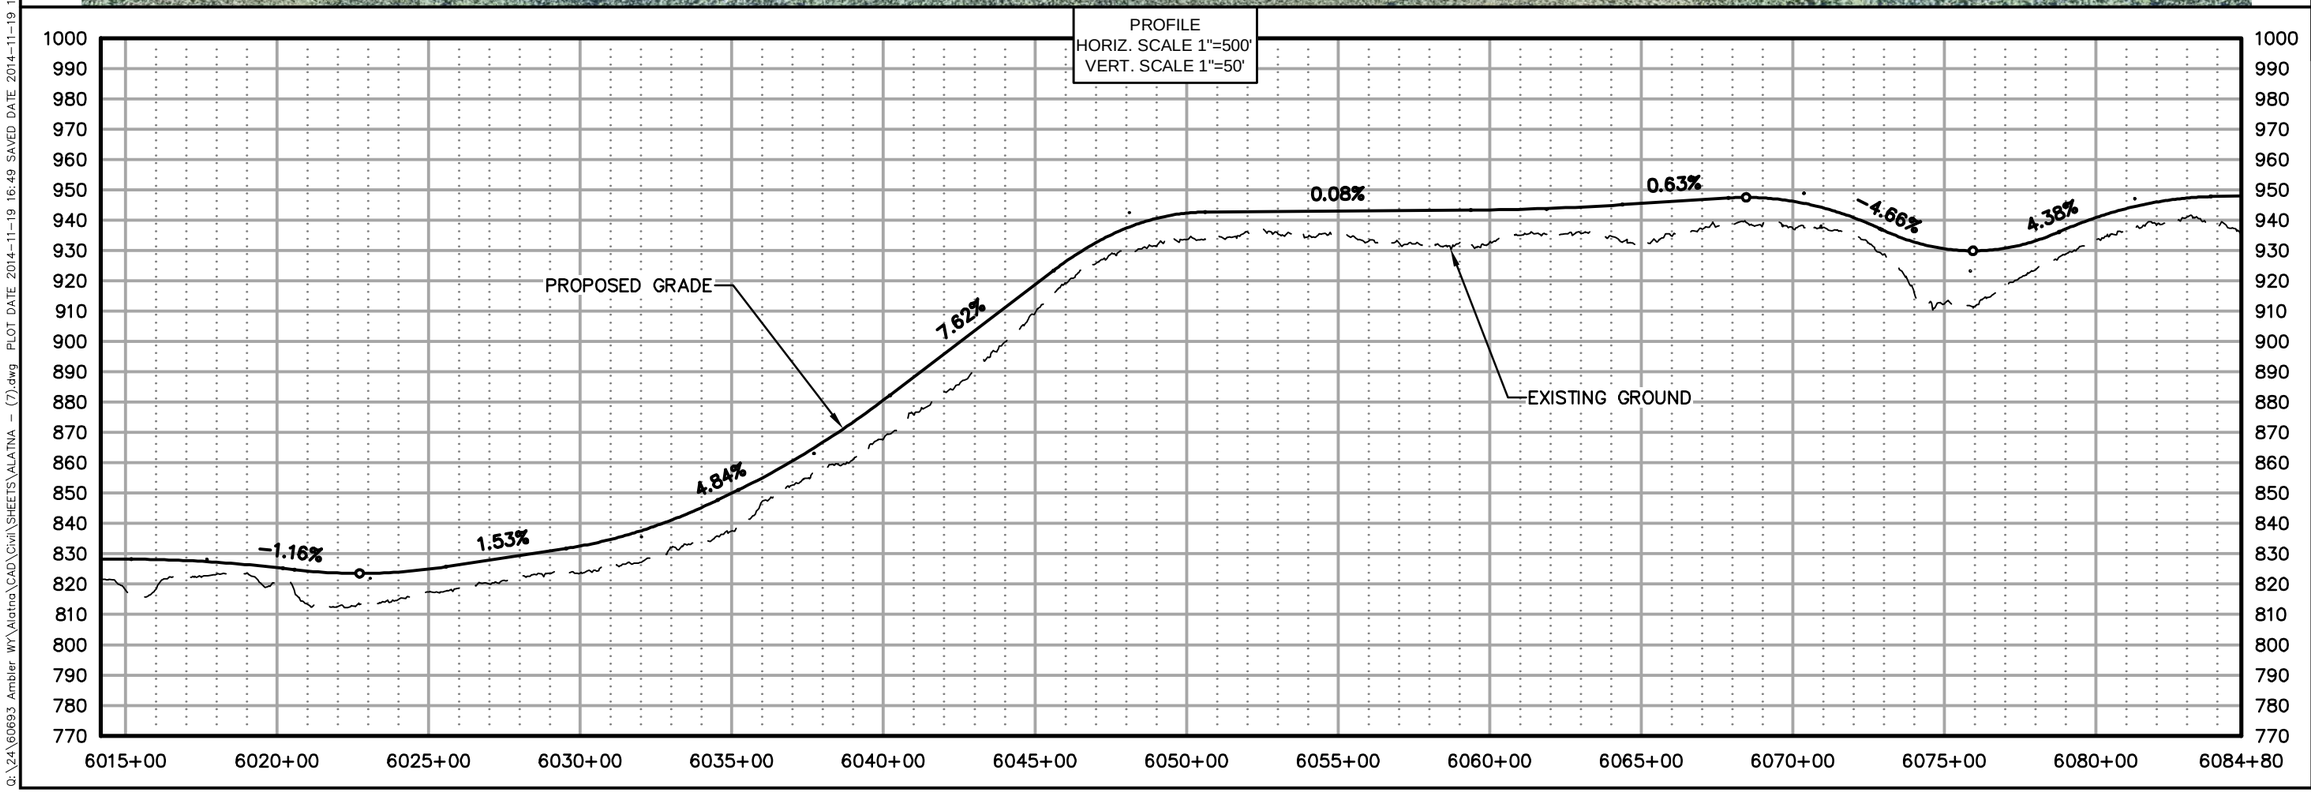

AIDEA
Alaska Industrial Development and Export Authority

AMBLER MINING DISTRICT
INDUSTRIAL ACCESS ROAD

DOWL HKM
Anchorage, Alaska 99503
www.dowlhkm.com
4041 B Street
907.562.2000

AMBLER MINING DISTRICT INDUSTRIAL ACCESS ROAD
PREFERRED (NORTHERN) ALIGNMENT
PLAN AND PROFILE SHEETS

PROJECT 1124.60693.04
DATE 10/07/2014


© DOWLHKM 2014

SHEET
N-87

DOWLHKM FILE No:XXX-XX
Q:\24\60693 Ambler WY\Alatna\CAD\Civil\SHEETS\ALATNA - (7).dwg PLOT DATE 2014-11-19 16:49 SAVED DATE 2014-11-19 16:27 USER: jwagner



PROFILE
HORIZ. SCALE 1"=500'
VERT. SCALE 1"=50'

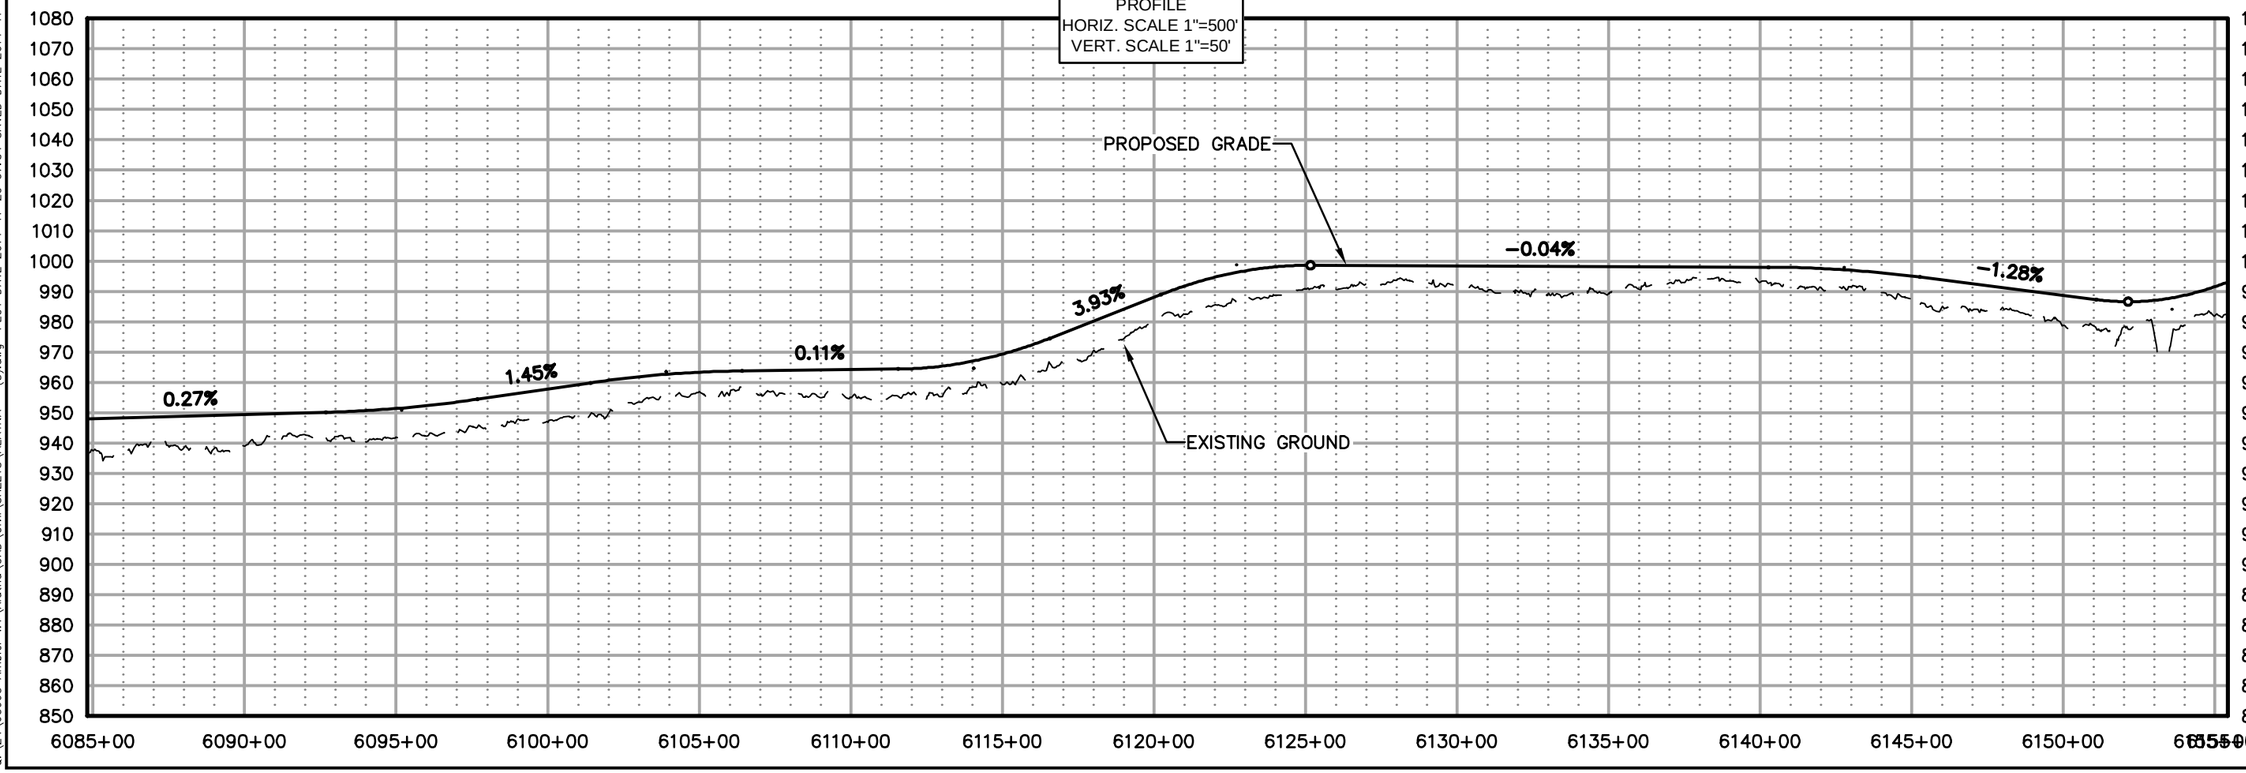

DOWLHKM FILE No:XXX-XX

Q:\24\60693 Ambler WY\Alatna\CAD\Civil\SHEETS\ALATNA - (8).dwg PLOT DATE 2014-11-20 07:54 SAVED DATE 2014-11-19 16:40 USER: jwagner

AIDEA
Alaska Industrial Development and Export Authority

AMBLER MINING DISTRICT
INDUSTRIAL ACCESS ROAD


DOWL HKM
Anchorage, Alaska 99503
www.dowlhkm.com
4041 B Street
907.562.2000


AMBLER MINING DISTRICT INDUSTRIAL ACCESS ROAD
PREFERRED (NORTHERN) ALIGNMENT
PLAN AND PROFILE SHEETS

PROJECT 1124.60693.04
DATE 10/07/2014

© DOWLHKM 2014

SHEET
N-88

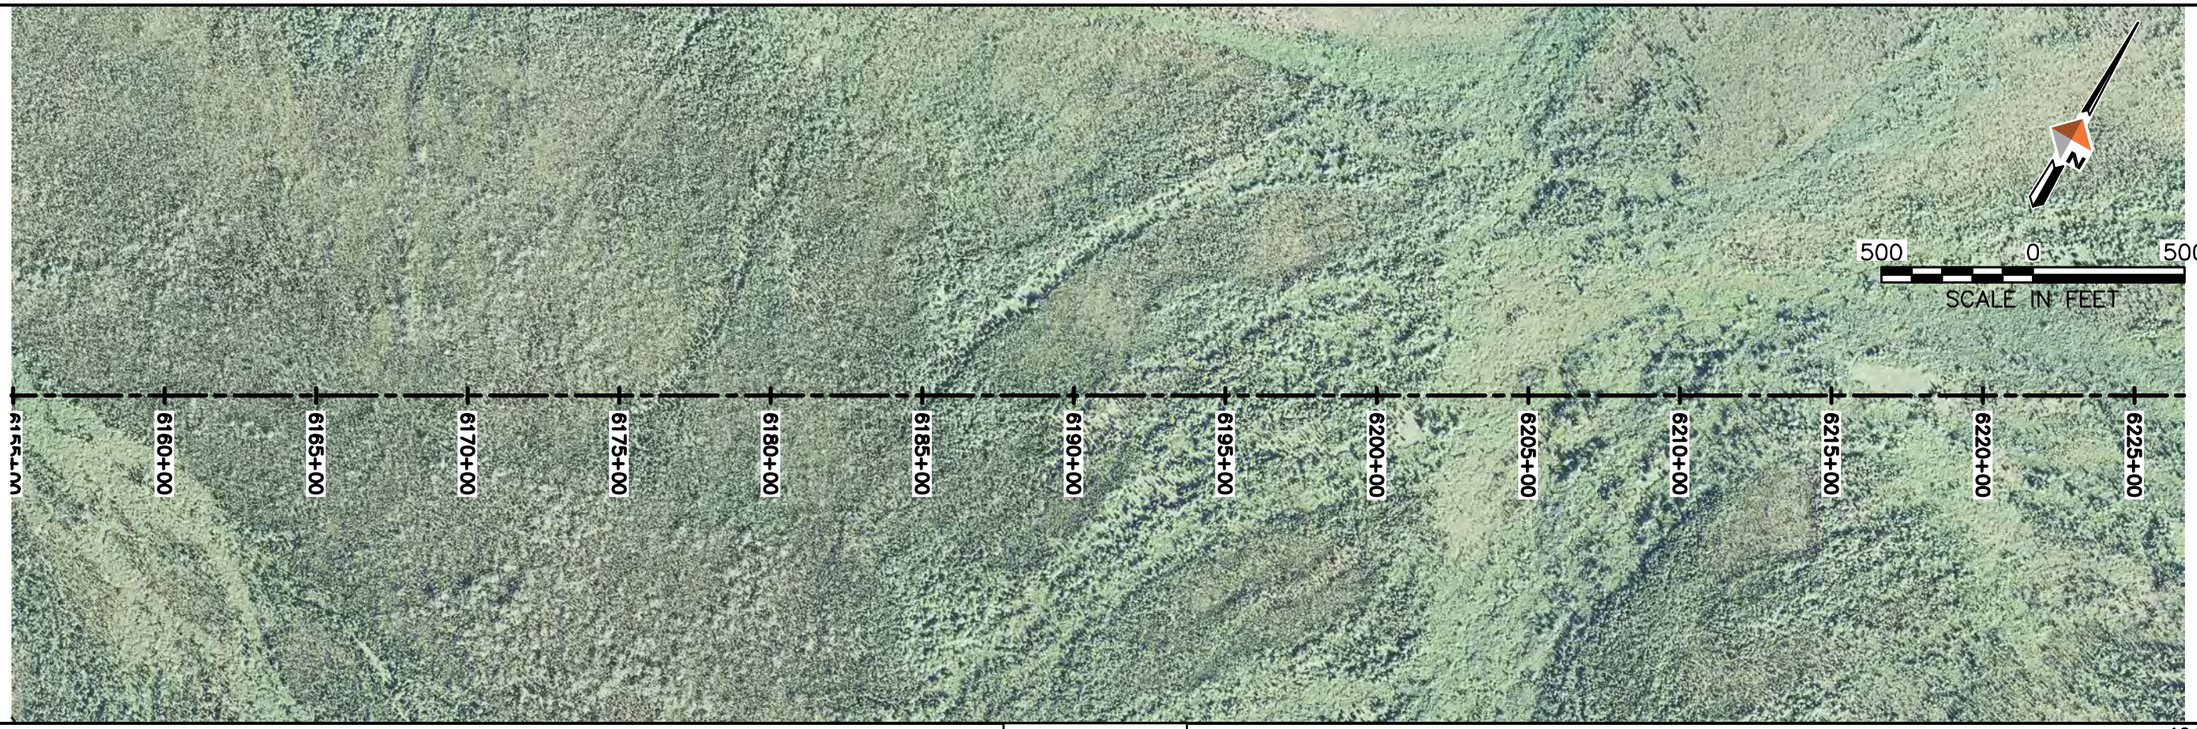

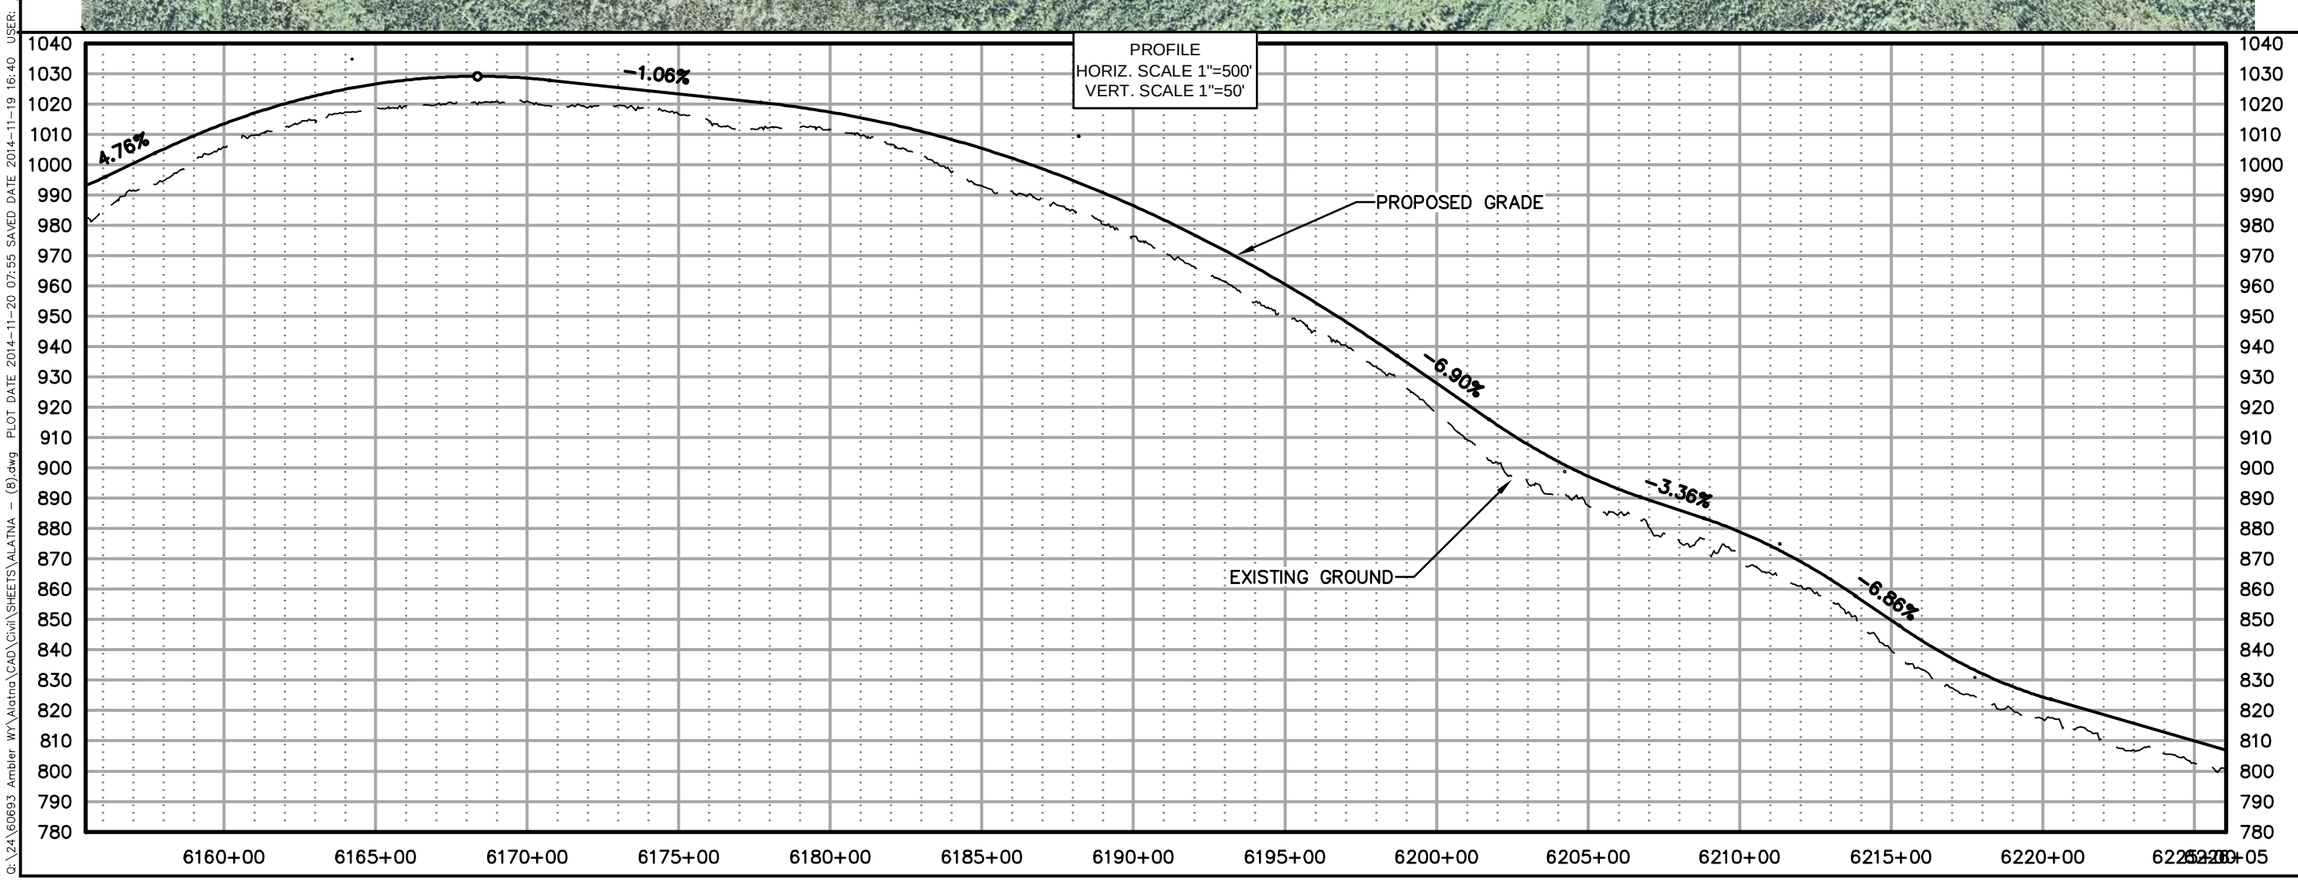

DOWLHKM FILE No:XXX-XX

Q:\24\60693 Ambler WY\Alatna\CAD\Civil\SHEETS\ALATNA – (8).dwg PLOT DATE 2014-11-20 07:55 SAVED DATE 2014-11-19 16:40 USER: jwagner

AIDEA
Alaska Industrial Development and Export Authority

AMBLER MINING DISTRICT
INDUSTRIAL ACCESS ROAD

DOWL HKM
Anchorage, Alaska 99503
www.dowlhkm.com
4041 B Street
907-562-2000


AMBLER MINING DISTRICT INDUSTRIAL ACCESS ROAD
PREFERRED (NORTHERN) ALIGNMENT
PLAN AND PROFILE SHEETS

PROJECT 1124.60693.04
DATE 10/07/2014


© DOWLHKM 2014

SHEET
N-89

DOWLHKM FILE No:XXX-XX
Q:\24\60693 Ambler WY\Alatna\CAD\Civil\SHEETS\ALATNA - (8).dwg PLOT DATE 2014-11-20 07:56 SAVED DATE 2014-11-19 16:40 USER: jwagner

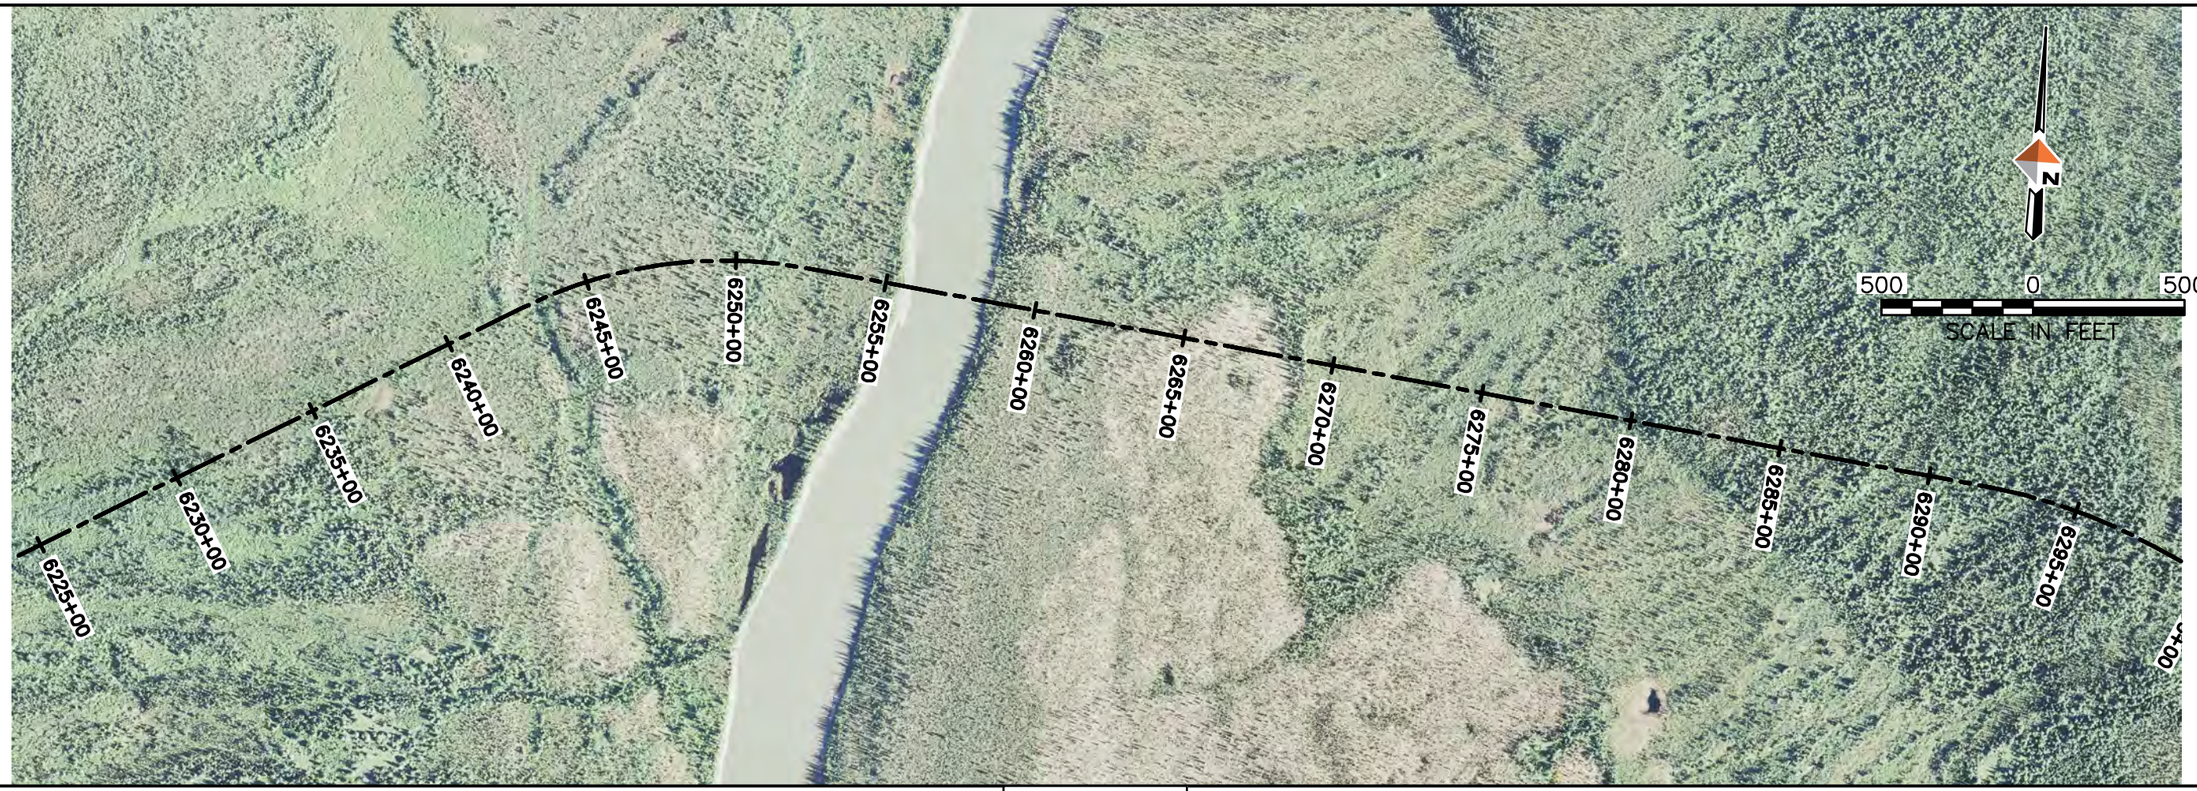

PROFILE
HORIZ. SCALE 1"=500'
VERT. SCALE 1"=50'

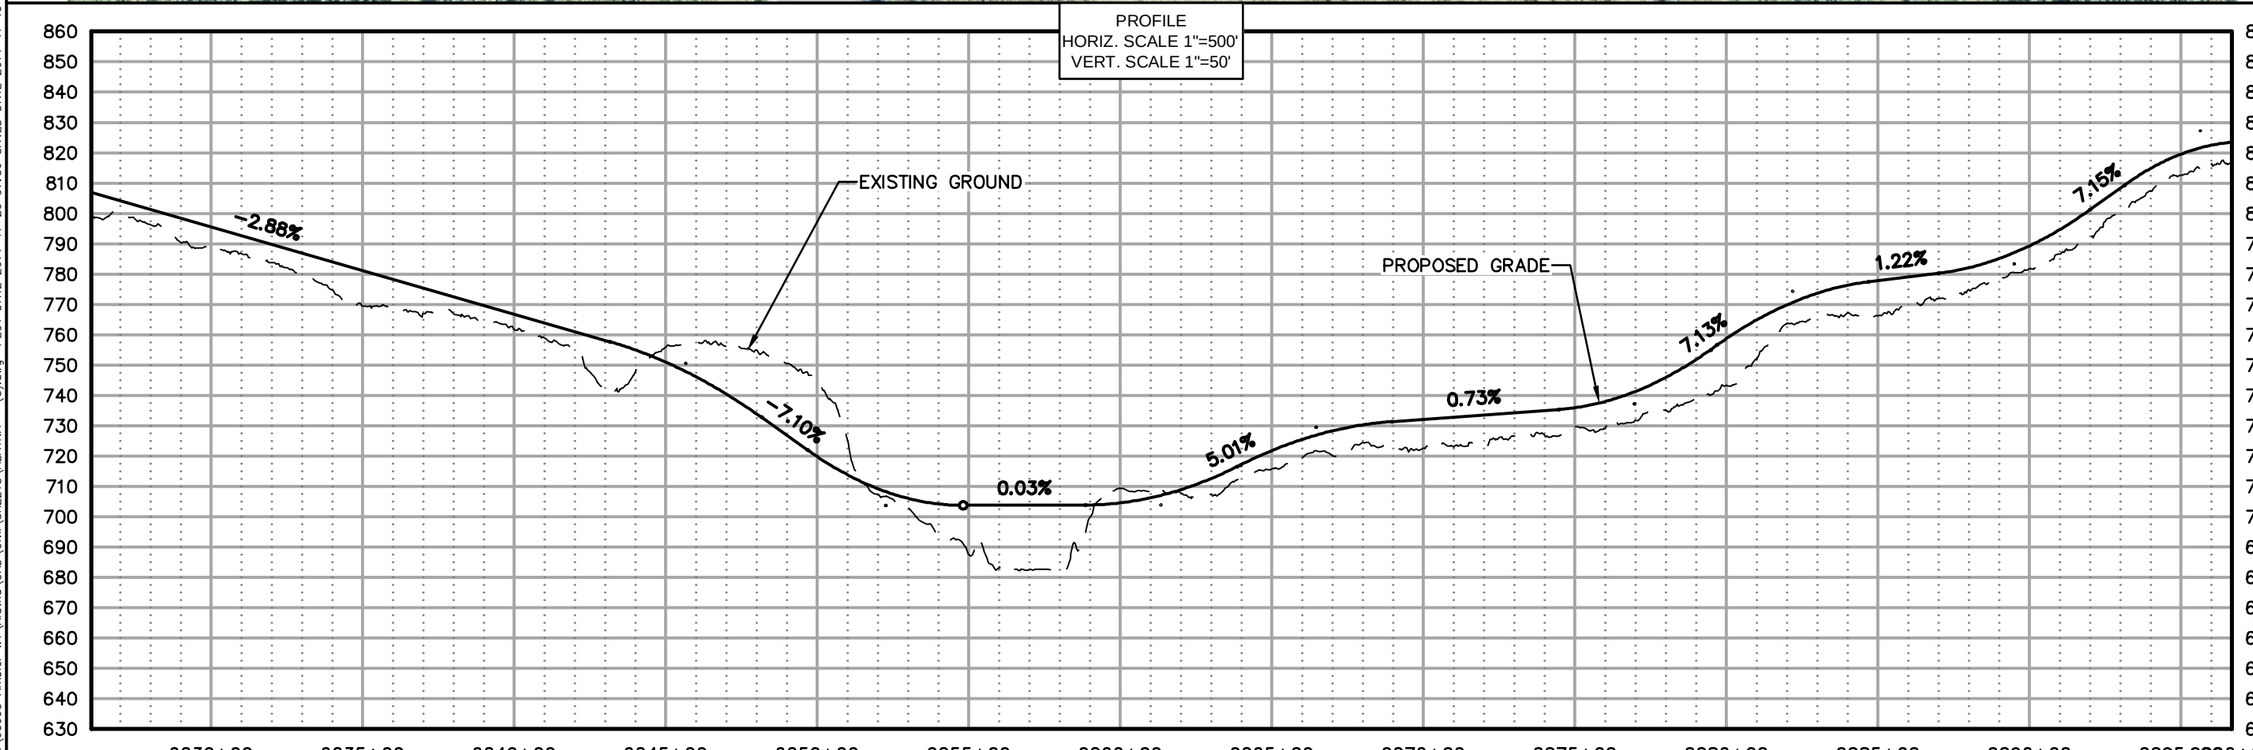

AIDEA
Alaska Industrial Development and Export Authority

AMBLER MINING DISTRICT
INDUSTRIAL ACCESS ROAD


DOWL HKM
4041 B Street
Anchorage, Alaska 99503
907.562.2000
www.dowlhkm.com

AMBLER MINING DISTRICT INDUSTRIAL ACCESS ROAD
PREFERRED (NORTHERN) ALIGNMENT
PLAN AND PROFILE SHEETS


PROJECT 1124.60693.04
DATE 10/07/2014

© DOWLHKM 2014

SHEET
N-90

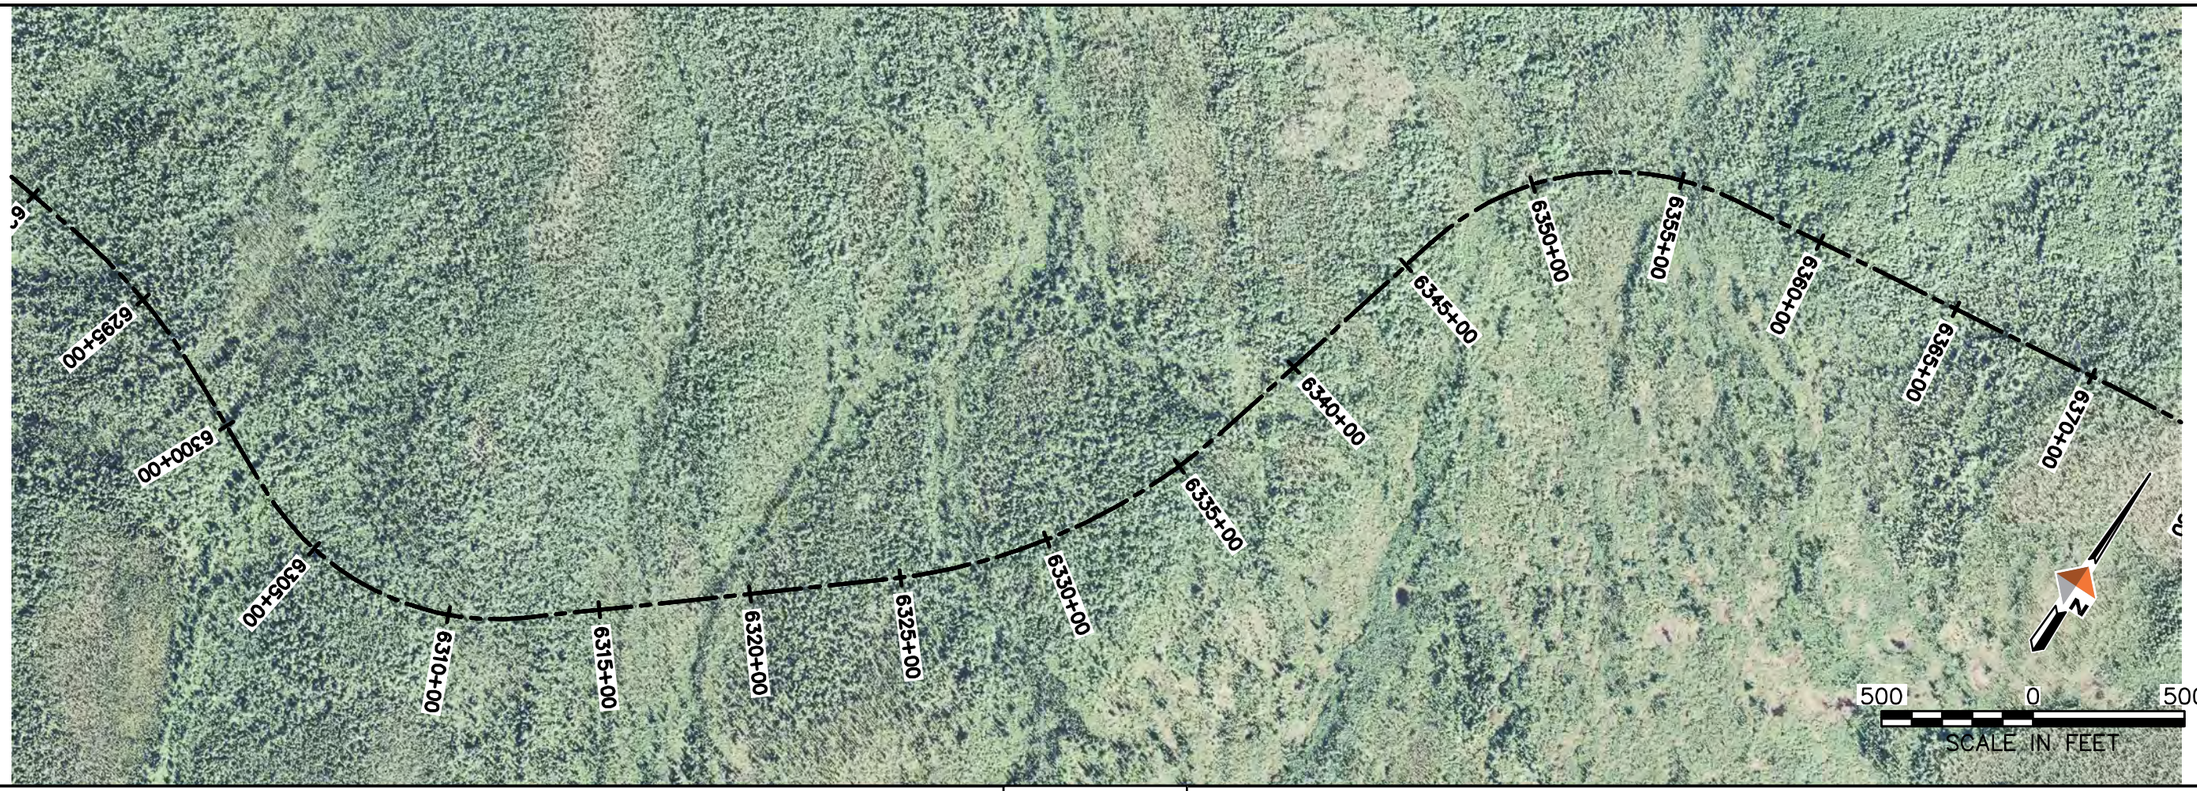

PROFILE
HORIZ. SCALE 1"=500'
VERT. SCALE 1"=50'

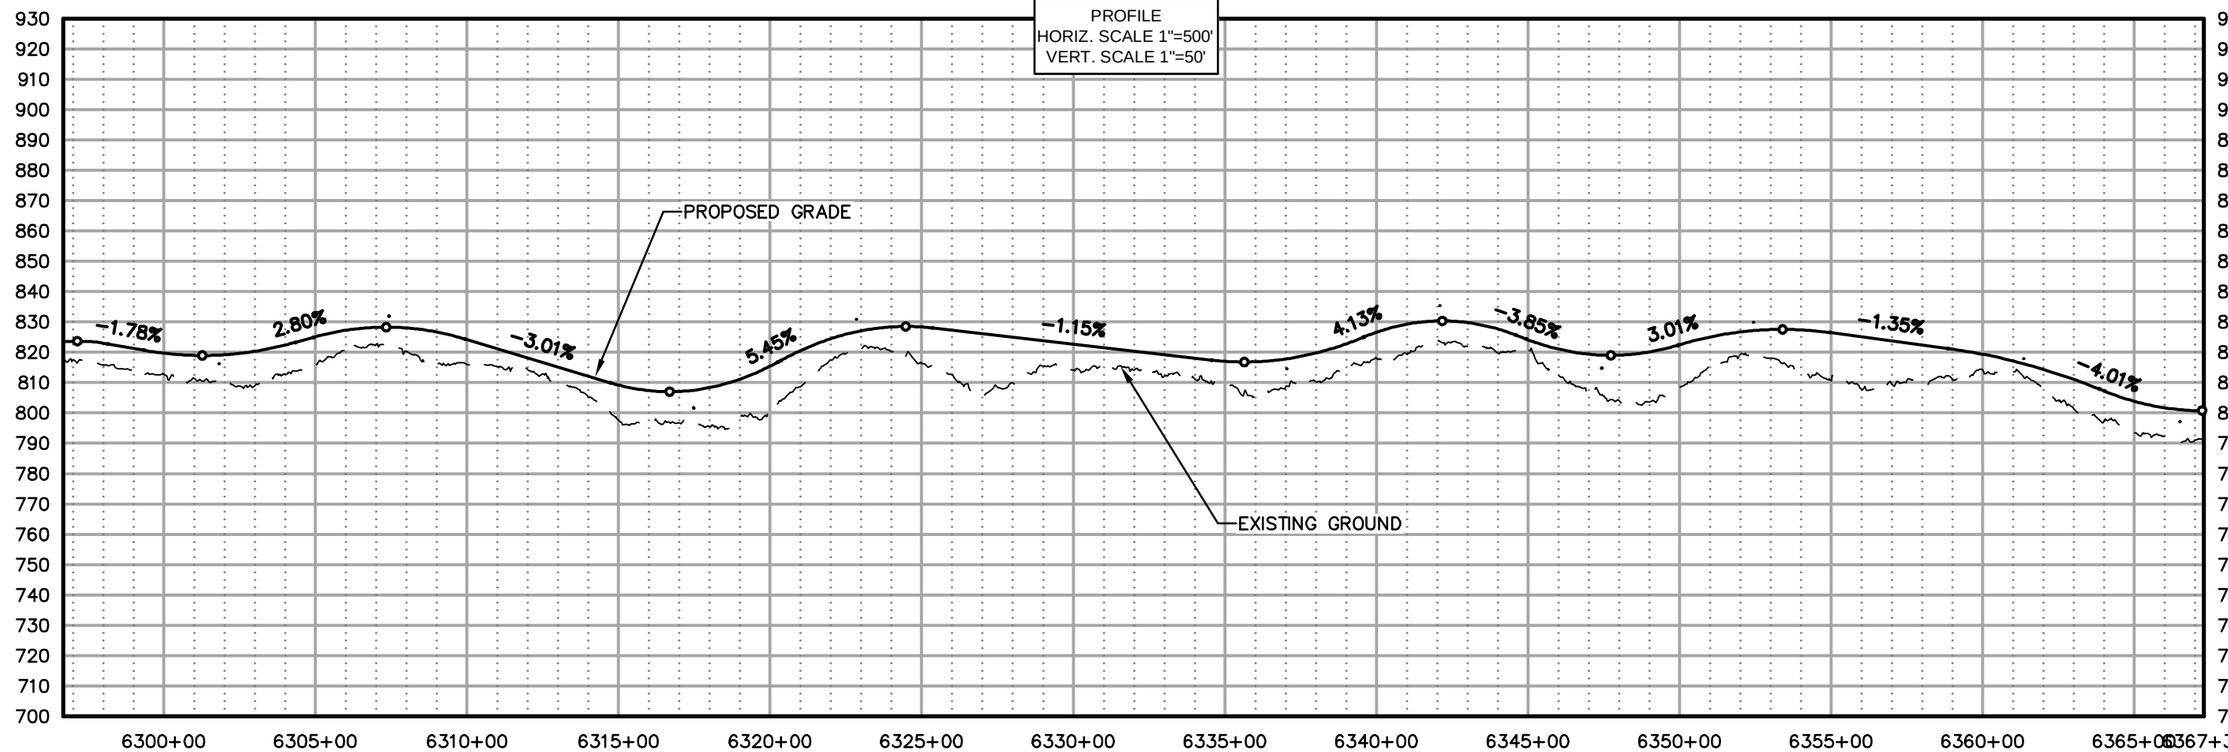

AMBLER MINING DISTRICT INDUSTRIAL ACCESS ROAD
PREFERRED (NORTHERN) ALIGNMENT
PLAN AND PROFILE SHEETS

PROJECT 1124.60693.04
DATE 10/07/2014

© DOWLHKM 2014


SHEET
N-91


DOWL HKM
4041 B Street
Anchorage, Alaska 99503
907.562.2000
www.dowlhkm.com

AMBLER MINING DISTRICT INDUSTRIAL ACCESS ROAD

AIDEA Alaska Industrial Development and Export Authority

DOWLHKM FILE No:XXX-XX
USER: jwagner
PLOT DATE 2014-11-20 07:57 SAVED DATE 2014-11-19 16:40
Q:\24\60693 Ambler WY\Alatna\CAD\Civil\SHEETS\ALATNA - (8).dwg

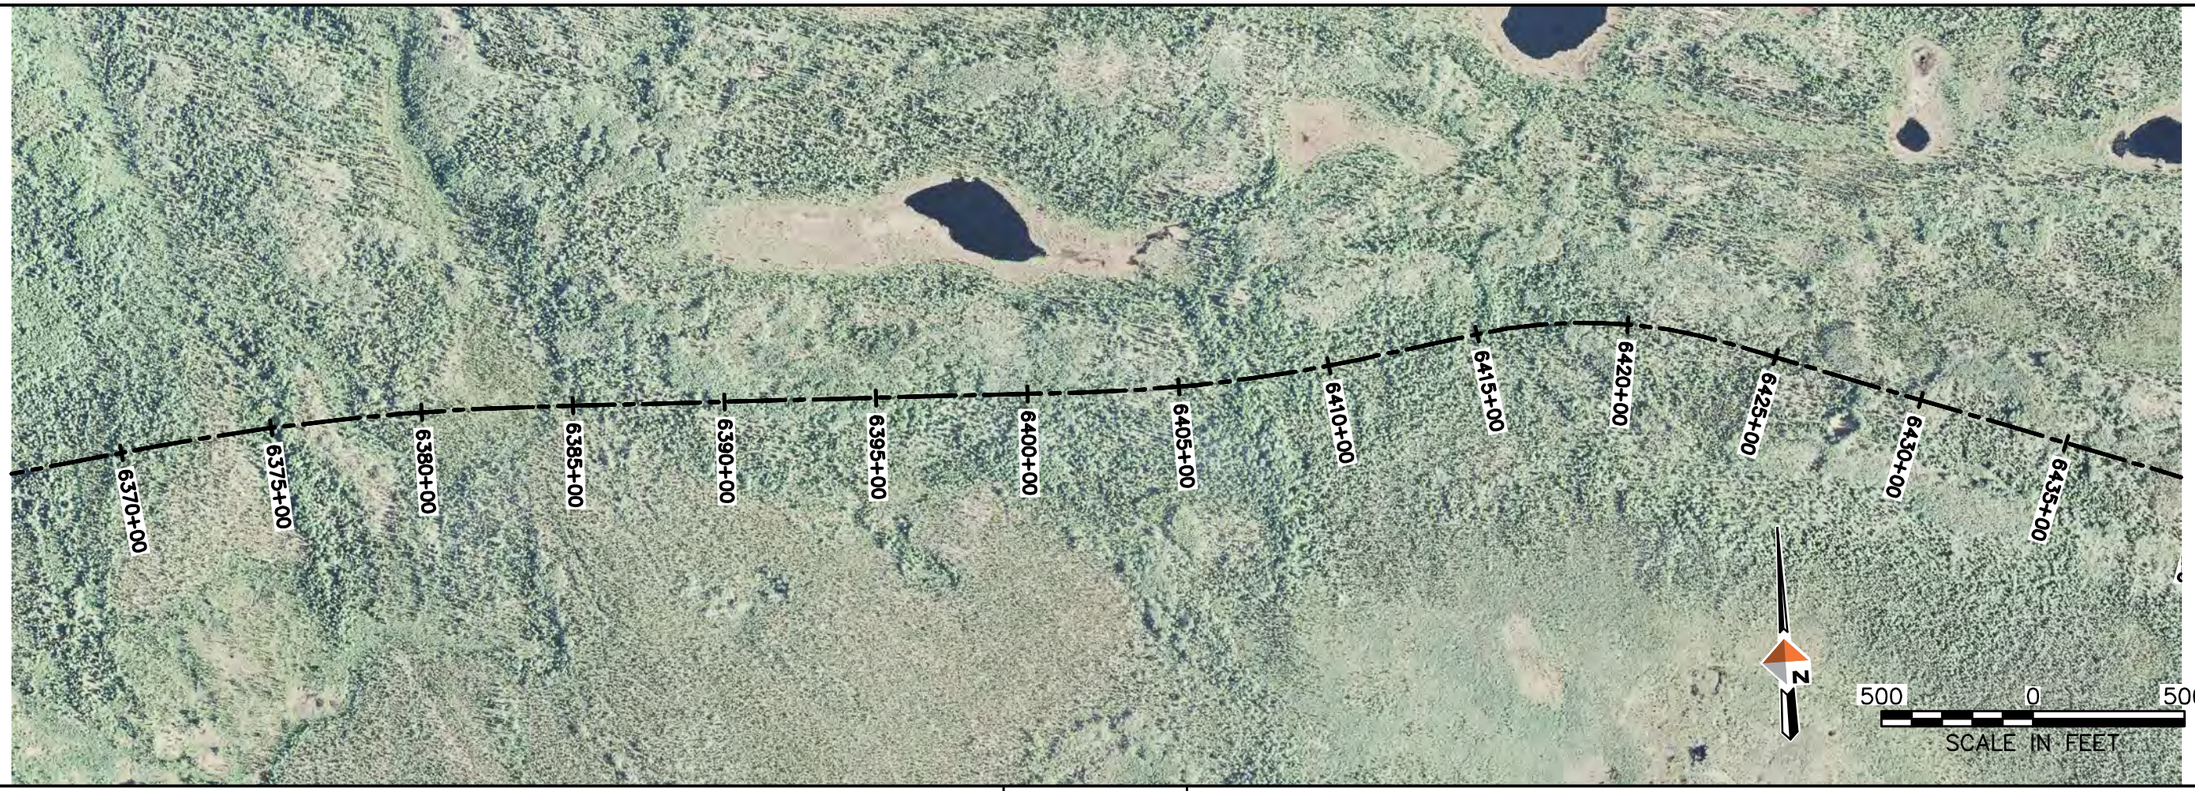

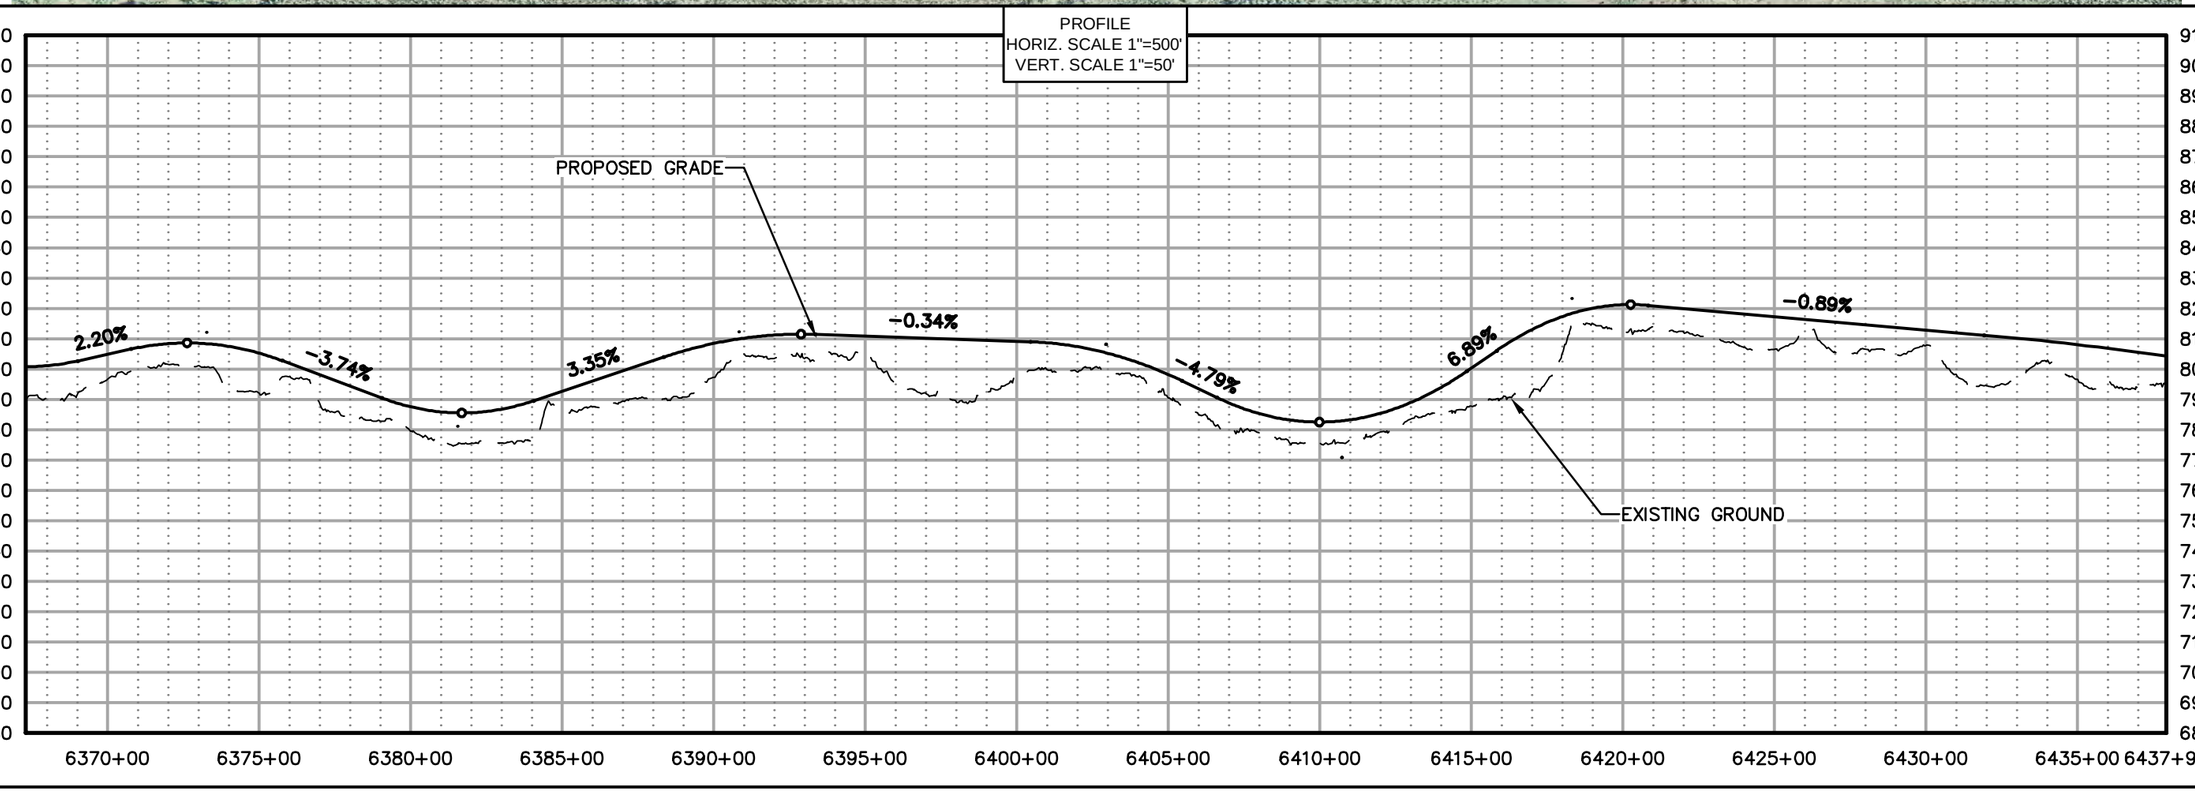

AIDEA
Alaska Industrial Development and Export Authority

AMBLER MINING DISTRICT
INDUSTRIAL ACCESS ROAD

DOWL HKM
Anchorage, Alaska 99503
www.dowlhkm.com
4041 B Street
907.562.2000


AMBLER MINING DISTRICT INDUSTRIAL ACCESS ROAD
PREFERRED (NORTHERN) ALIGNMENT
PLAN AND PROFILE SHEETS

PROJECT 1124.60693.04
DATE 10/07/2014


© DOWLHKM 2014

SHEET
N-92

DOWLHKM FILE No:XXX-XX USER: jwagner
Q:\24\60693 Ambler WY\Alatna\CAD\Civil\SHEETS\ALATNA - (8).dwg PLOT DATE 2014-11-20 07:58 SAVED DATE 2014-11-19 16:40

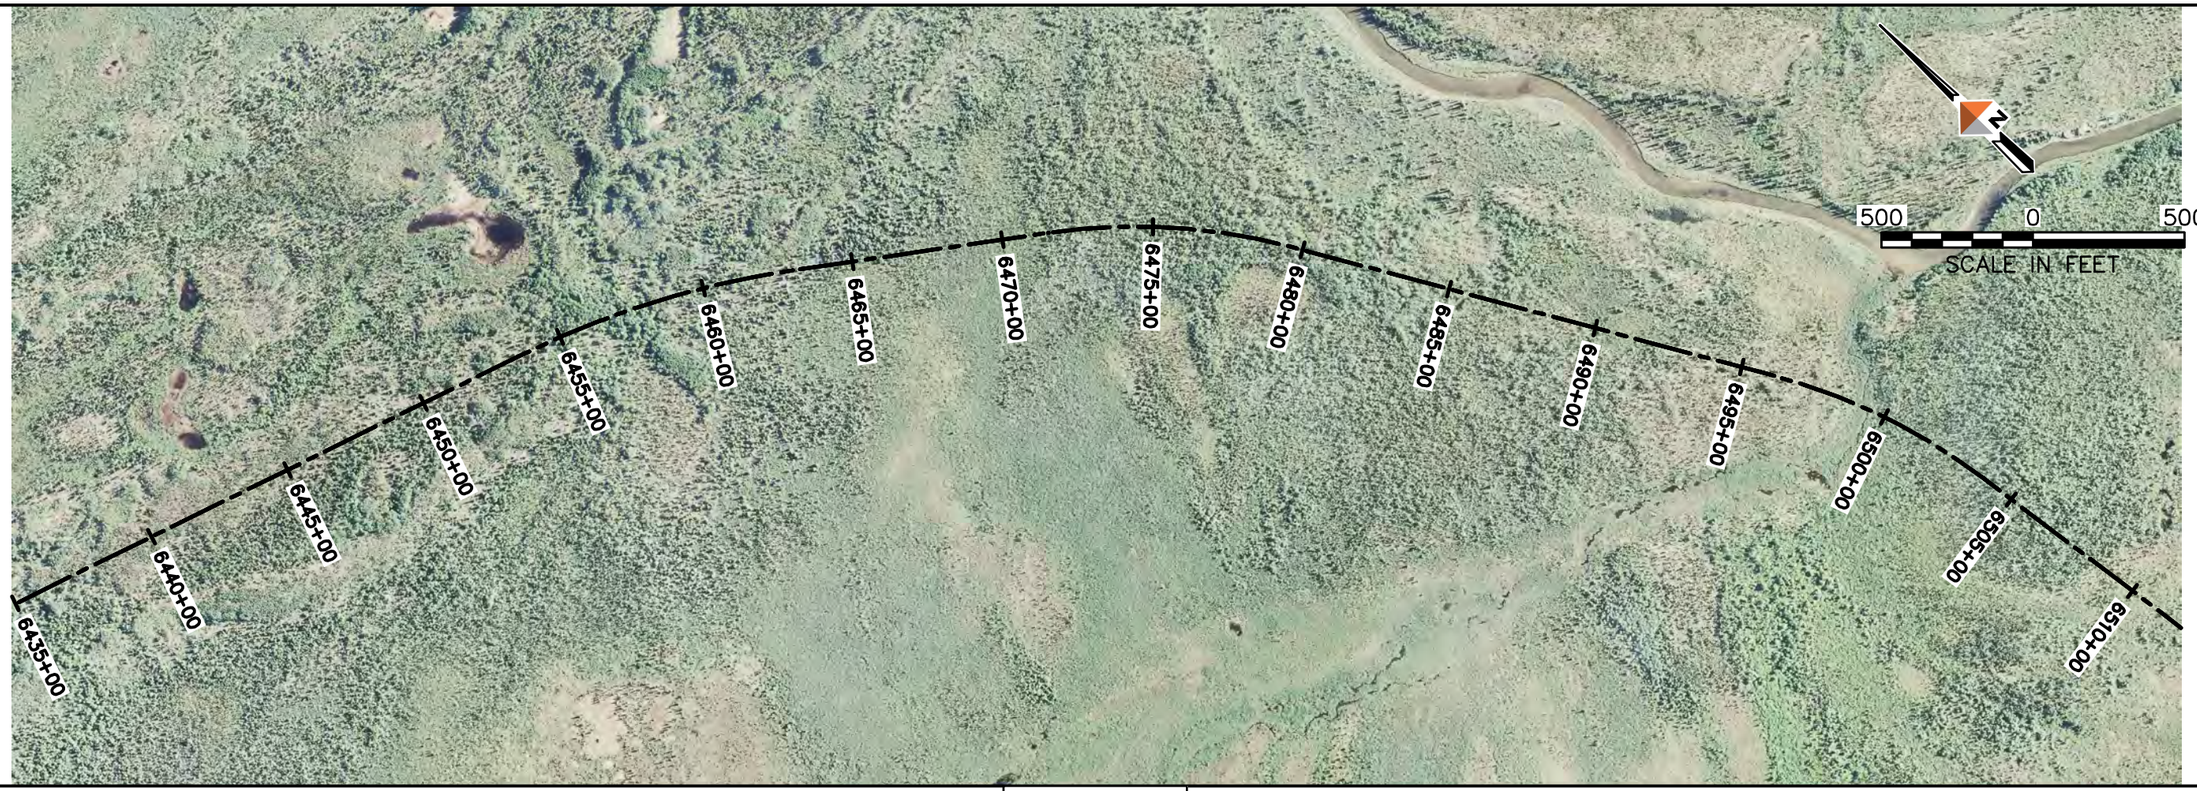

PROFILE
HORIZ. SCALE 1"=500'
VERT. SCALE 1"=50'

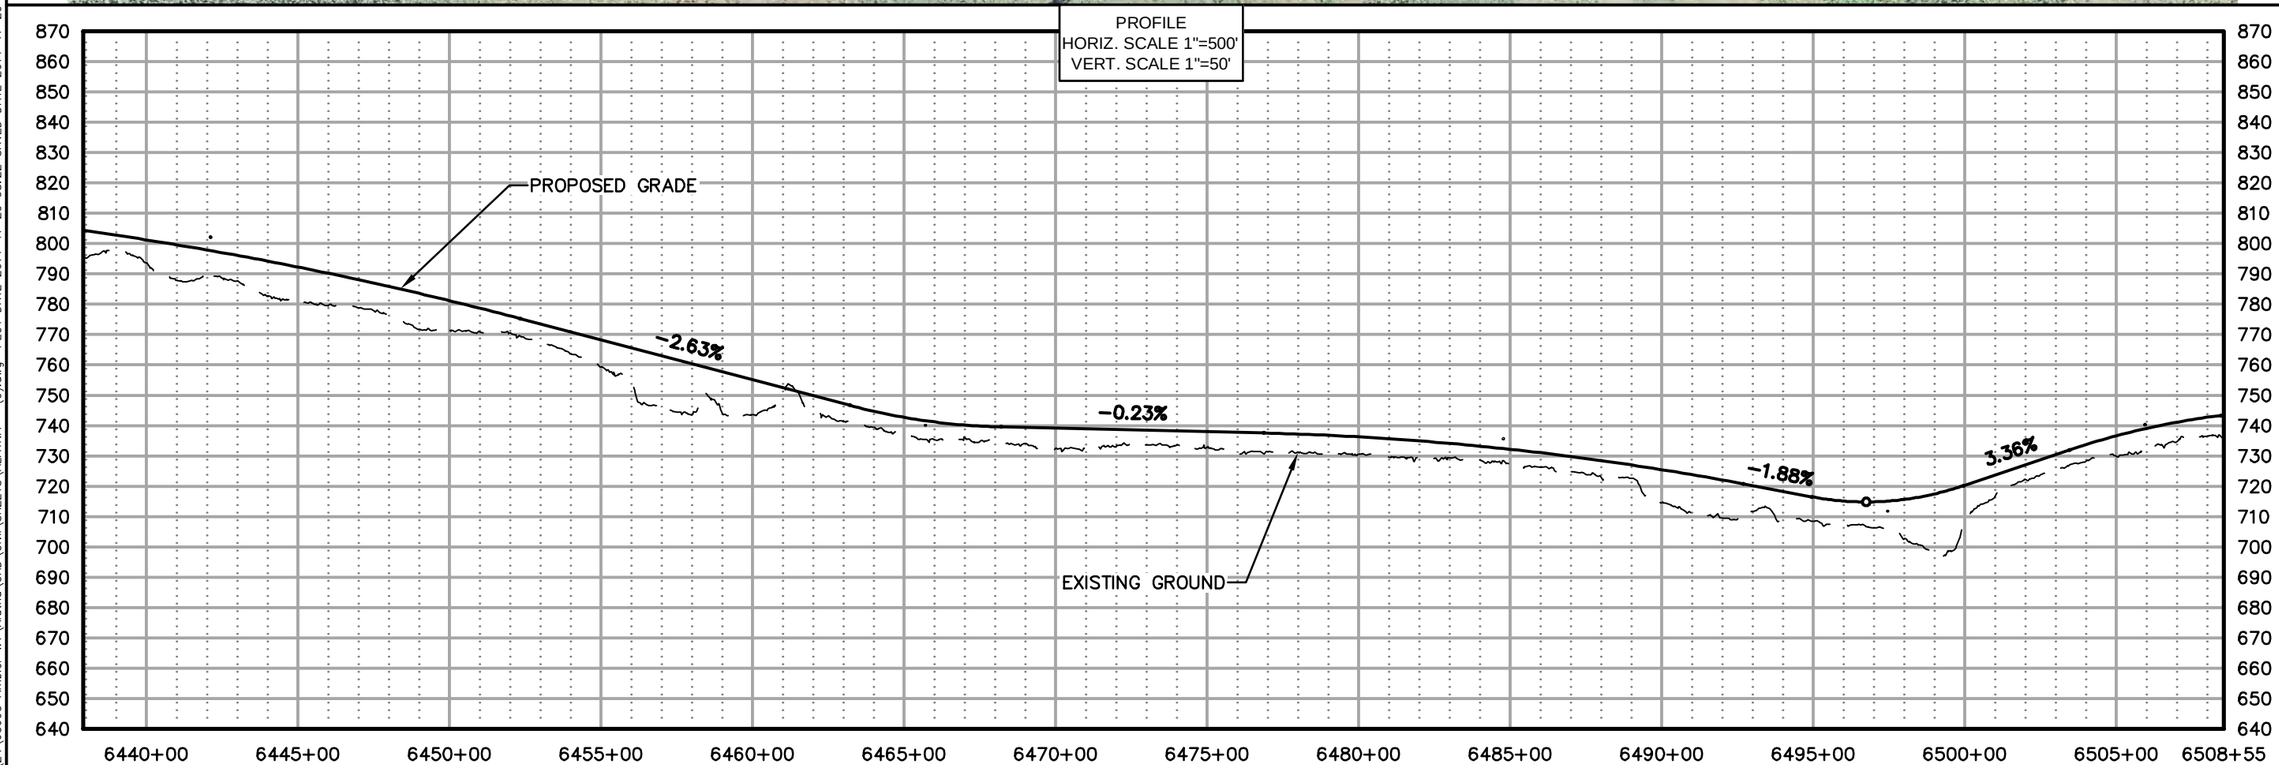

DOWLHKM FILE No:XXX-XX

Q:\24\60693 Ambler WY\Alatna\CAD\Civil\SHEETS\ALATNA - (9).dwg PLOT DATE 2014-11-20 08:22 SAVED DATE 2014-11-20 08:18 USER: jwagner

AIDEA
Alaska Industrial Development and Export Authority

AMBLER MINING DISTRICT
INDUSTRIAL ACCESS ROAD

DOWL HKM
4041 B Street
Anchorage, Alaska 99503
907.562.2000
www.dowlhkm.com

AMBLER MINING DISTRICT INDUSTRIAL ACCESS ROAD
PREFERRED (NORTHERN) ALIGNMENT
PLAN AND PROFILE SHEETS

PROJECT 1124.60693.04
DATE 10/07/2014


© DOWLHKM 2014

SHEET
N-93

DOWLHKM FILE No:XXX-XX
Q:\24\60693 Ambler WY\Alatna\CAD\Civil\SHEETS\ALATNA - (9).dwg PLOT DATE 2014-11-20 08:24 SAVED DATE 2014-11-20 08:18 USER: jwagner



PROFILE
HORIZ. SCALE 1"=500'
VERT. SCALE 1"=50'

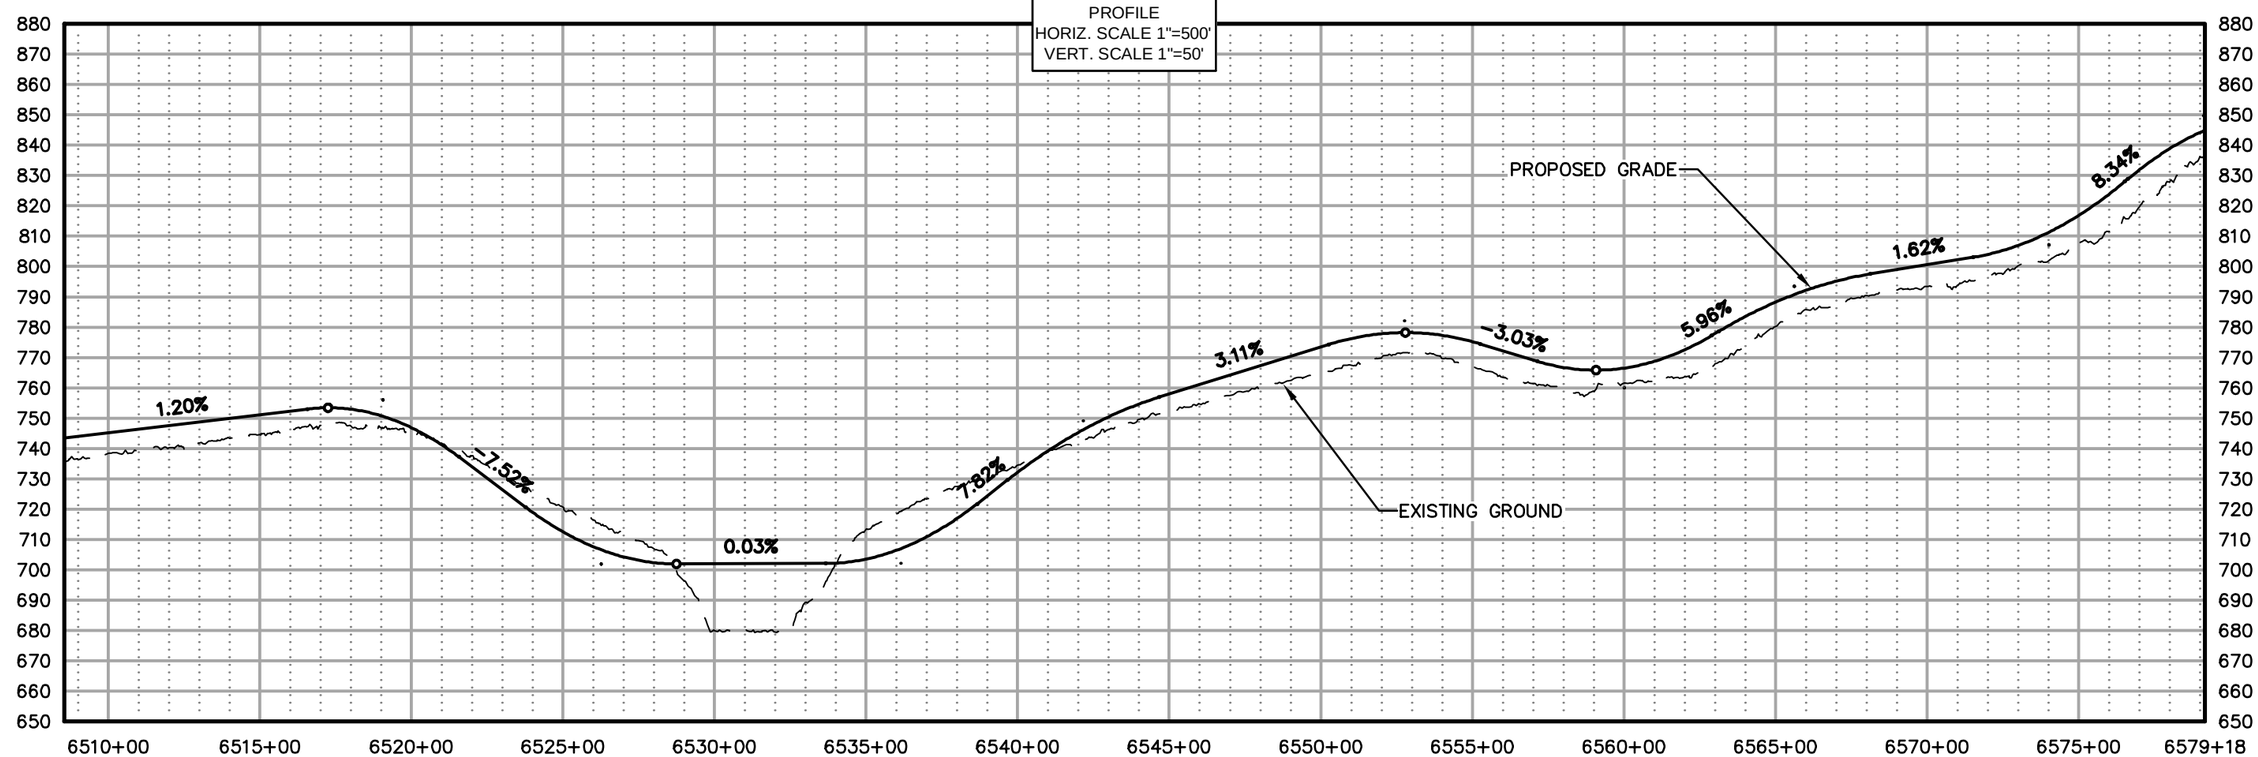

DOWL HKM
4041 B Street
Anchorage, Alaska 99503
907.562.2000
www.dowlhkm.com


AMBLER MINING DISTRICT INDUSTRIAL ACCESS ROAD
PREFERRED (NORTHERN) ALIGNMENT
PLAN AND PROFILE SHEETS


PROJECT 1124.60693.04
DATE 10/07/2014

© DOWLHKM 2014

SHEET
N-94

DOWLHKM FILE No:XXX-XX
Q:\24\60693 Ambler WY\Alatna\CAD\Civil\SHEETS\ALATNA - (9).dwg PLOT DATE 2014-11-20 08:26 SAVED DATE 2014-11-20 08:18 USER: jwagner

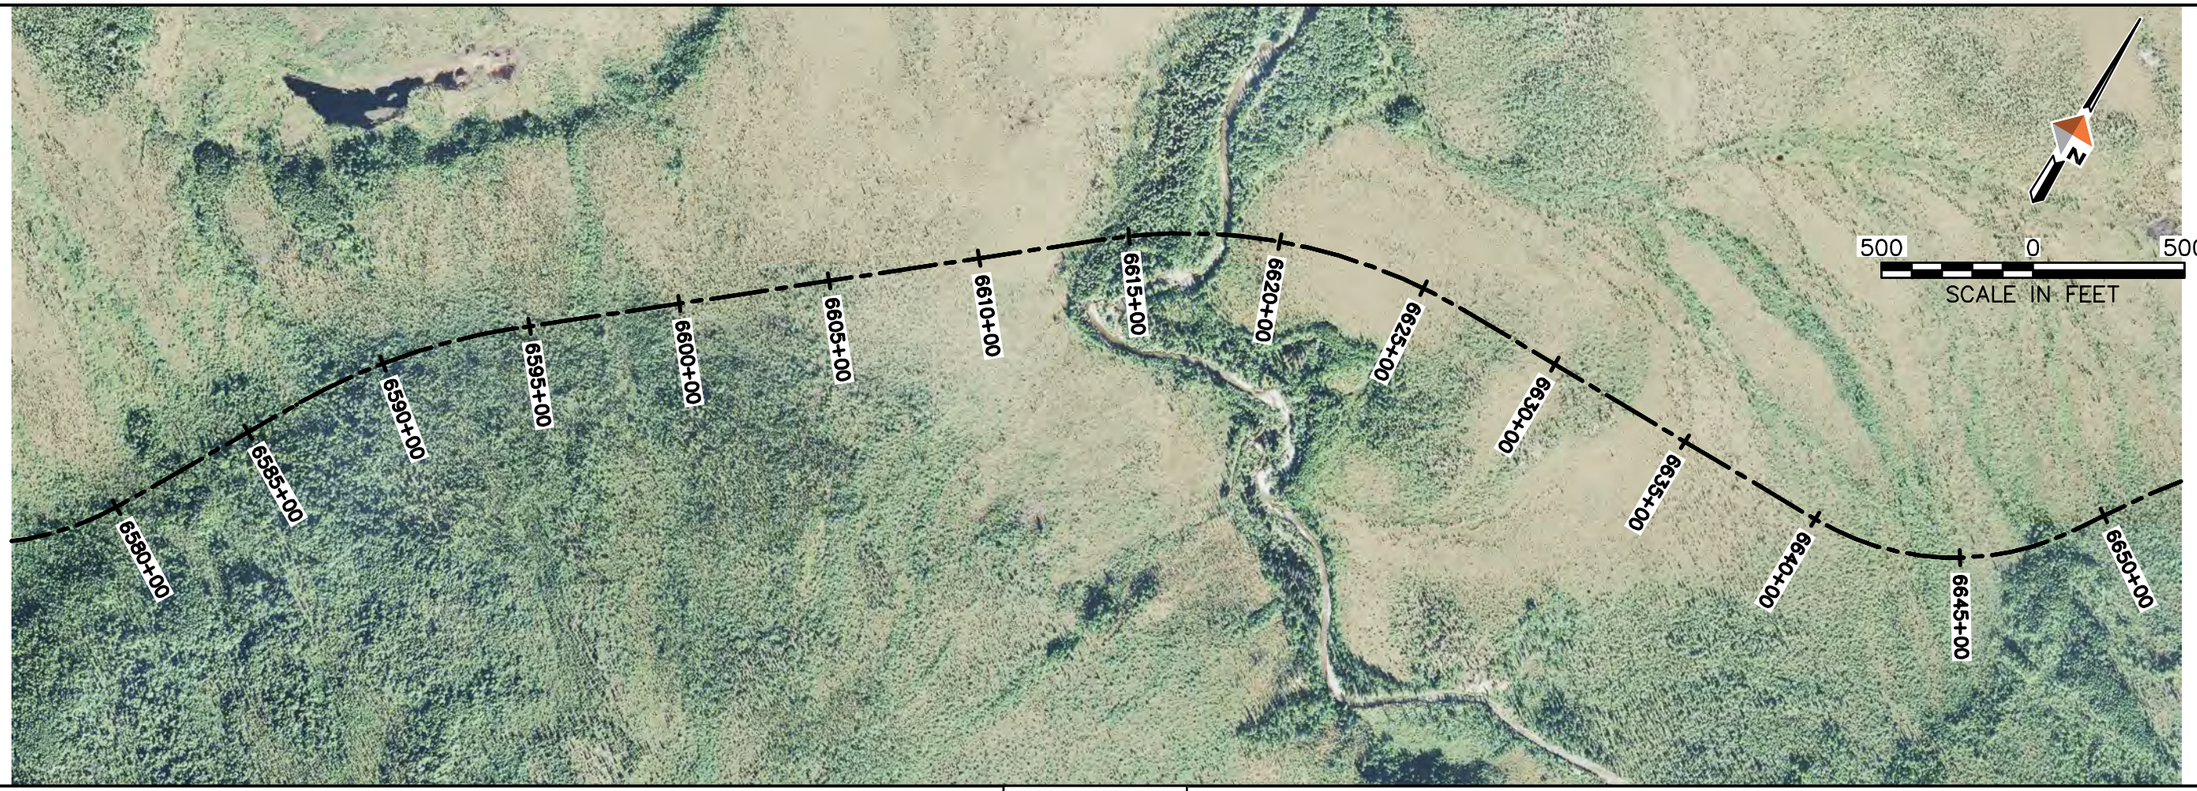

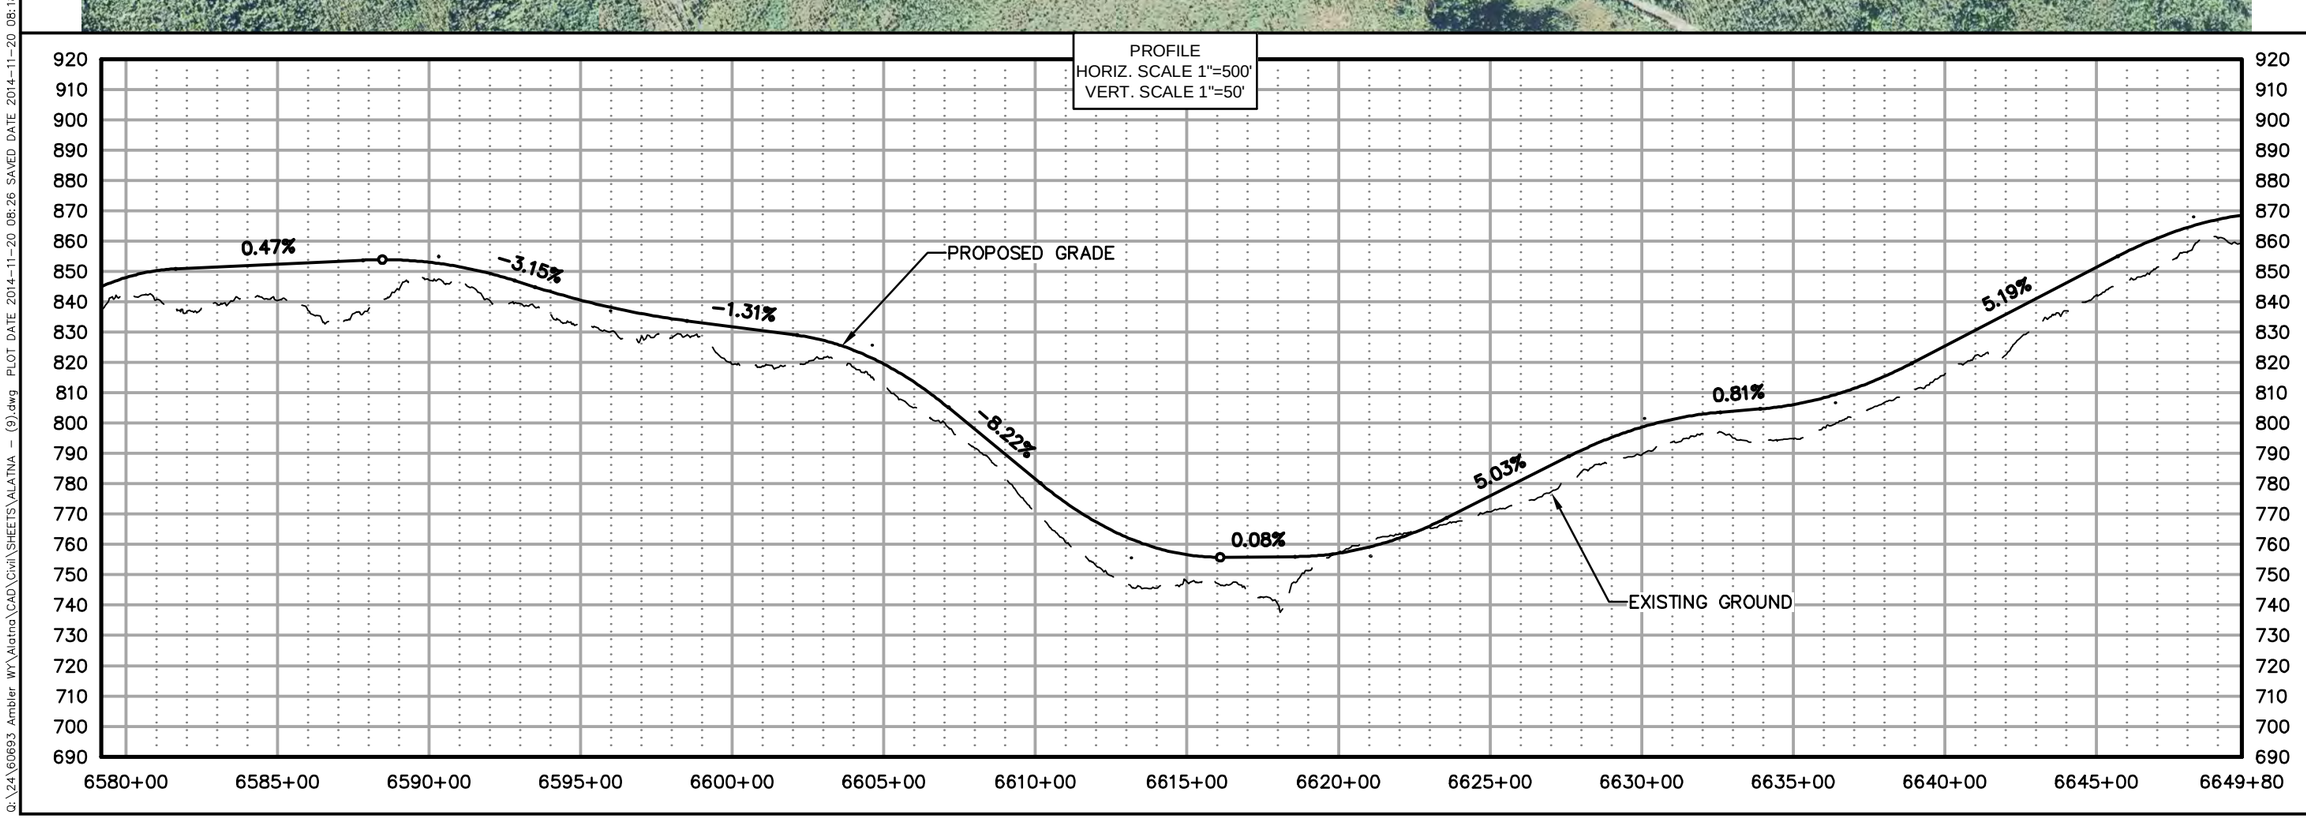

AIDEA
Alaska Industrial Development and Export Authority

AMBLER MINING DISTRICT
INDUSTRIAL ACCESS ROAD

DOWL HKM
Anchorage, Alaska 99503
www.dowlhkm.com
4041 B Street
907.562.2000


AMBLER MINING DISTRICT INDUSTRIAL ACCESS ROAD
PREFERRED (NORTHERN) ALIGNMENT
PLAN AND PROFILE SHEETS

PROJECT 1124.60693.04
DATE 10/07/2014

© DOWLHKM 2014

SHEET
N-95



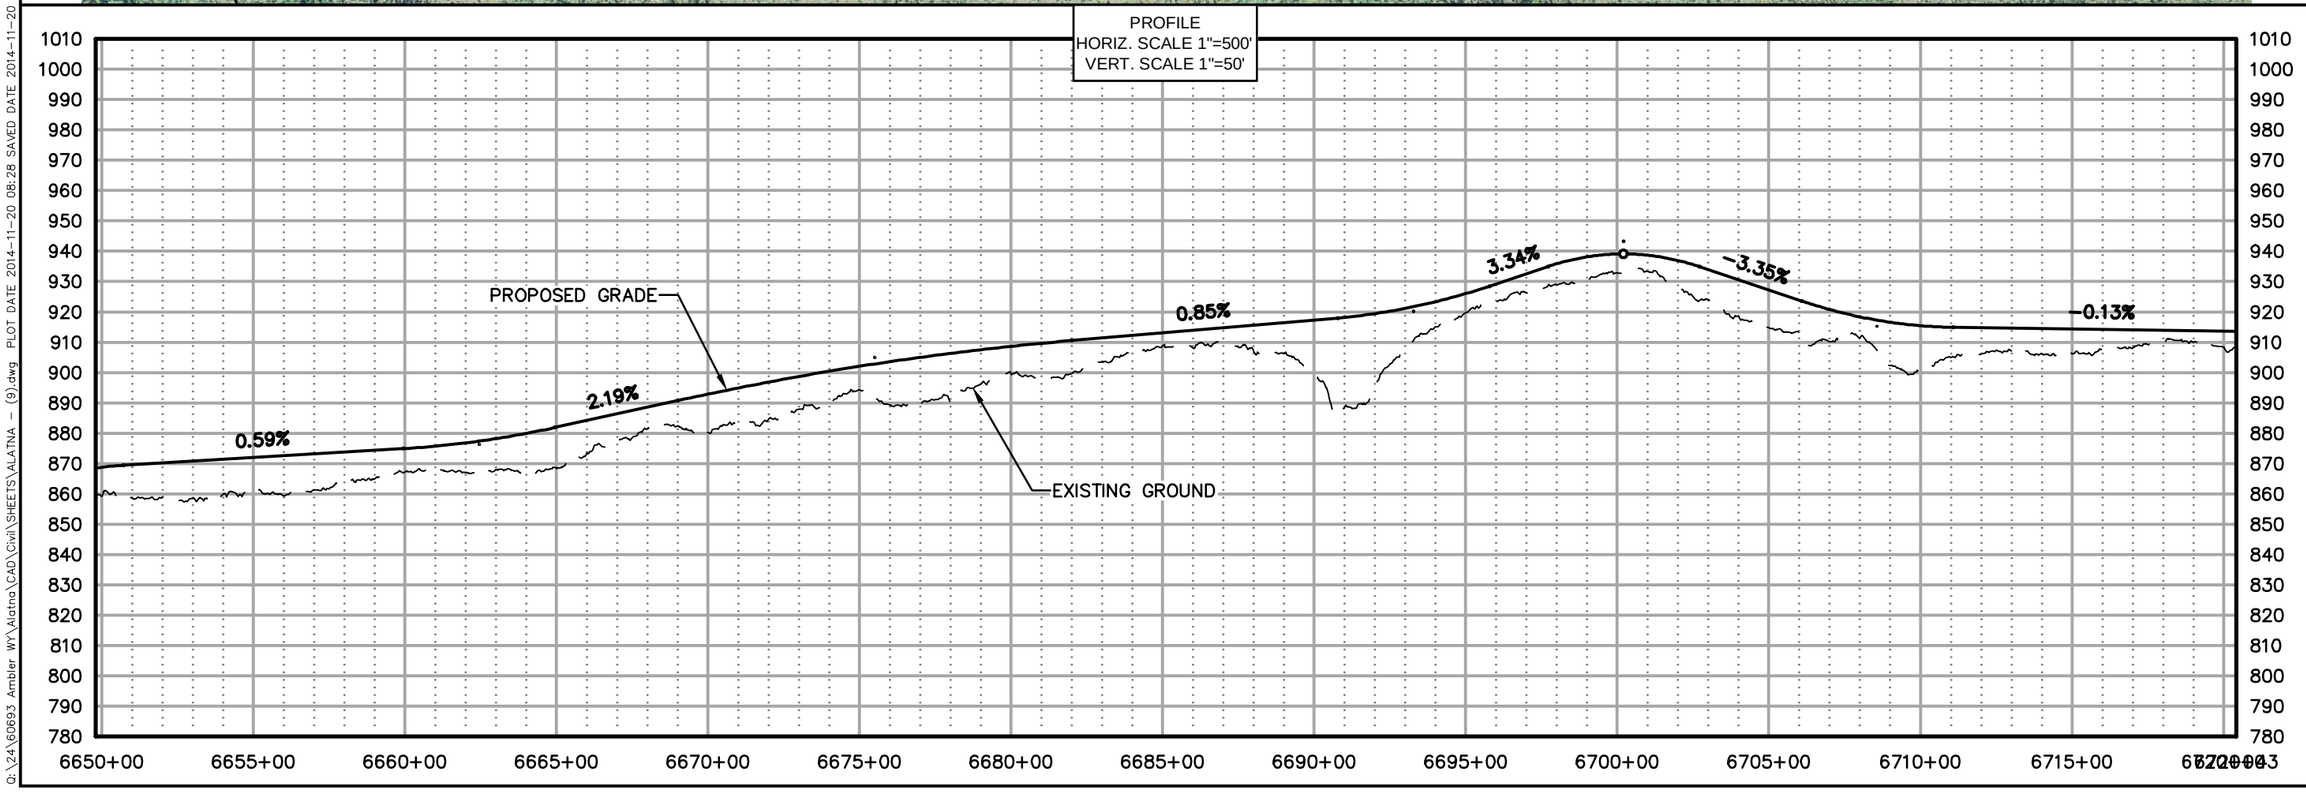

AIDEA
Alaska Industrial Development and Export Authority

AMBLER MINING DISTRICT
INDUSTRIAL ACCESS ROAD

DOWL HKM
4041 B Street
Anchorage, Alaska 99503
907.562.2000
www.dowlhkm.com


AMBLER MINING DISTRICT INDUSTRIAL ACCESS ROAD
PREFERRED (NORTHERN) ALIGNMENT
PLAN AND PROFILE SHEETS


PROJECT 1124.60693.04
DATE 10/07/2014

© DOWLHKM 2014

SHEET
N-96

DOWLHKM FILE No:XXX-XX
Q:\24\60693 Ambler WY\Alatna\CAD\Civil\SHEETS\ALATNA - (9).dwg PLOT DATE 2014-11-20 08:28 SAVED DATE 2014-11-20 08:18 USER: jwagner

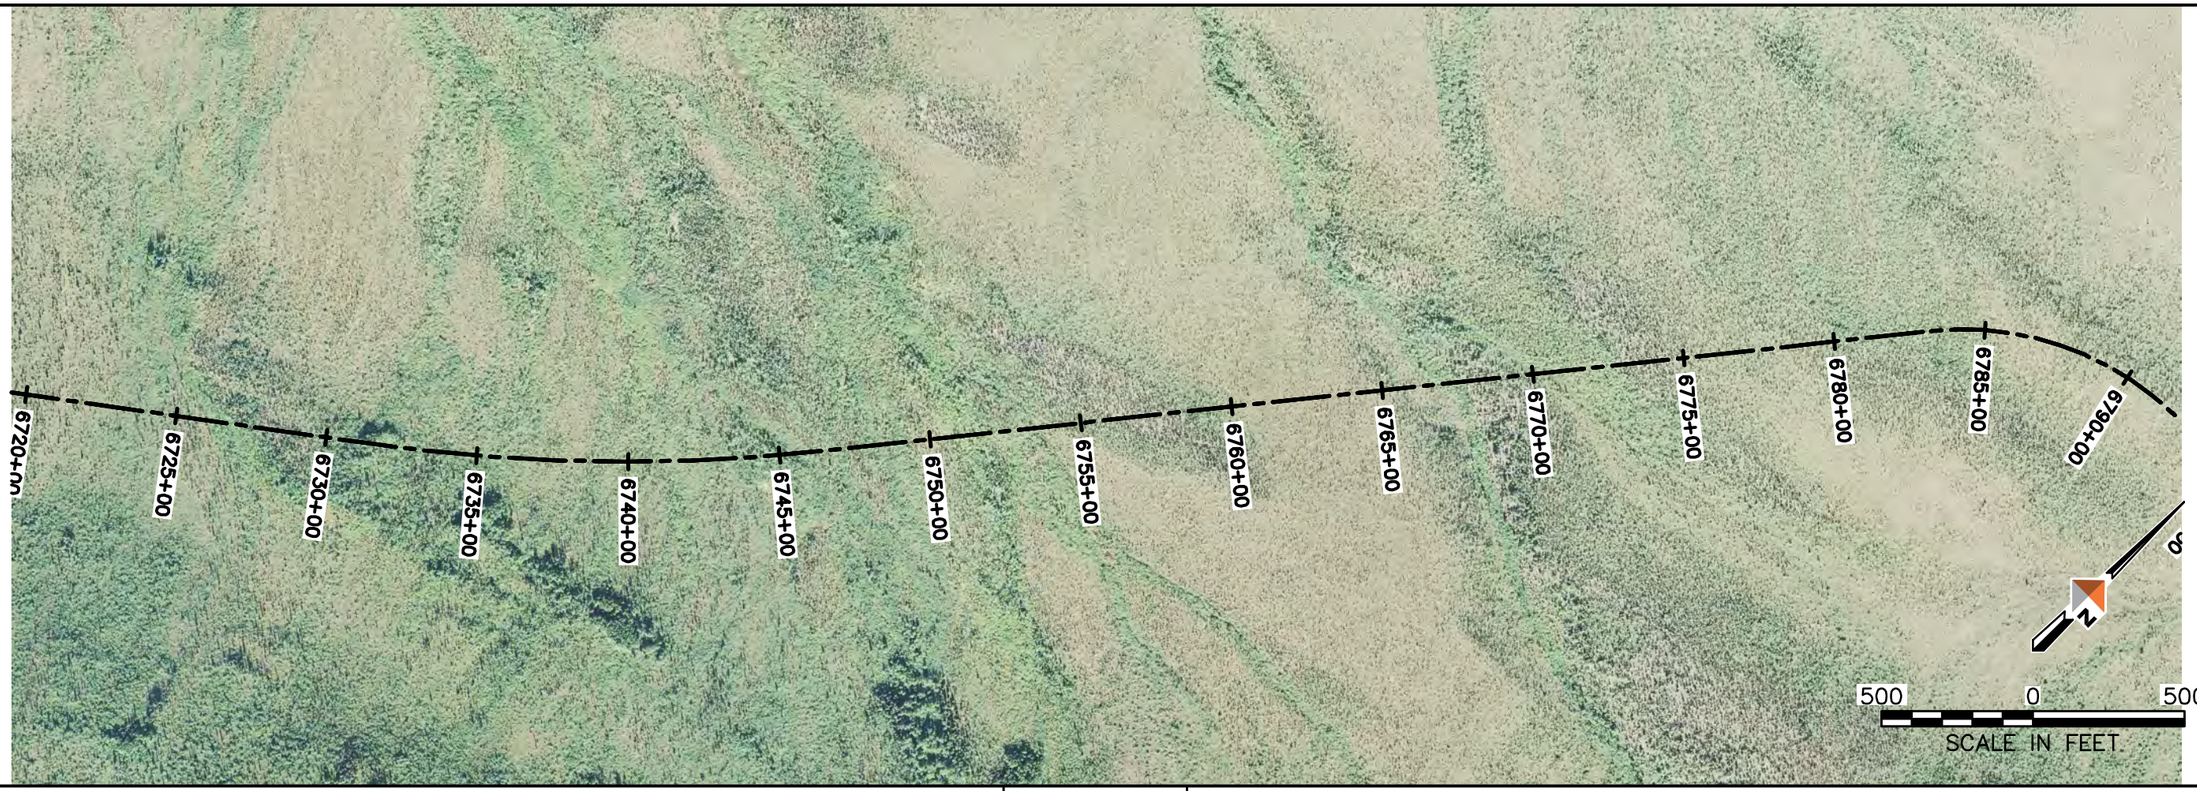

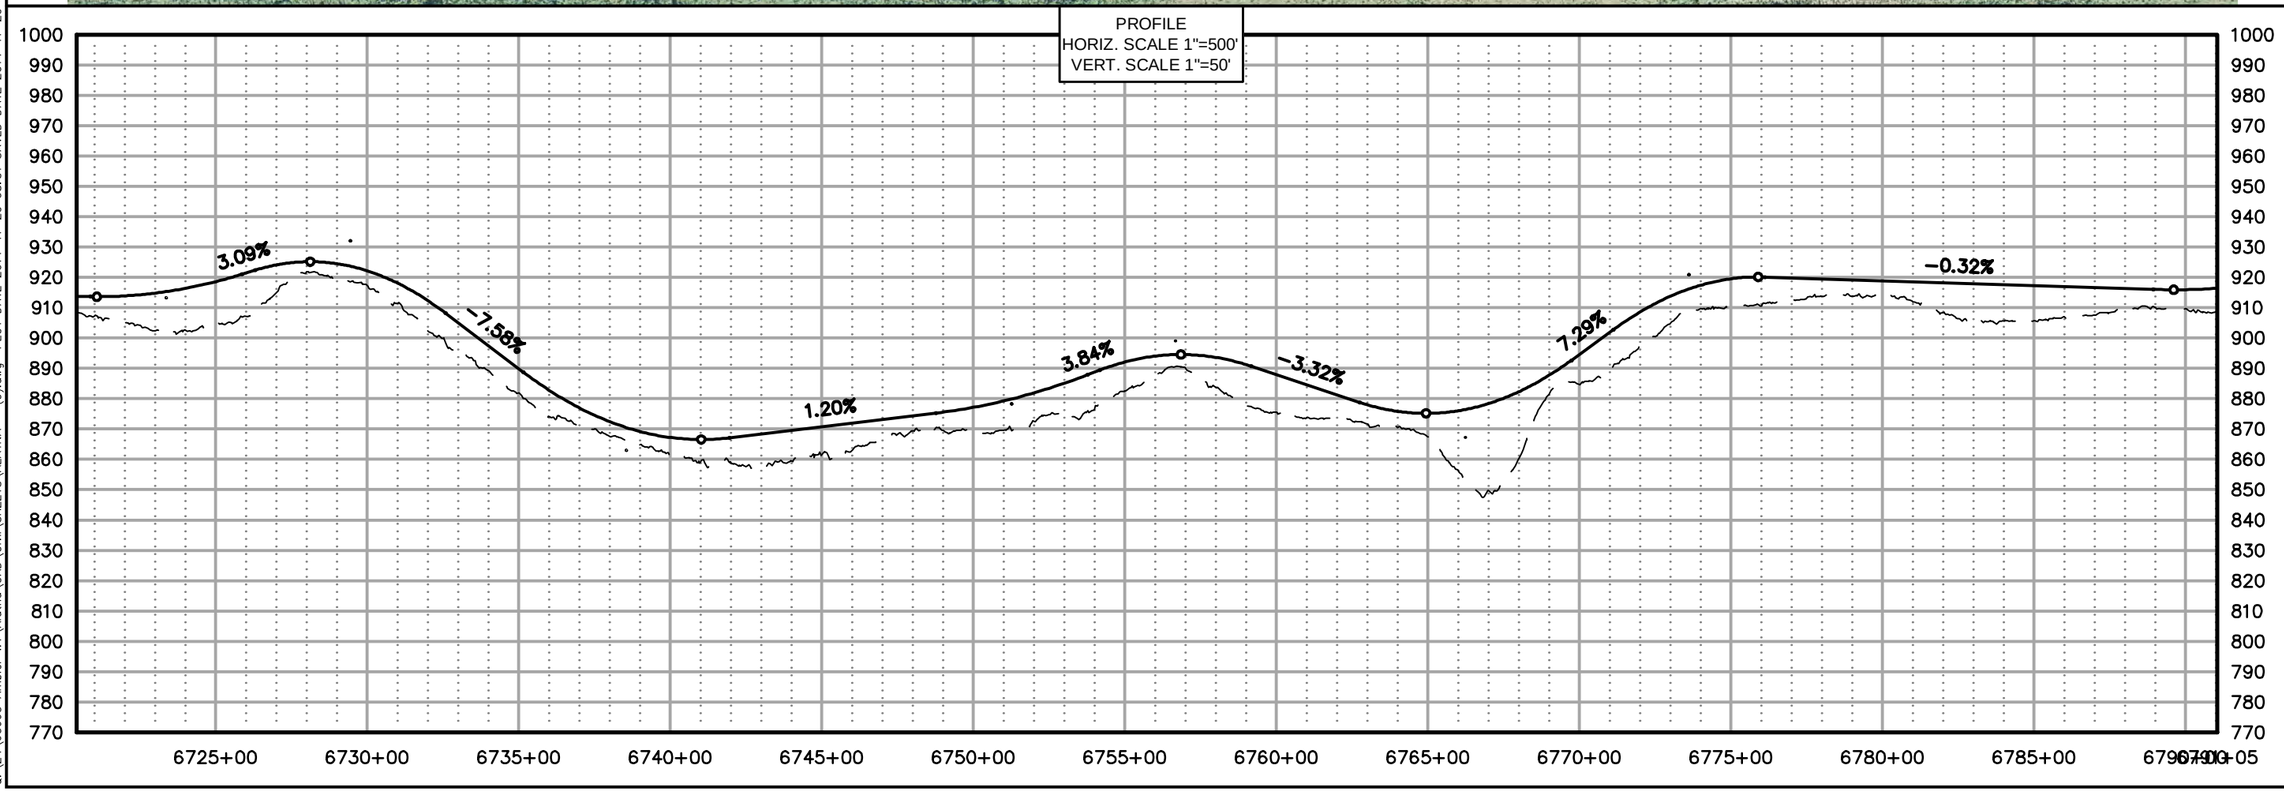

AIDEA
Alaska Industrial Development and Export Authority

AMBLER MINING DISTRICT
INDUSTRIAL ACCESS ROAD

DOWL HKM
4041 B Street
Anchorage, Alaska 99503
907.562.2000
www.dowlhkm.com

AMBLER MINING DISTRICT INDUSTRIAL ACCESS ROAD
PREFERRED (NORTHERN) ALIGNMENT
PLAN AND PROFILE SHEETS


PROJECT 1124.60693.04
DATE 10/07/2014

© DOWLHKM 2014


SHEET
N-97

DOWLHKM FILE No:XXX-XX
USER: jwagner
PLOT DATE 2014-11-20 08:18
SAVED DATE 2014-11-20 08:31
Q:\24\60693 Ambler WY\Alatna\CAD\Civil\SHEETS\ALATNA - (9).dwg

DOWLHKM FILE No:XXX-XX

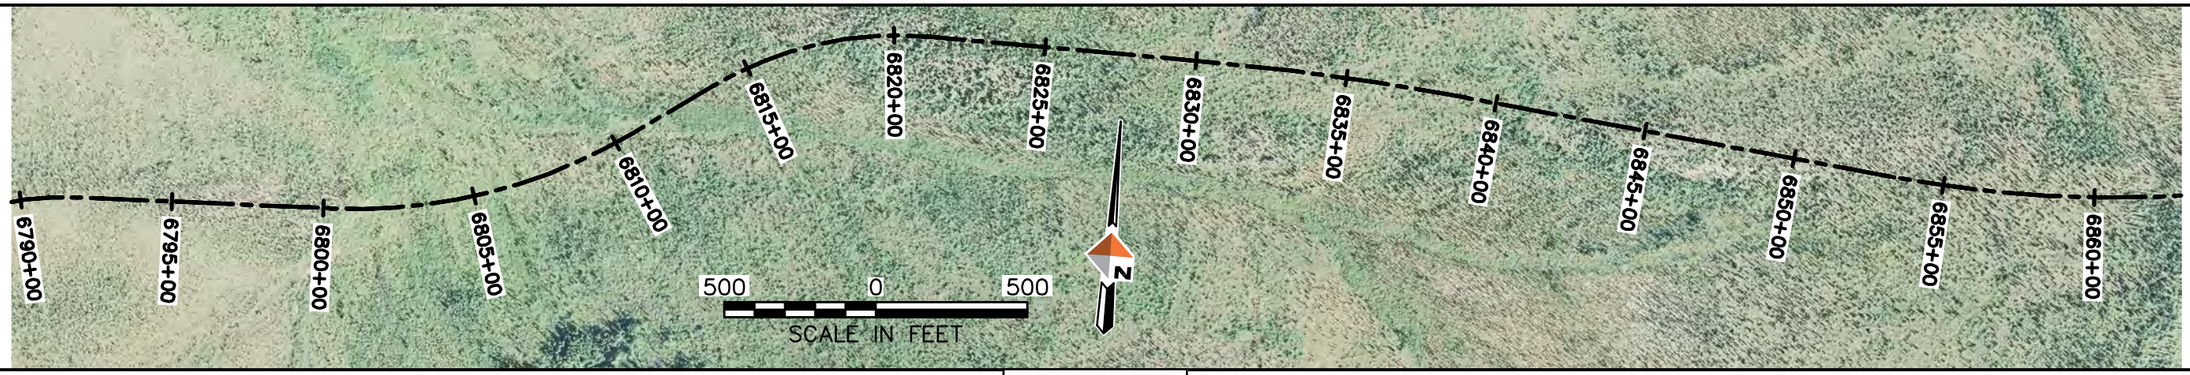

PROFILE
HORIZ. SCALE 1"=500'
VERT. SCALE 1"=50'

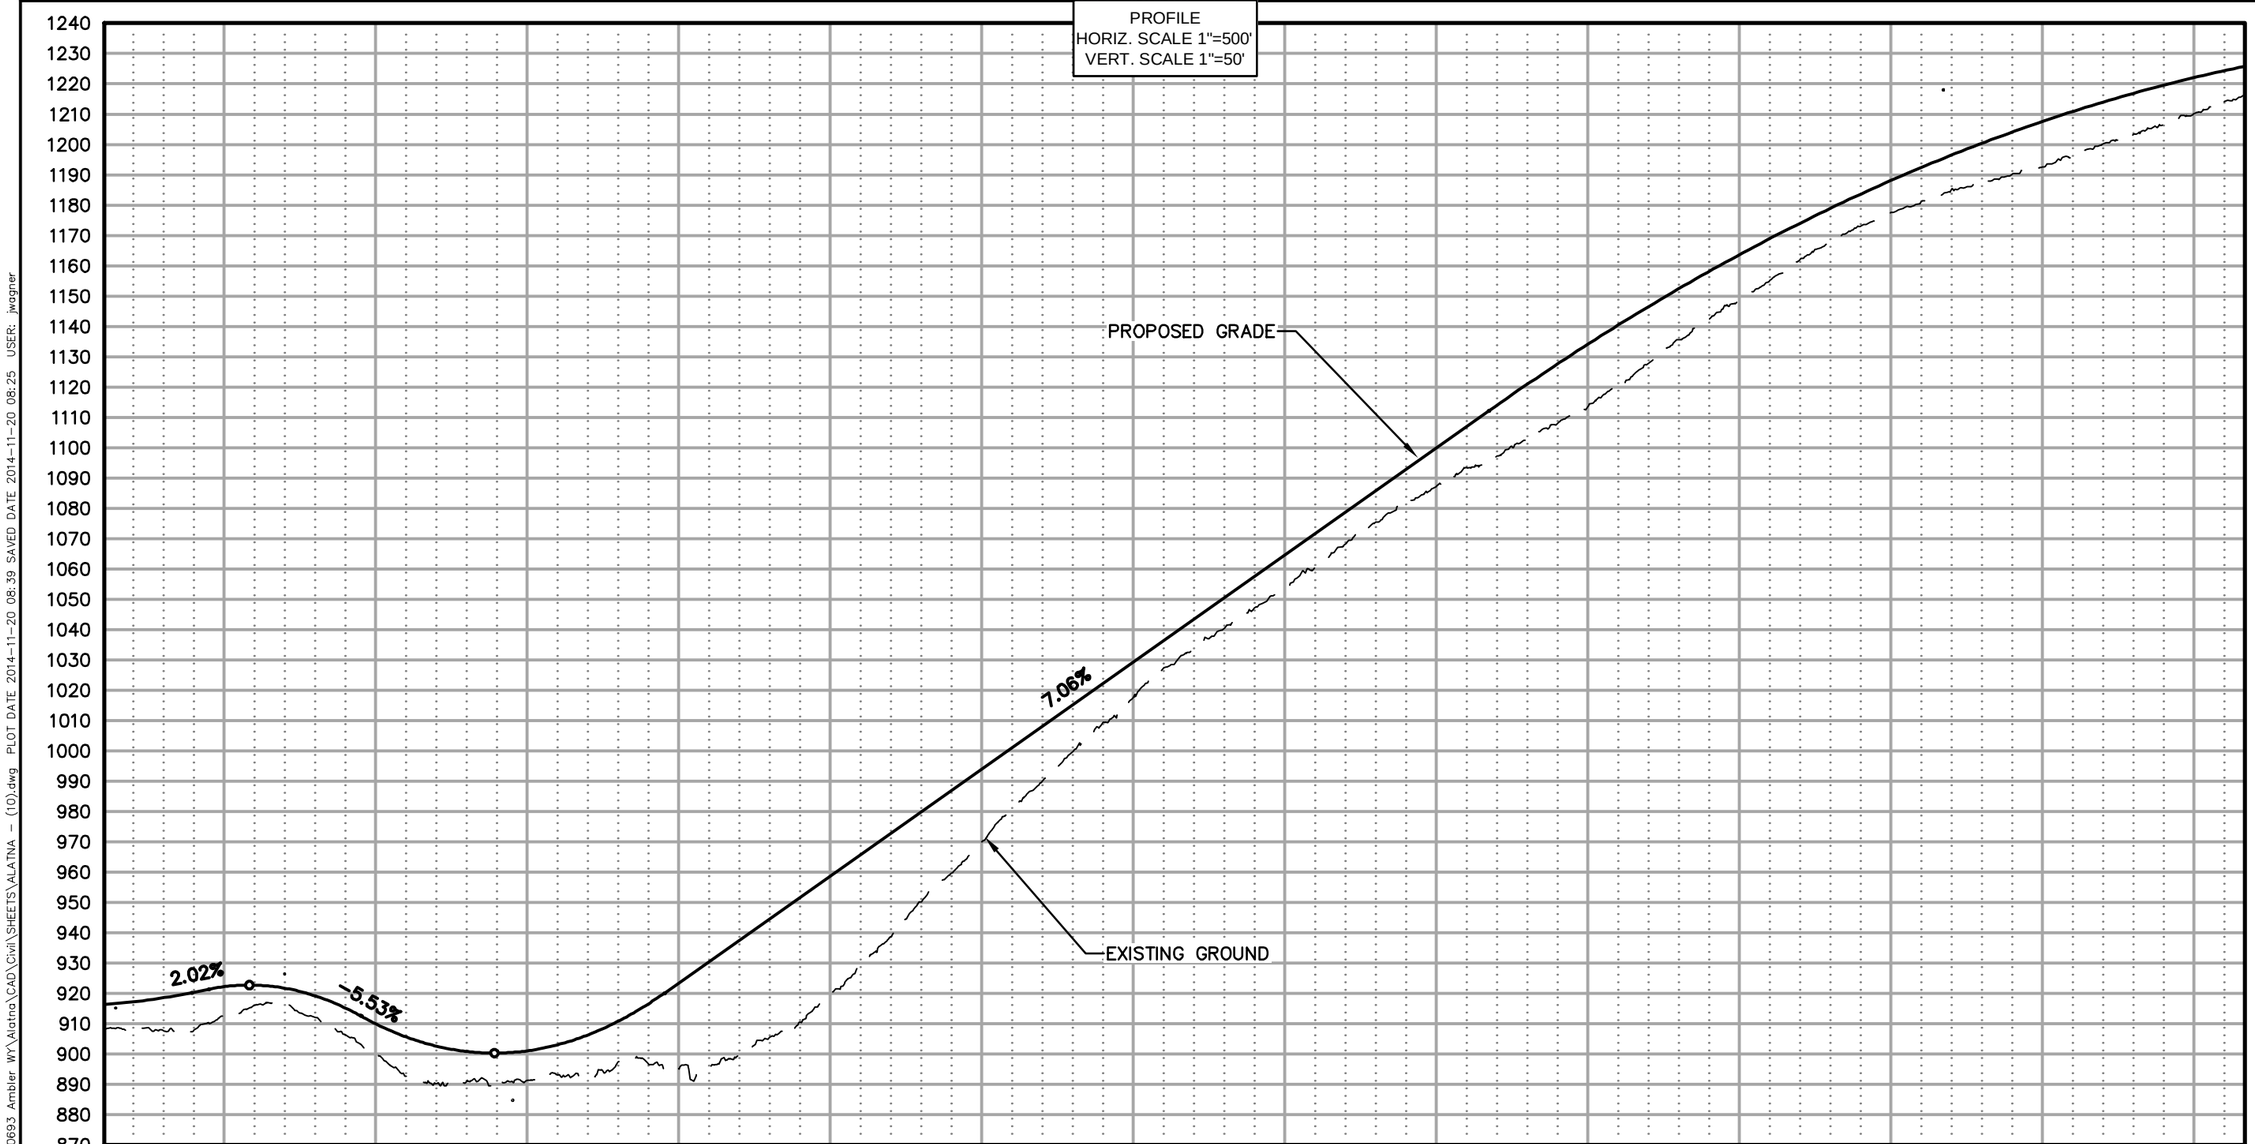

AIDEA
Alaska Industrial Development and Export Authority

AMBLER MINING DISTRICT
INDUSTRIAL ACCESS ROAD

DOWL HKM
4041 B Street
Anchorage, Alaska 99503
907-562-2000
www.dowlhkm.com

AMBLER MINING DISTRICT INDUSTRIAL ACCESS ROAD
PREFERRED (NORTHERN) ALIGNMENT
PLAN AND PROFILE SHEETS

PROJECT 1124.60693.04
DATE 10/07/2014


© DOWLHKM 2014

SHEET
N-98

Q:\24\60693 Ambler WY\Alatna\CAD\Civil SHEETS\ALATNA – (10).dwg PLOT DATE 2014-11-20 08:39 SAVED DATE 2014-11-20 08:25 USER: jwagner



PROFILE
HORIZ. SCALE 1"=500'
VERT. SCALE 1"=50'

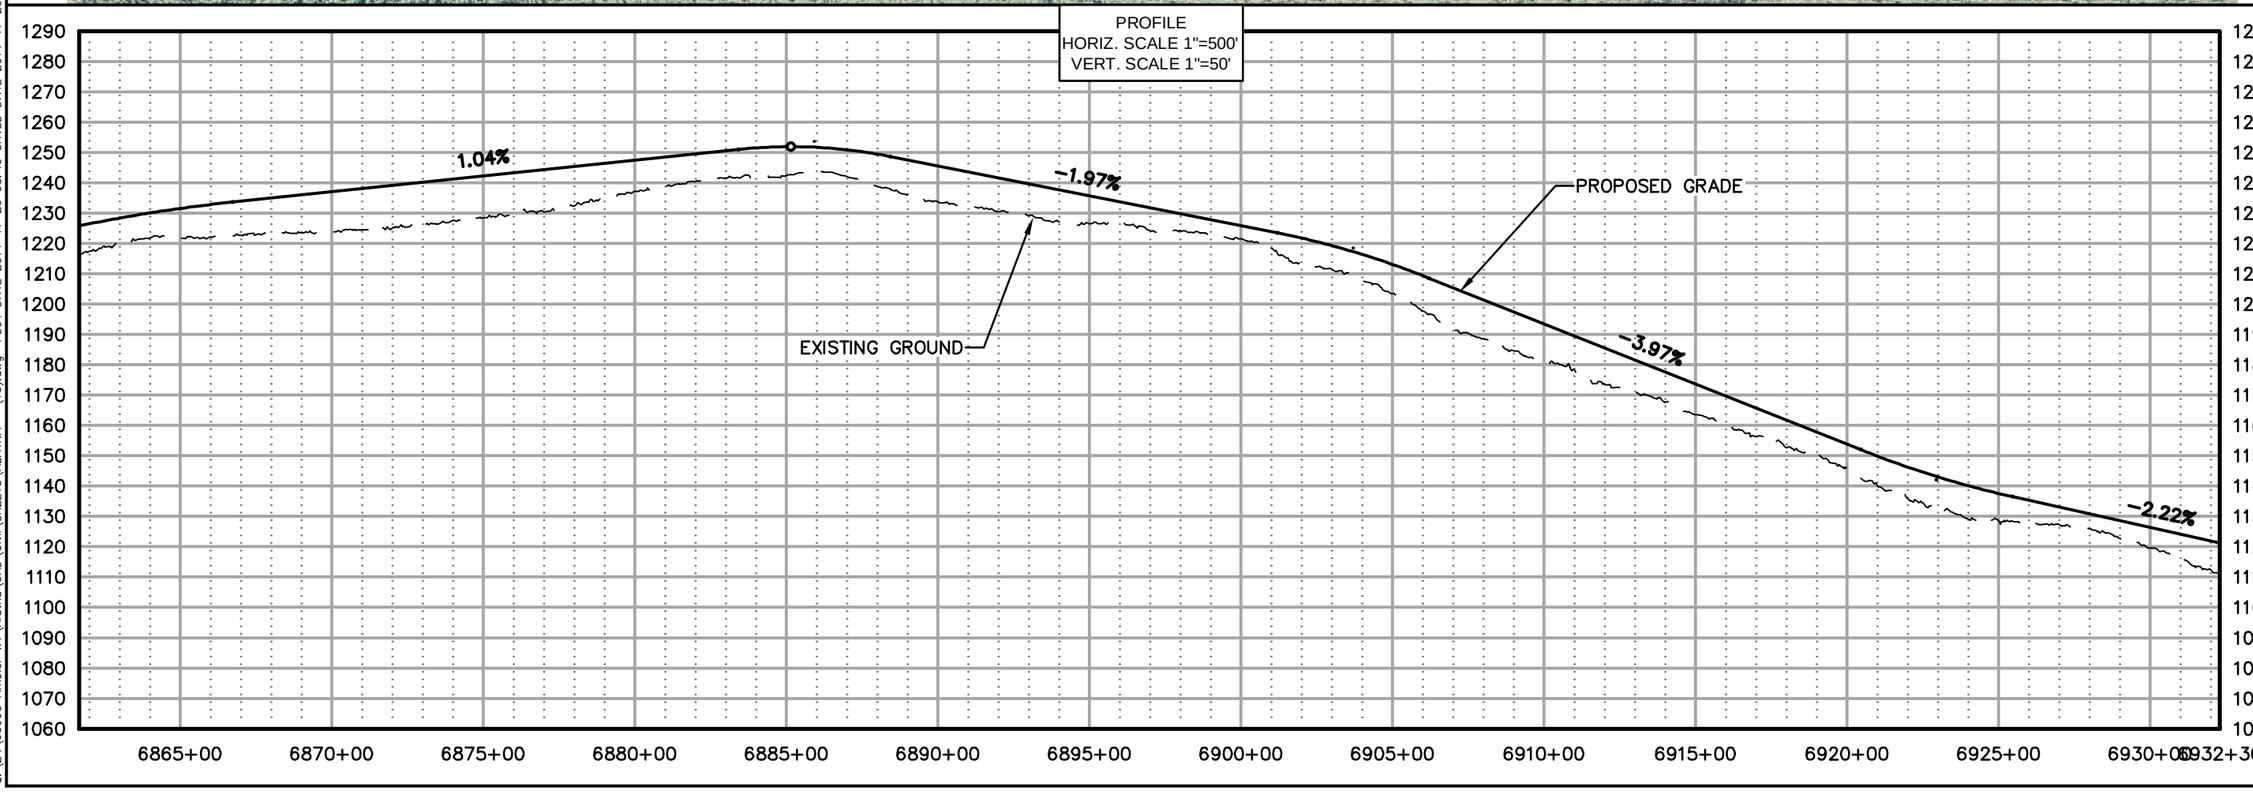

AIDEA
Alaska Industrial Development and Export Authority

AMBLER MINING DISTRICT
INDUSTRIAL ACCESS ROAD

DOWL HKM
Anchorage, Alaska 99503
www.dowlhkm.com
4041 B Street
907.562.2000


AMBLER MINING DISTRICT INDUSTRIAL ACCESS ROAD
PREFERRED (NORTHERN) ALIGNMENT
PLAN AND PROFILE SHEETS


PROJECT 1124.60693.04
DATE 10/07/2014

© DOWLHKM 2014

SHEET
N-99

DOWLHKM FILE No:XXX-XX
Q:\24\60693 Ambler WY\Alatna\CAD\Civil\SHEETS\ALATNA - (10).dwg PLOT DATE 2014-11-20 08:40 SAVED DATE 2014-11-20 08:25 USER: jwagner

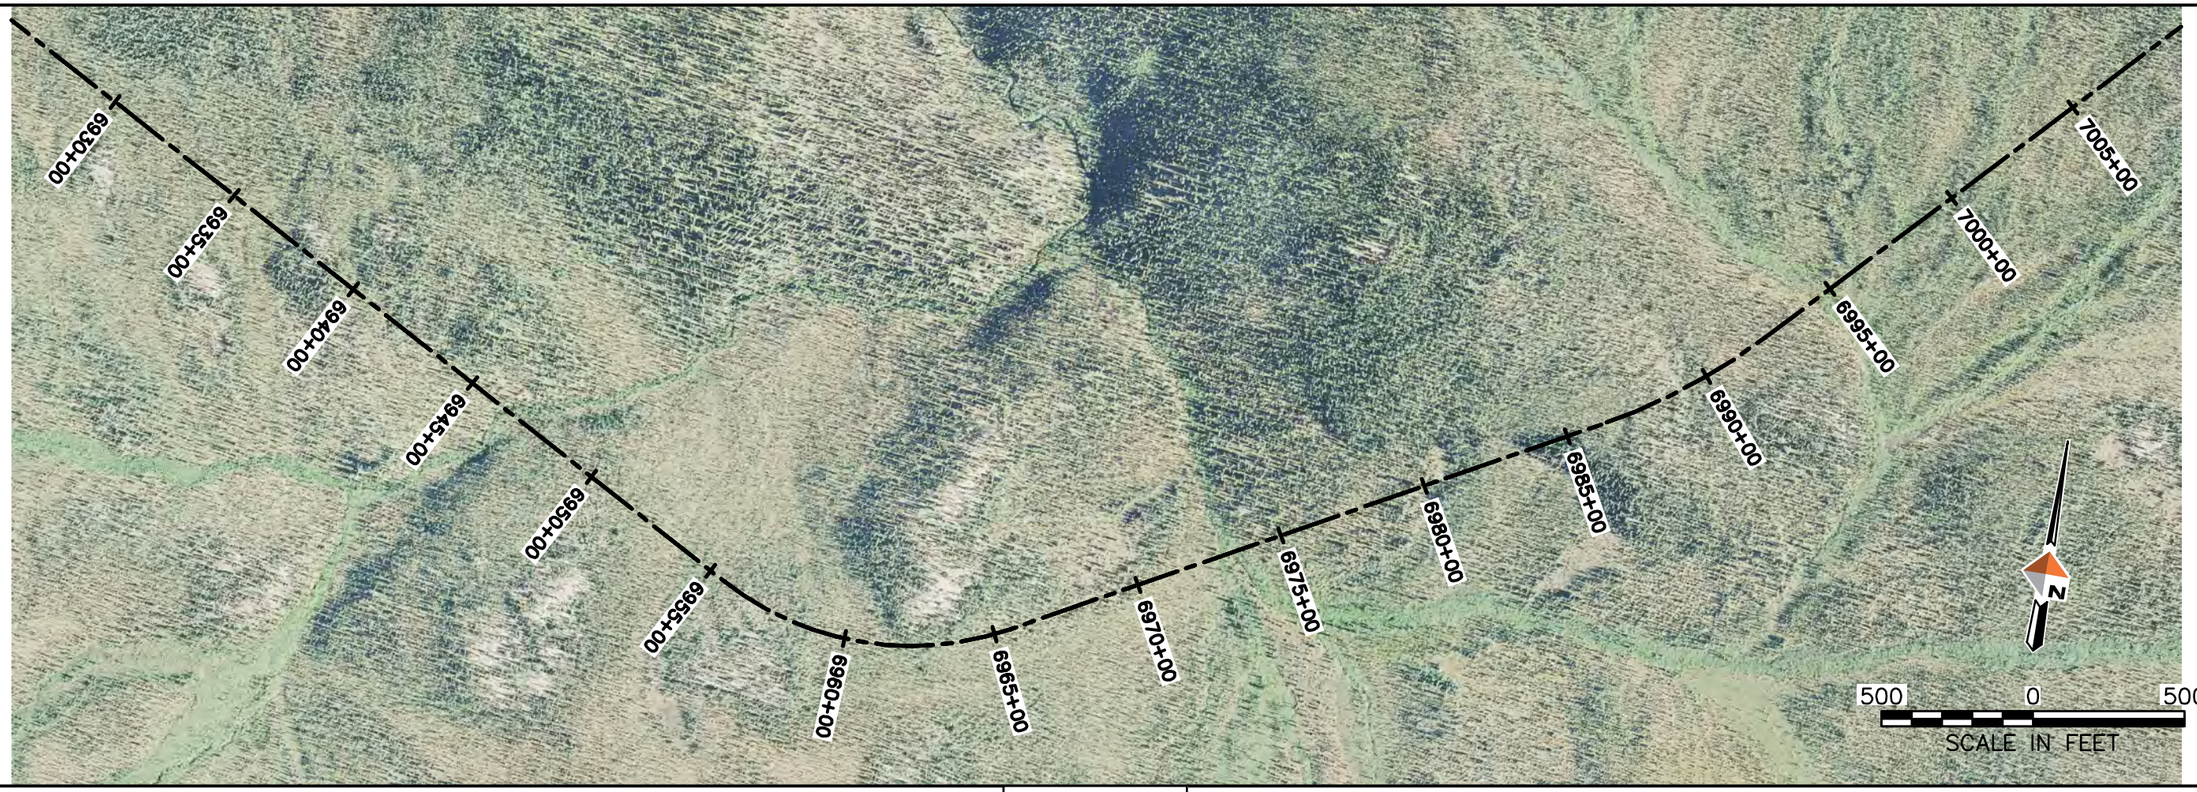

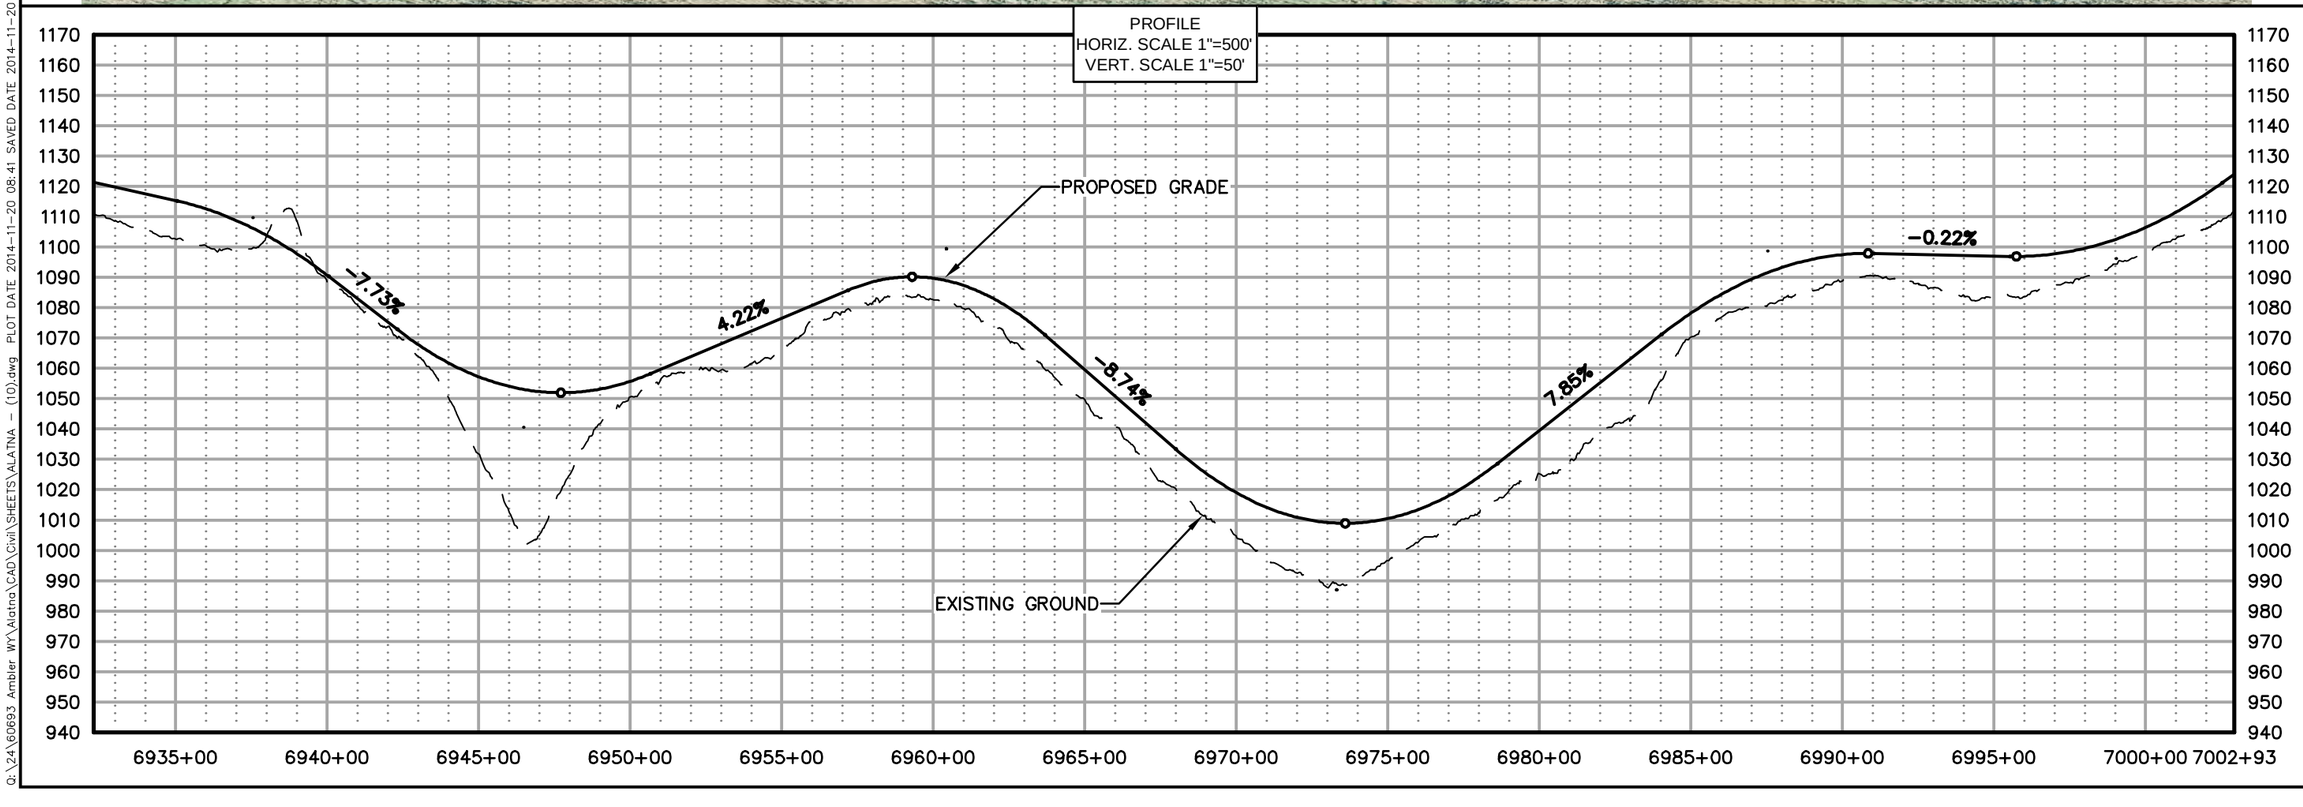

AIDEA
Alaska Industrial Development and Export Authority

AMBLER MINING DISTRICT
INDUSTRIAL ACCESS ROAD

DOWL HKM
Anchorage, Alaska 99503
4041 B Street
907.562.2000
www.dowlhkm.com


AMBLER MINING DISTRICT INDUSTRIAL ACCESS ROAD
PREFERRED (NORTHERN) ALIGNMENT
PLAN AND PROFILE SHEETS


PROJECT 1124.60693.04
DATE 10/07/2014

© DOWLHKM 2014

SHEET
N-100

DOWLHKM FILE No:XXX-XX
2014-11-20 08:25 USER: jwagner
Q:\24\60693 Ambler WY\Alatna\CAD\Civil SHEETS\ALATNA - (10).dwg PLOT DATE 2014-11-20 08:41 SAVED DATE 2014-11-20 08:41

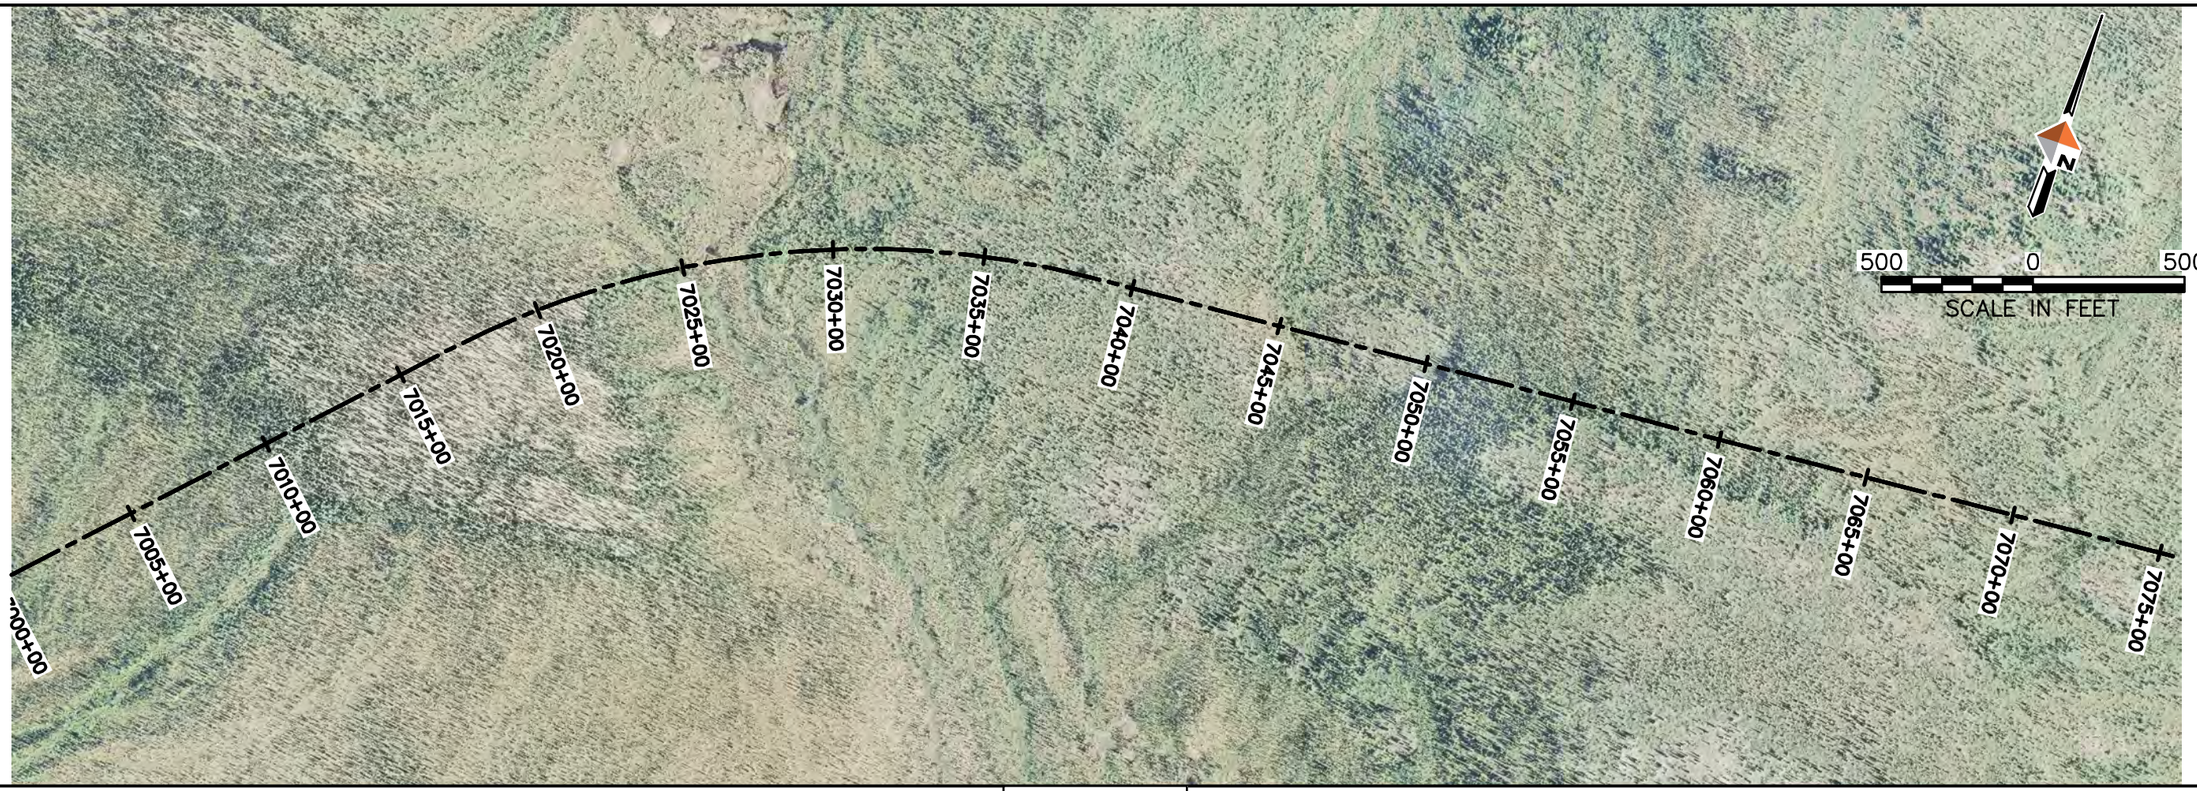

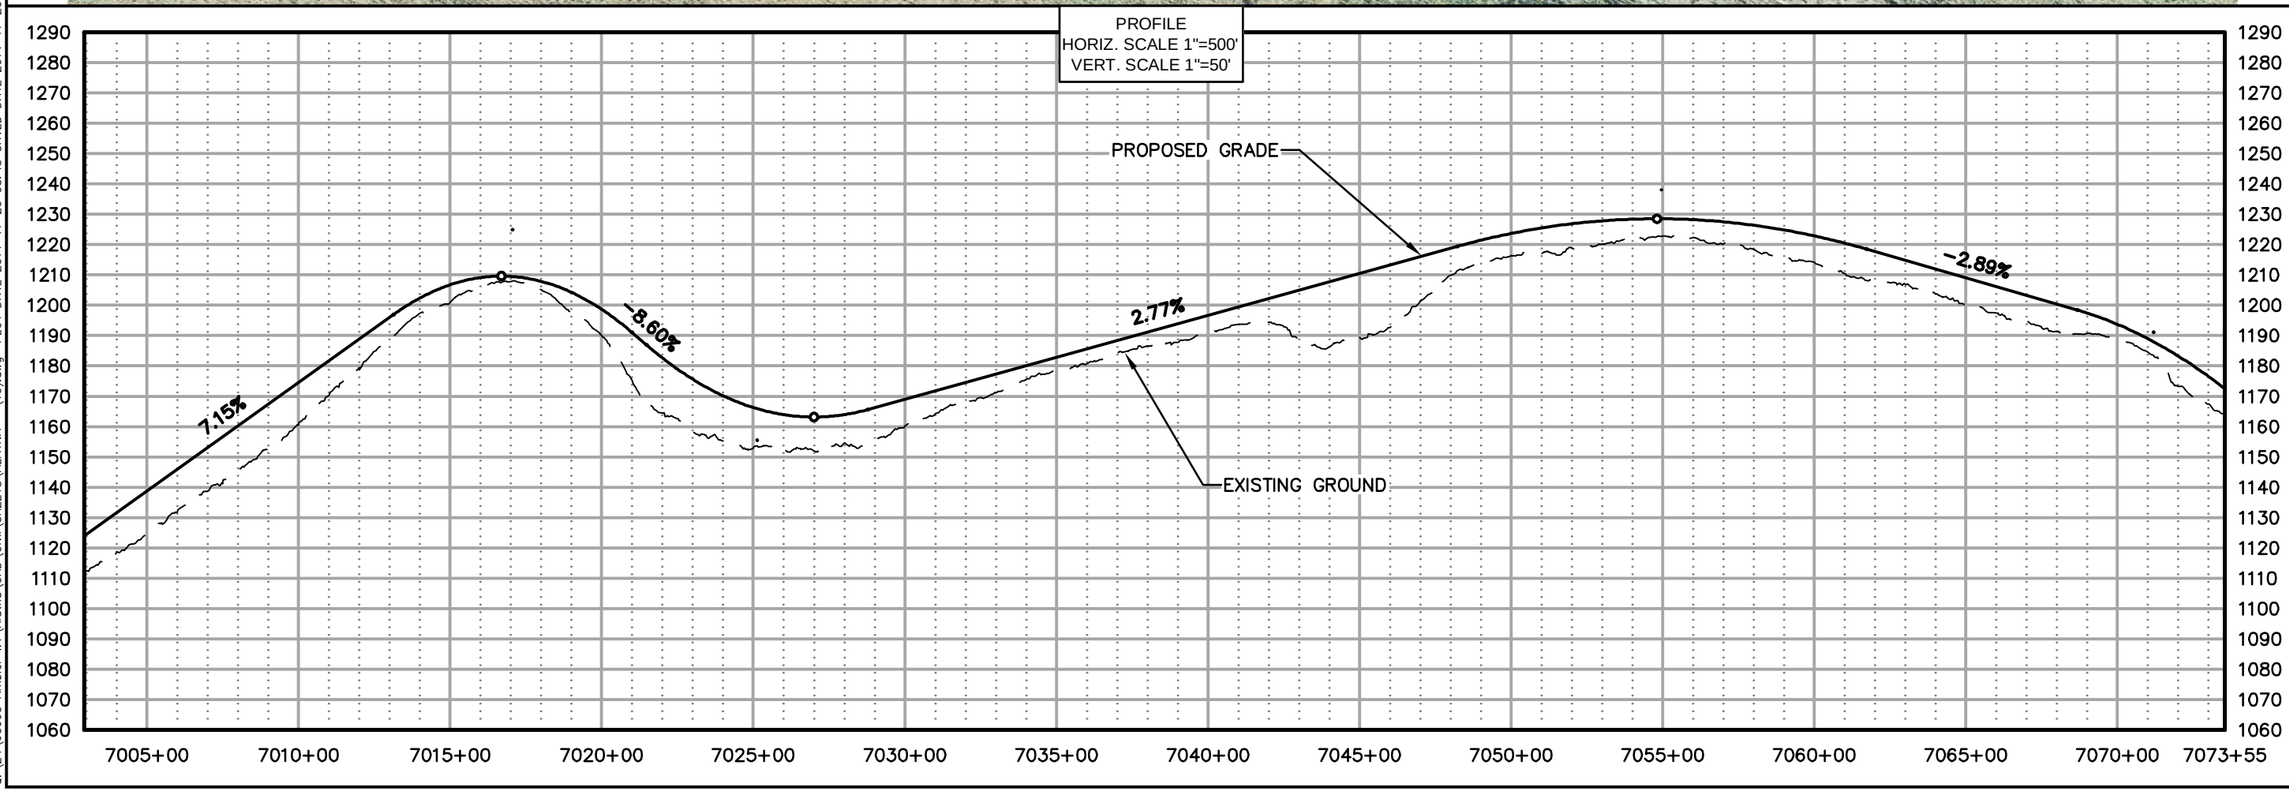

AIDEA
Alaska Industrial Development and Export Authority

AMBLER MINING DISTRICT
INDUSTRIAL ACCESS ROAD

DOWL HKM
Anchorage, Alaska 99503
www.dowlhkm.com
4041 B Street
907.562.2000


AMBLER MINING DISTRICT INDUSTRIAL ACCESS ROAD
PREFERRED (NORTHERN) ALIGNMENT
PLAN AND PROFILE SHEETS


PROJECT 1124.60693.04
DATE 10/07/2014

© DOWLHKM 2014

SHEET
N-101

DOWLHKM FILE No:XXX-XX
Q:\24\60693 Ambler WY\Alatna\CAD\Civil\SHEETS\ALATNA - (10).dwg PLOT DATE 2014-11-20 08:43 SAVED DATE 2014-11-20 08:25 USER: jwagner

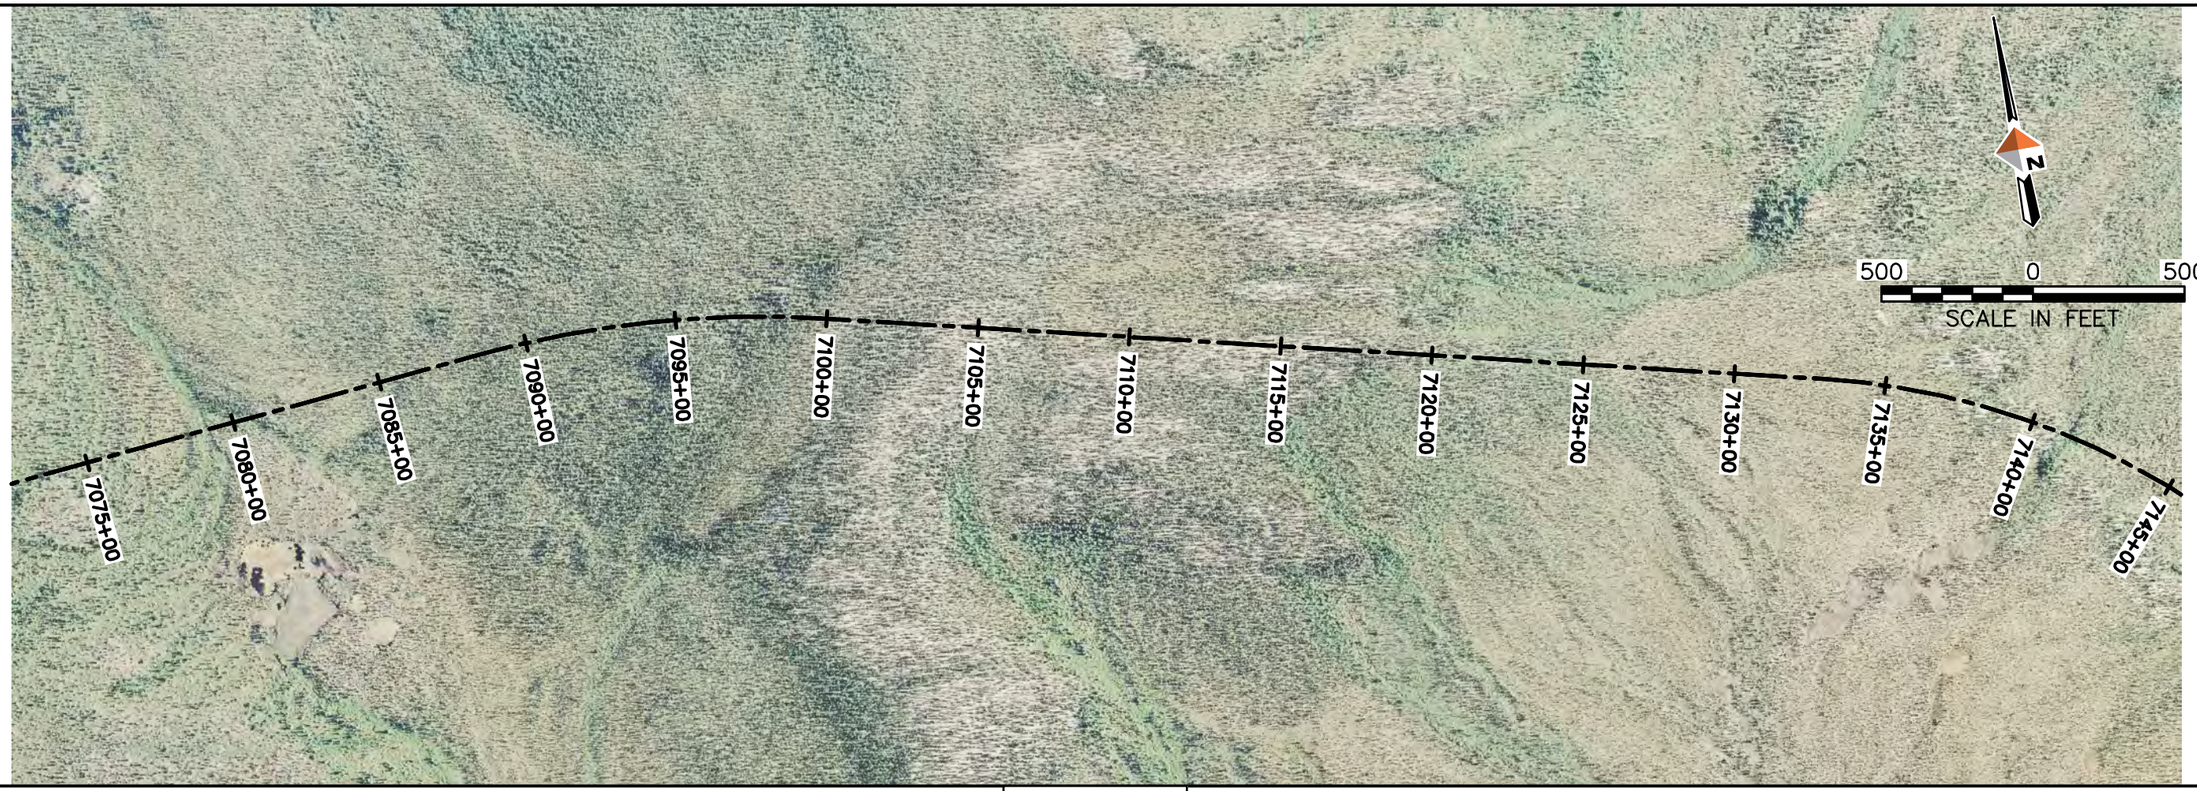

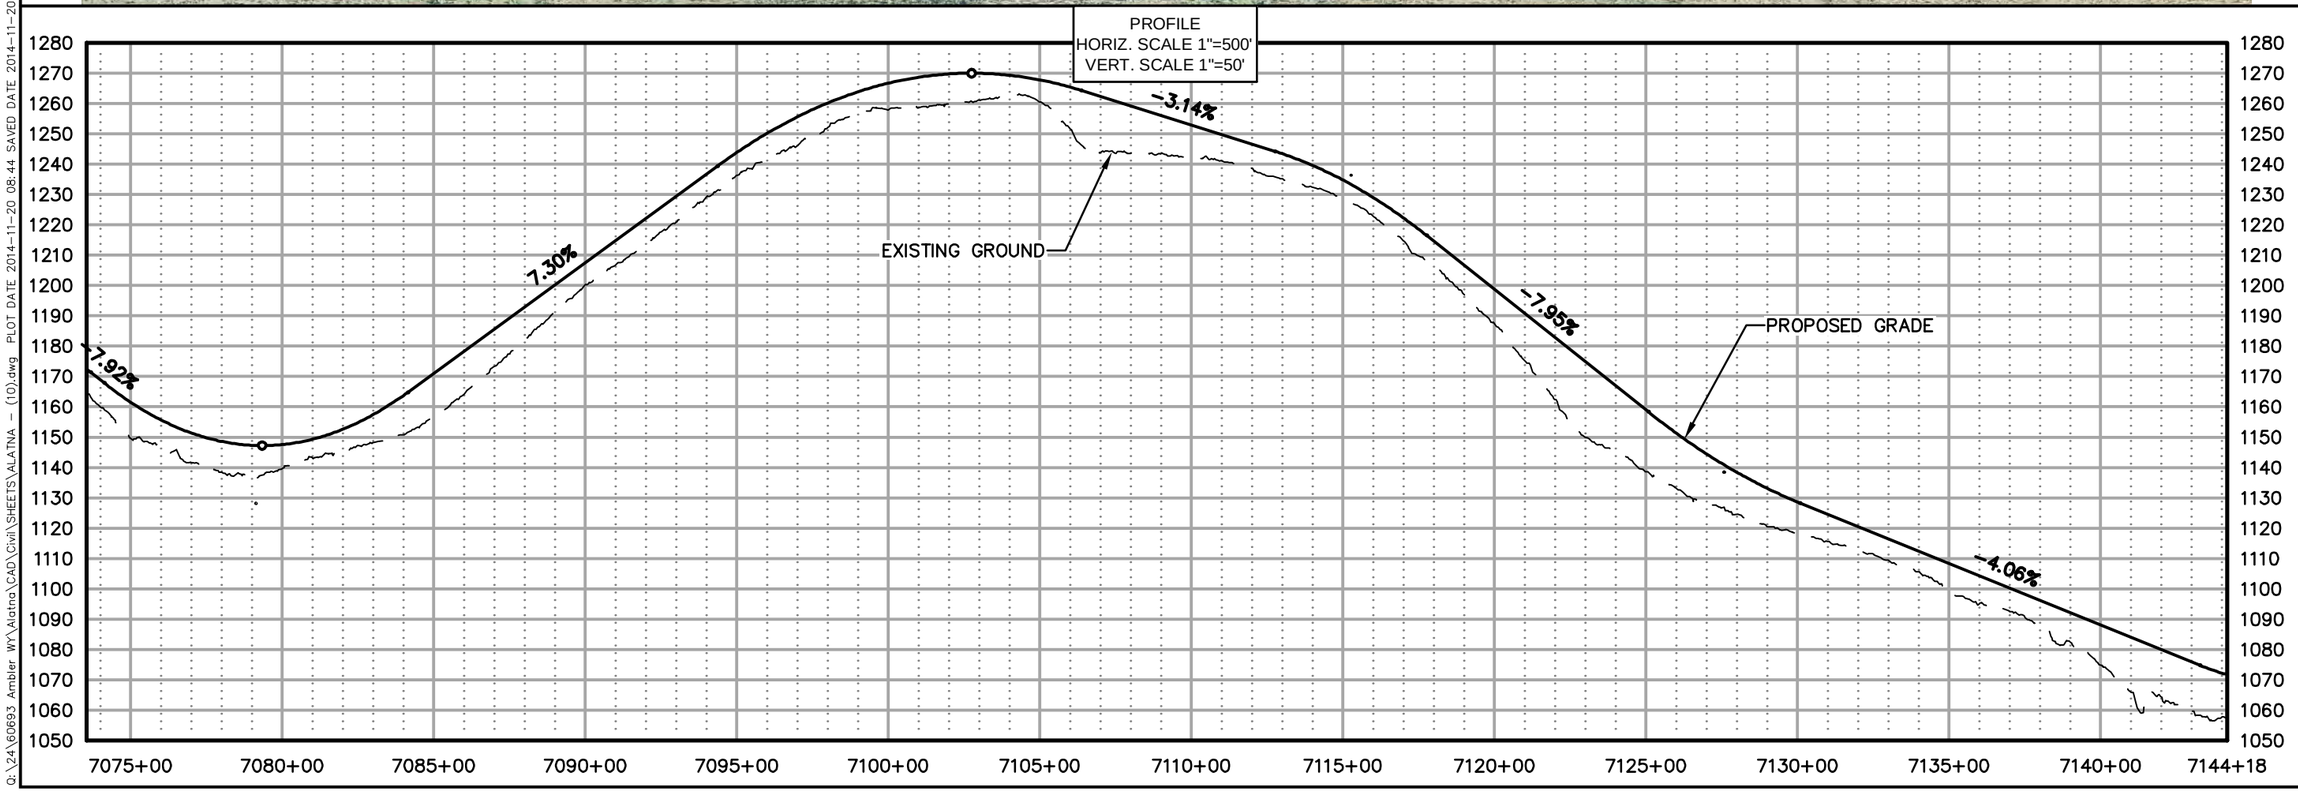

AIDEA
Alaska Industrial Development and Export Authority

AMBLER MINING DISTRICT
INDUSTRIAL ACCESS ROAD

DOWL HKM
4041 B Street
Anchorage, Alaska 99503
907.562.2000
www.dowlhkm.com


AMBLER MINING DISTRICT INDUSTRIAL ACCESS ROAD
PREFERRED (NORTHERN) ALIGNMENT
PLAN AND PROFILE SHEETS


PROJECT 1124.60693.04
DATE 10/07/2014

© DOWLHKM 2014

SHEET
N-102

DOWLHKM FILE No:XXX-XX
Q:\24\60693 Ambler WY\Alatna\CAD\Civil\SHEETS\ALATNA – (10).dwg PLOT DATE 2014-11-20 08:44 SAVED DATE 2014-11-20 08:25 USER: jwagner

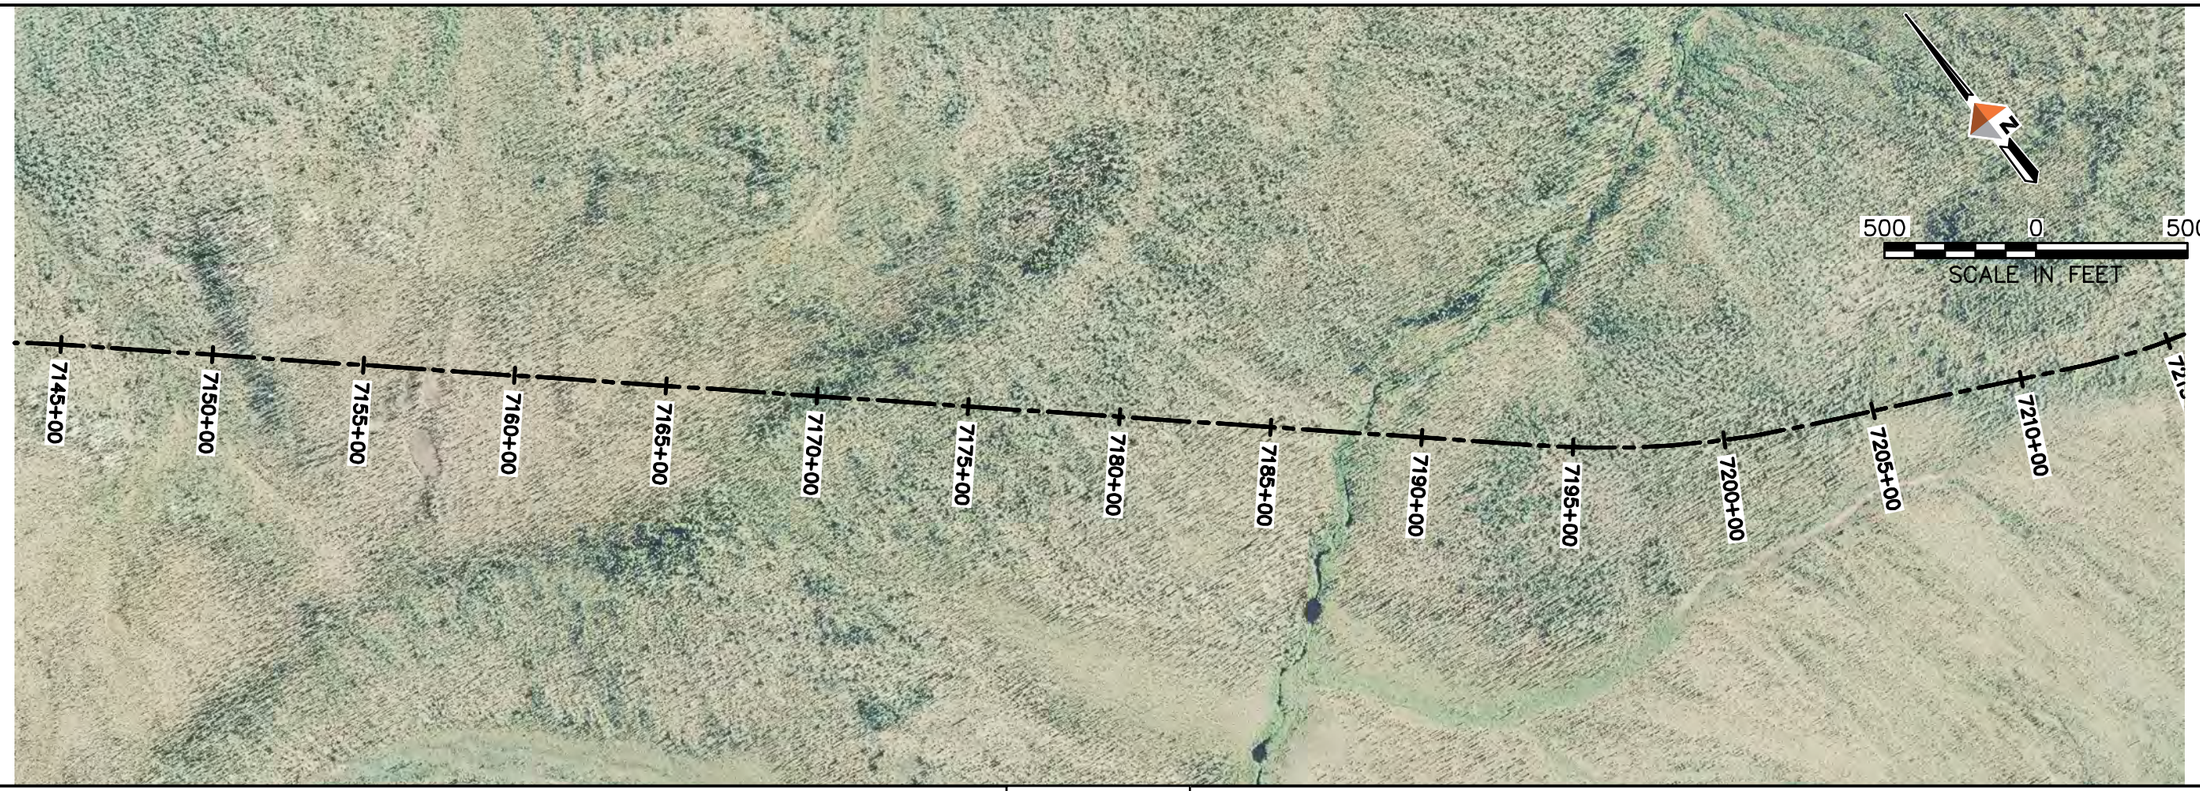

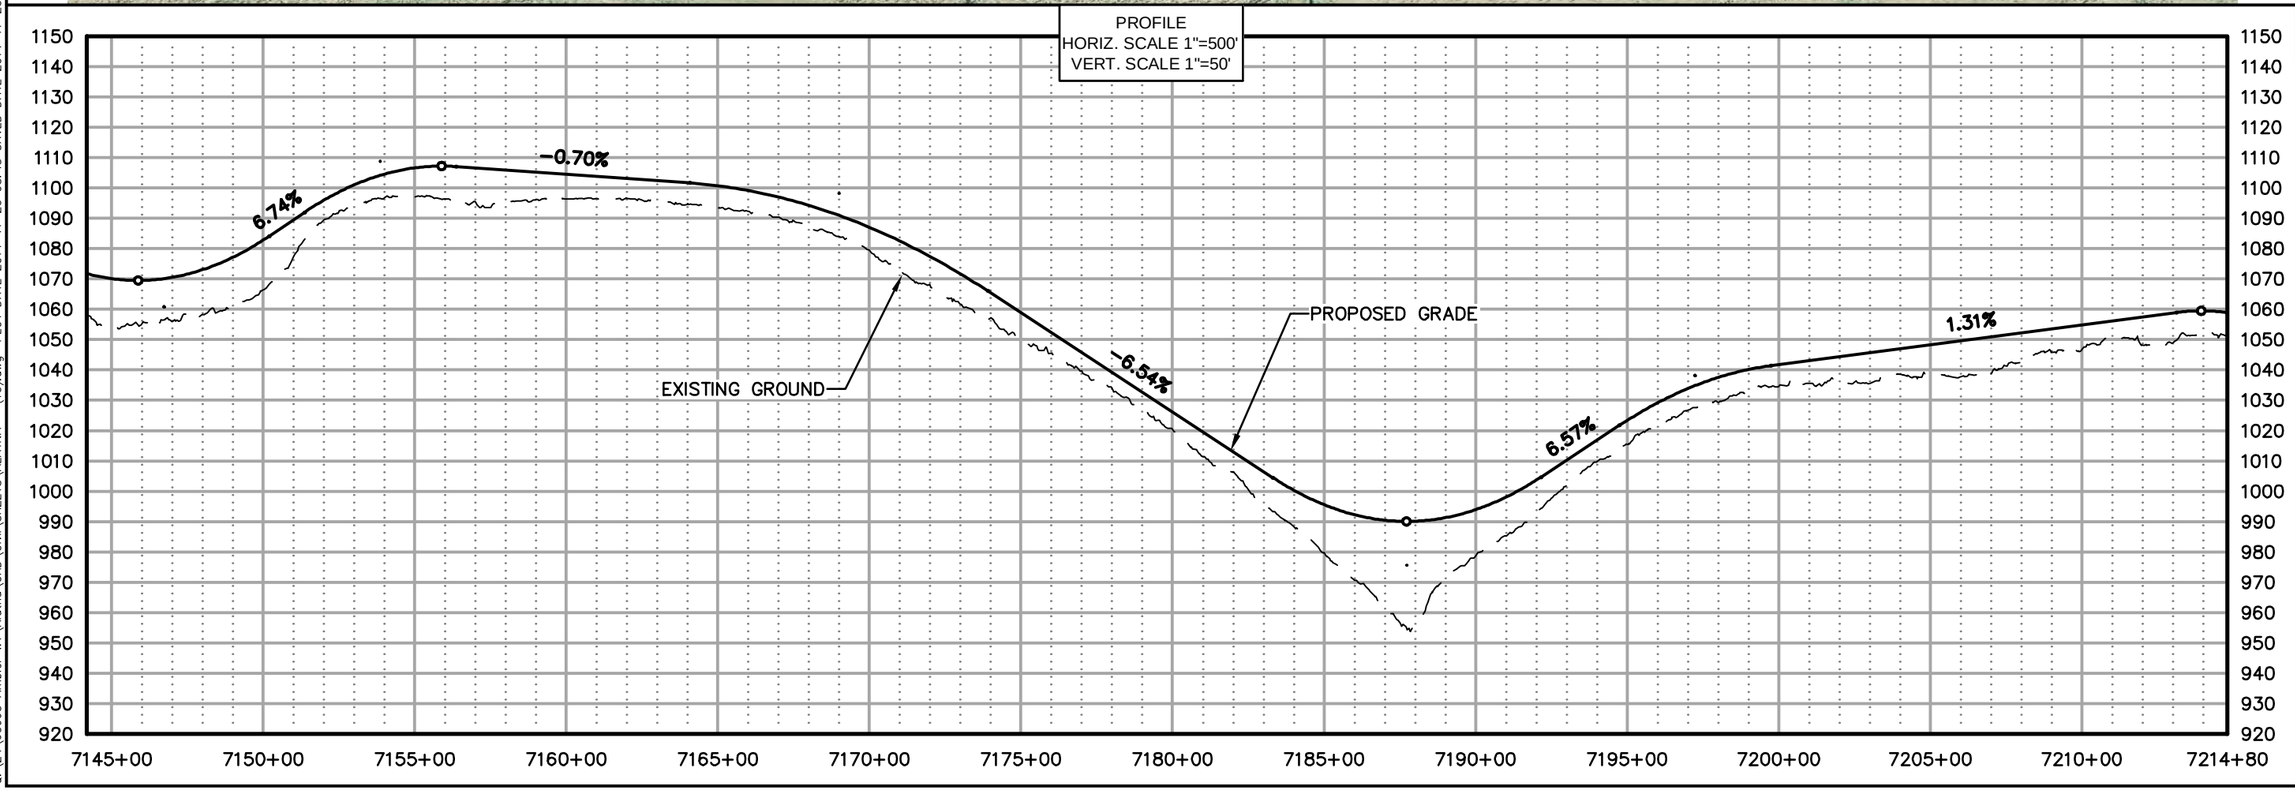

AIDEA
Alaska Industrial Development and Export Authority

AMBLER MINING DISTRICT
INDUSTRIAL ACCESS ROAD

DOWL HKM
4041 B Street
Anchorage, Alaska 99503
907-562-2000
www.dowlhkm.com

AMBLER MINING DISTRICT INDUSTRIAL ACCESS ROAD
PREFERRED (NORTHERN) ALIGNMENT
PLAN AND PROFILE SHEETS

PROJECT 1124.60693.04
DATE 10/07/2014

© DOWLHKM 2014


SHEET
N-103

DOWLHKM FILE No:XXX-XX

Q:\24\60693 Ambler WY\Alatna\CAD\Civil\SHEETS\ALATNA - (10).dwg PLOT DATE 2014-11-20 08:45 SAVED DATE 2014-11-20 08:25 USER: jwagner



PROFILE
HORIZ. SCALE 1"=500'
VERT. SCALE 1"=50'

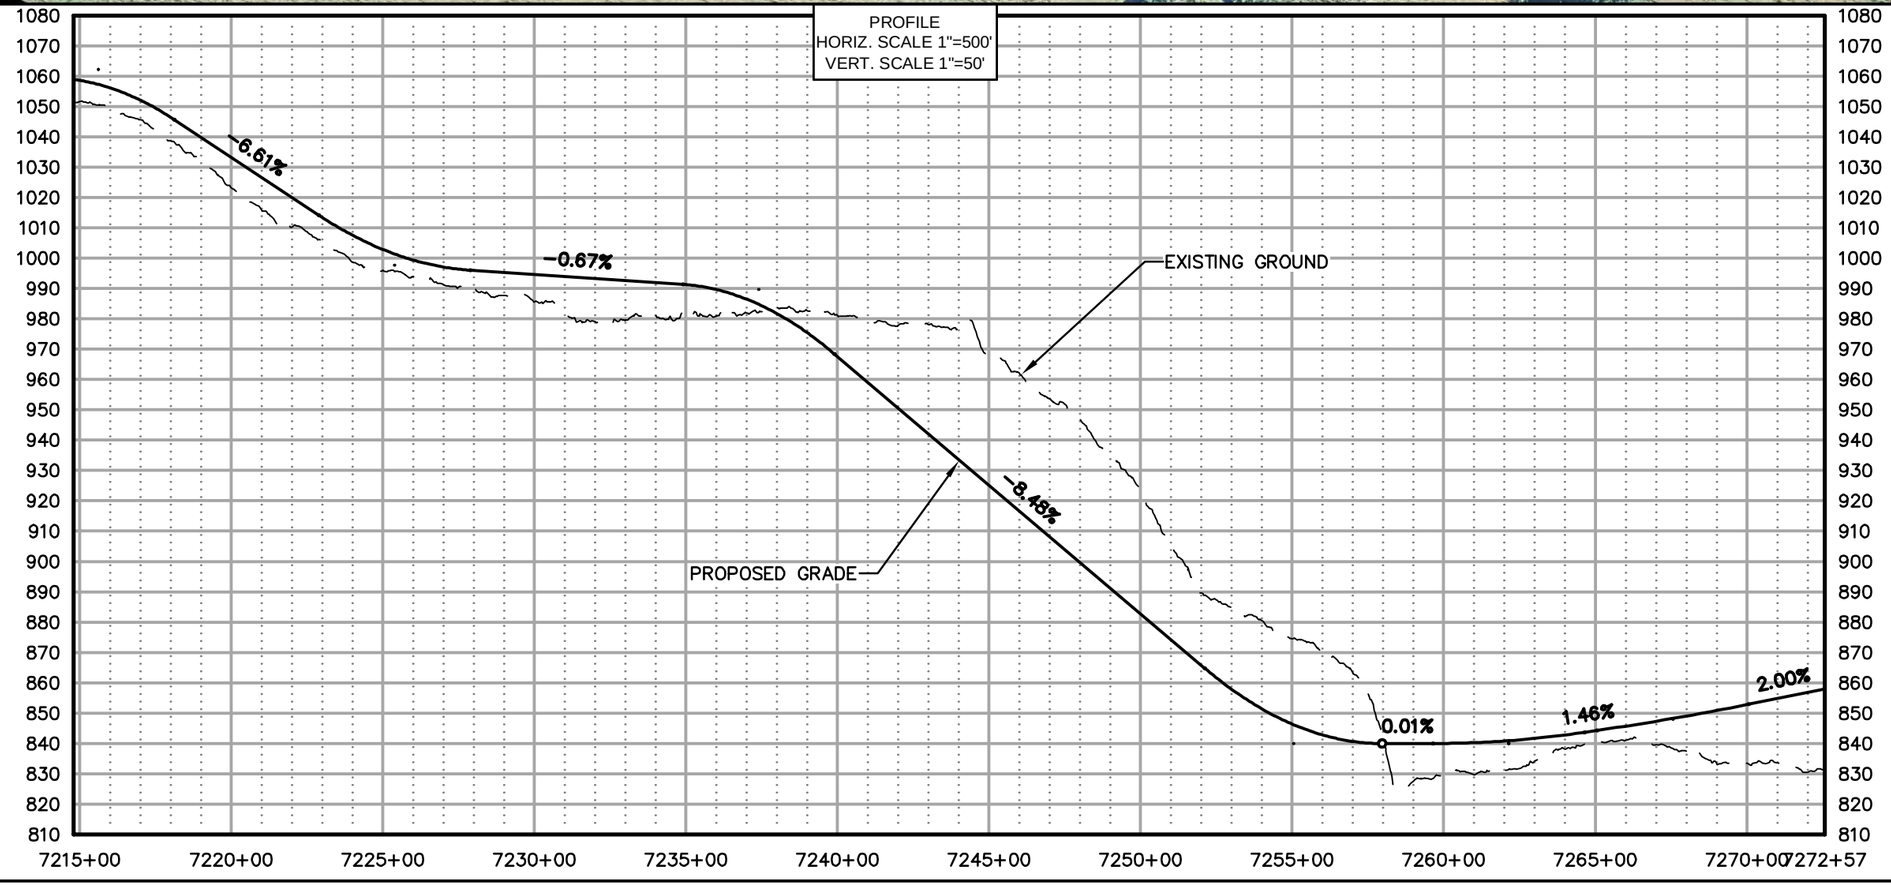

AIDEA
Alaska Industrial Development and Export Authority

AMBLER MINING DISTRICT
INDUSTRIAL ACCESS ROAD

DOWL HKM
4041 B Street
907.562.2000
Anchorage, Alaska 99503
www.dowlhkm.com


AMBLER MINING DISTRICT INDUSTRIAL ACCESS ROAD
PREFERRED (NORTHERN) ALIGNMENT
PLAN AND PROFILE SHEETS


PROJECT 1124.60693.04
DATE 10/07/2014

© DOWLHKM 2014

SHEET
N-104

Q:\24\60693 Ambler WY\Alatna\CAD\Civil\SHEETS\ALATNA – (10).dwg PLOT DATE 2014-11-20 08:46 SAVED DATE 2014-11-20 08:25 USER: jwagner
DOWLHKM FILE No:XXX-XX

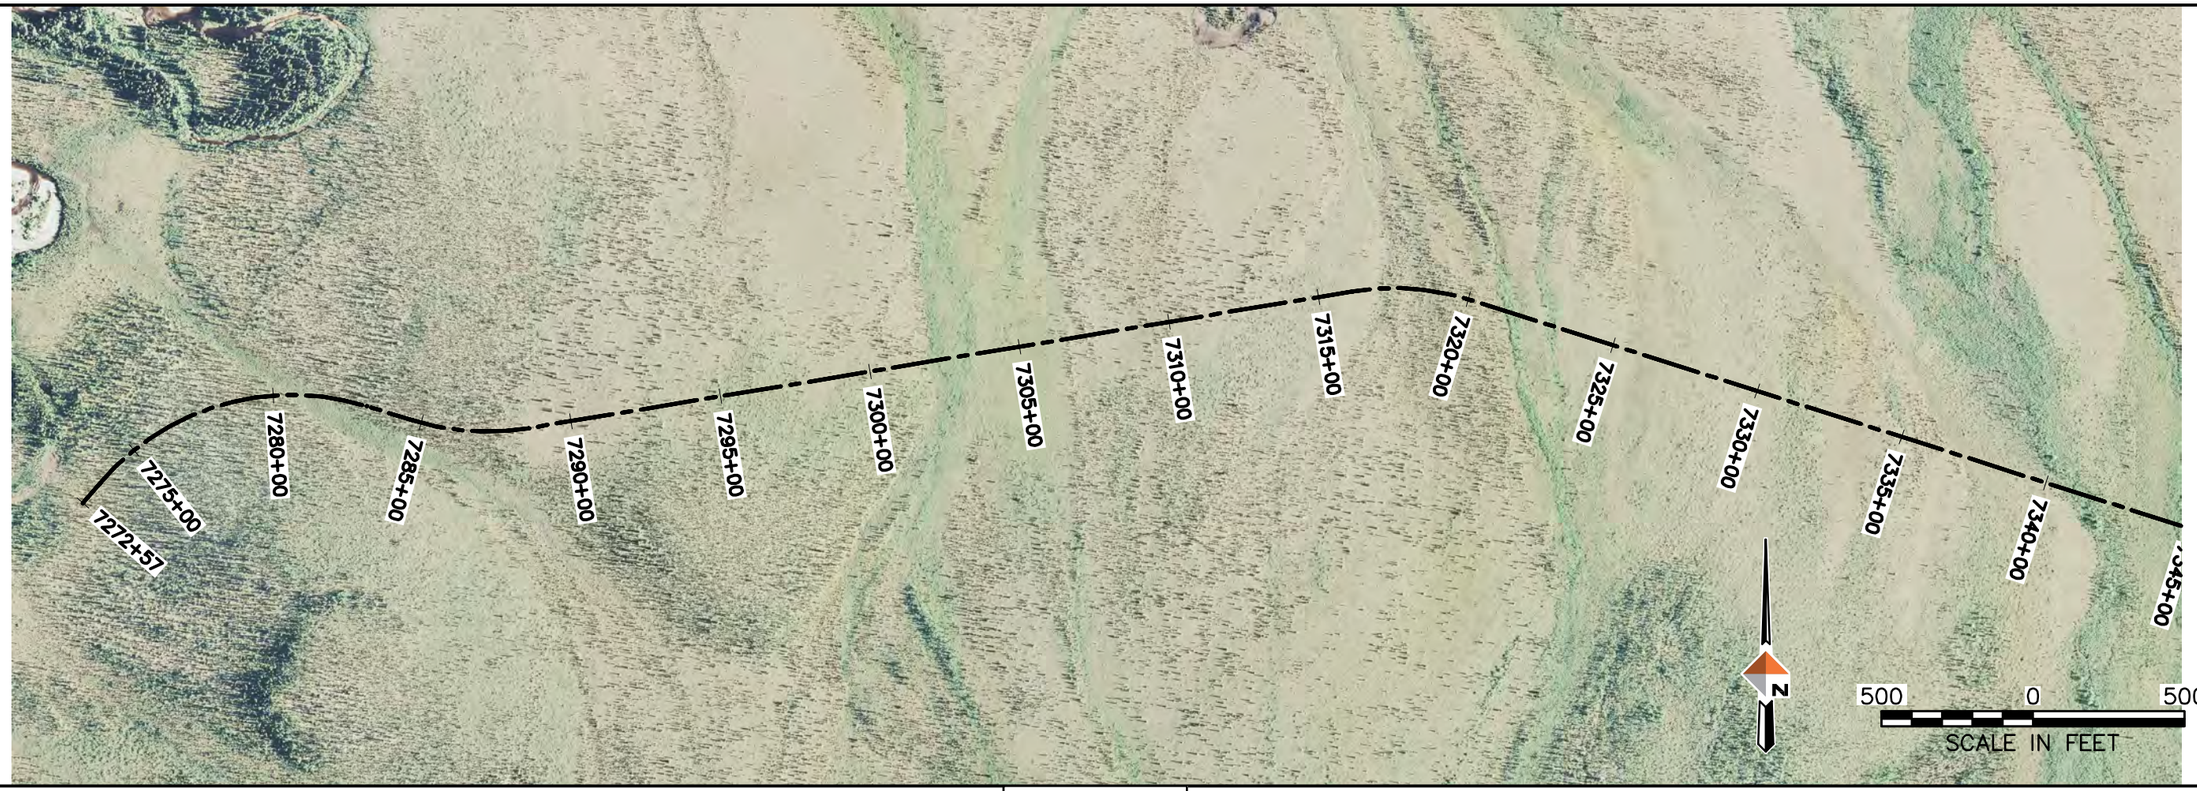

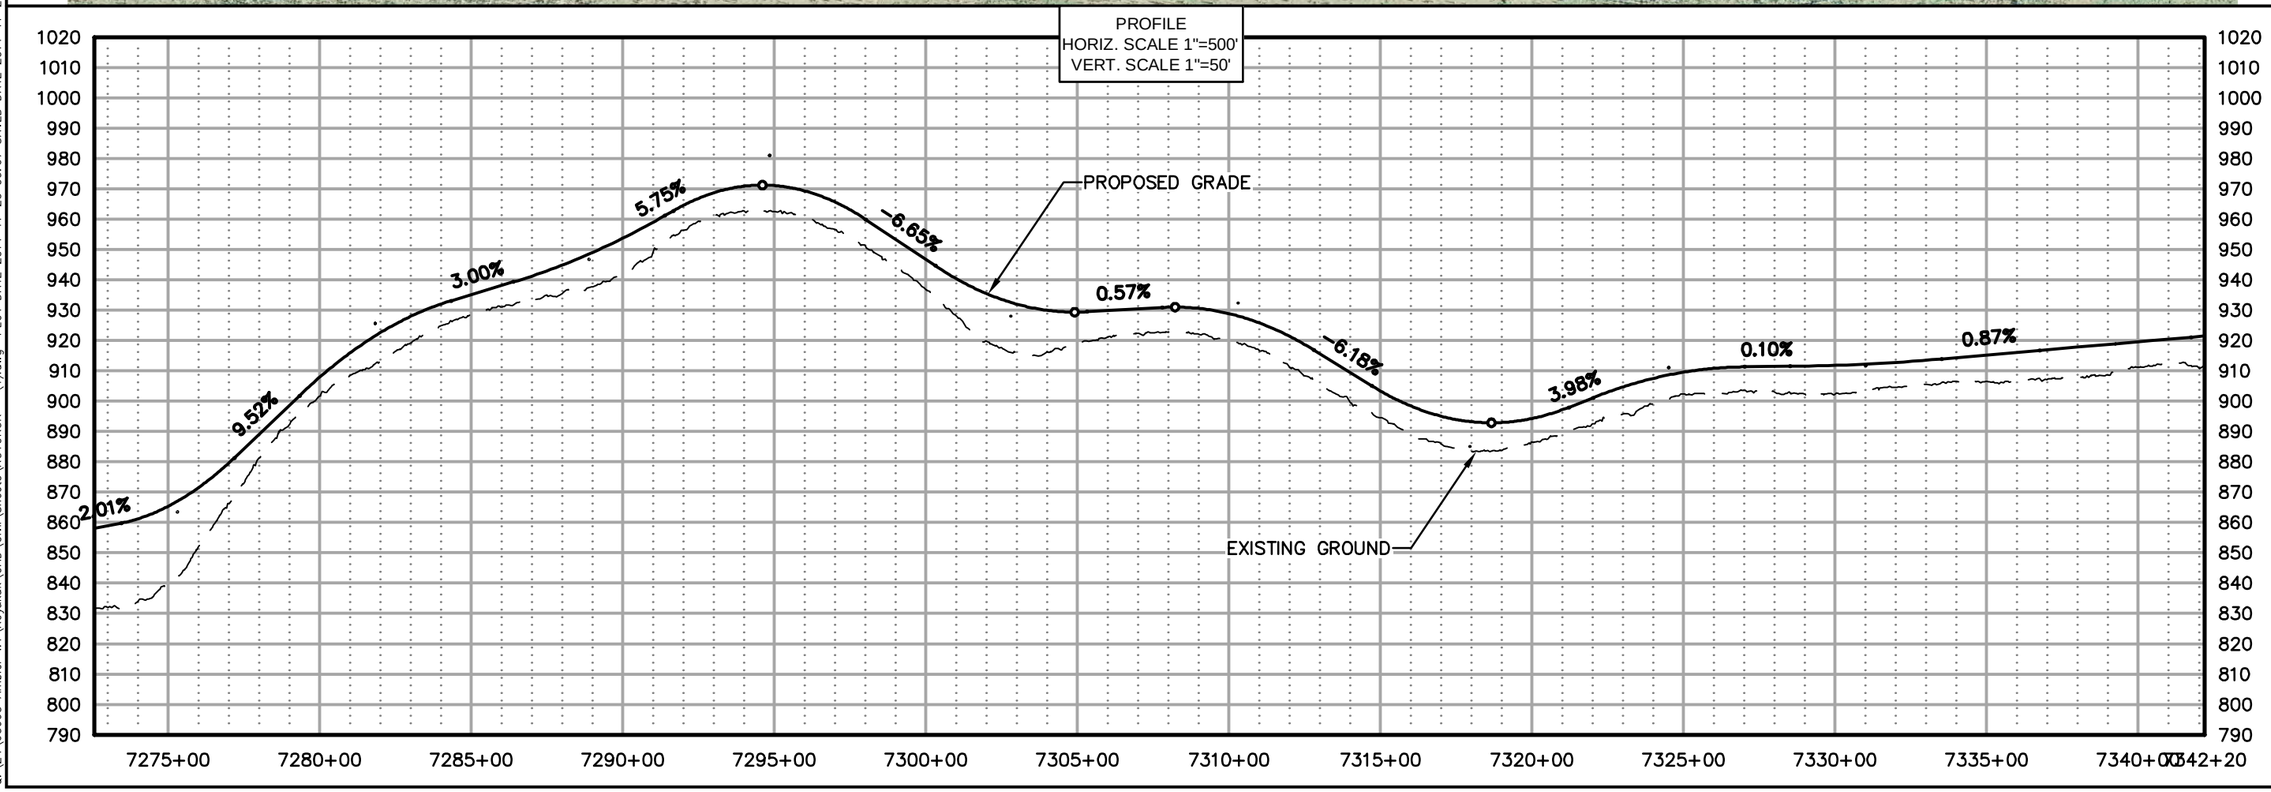

AIDEA
Alaska Industrial Development and Export Authority

AMBLER MINING DISTRICT
INDUSTRIAL ACCESS ROAD

DOWL HKM
Anchorage, Alaska 99503
www.dowlhkm.com
4041 B Street
907.562.2000

AMBLER MINING DISTRICT INDUSTRIAL ACCESS ROAD
PREFERRED (NORTHERN) ALIGNMENT
PLAN AND PROFILE SHEETS


PROJECT 1124.60693.04
DATE 10/07/2014

© DOWLHKM 2014

SHEET
N-105

DOWLHKM FILE No:XXX-XX
Q:\24\60693 Ambler WY\Koyukuk\CAD\Civil\Sheets\KOYUKUK - (1).dwg PLOT DATE 2014-11-20 09:07 SAVED DATE 2014-11-20 09:02 USER: jwagner



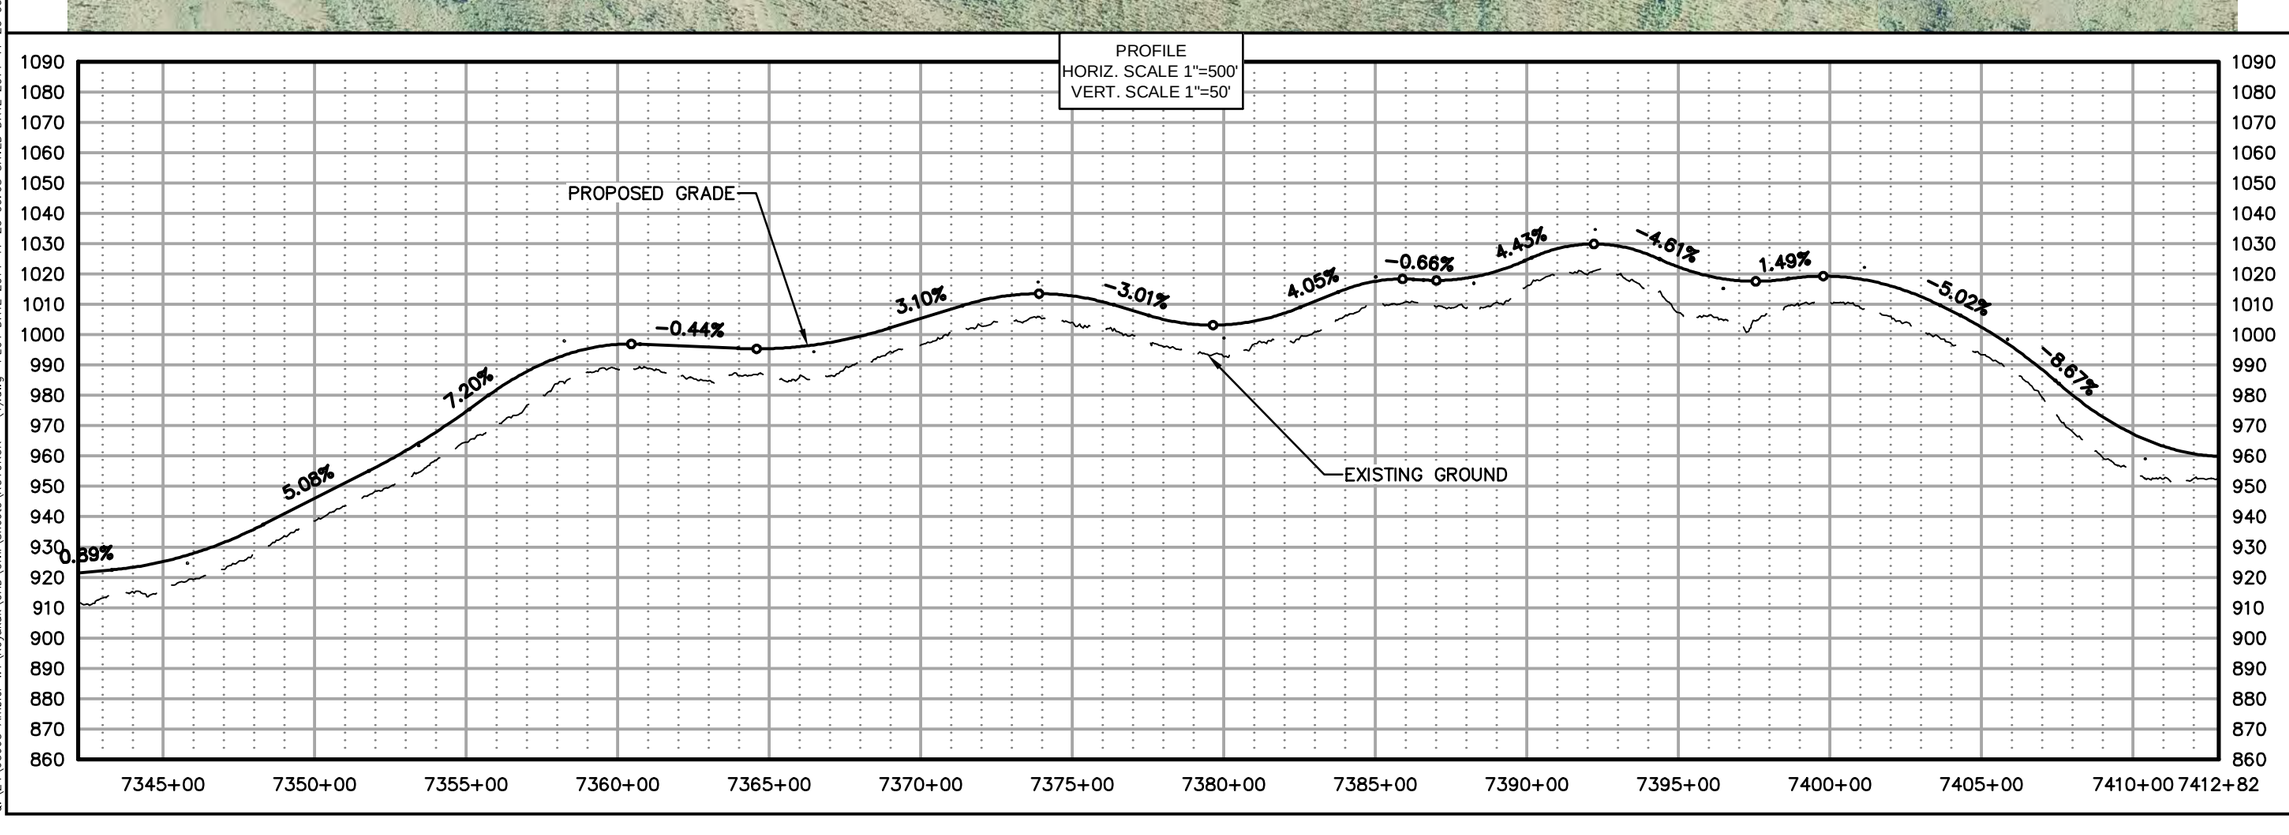

AMBLER MINING DISTRICT INDUSTRIAL ACCESS ROAD
PREFERRED (NORTHERN) ALIGNMENT
PLAN AND PROFILE SHEETS

PROJECT 1124.60693.04
DATE 10/07/2014

© DOWLHKM 2014

SHEET
N-106


DOWL HKM
4041 B Street
Anchorage, Alaska 99503
907.562.2000
www.dowlhkm.com


AIDEA Alaska Industrial Development and Export Authority

AMBLER MINING DISTRICT
INDUSTRIAL ACCESS ROAD

DOWLHKM FILE No:XXX-XX
Q:\24\60693 Ambler WY\Koyukuk\CAD\Civil\Sheets\KOYUKUK - (1).dwg PLOT DATE 2014-11-20 09:08 SAVED DATE 2014-11-20 09:02 USER: jwagner

DOWLHKM FILE No:XXX-XX
Q:\24\60693 Ambler WY\Koyukuk\CAD\Civil Sheets\KOYUKUK - (1).dwg PLOT DATE 2014-11-20 09:09 SAVED DATE 2014-11-20 09:02 USER: jwagner

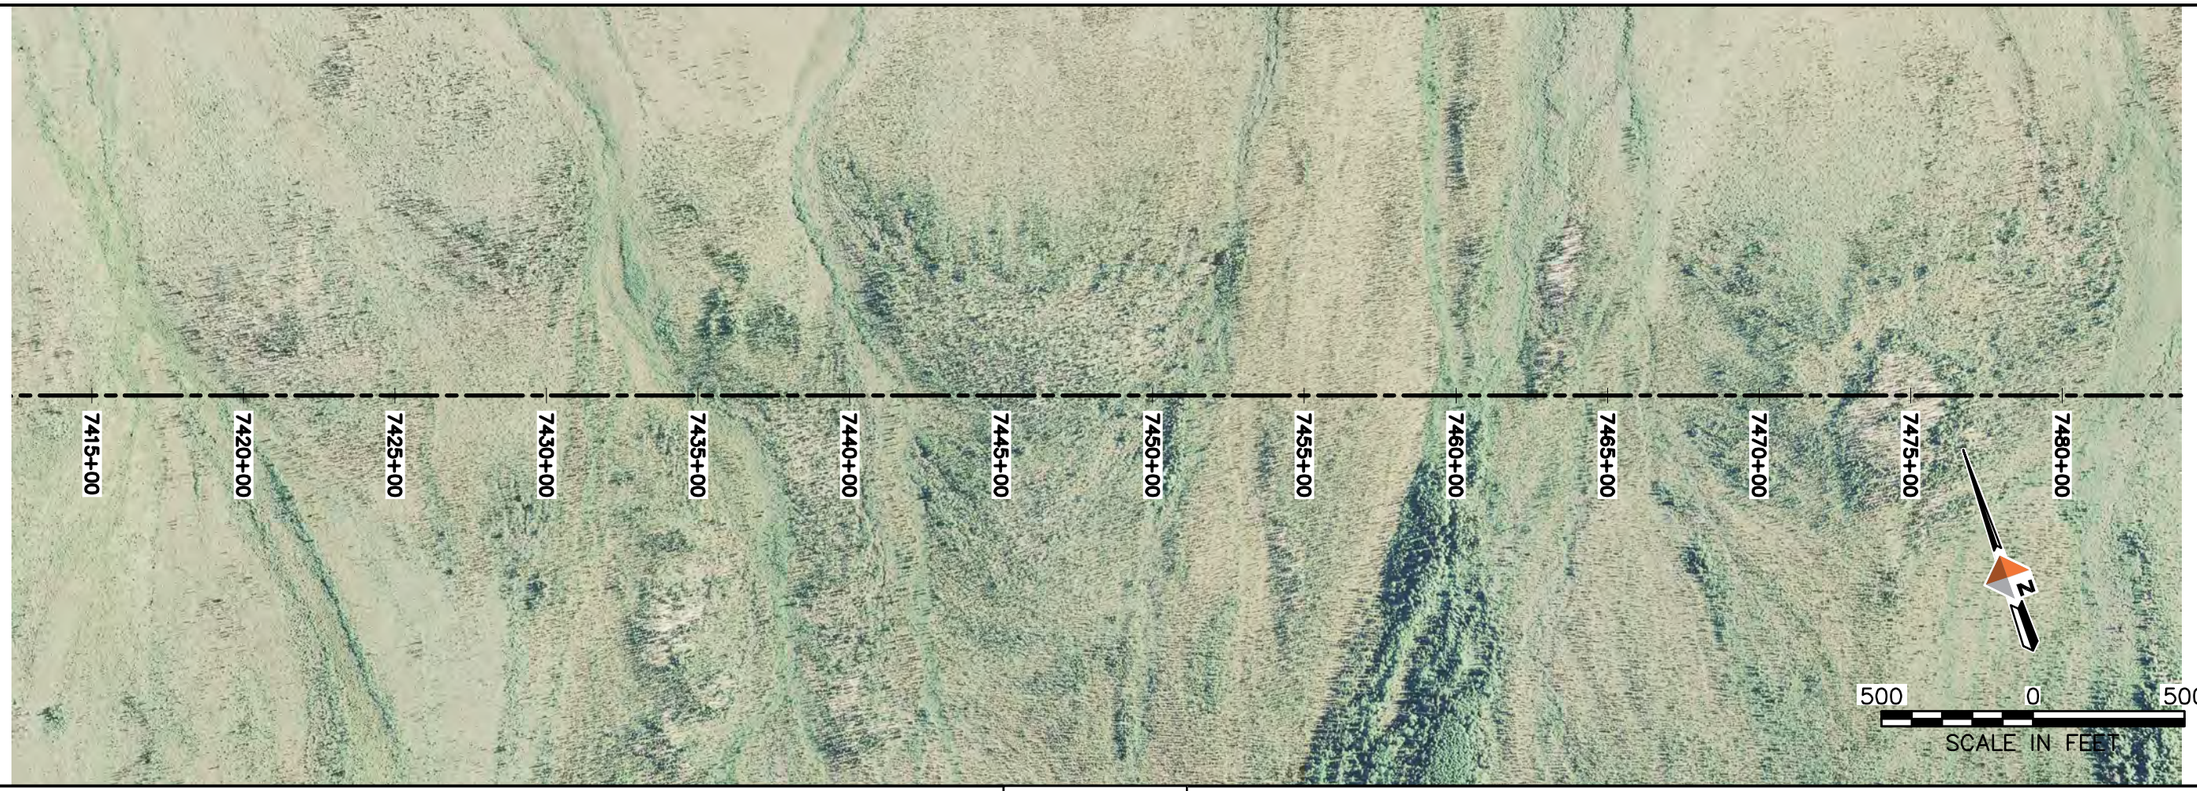

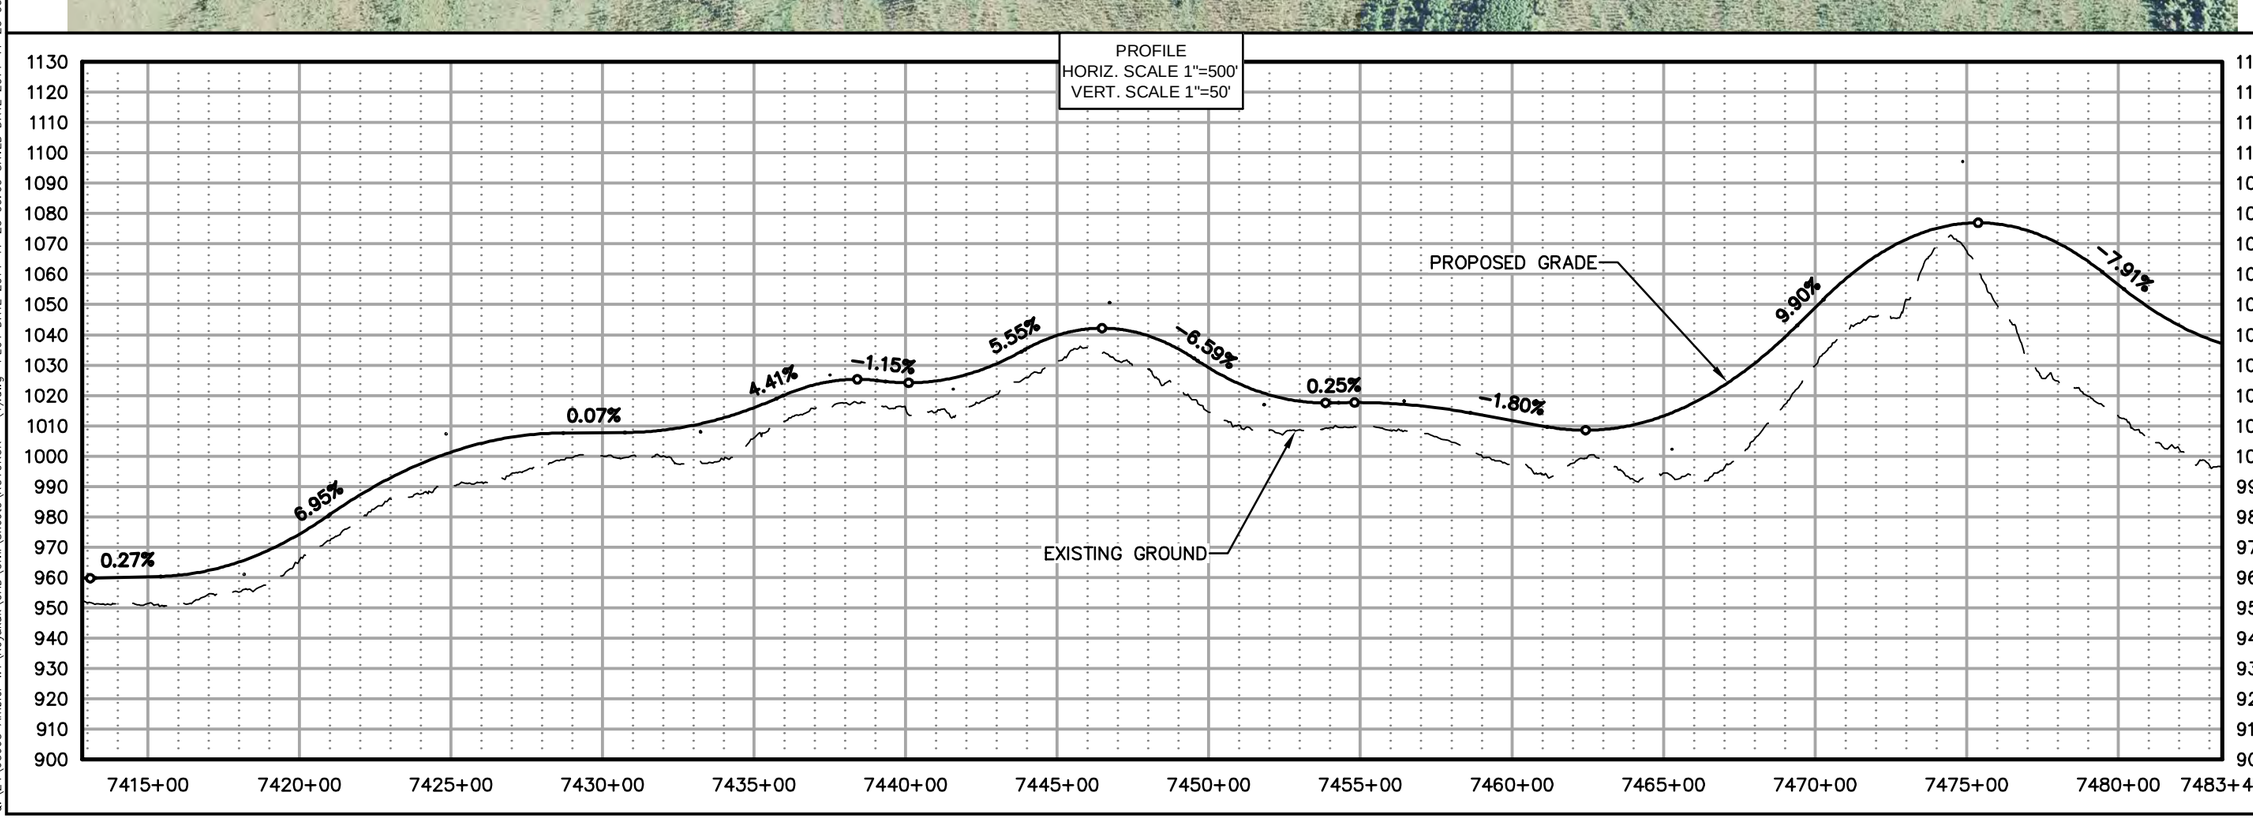

AIDEA
Alaska Industrial Development and Export Authority

AMBLER MINING DISTRICT
INDUSTRIAL ACCESS ROAD


DOWL HKM
Anchorage, Alaska 99503
www.dowlhkm.com
4041 B Street
907.562.2000


AMBLER MINING DISTRICT INDUSTRIAL ACCESS ROAD
PREFERRED (NORTHERN) ALIGNMENT
PLAN AND PROFILE SHEETS

PROJECT 1124.60693.04
DATE 10/07/2014

© DOWLHKM 2014

SHEET
N-107

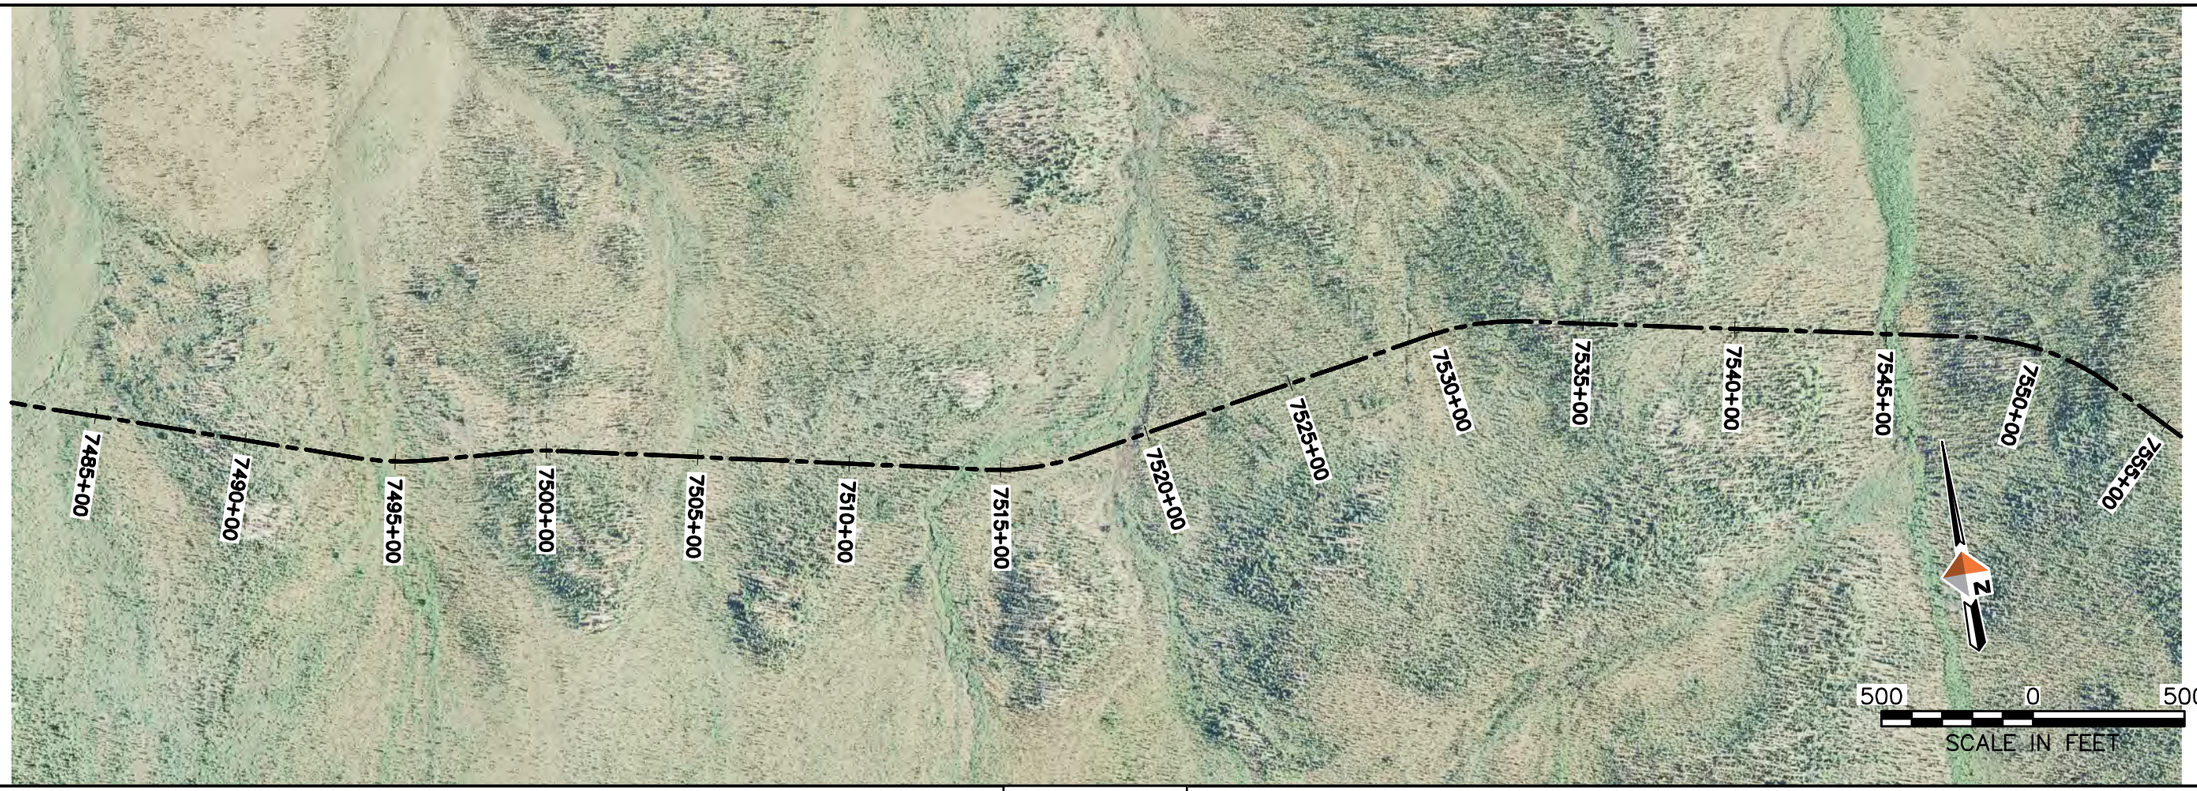

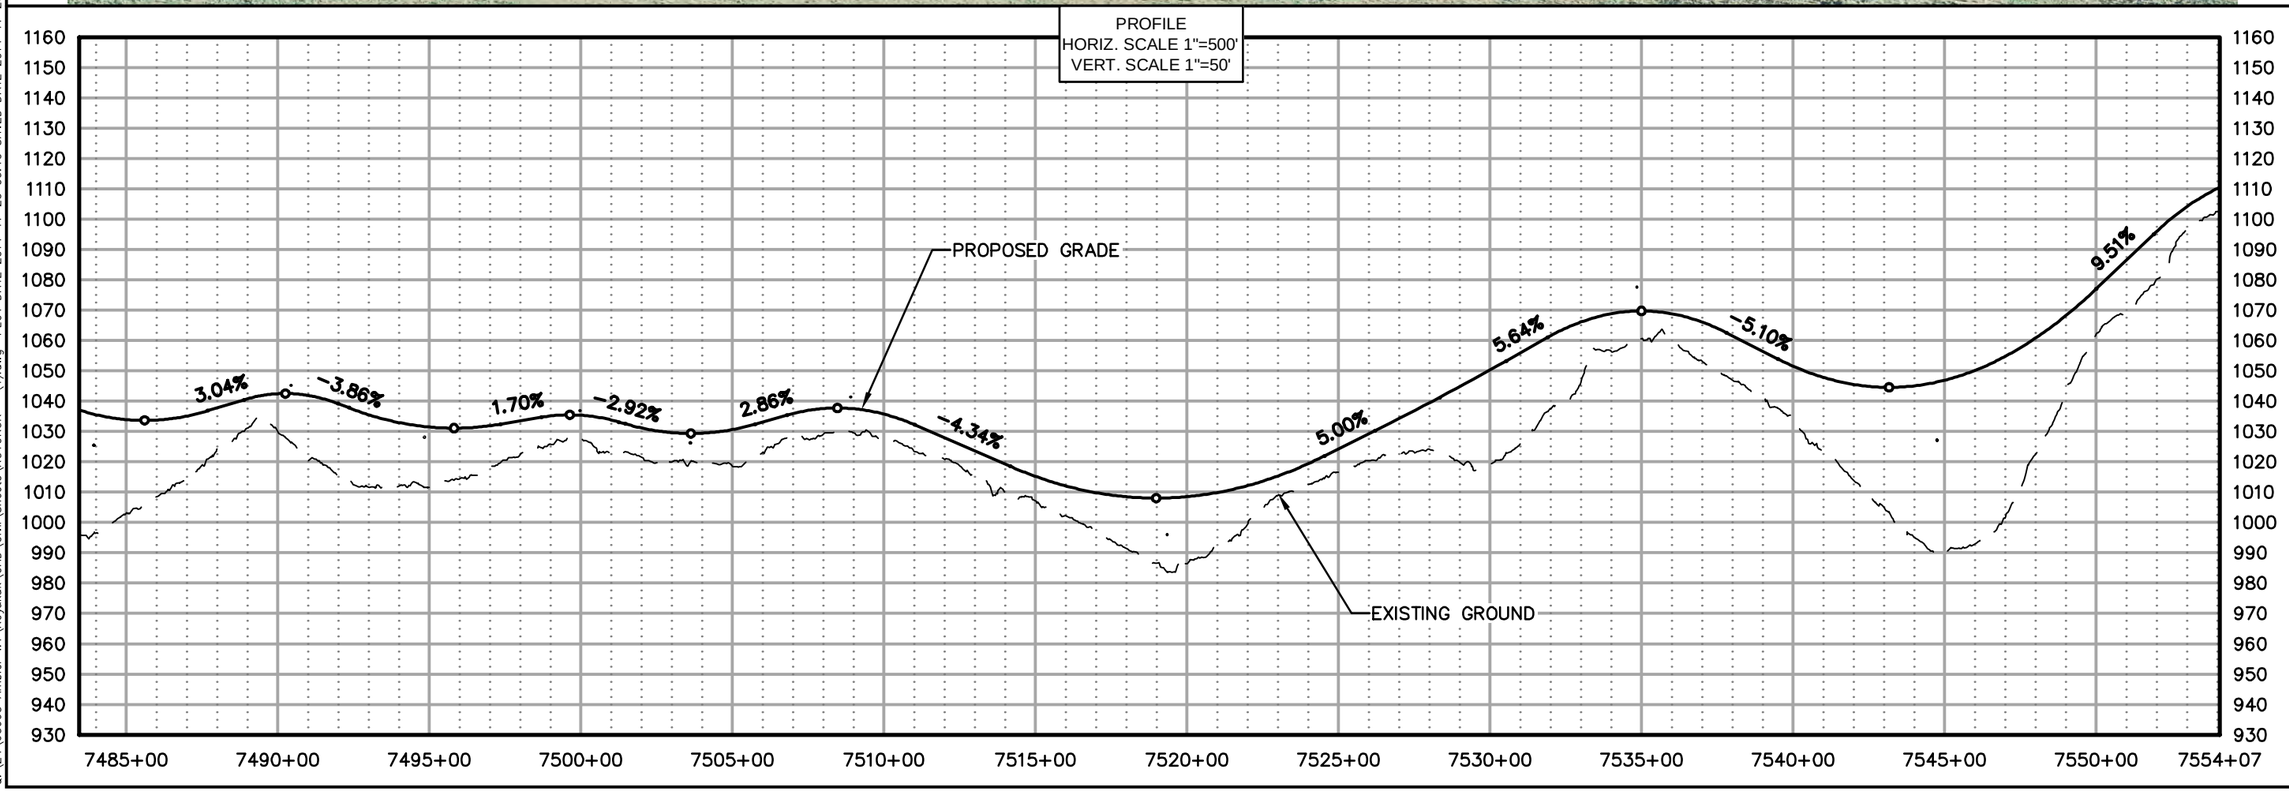

DOWLHKM FILE No:XXX-XX

Q:\24\60693 Ambler WY\Koyukuk\CAD\Civil\Sheets\KOYUKUK - (1).dwg PLOT DATE 2014-11-20 09:10 SAVED DATE 2014-11-20 09:02 USER: jwagner

AIDEA
Alaska Industrial Development and Export Authority

AMBLER MINING DISTRICT
INDUSTRIAL ACCESS ROAD


DOWL HKM
4041 B Street
Anchorage, Alaska 99503
907.562.2000
www.dowlhkm.com

AMBLER MINING DISTRICT INDUSTRIAL ACCESS ROAD
PREFERRED (NORTHERN) ALIGNMENT
PLAN AND PROFILE SHEETS


PROJECT 1124.60693.04
DATE 10/07/2014

© DOWLHKM 2014

SHEET
N-108

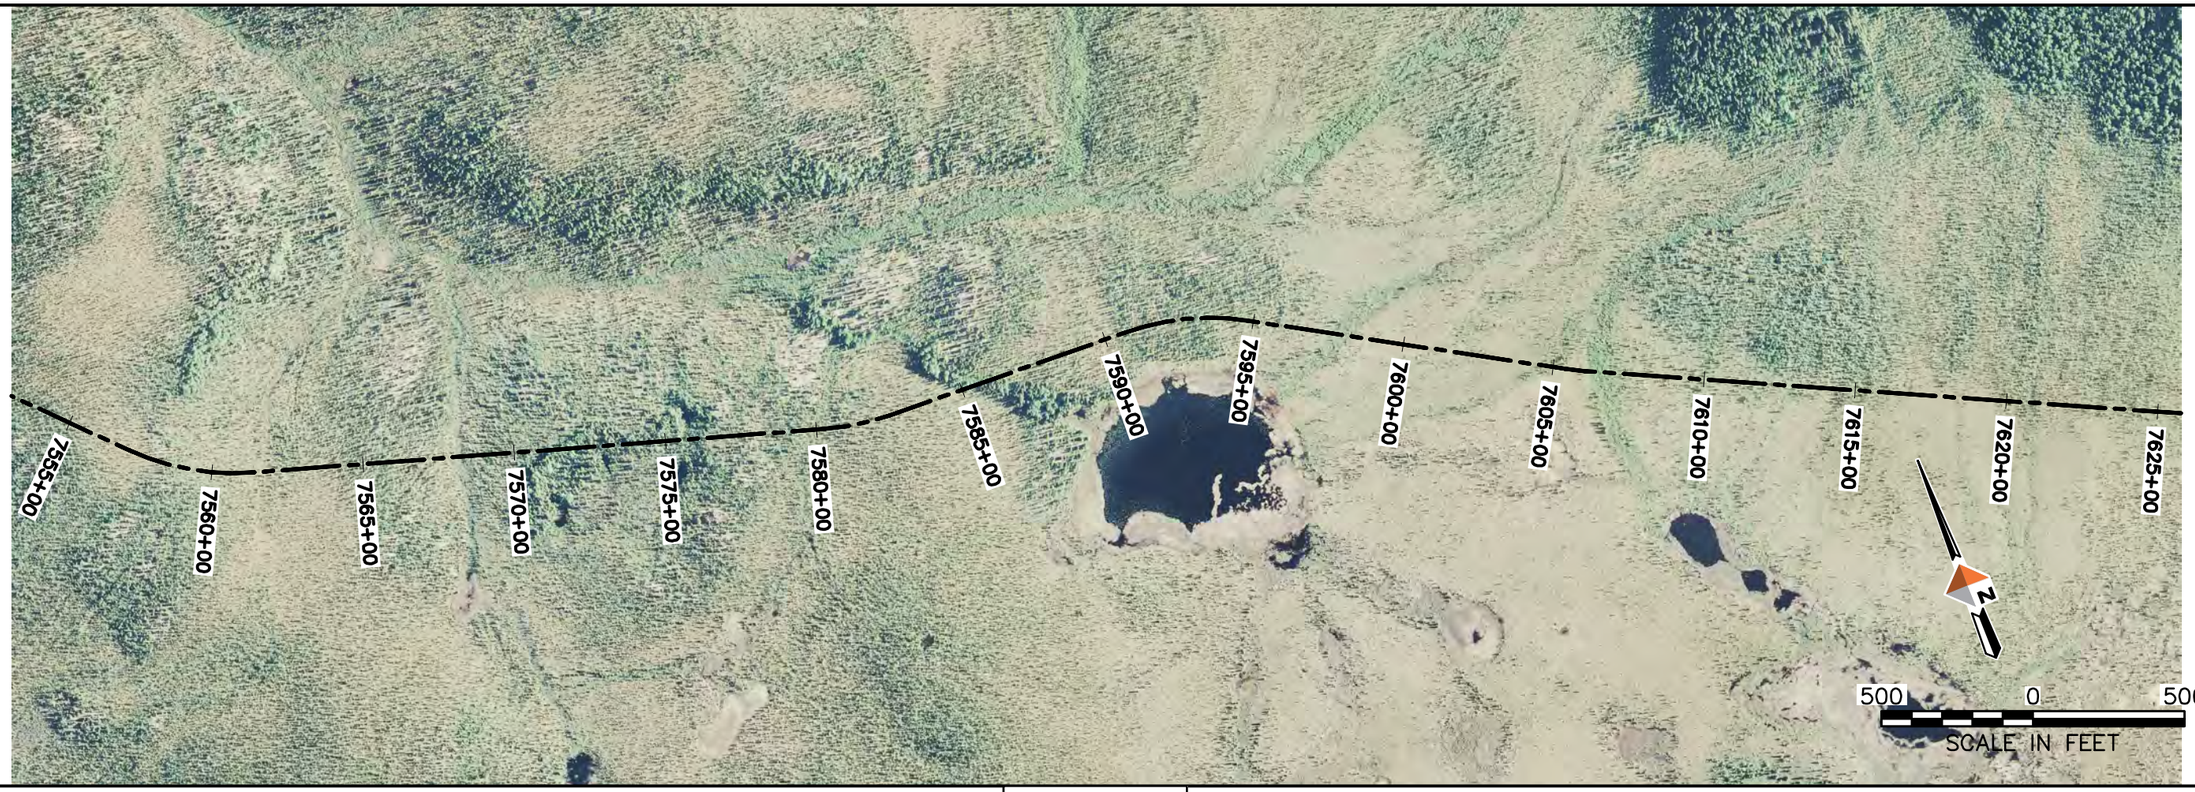

PROFILE
HORIZ. SCALE 1"=500'
VERT. SCALE 1"=50'

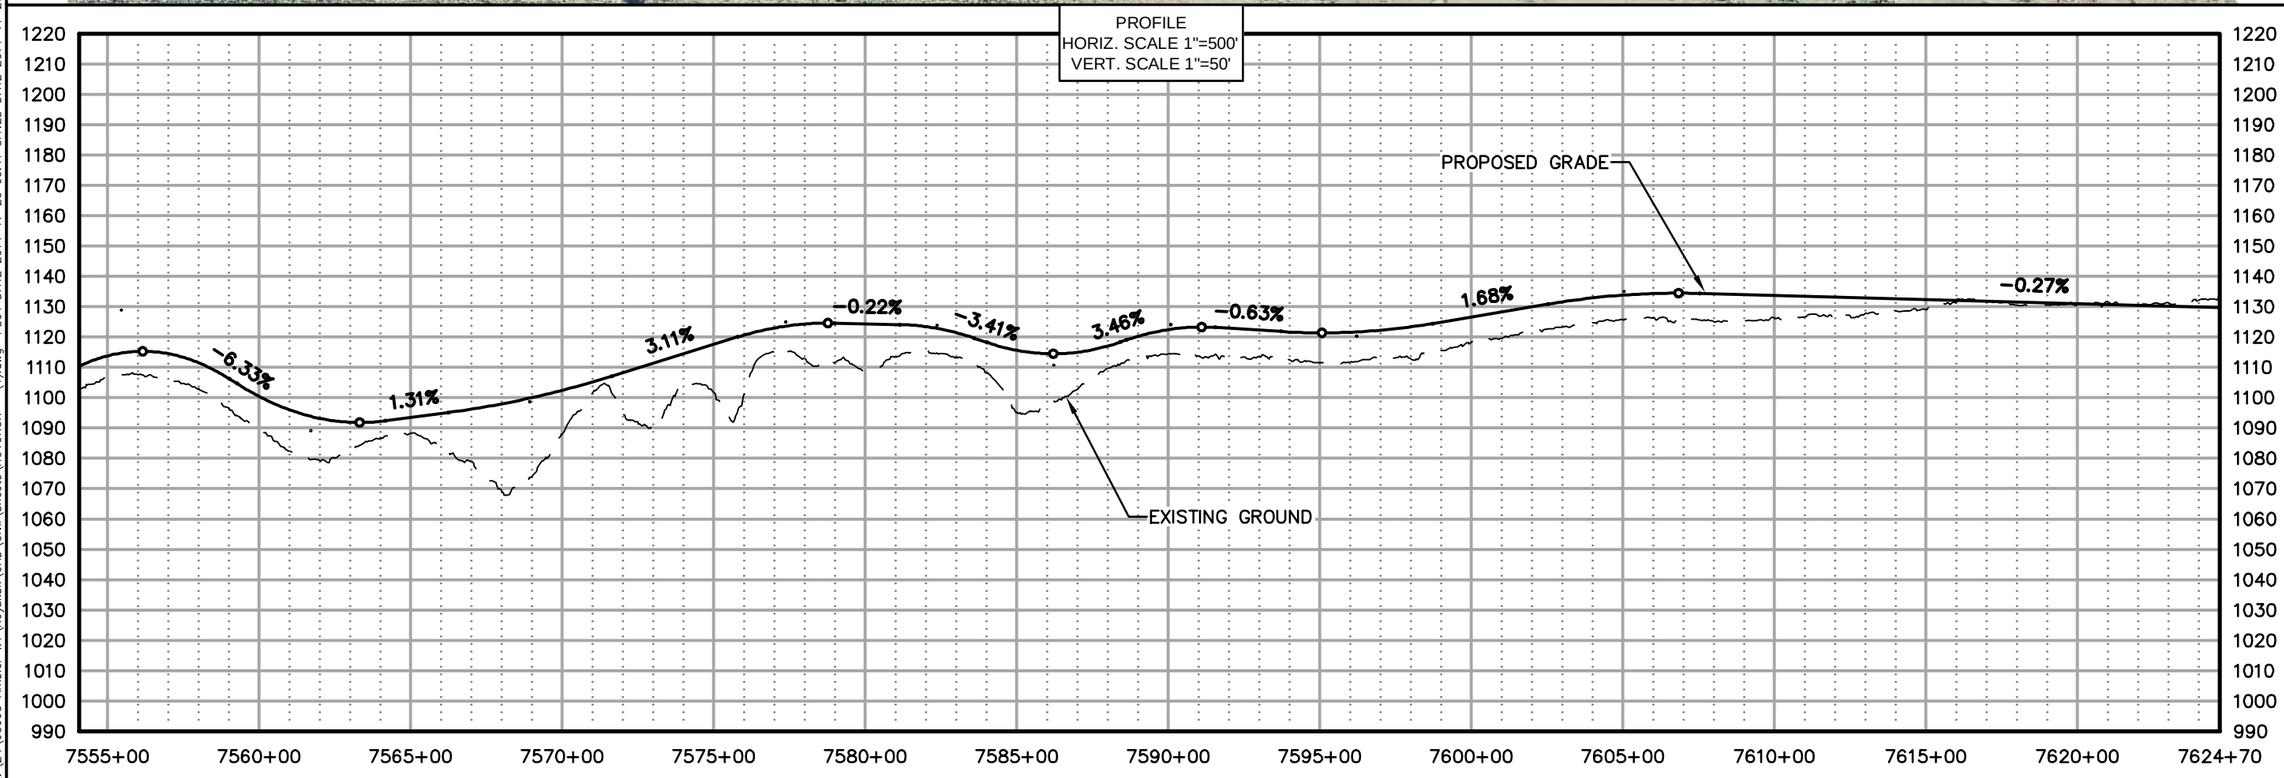

AIDEA
Alaska Industrial Development and Export Authority

AMBLER MINING DISTRICT
INDUSTRIAL ACCESS ROAD

DOWL HKM
Anchorage, Alaska 99503
www.dowlhkm.com
4041 B Street
907.562.2000

AMBLER MINING DISTRICT INDUSTRIAL ACCESS ROAD
PREFERRED (NORTHERN) ALIGNMENT
PLAN AND PROFILE SHEETS


PROJECT 1124.60693.04
DATE 10/07/2014

© DOWLHKM 2014

SHEET
N-109

DOWLHKM FILE No:XXX-XX
Q:\24\60693 Ambler WY\Koyukuk\CAD\Civil\Sheets\KOYUKUK – (1).dwg PLOT DATE 2014-11-20 09:11 SAVED DATE 2014-11-20 09:02 USER: jwagner



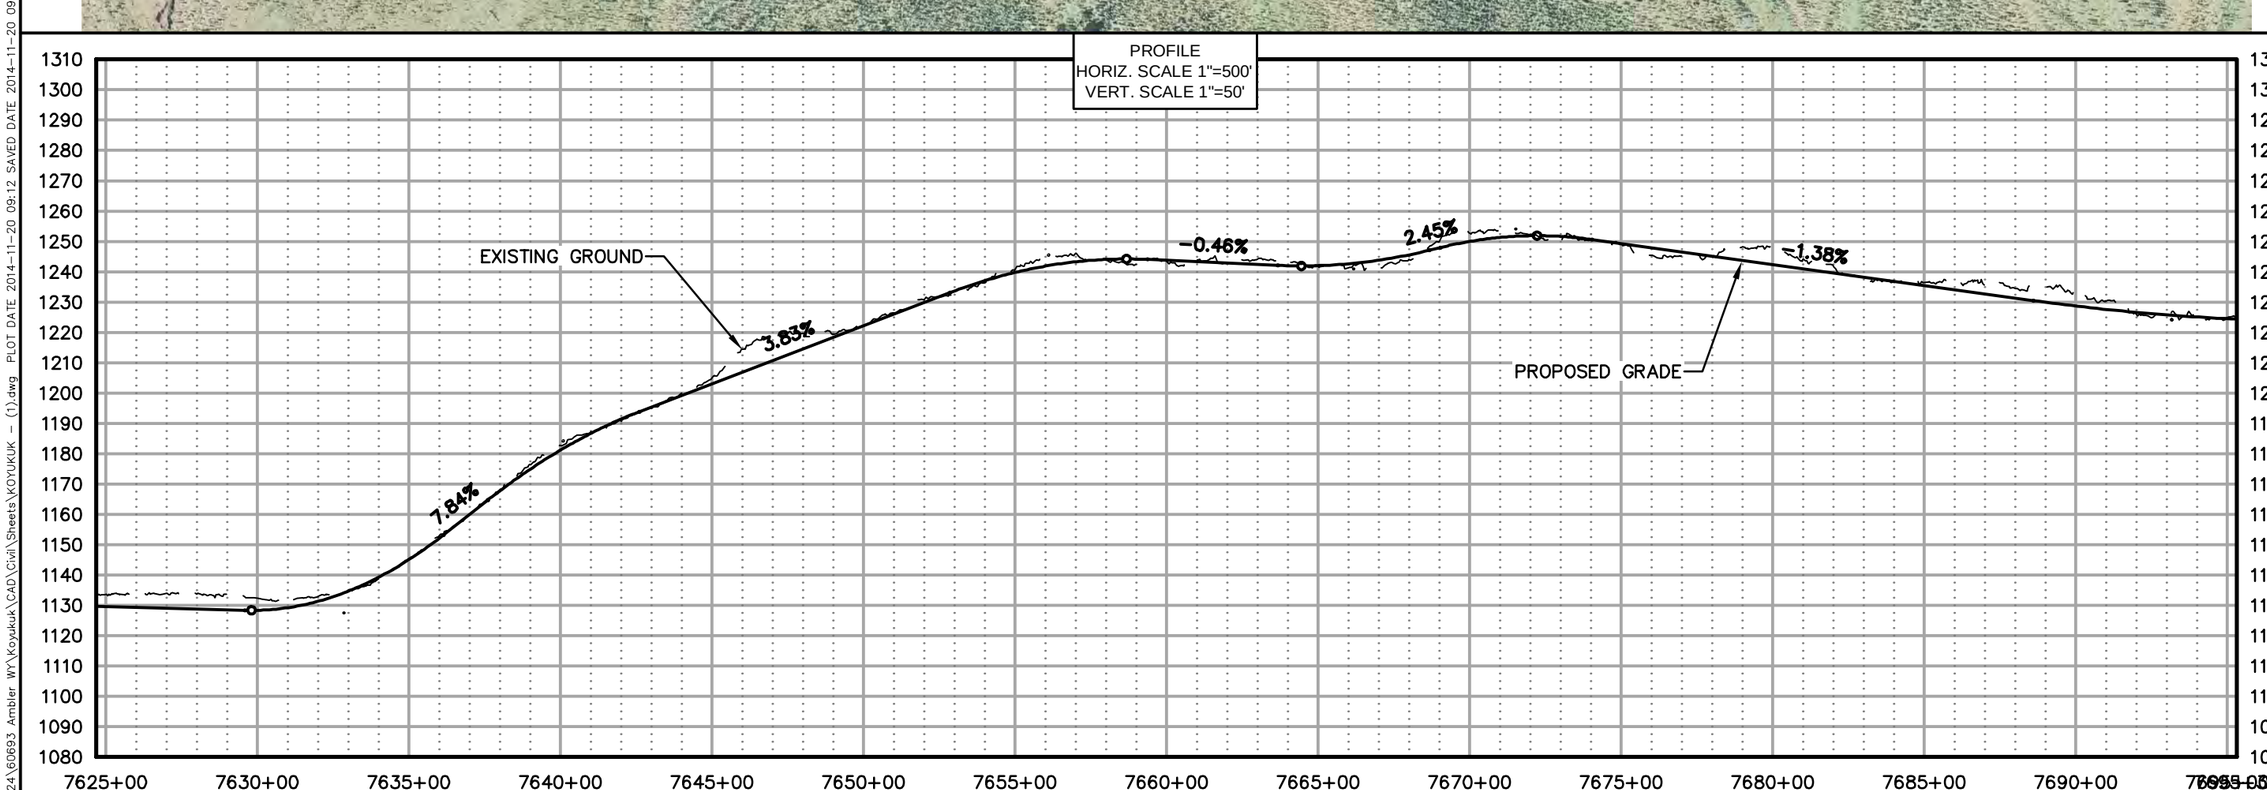

AIDEA
Alaska Industrial Development and Export Authority

AMBLER MINING DISTRICT
INDUSTRIAL ACCESS ROAD

DOWL HKM
Anchorage, Alaska 99503
www.dowlhkm.com
4041 B Street
907.562.2000

AMBLER MINING DISTRICT INDUSTRIAL ACCESS ROAD
PREFERRED (NORTHERN) ALIGNMENT
PLAN AND PROFILE SHEETS


PROJECT 1124.60693.04
DATE 10/07/2014

© DOWLHKM 2014


SHEET
N-110

DOWLHKM FILE No:XXX-XX
Q:\24\60693 Ambler WY\Koyukuk\CAD\Civil\Sheets\KOYUKUK - (1).dwg PLOT DATE 2014-11-20 09:12 SAVED DATE 2014-11-20 09:02 USER: jwagner

DOWLHKM FILE No:XXX-XX
Q:\24\60693 Ambler WY\Koyukuk\CAD\Civil\Sheets\KOYUKUK - (2).dwg PLOT DATE 2014-11-20 09:21 SAVED DATE 2014-11-20 09:10 USER: jwagner

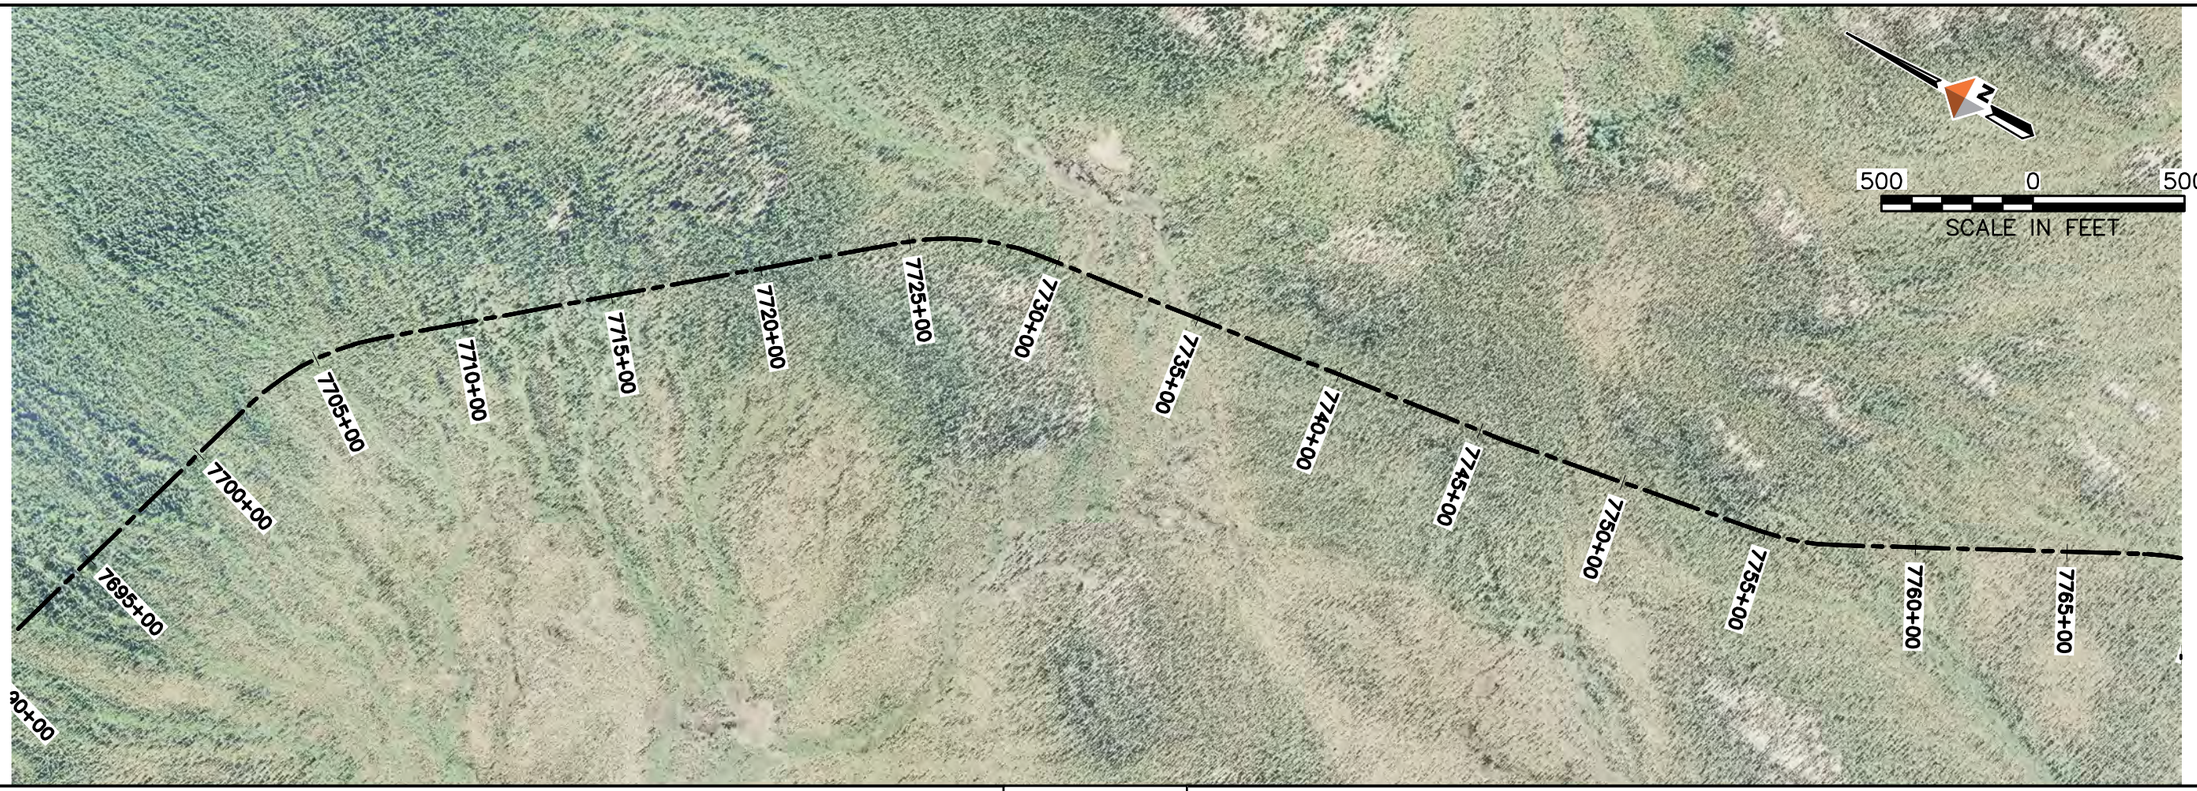

PROFILE
HORIZ. SCALE 1"=500'
VERT. SCALE 1"=50'

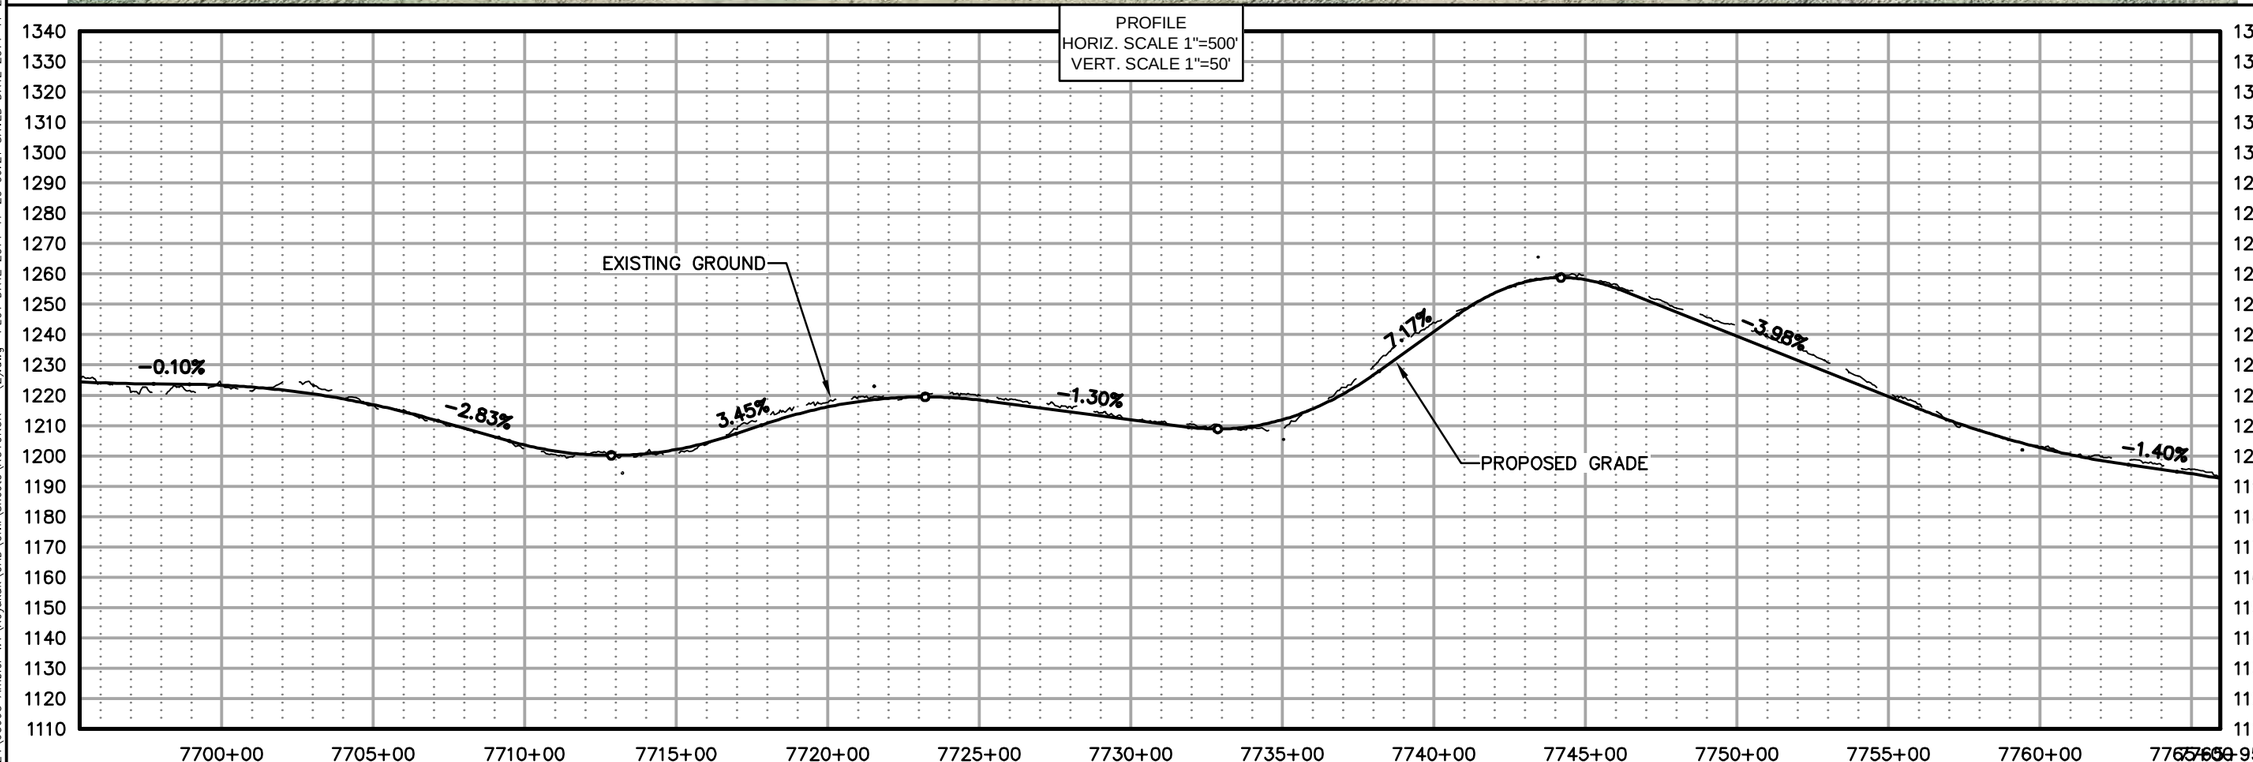


DOWL HKM
Anchorage, Alaska 99503
4041 B Street
907.562.2000
www.dowlhkm.com


AMBLER MINING DISTRICT INDUSTRIAL ACCESS ROAD
PREFERRED (NORTHERN) ALIGNMENT
PLAN AND PROFILE SHEETS

PROJECT 1124.60693.04
DATE 10/07/2014

© DOWLHKM 2014

SHEET
N-111

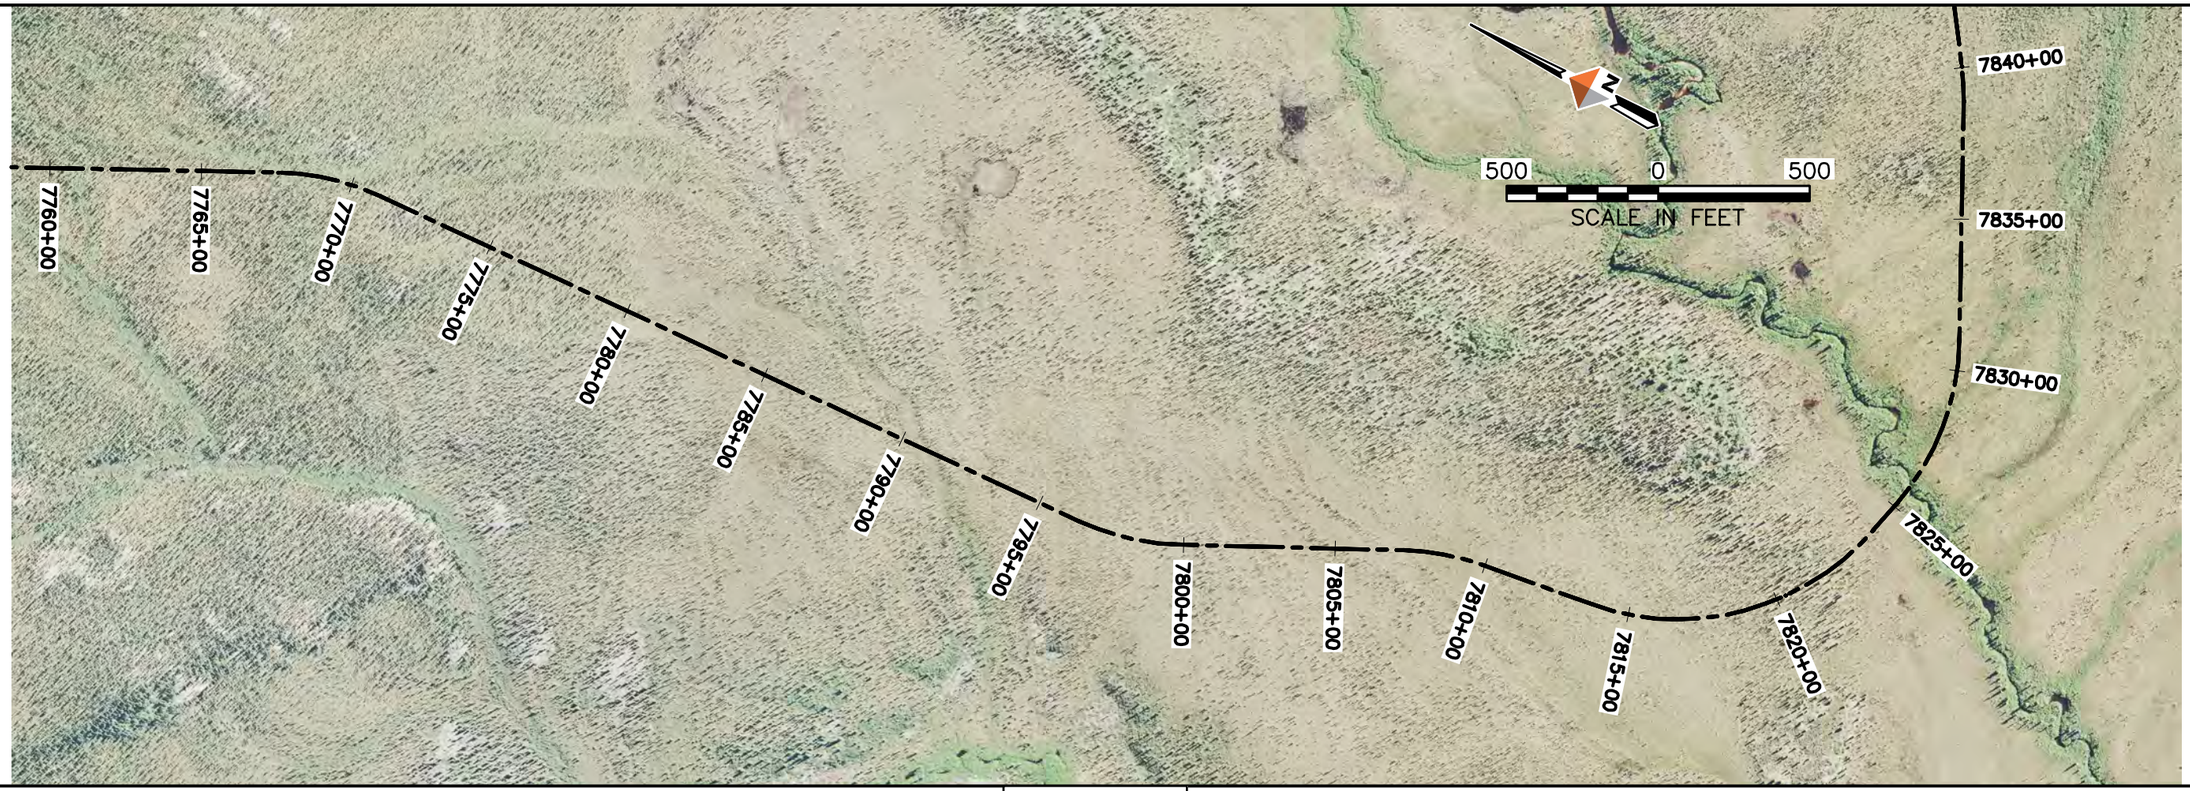

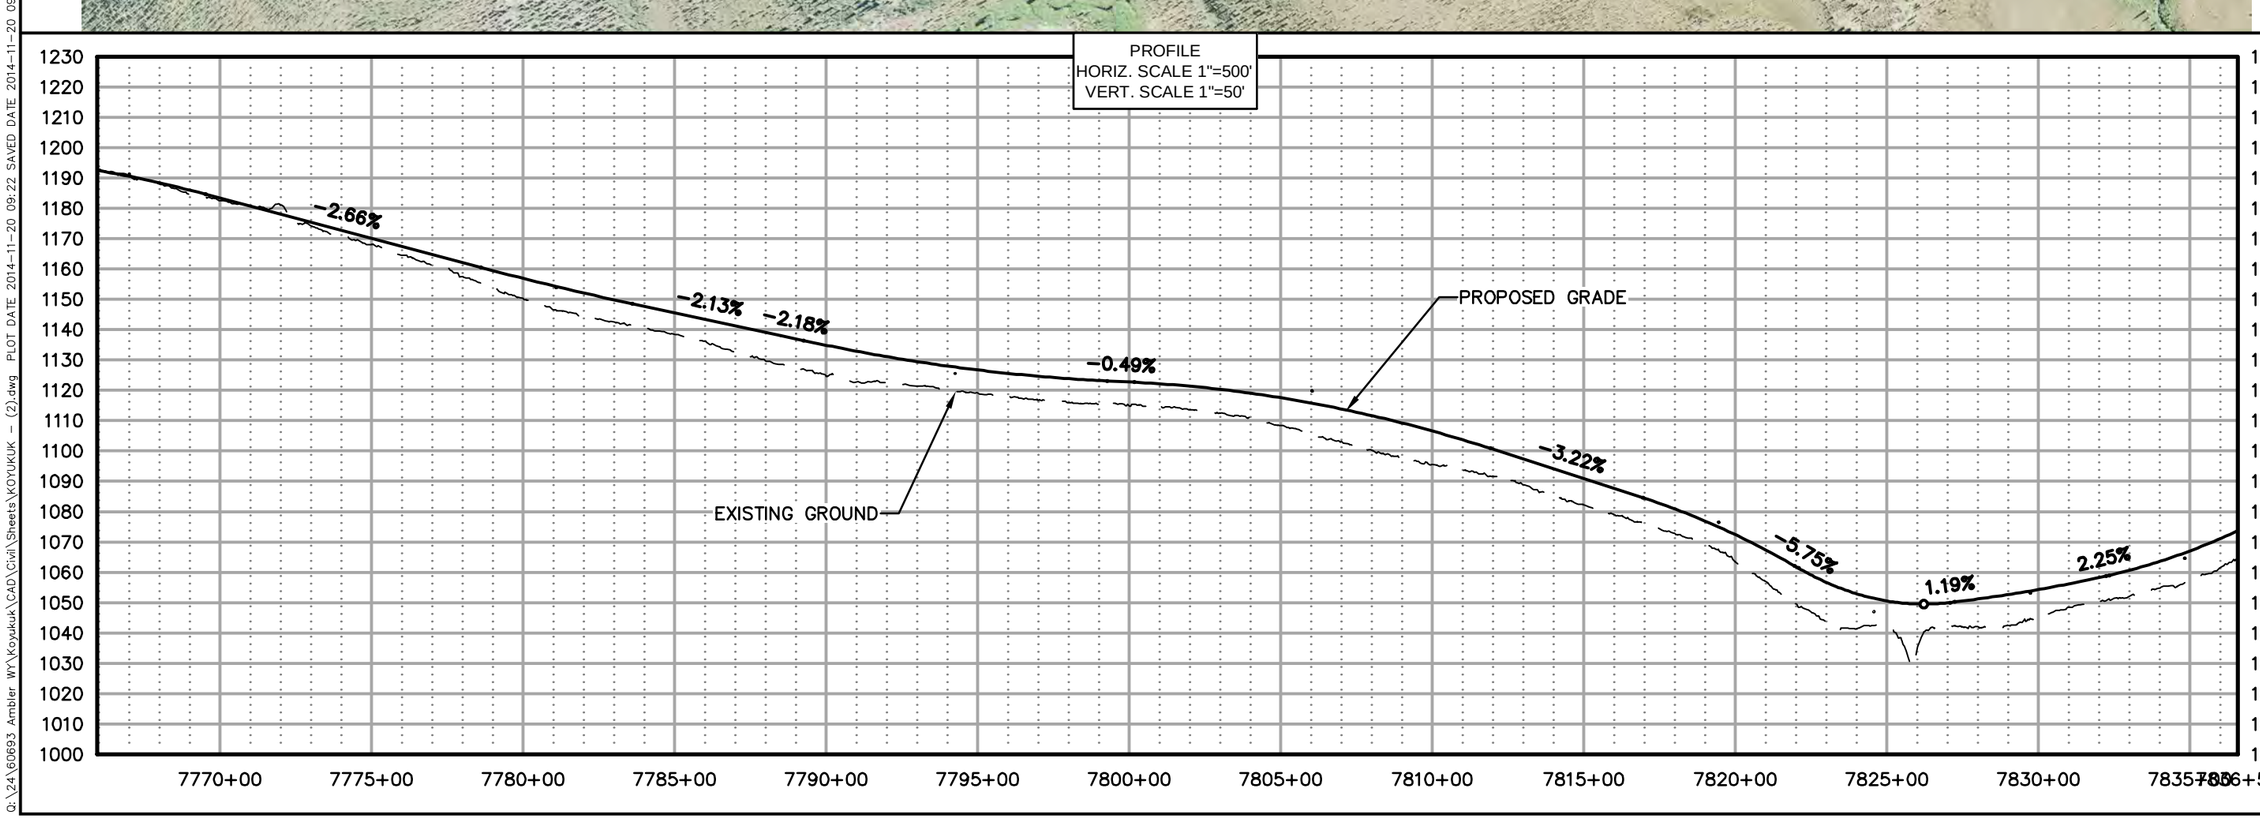

AMBLER MINING DISTRICT INDUSTRIAL ACCESS ROAD
PREFERRED (NORTHERN) ALIGNMENT
PLAN AND PROFILE SHEETS

PROJECT 1124.60693.04
DATE 10/07/2014

© DOWLHKM 2014


SHEET
N-112

DOWL HKM
4041 B Street
Anchorage, Alaska 99503
907.562.2000
www.dowlhkm.com


AMBLER MINING DISTRICT INDUSTRIAL ACCESS ROAD

AIDEA Alaska Industrial Development and Export Authority

DOWLHKM FILE No:XXX-XX
Q:\24\60693 Ambler WY\Koyukuk\CAD\Civil\Sheets\KOYUKUK - (2).dwg PLOT DATE 2014-11-20 09:22 SAVED DATE 2014-11-20 09:10 USER: jwagner

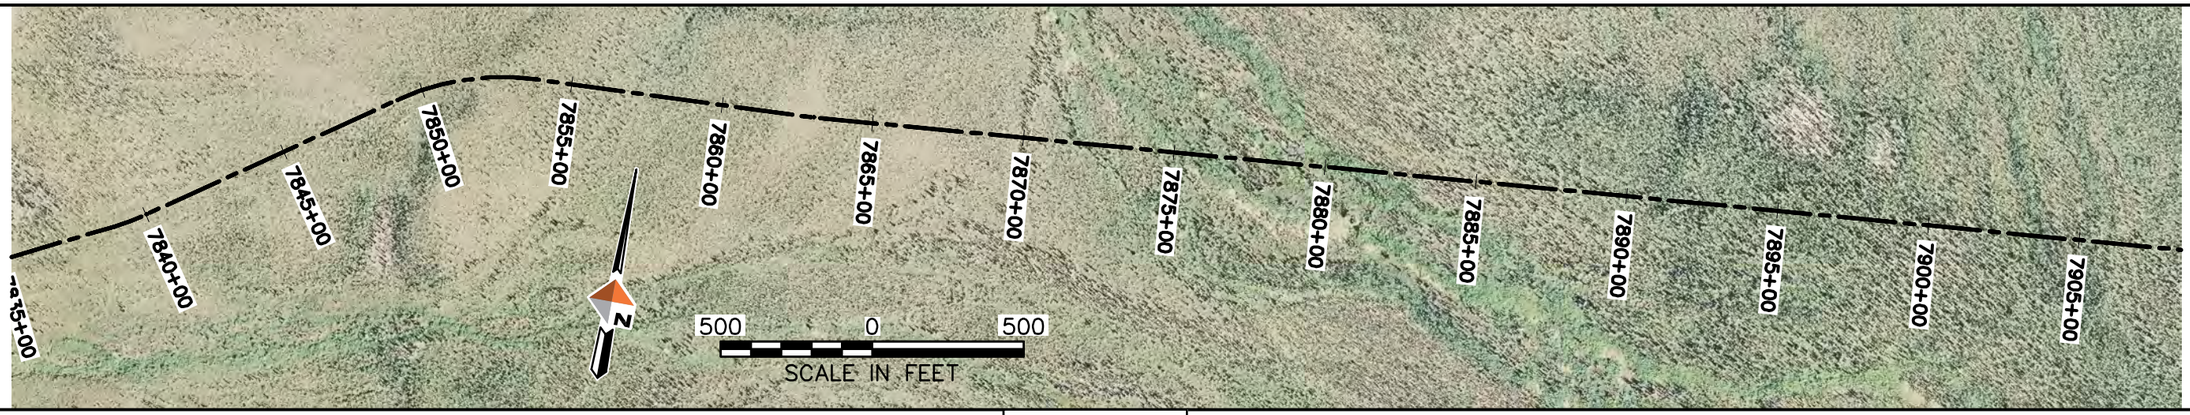

PROFILE
HORIZ. SCALE 1"=500'
VERT. SCALE 1"=50'

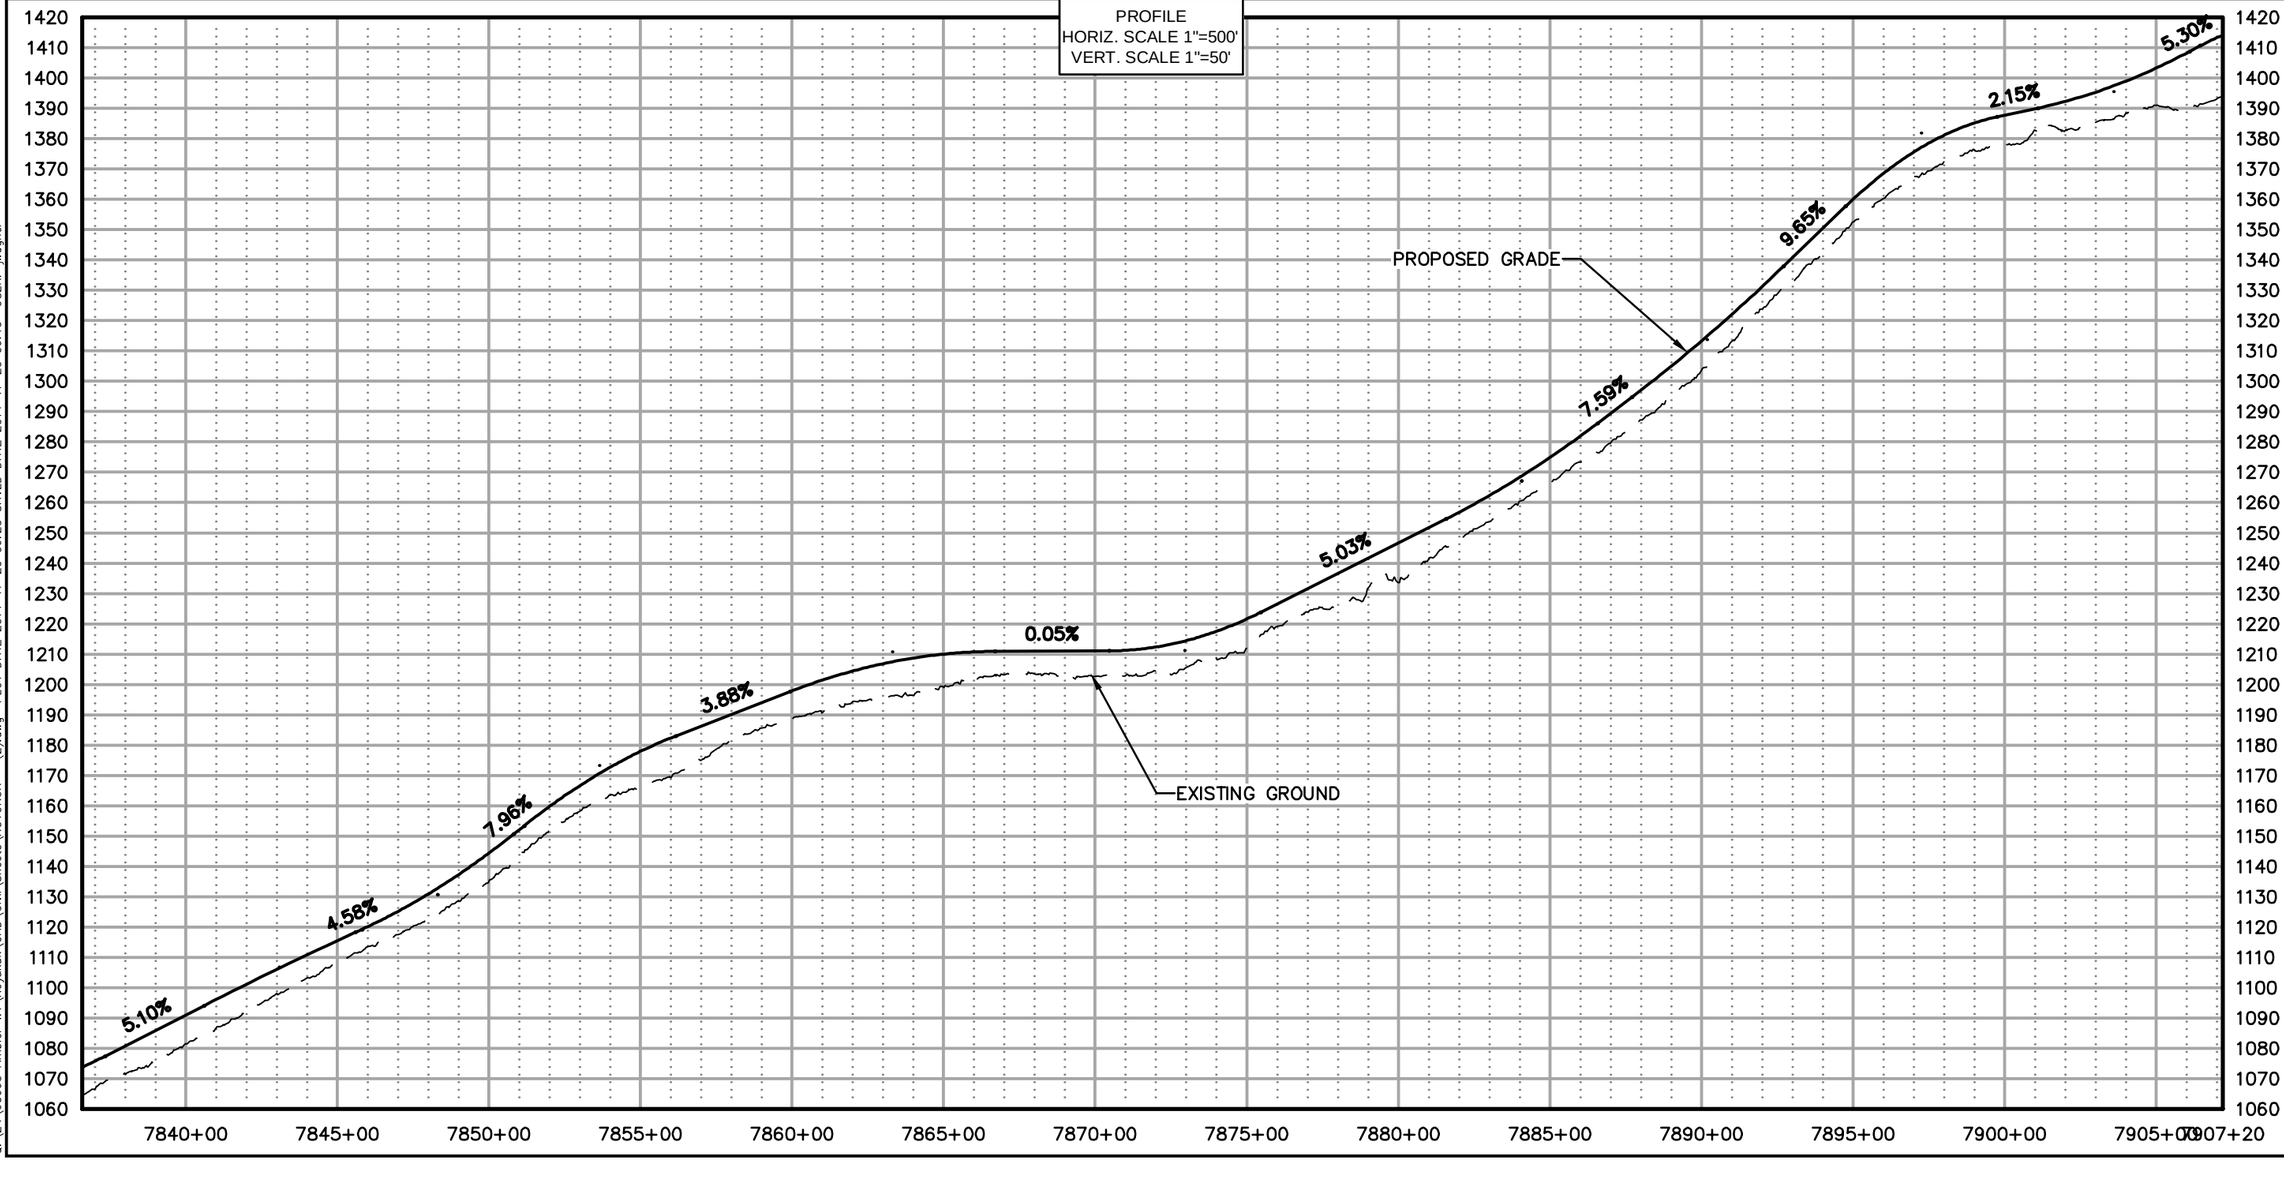

AIDEA
Alaska Industrial Development and Export Authority

AMBLER MINING DISTRICT
INDUSTRIAL ACCESS ROAD

DOWL HKM
Anchorage, Alaska 99503
www.dowlhkm.com
4041 B Street
907-562-2000

AMBLER MINING DISTRICT INDUSTRIAL ACCESS ROAD
PREFERRED (NORTHERN) ALIGNMENT
PLAN AND PROFILE SHEETS

PROJECT 1124.60693.04
DATE 10/07/2014


© DOWLHKM 2014

SHEET
N-113

DOWLHKM FILE No:XXX-XX
Q:\24\60693 Ambler WY\Koyukuk\CAD\Civil\Sheets\KOYUKUK – (2).dwg PLOT DATE 2014-11-20 09:23 SAVED DATE 2014-11-20 09:10 USER: jwagner



PROFILE
HORIZ. SCALE 1"=500'
VERT. SCALE 1"=50'

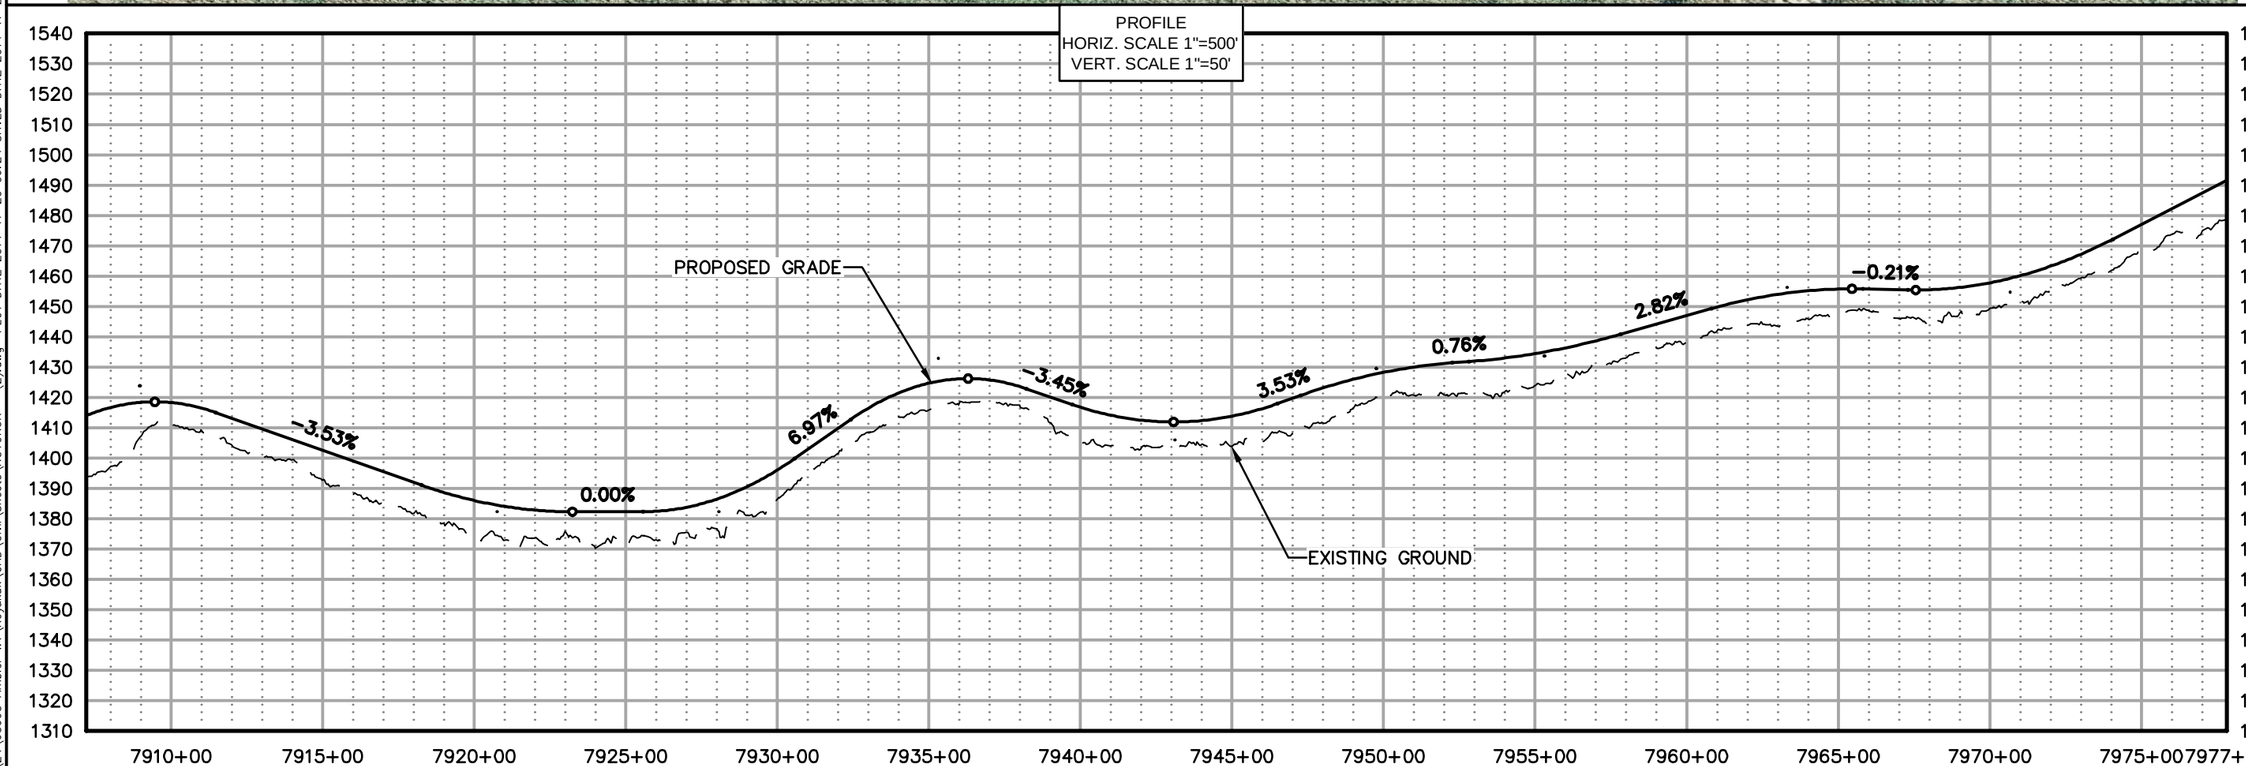

AIDEA
Alaska Industrial Development and Export Authority

AMBLER MINING DISTRICT
INDUSTRIAL ACCESS ROAD

DOWL HKM
Anchorage, Alaska 99503
www.dowlhkm.com
4041 B Street
907.562.2000


AMBLER MINING DISTRICT INDUSTRIAL ACCESS ROAD
PREFERRED (NORTHERN) ALIGNMENT
PLAN AND PROFILE SHEETS

PROJECT 1124.60693.04
DATE 10/07/2014


© DOWLHKM 2014

SHEET
N-114

DOWLHKM FILE No:XXX-XX
Q:\24\60693 Ambler WY\Koyukuk\CAD\Civil Sheets\KOYUKUK - (2).dwg PLOT DATE 2014-11-20 09:24 SAVED DATE 2014-11-20 09:10 USER: jwagner

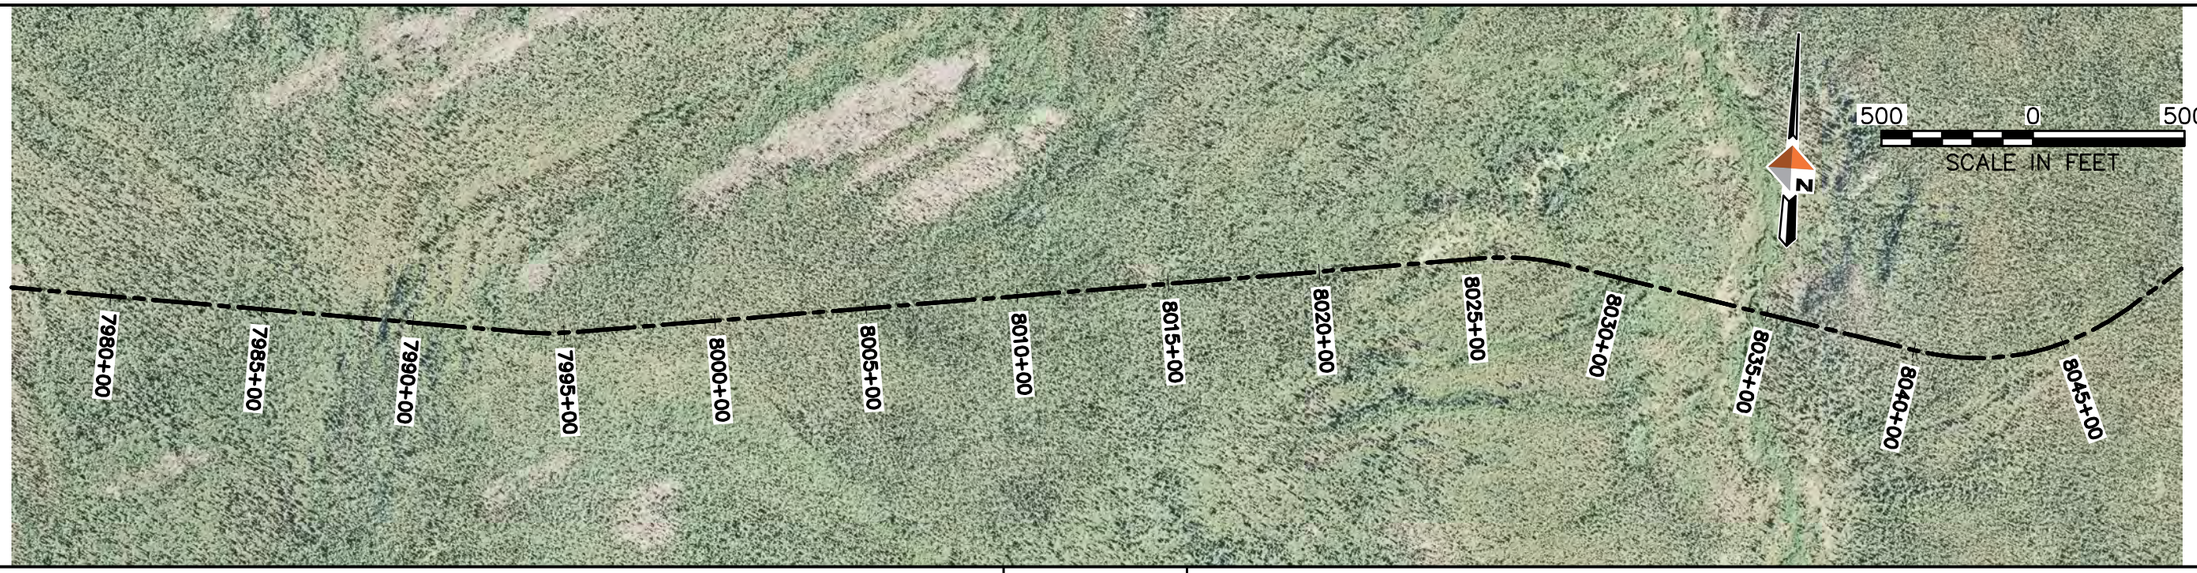

PROFILE
HORIZ. SCALE 1"=500'
VERT. SCALE 1"=50'

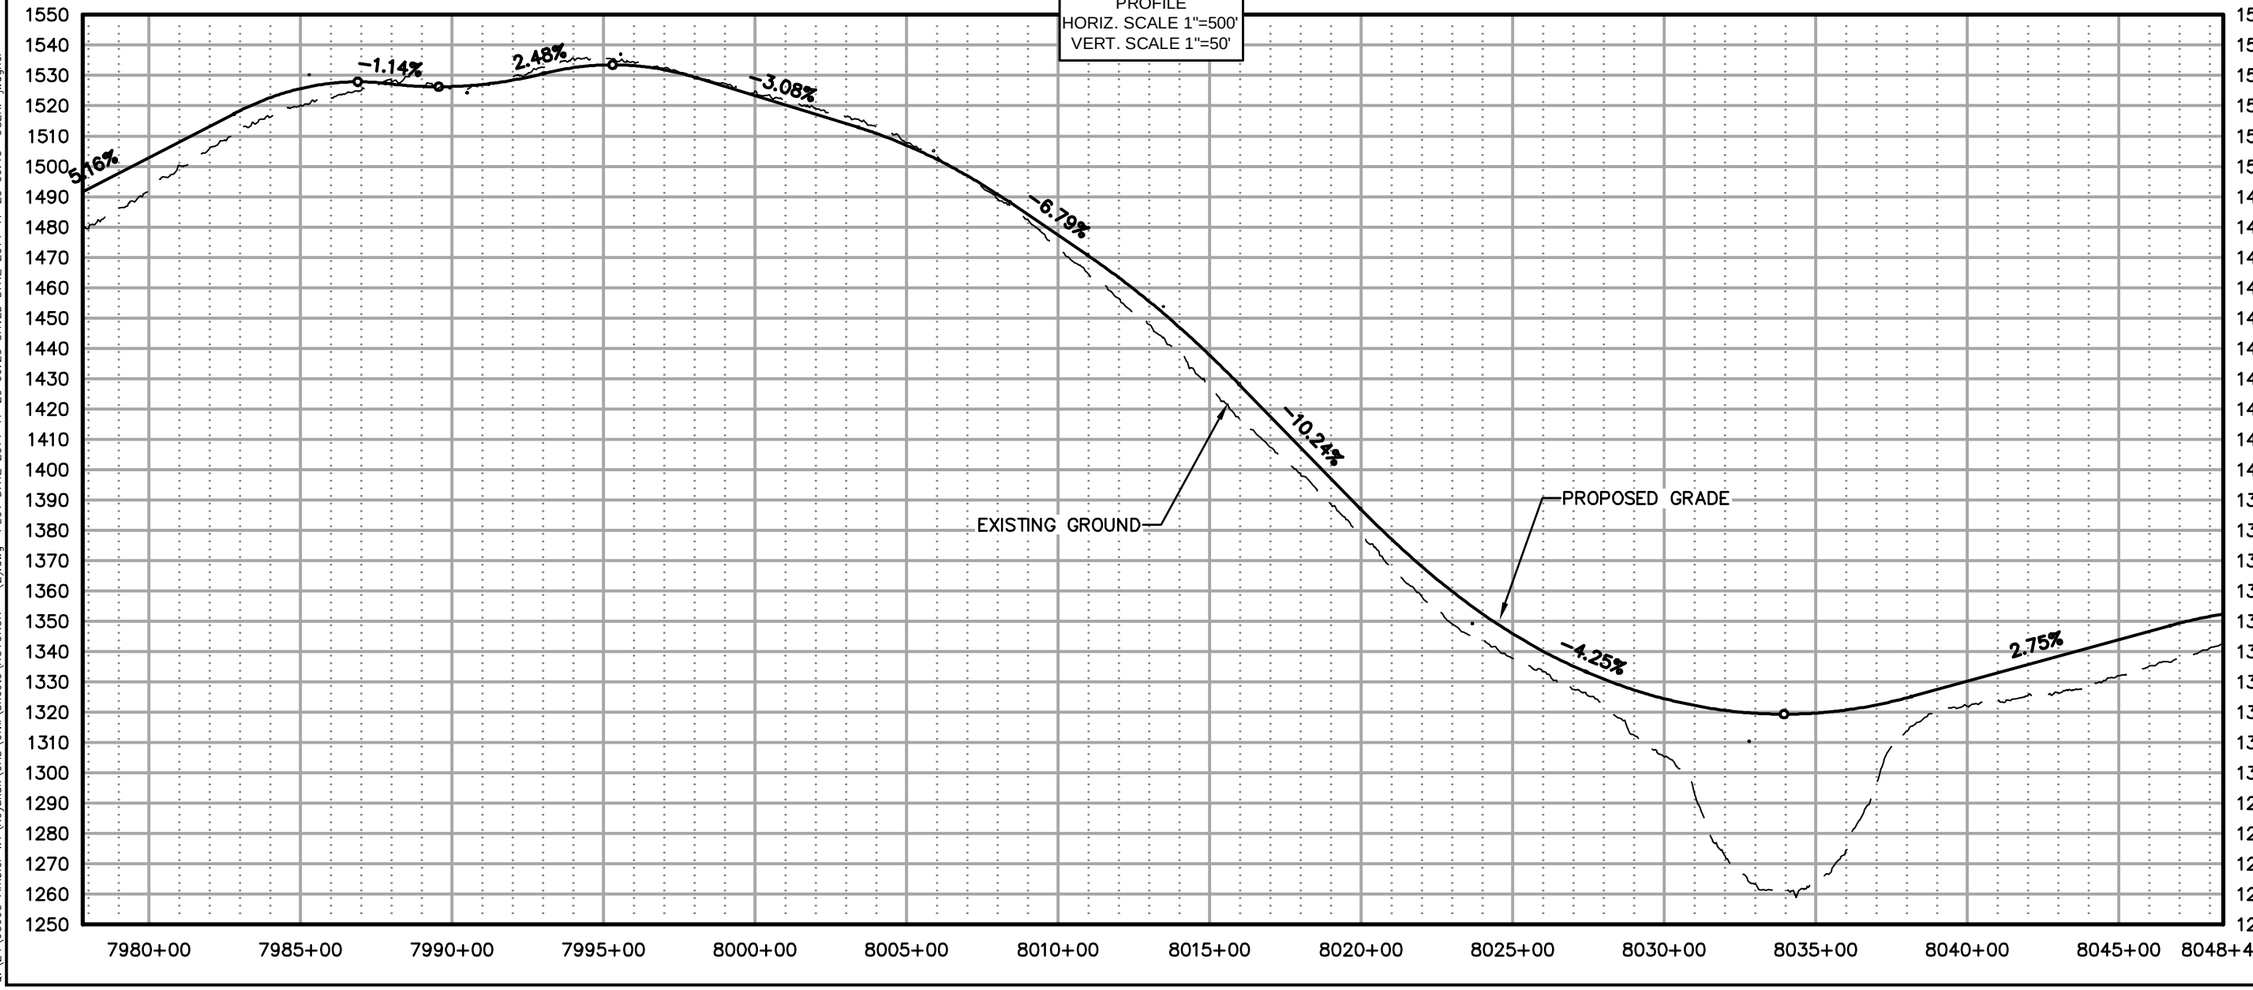

AIDEA
Alaska Industrial Development and Export Authority

AMBLER MINING DISTRICT
INDUSTRIAL ACCESS ROAD

DOWL HKM
4041 B Street
Anchorage, Alaska 99503
907-562-2000
www.dowlhkm.com

AMBLER MINING DISTRICT INDUSTRIAL ACCESS ROAD
PREFERRED (NORTHERN) ALIGNMENT
PLAN AND PROFILE SHEETS


PROJECT 1124.60693.04
DATE 10/07/2014


© DOWLHKM 2014

SHEET
N-115

DOWLHKM FILE No:XXX-XX

Q:\24\60693 Ambler WY\Koyukuk\CAD\Civil\Sheets\KOYUKUK - (2).dwg PLOT DATE 2014-11-20 09:25 SAVED DATE 2014-11-20 09:10 USER: jwagner

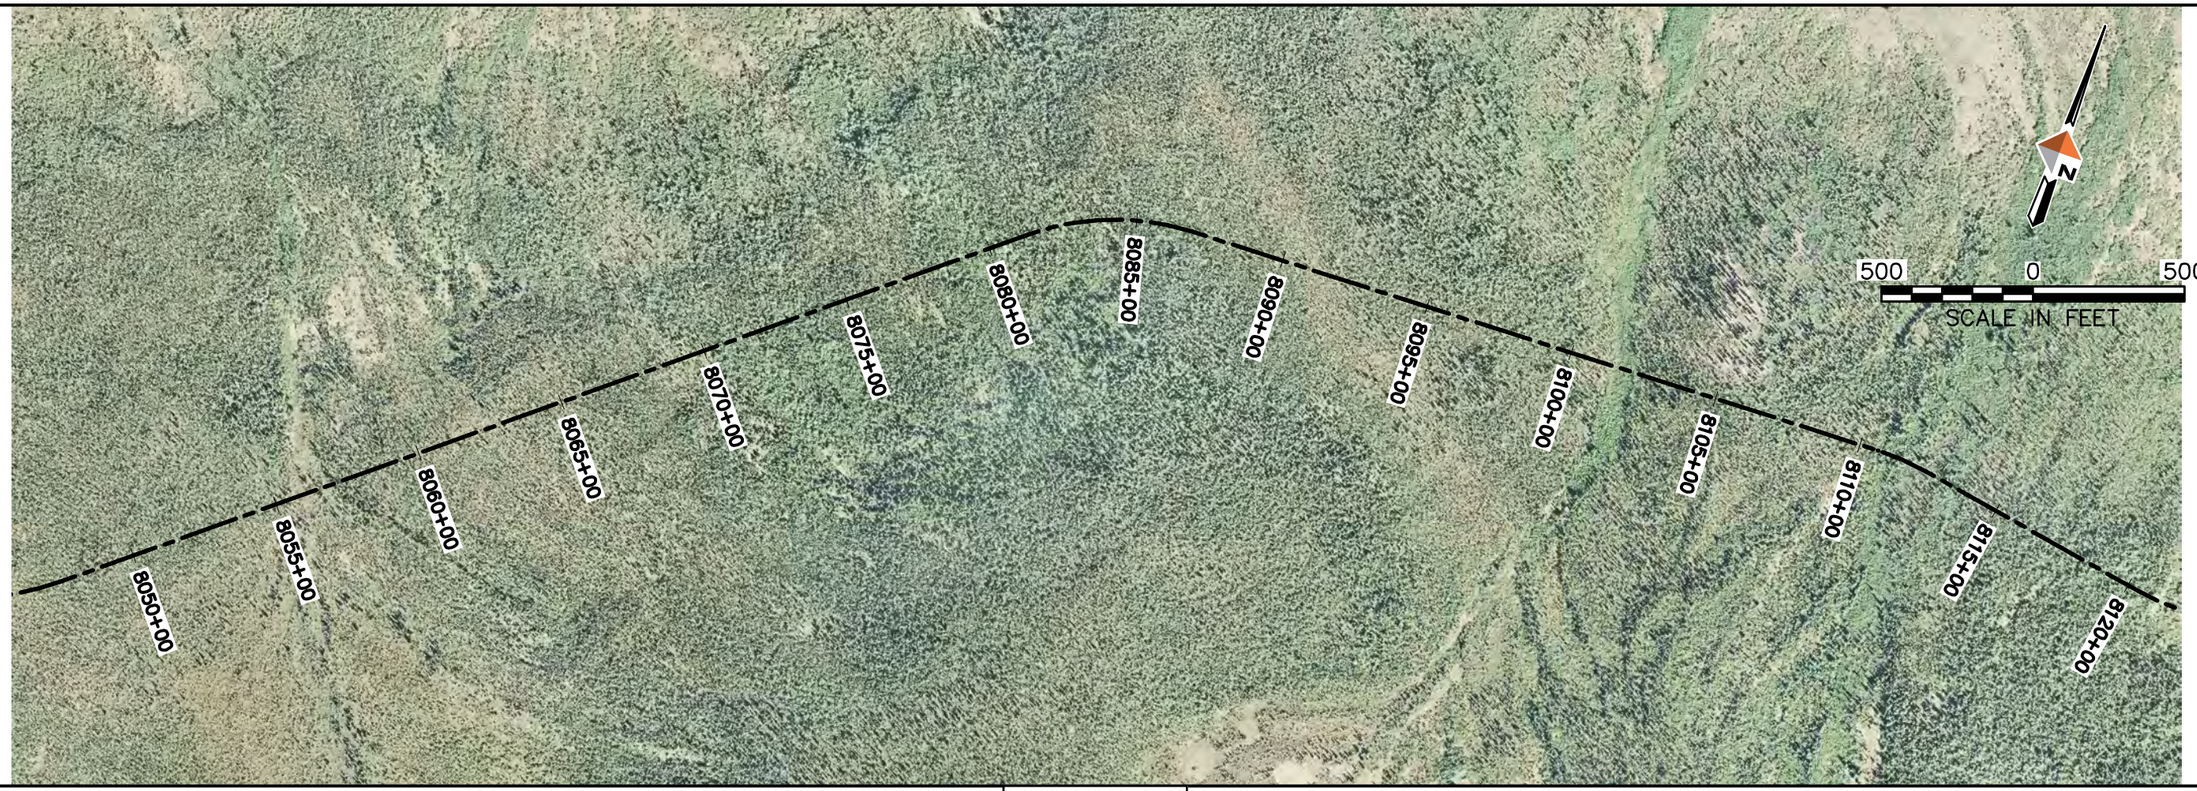

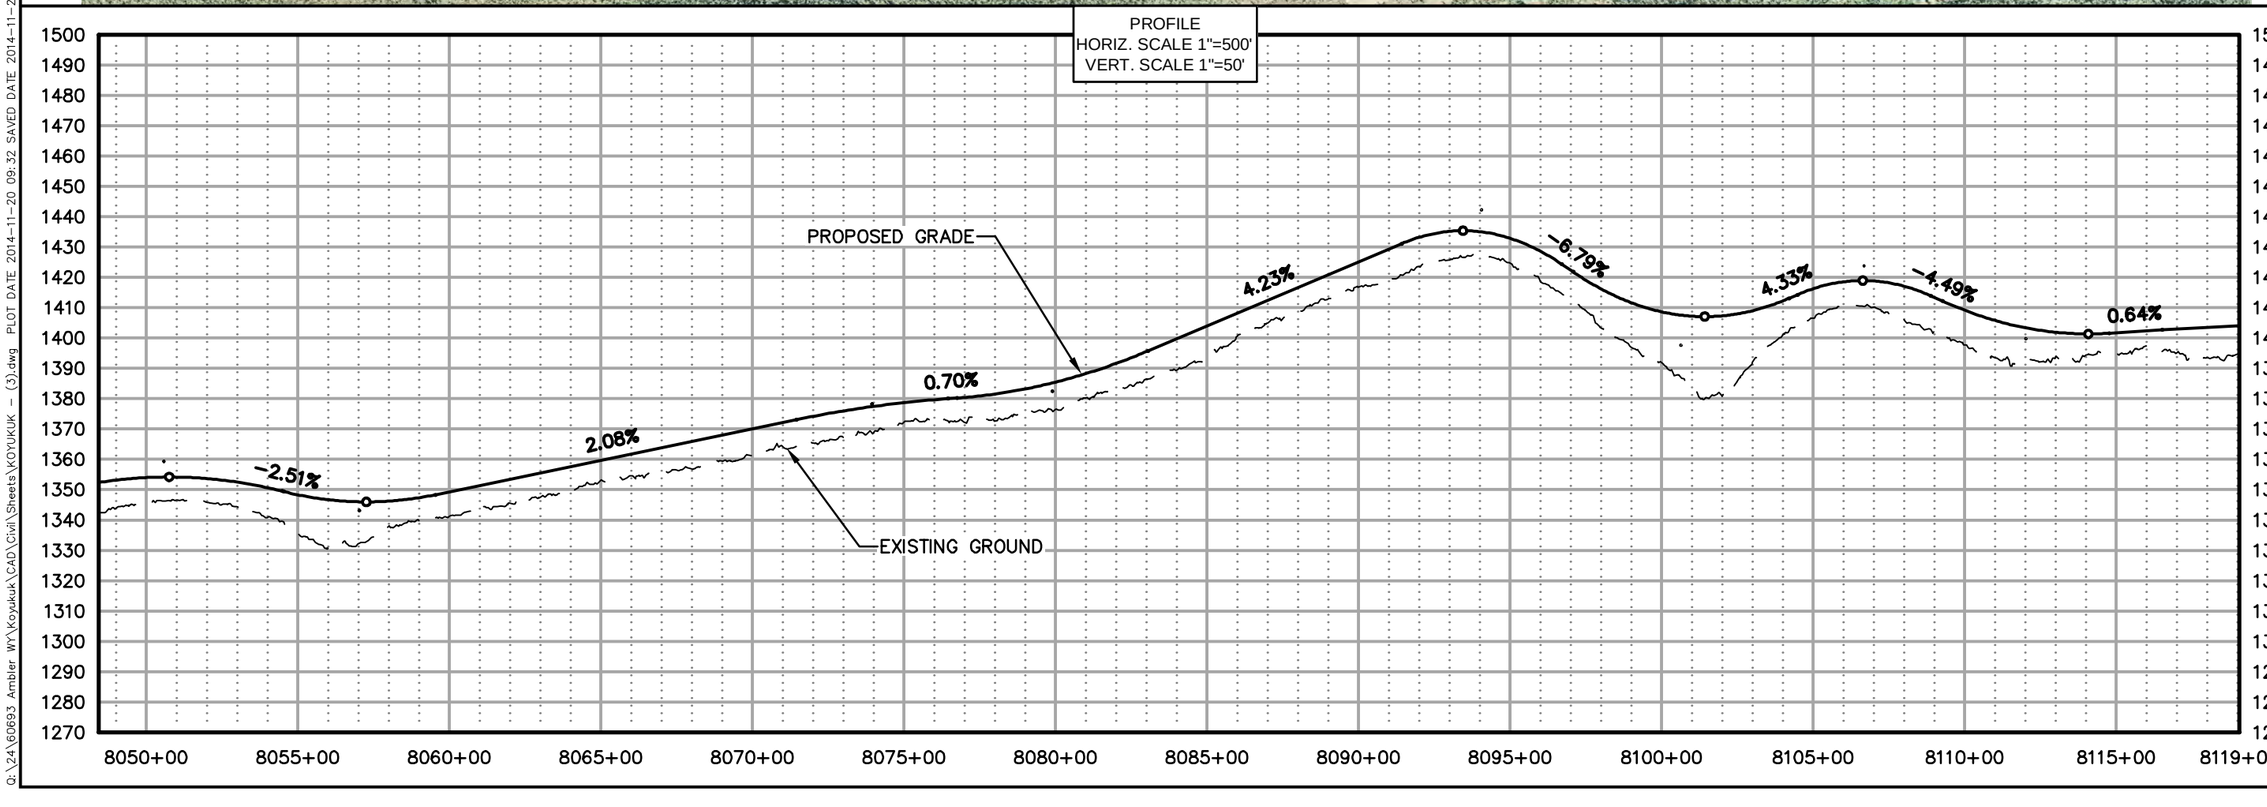

AIDEA
Alaska Industrial Development and Export Authority

AMBLER MINING DISTRICT
INDUSTRIAL ACCESS ROAD

DOWL HKM
Anchorage, Alaska 99503
www.dowlhkm.com
4041 B Street
907.562.2000


AMBLER MINING DISTRICT INDUSTRIAL ACCESS ROAD
PREFERRED (NORTHERN) ALIGNMENT
PLAN AND PROFILE SHEETS

PROJECT 1124.60693.04
DATE 10/07/2014


© DOWLHKM 2014

SHEET
N-116

DOWLHKM FILE No:XXX-XX
Q:\24\60693 Ambler WY\Koyukuk\CAD\Civil\Sheets\KOYUKUK - (3).dwg PLOT DATE 2014-11-20 09:32 SAVED DATE 2014-11-20 09:16 USER: jwagner

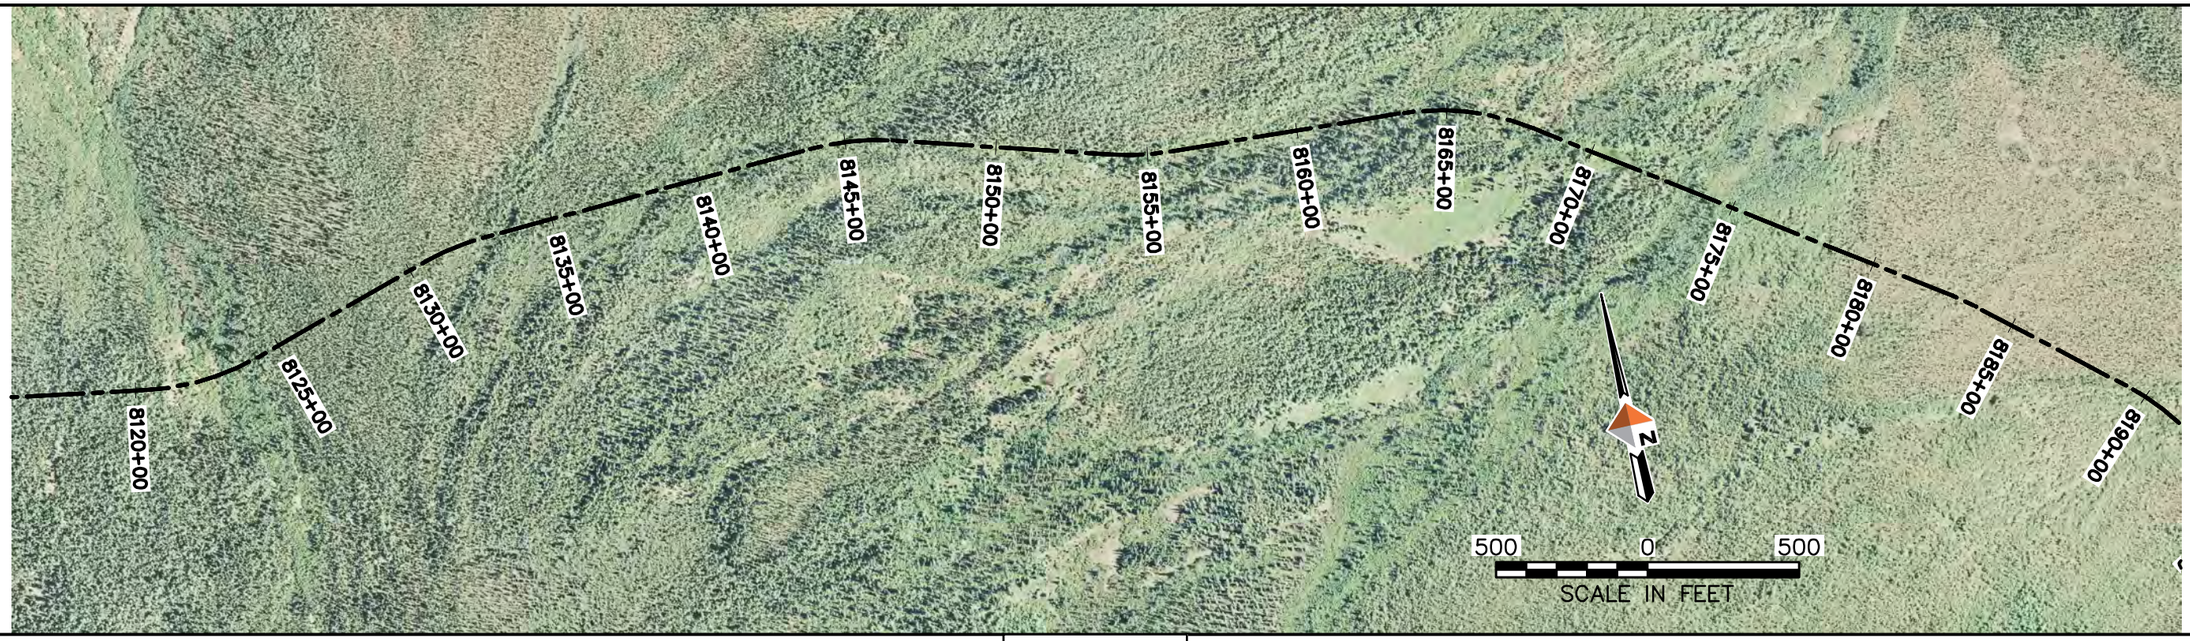

PROFILE
HORIZ. SCALE 1"=500'
VERT. SCALE 1"=50'

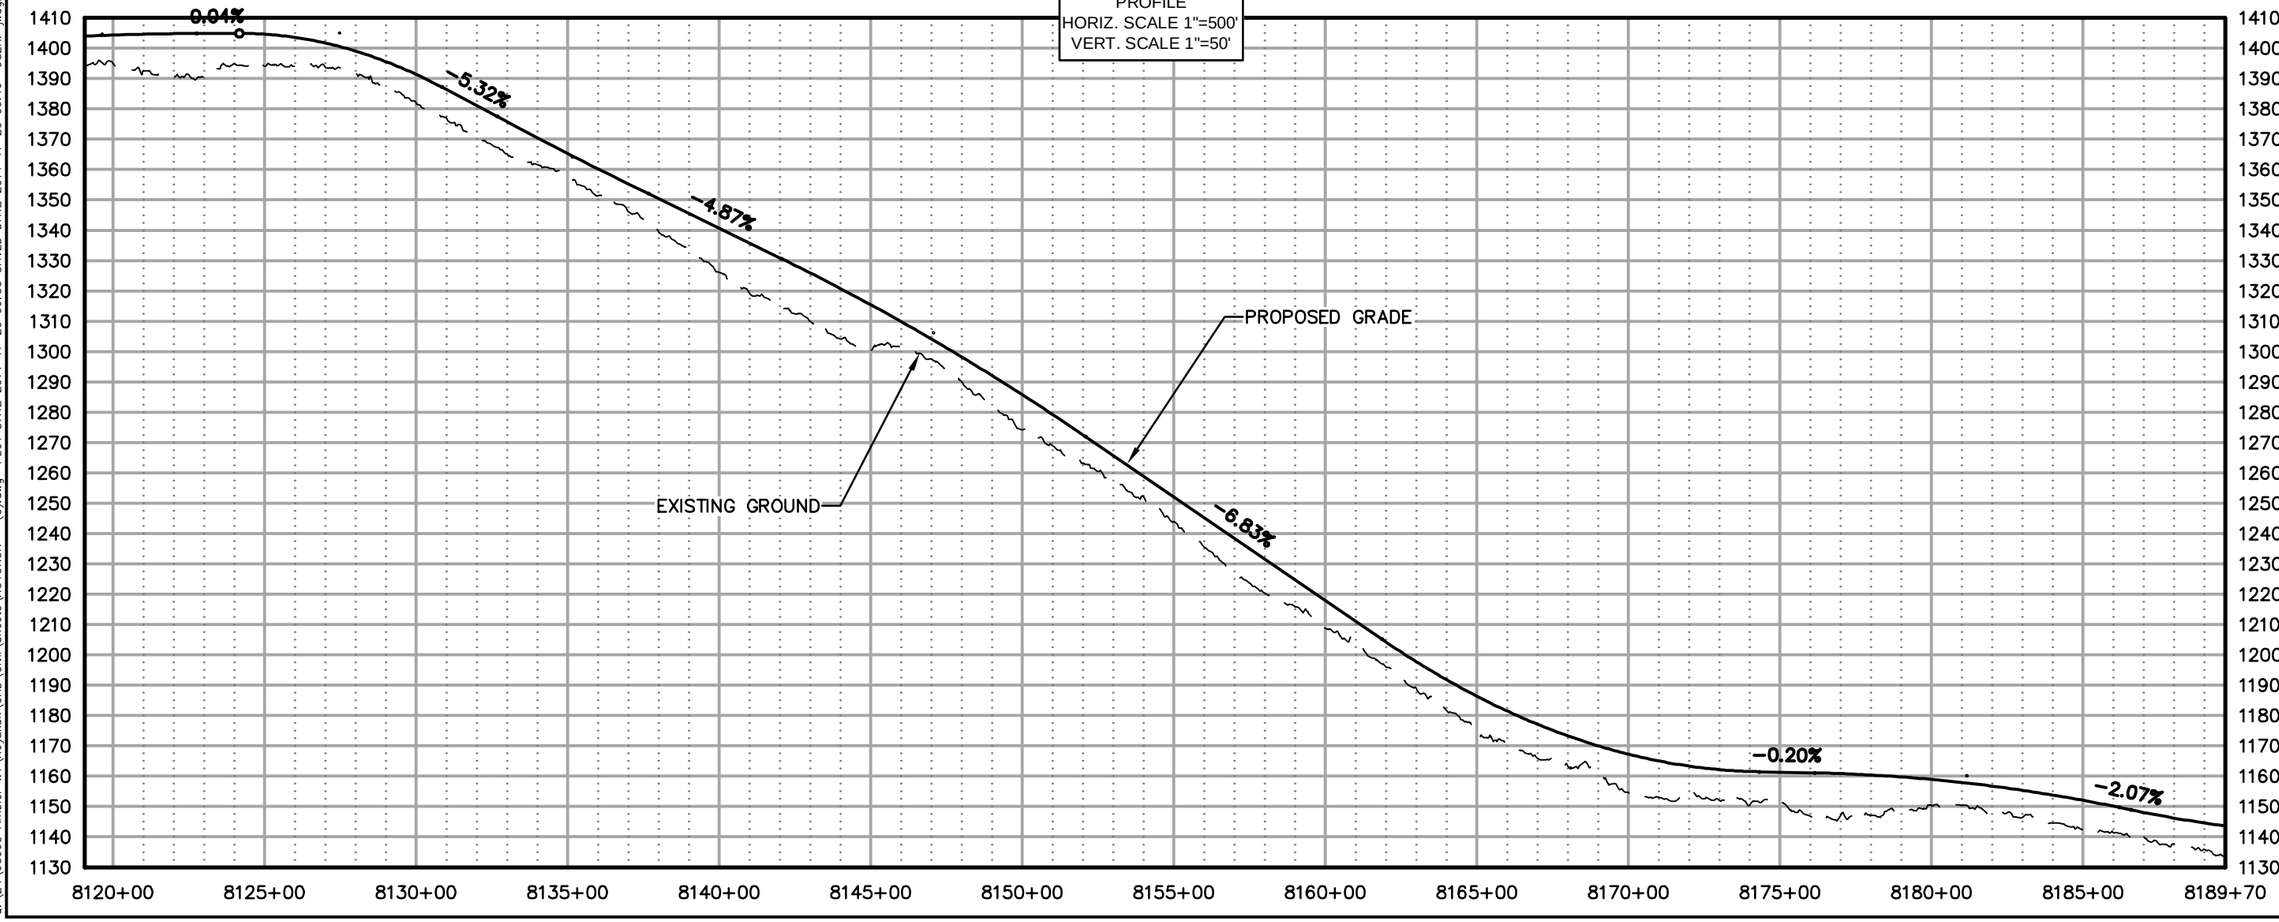

AIDEA
Alaska Industrial Development and Export Authority

AMBLER MINING DISTRICT
INDUSTRIAL ACCESS ROAD

DOWL HKM
Anchorage, Alaska 99503
www.dowlhkm.com
4041 B Street
907-562-2000

AMBLER MINING DISTRICT INDUSTRIAL ACCESS ROAD
PREFERRED (NORTHERN) ALIGNMENT
PLAN AND PROFILE SHEETS


PROJECT 1124.60693.04
DATE 10/07/2014


© DOWLHKM 2014

SHEET
N-117

DOWLHKM FILE No: XXX-XX

Q:\24\60693 Ambler W\Koyukuk\CAD\Civil\Sheets\KOYUKUK - (3).dwg PLOT DATE 2014-11-20 09:33 SAVED DATE 2014-11-20 09:16 USER: jwagner

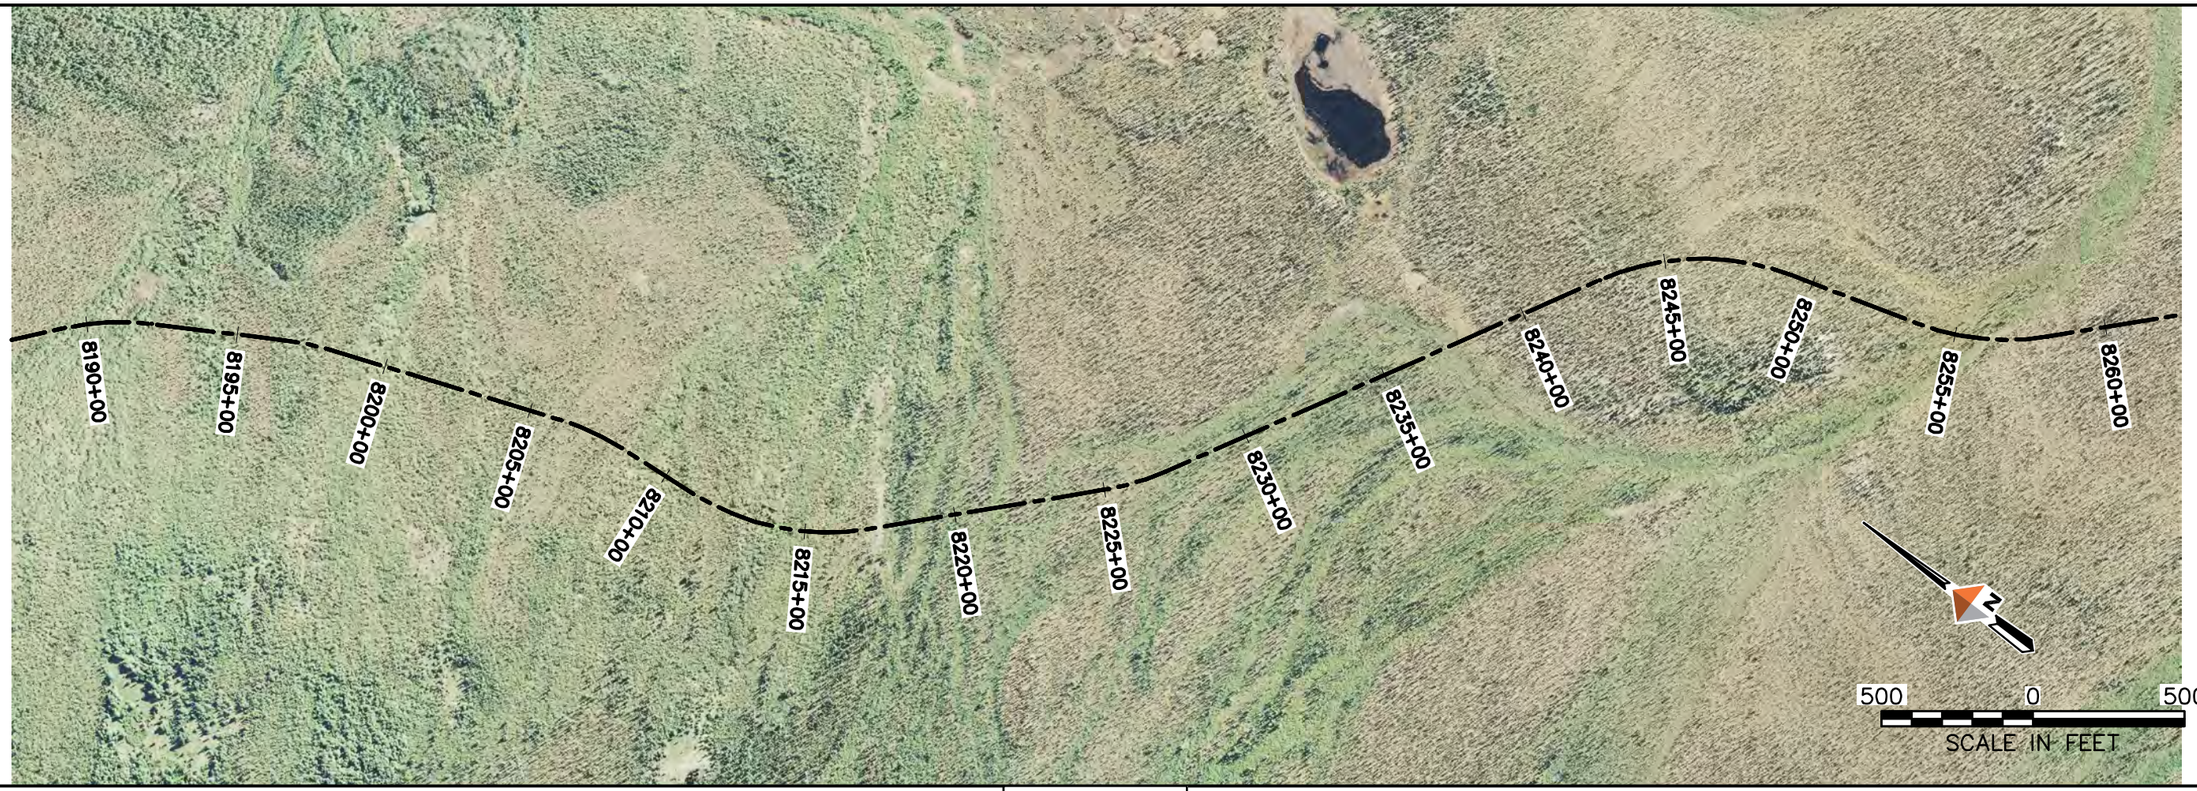

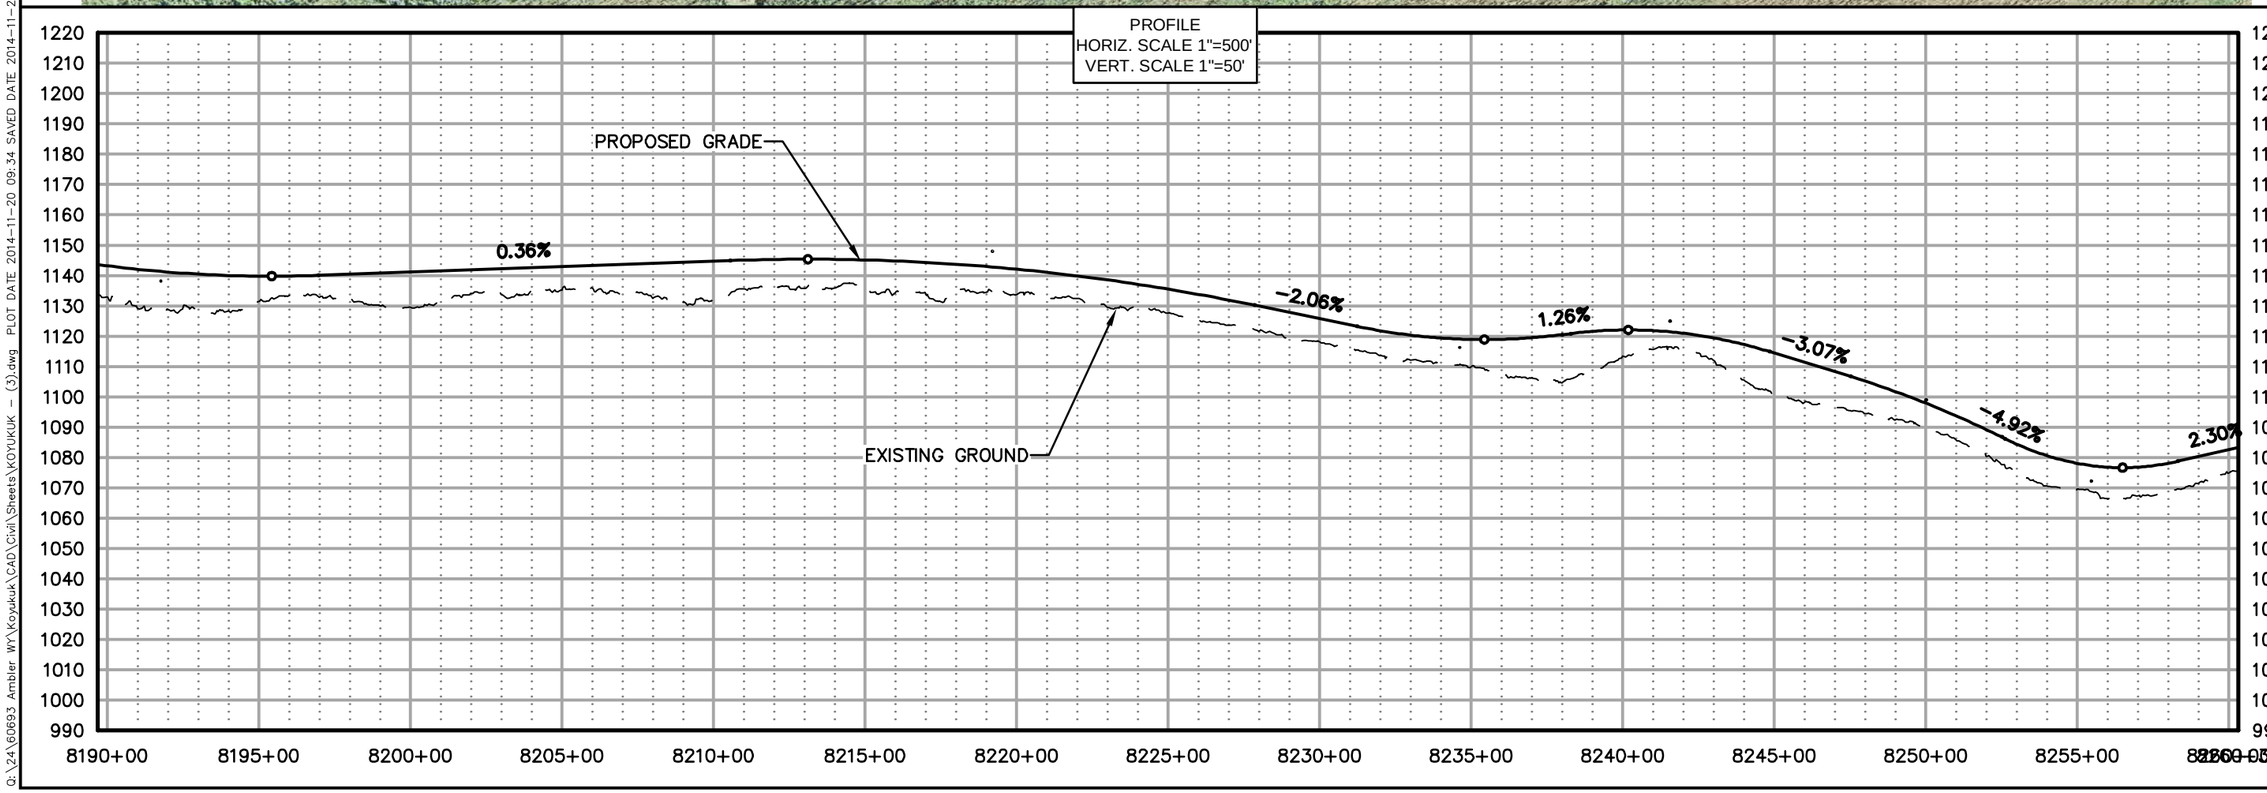

AIDEA
Alaska Industrial Development and Export Authority

AMBLER MINING DISTRICT
INDUSTRIAL ACCESS ROAD

DOWL HKM
Anchorage, Alaska 99503
www.dowlhkm.com
4041 B Street
907.562.2000


AMBLER MINING DISTRICT INDUSTRIAL ACCESS ROAD
PREFERRED (NORTHERN) ALIGNMENT
PLAN AND PROFILE SHEETS

PROJECT 1124.60693.04
DATE 10/07/2014


© DOWLHKM 2014

SHEET
N-118

DOWLHKM FILE No:XXX-XX
Q:\24\60693 Ambler WY\Koyukuk\CAD\Civil\Sheets\KOYUKUK - (3).dwg PLOT DATE 2014-11-20 09:34 SAVED DATE 2014-11-20 09:16 USER: jwagner

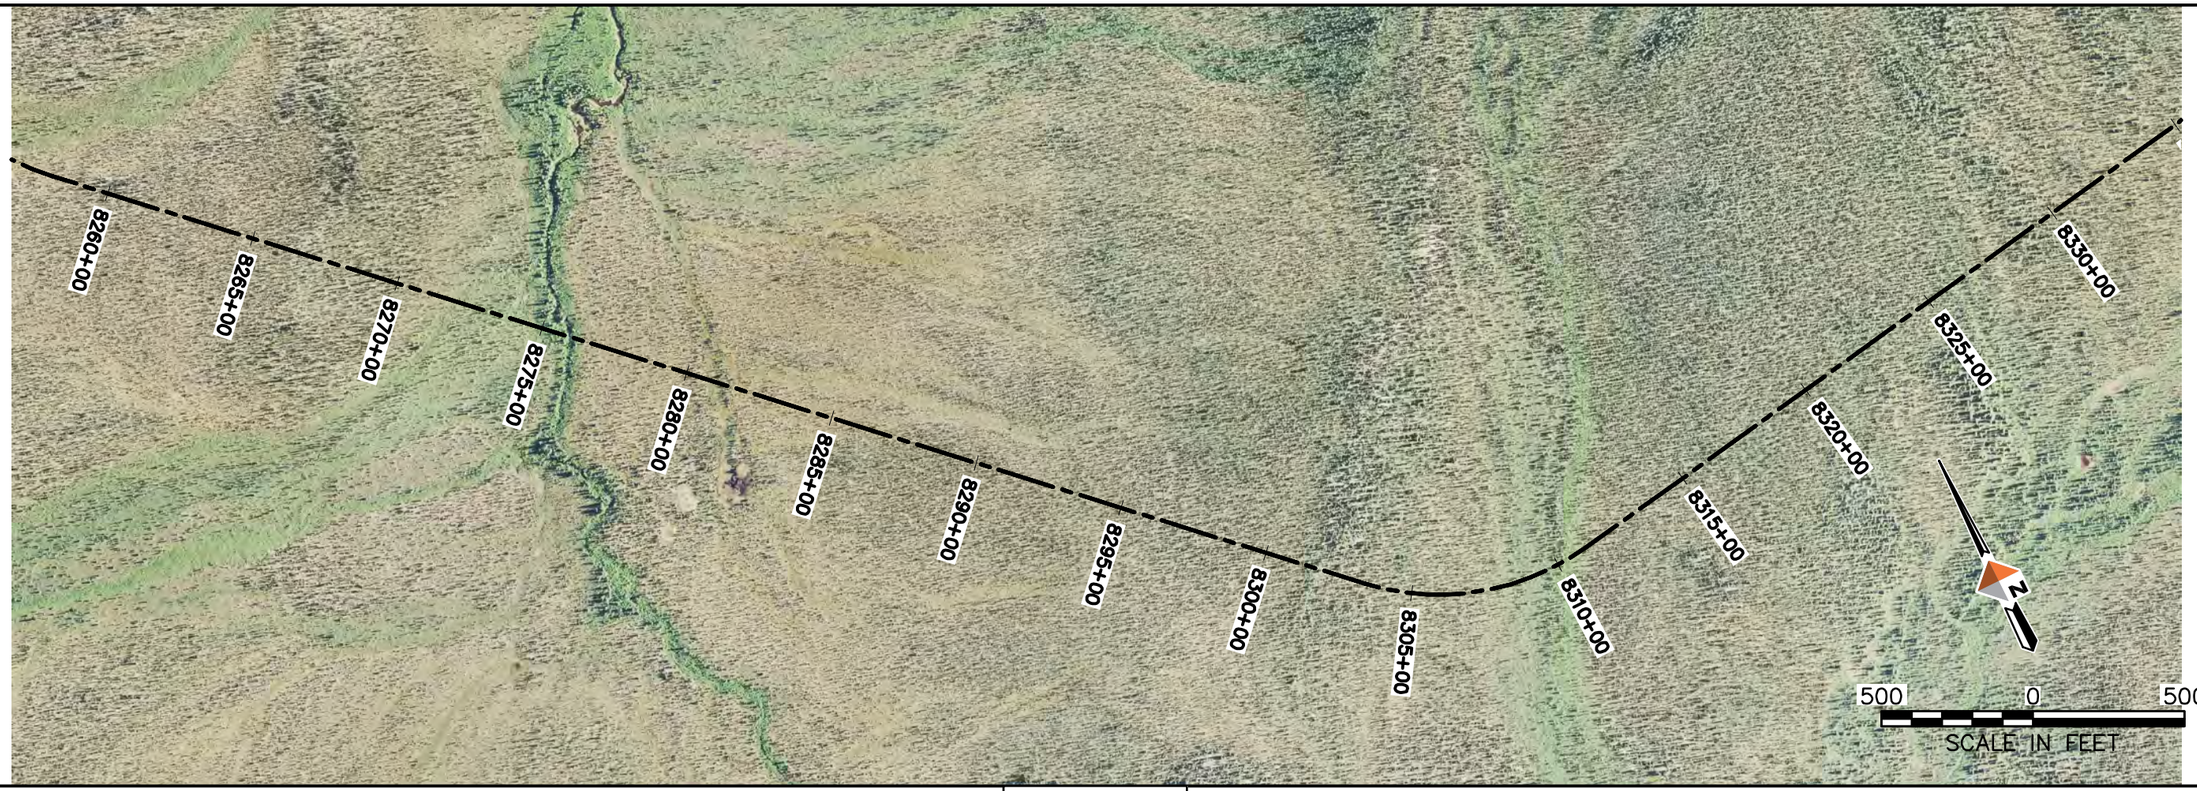

PROFILE
HORIZ. SCALE 1"=500'
VERT. SCALE 1"=50'

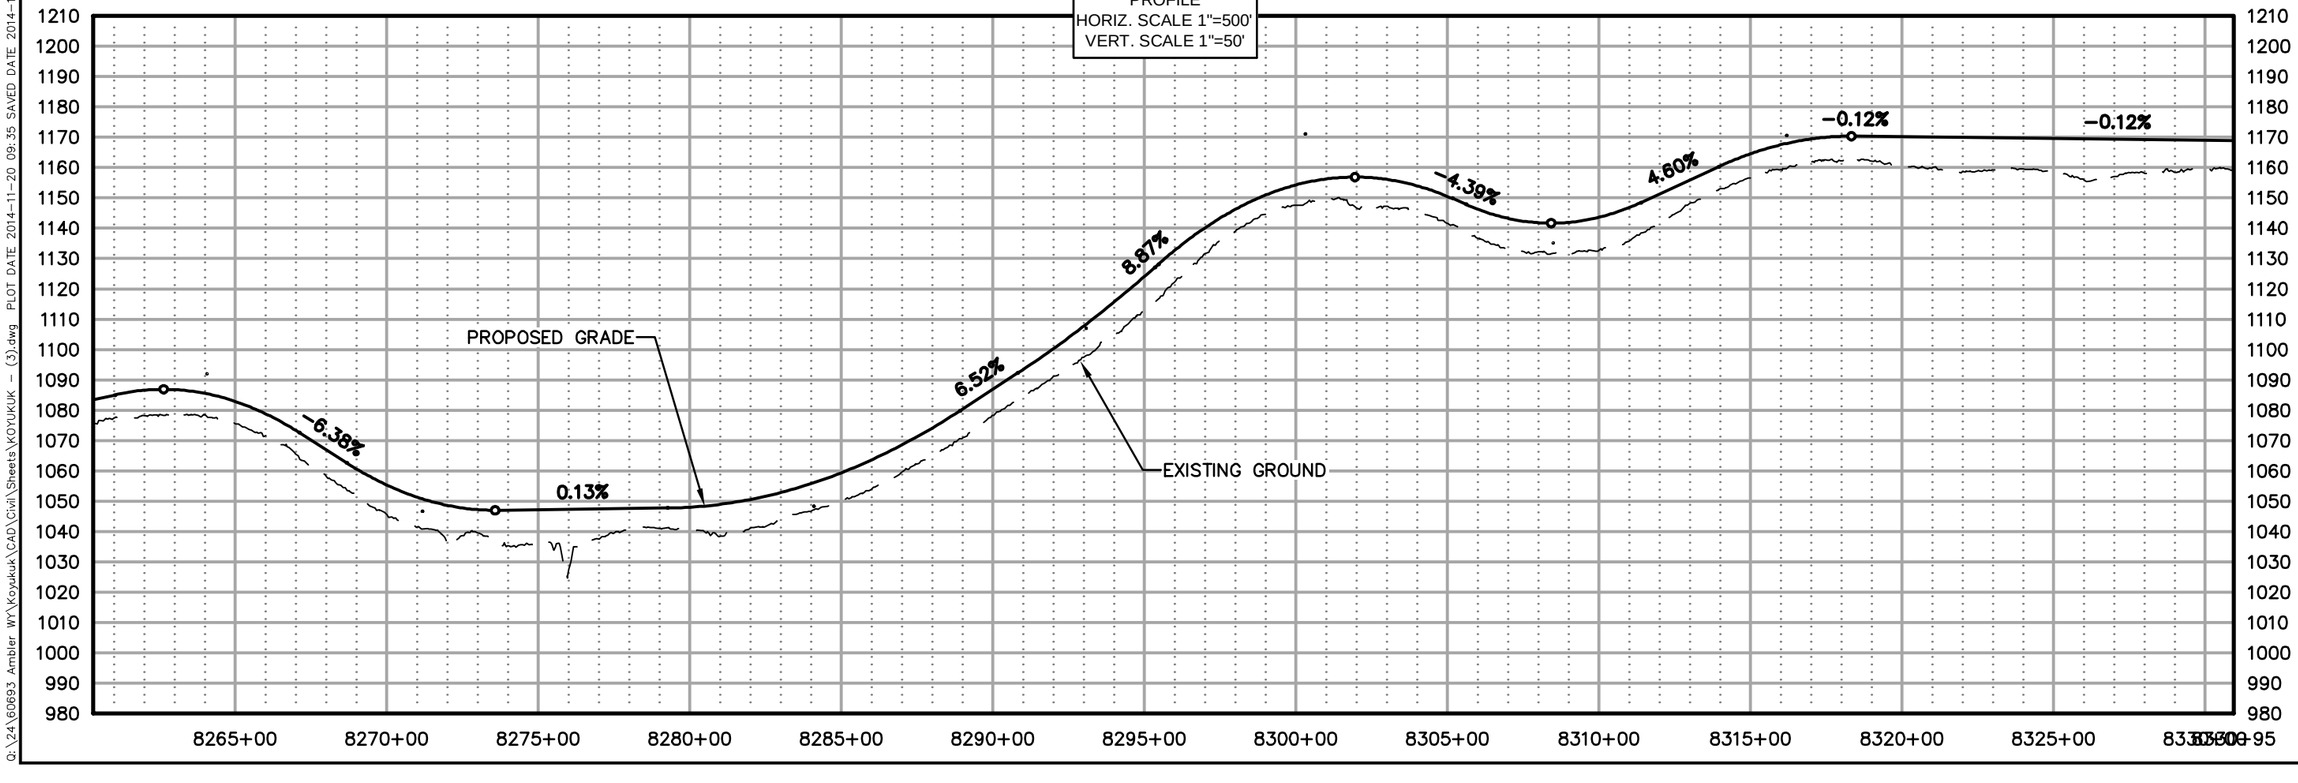

AIDEA
Alaska Industrial Development and Export Authority

AMBLER MINING DISTRICT
INDUSTRIAL ACCESS ROAD

DOWL HKM
Anchorage, Alaska 99503
www.dowlhkm.com
4041 B Street
907.562.2000


AMBLER MINING DISTRICT INDUSTRIAL ACCESS ROAD
PREFERRED (NORTHERN) ALIGNMENT
PLAN AND PROFILE SHEETS

PROJECT 1124.60693.04
DATE 10/07/2014


© DOWLHKM 2014

SHEET
N-119

Q:\24\60693 Ambler WY\Koyukuk\CAD\Civil Sheets\KOYUKUK - (3).dwg PLOT DATE 2014-11-20 09:35 SAVED DATE 2014-11-20 09:16 USER: jwagner
DOWLHKM FILE No:XXX-XX

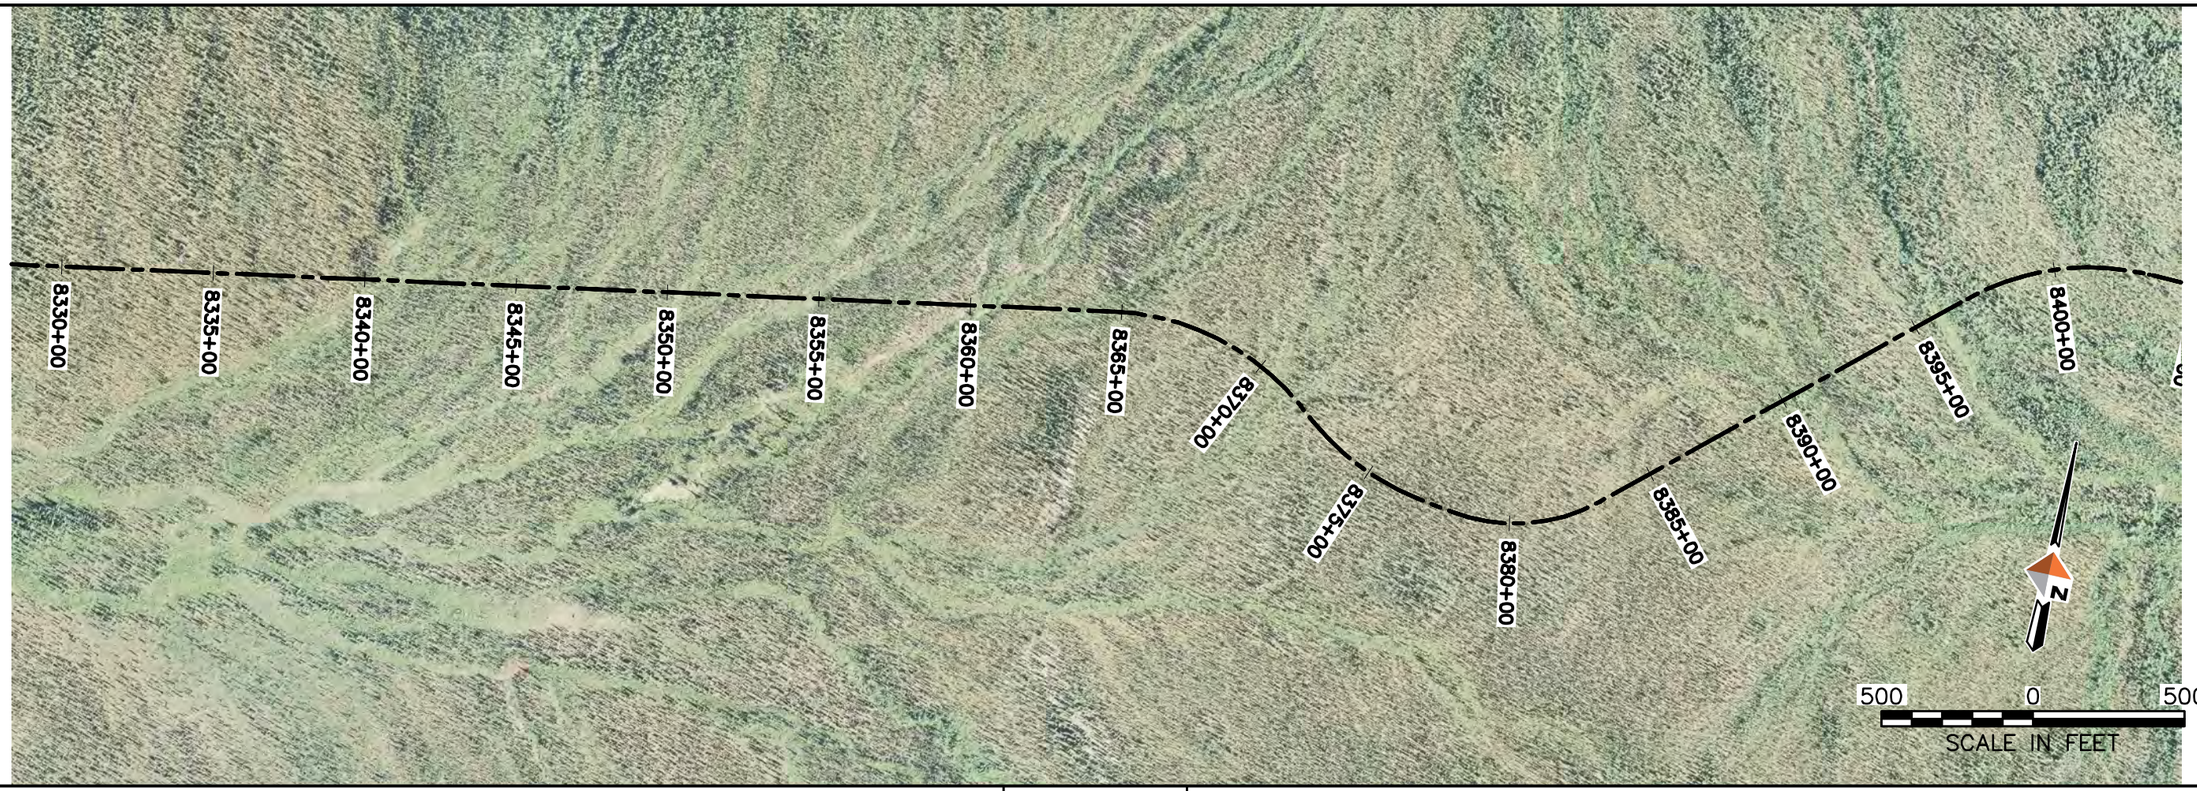

PROFILE
HORIZ. SCALE 1"=500'
VERT. SCALE 1"=50'

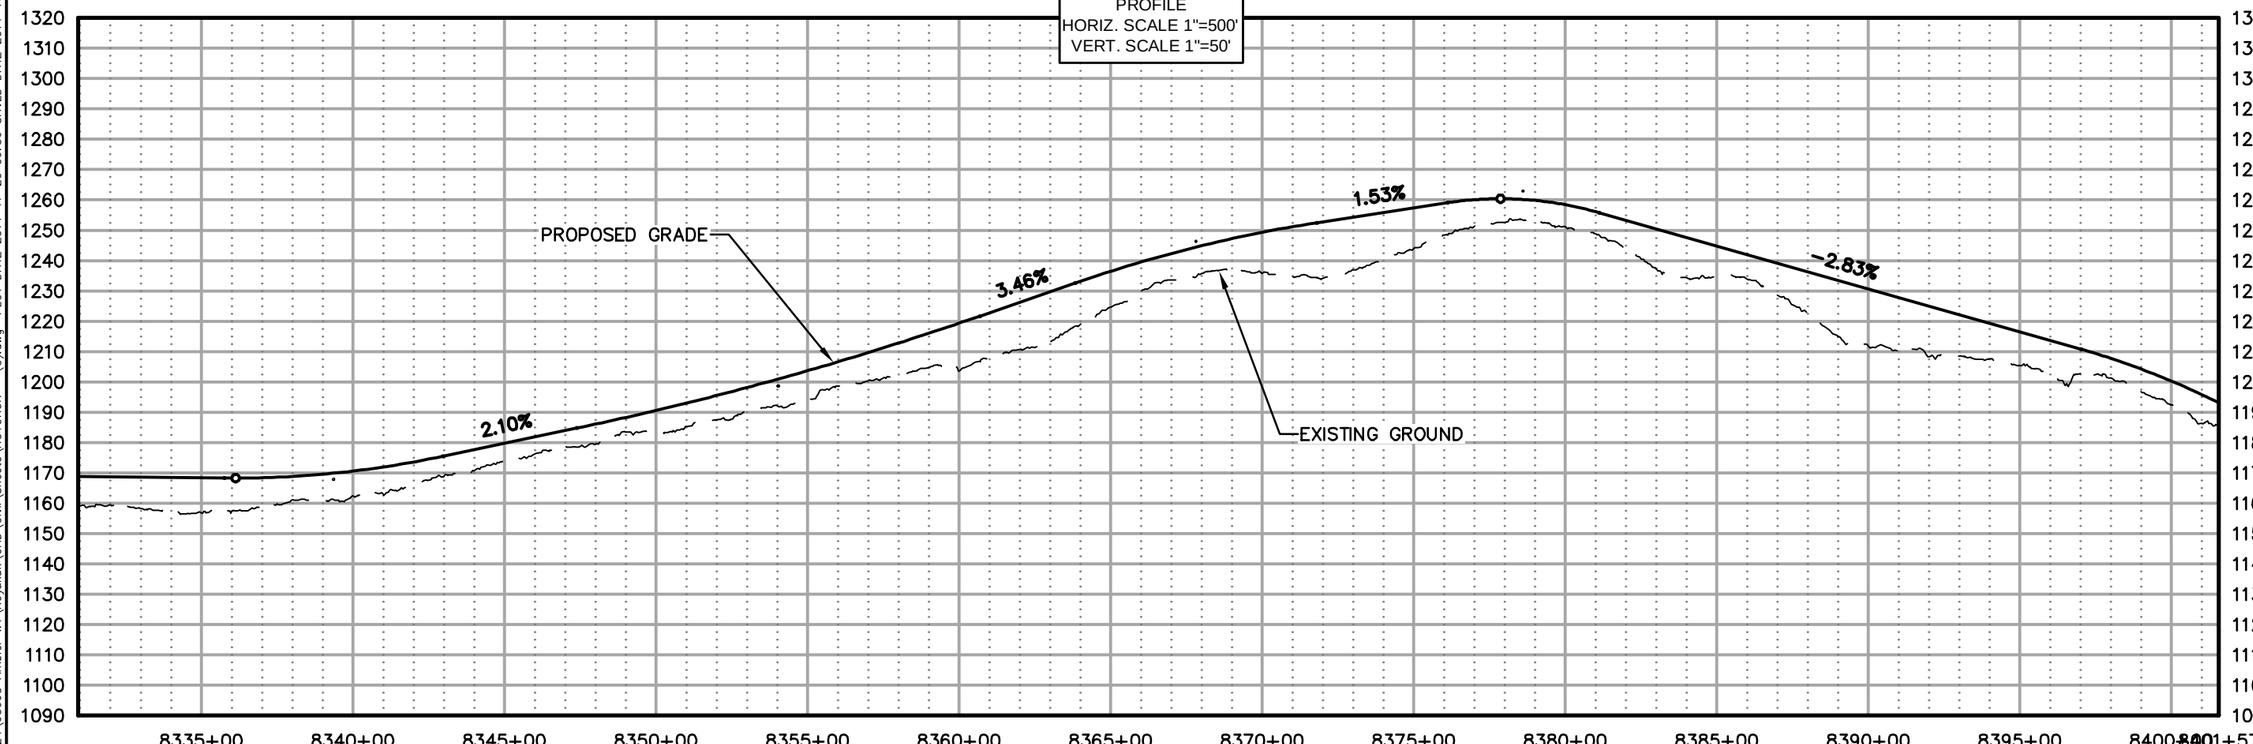

AIDEA
Alaska Industrial Development and Export Authority

AMBLER MINING DISTRICT
INDUSTRIAL ACCESS ROAD

DOWL HKM
Anchorage, Alaska 99503
www.dowlhkm.com
4041 B Street
907.562.2000

AMBLER MINING DISTRICT INDUSTRIAL ACCESS ROAD
PREFERRED (NORTHERN) ALIGNMENT
PLAN AND PROFILE SHEETS

PROJECT 1124.60693.04
DATE 10/07/2014

© DOWLHKM 2014

SHEET
N-120

DOWLHKM FILE No:XXX-XX
Q:\24\60693 Ambler WY\Koyukuk\CAD\Civil\Sheets\KOYUKUK - (3).dwg PLOT DATE 2014-11-20 09:36 SAVED DATE 2014-11-20 09:16 USER: jwagner